



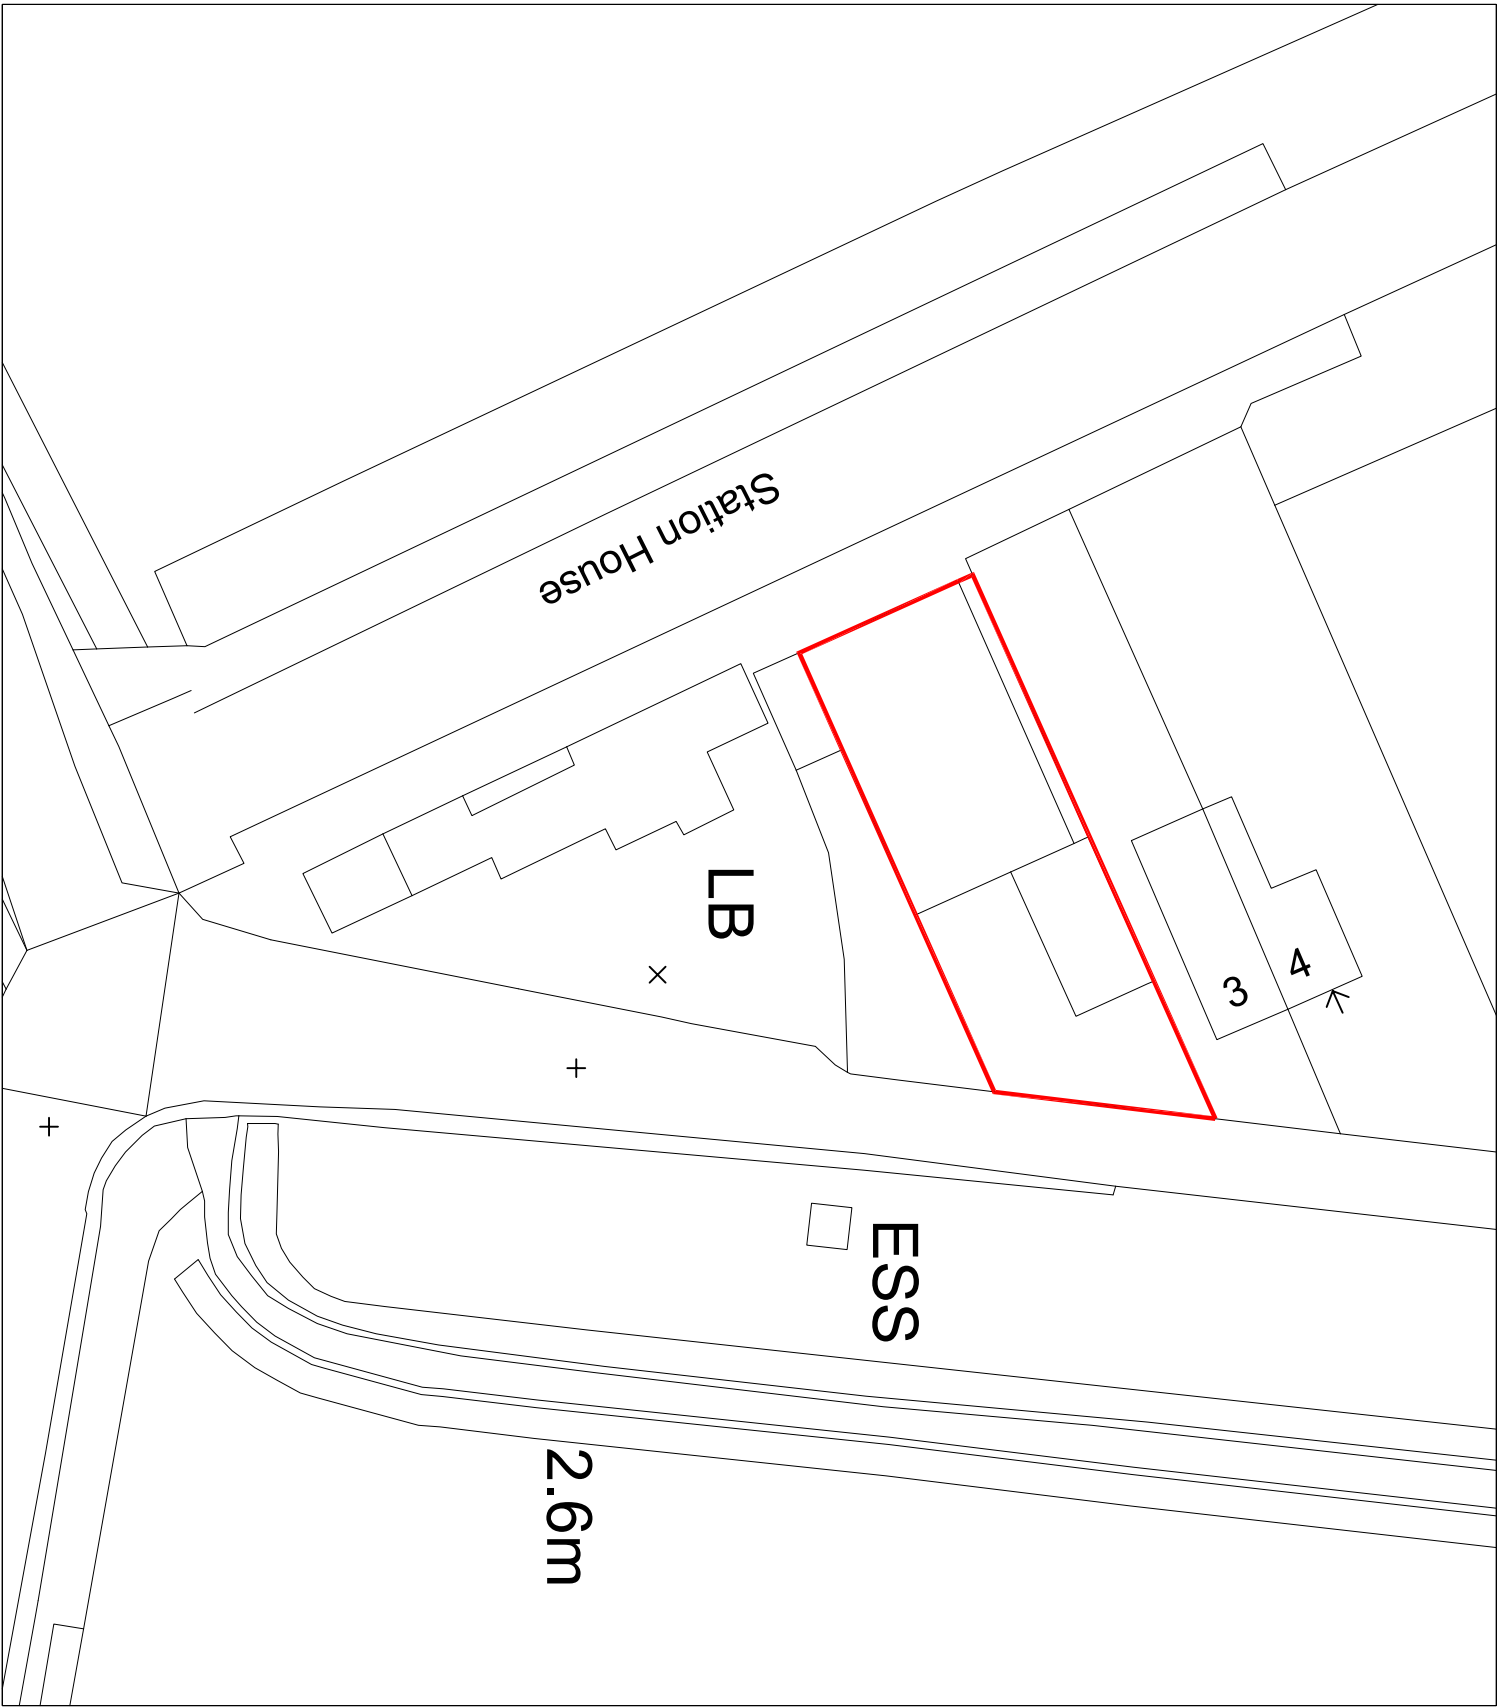

BLOCK PLAN
1:500

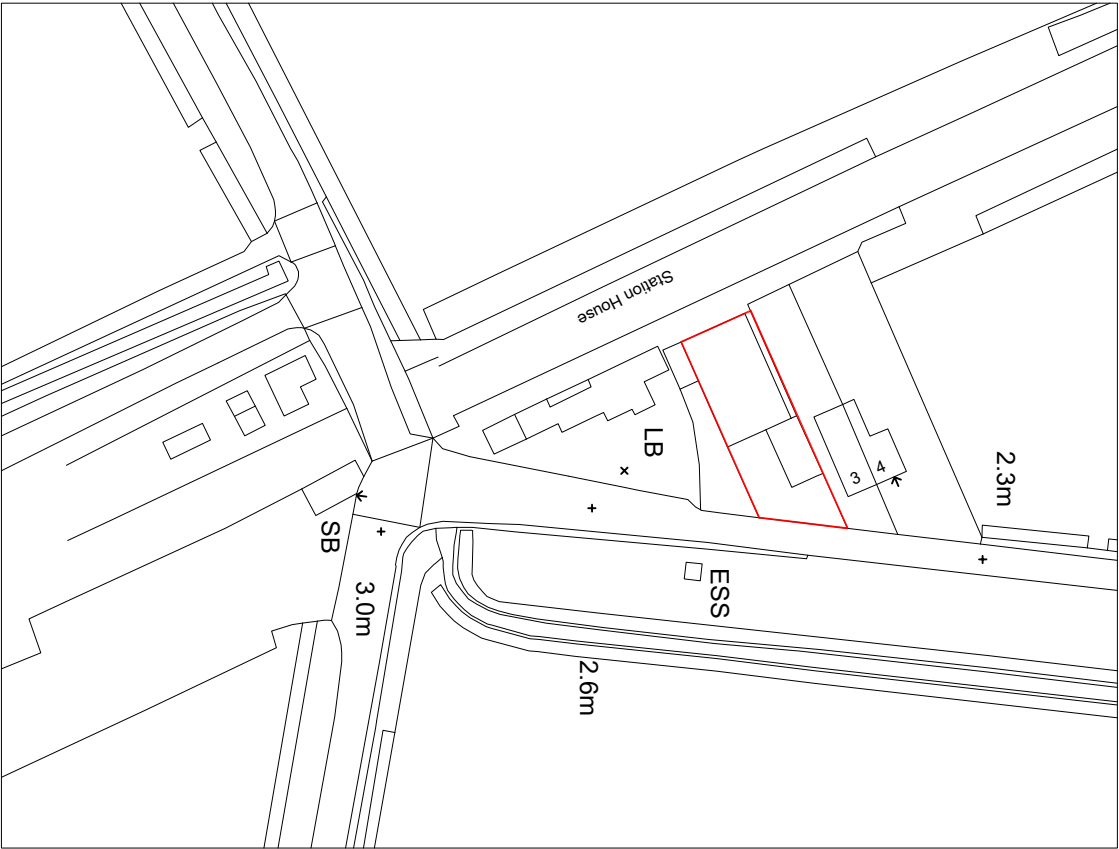

SITE PLAN
1:1250



TITLE	LOCATION AND BLOCK PLAN	ADDRESS	STATION WORKSHOP, MARTINS LANE POSTLAND, CROWLAND, PE6 0UT
CLIENT	Mr. D. SOUREN	SCALE	1:100 @ A3
		DRAWING NO.	210110/01
		DATE	JAN 2021
		REV.	