


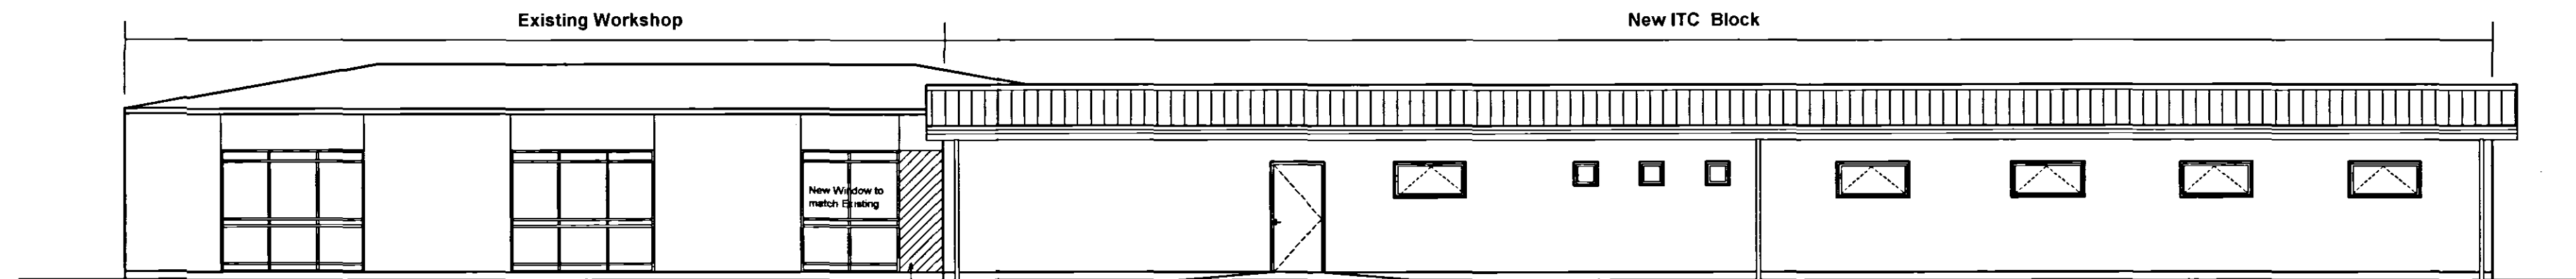


SOUTH ELEVATION




NORTH ELEVATION

Section of existing window to be infilled with brick work to match existing workshop.
Base pavement to finished floor level Landing 1000x500 Ramp at either side 1800 width at 1:12

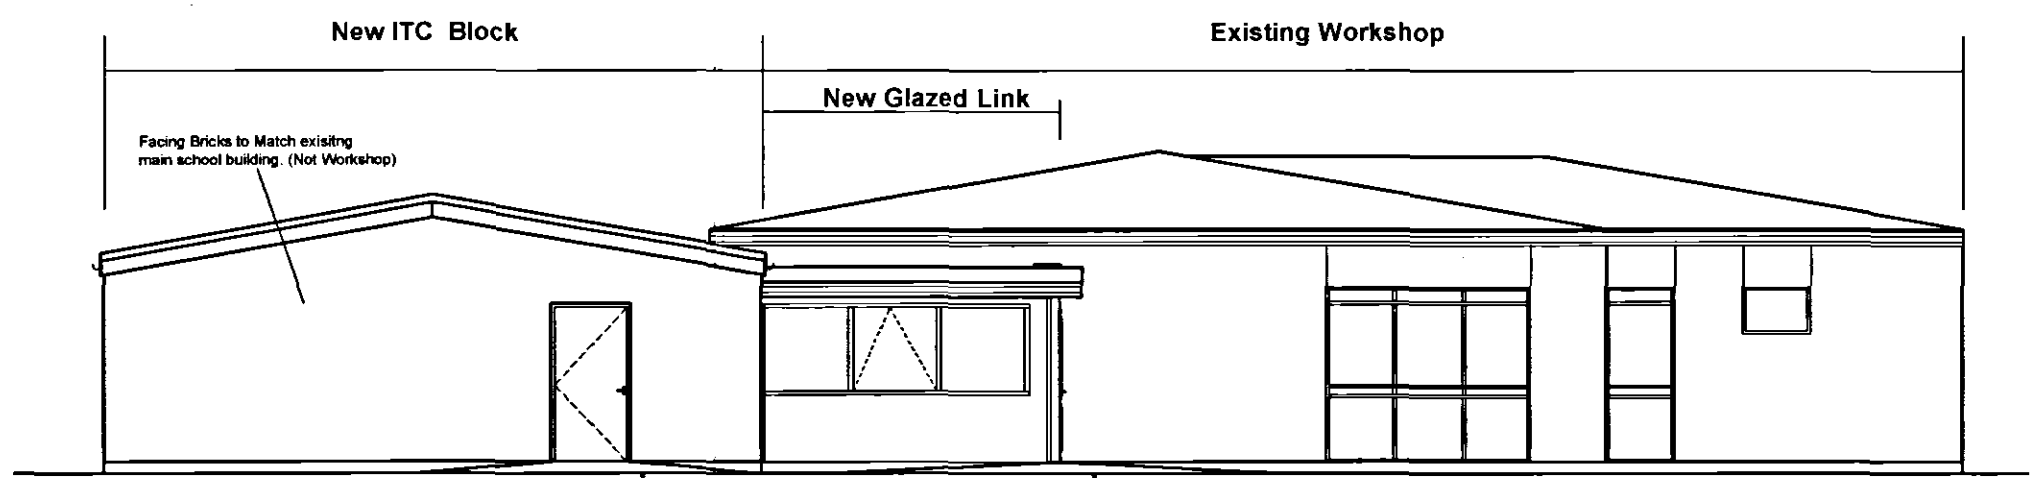


WEST ELEVATION


Rails pavement to finished floor level Landing 1000x500 Ramp at either side 1800 width at 1:12
New parking area to be raised to form entrance ramp Length 3000mm at 1:20

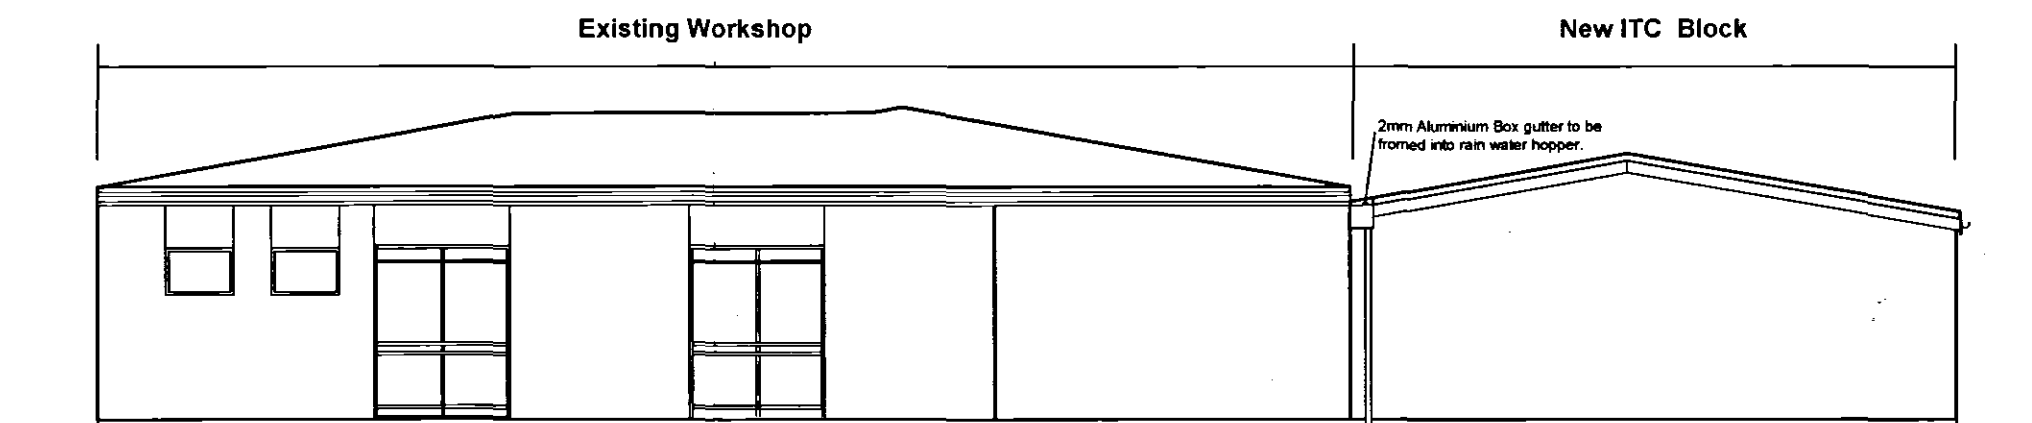


EAST ELEVATION

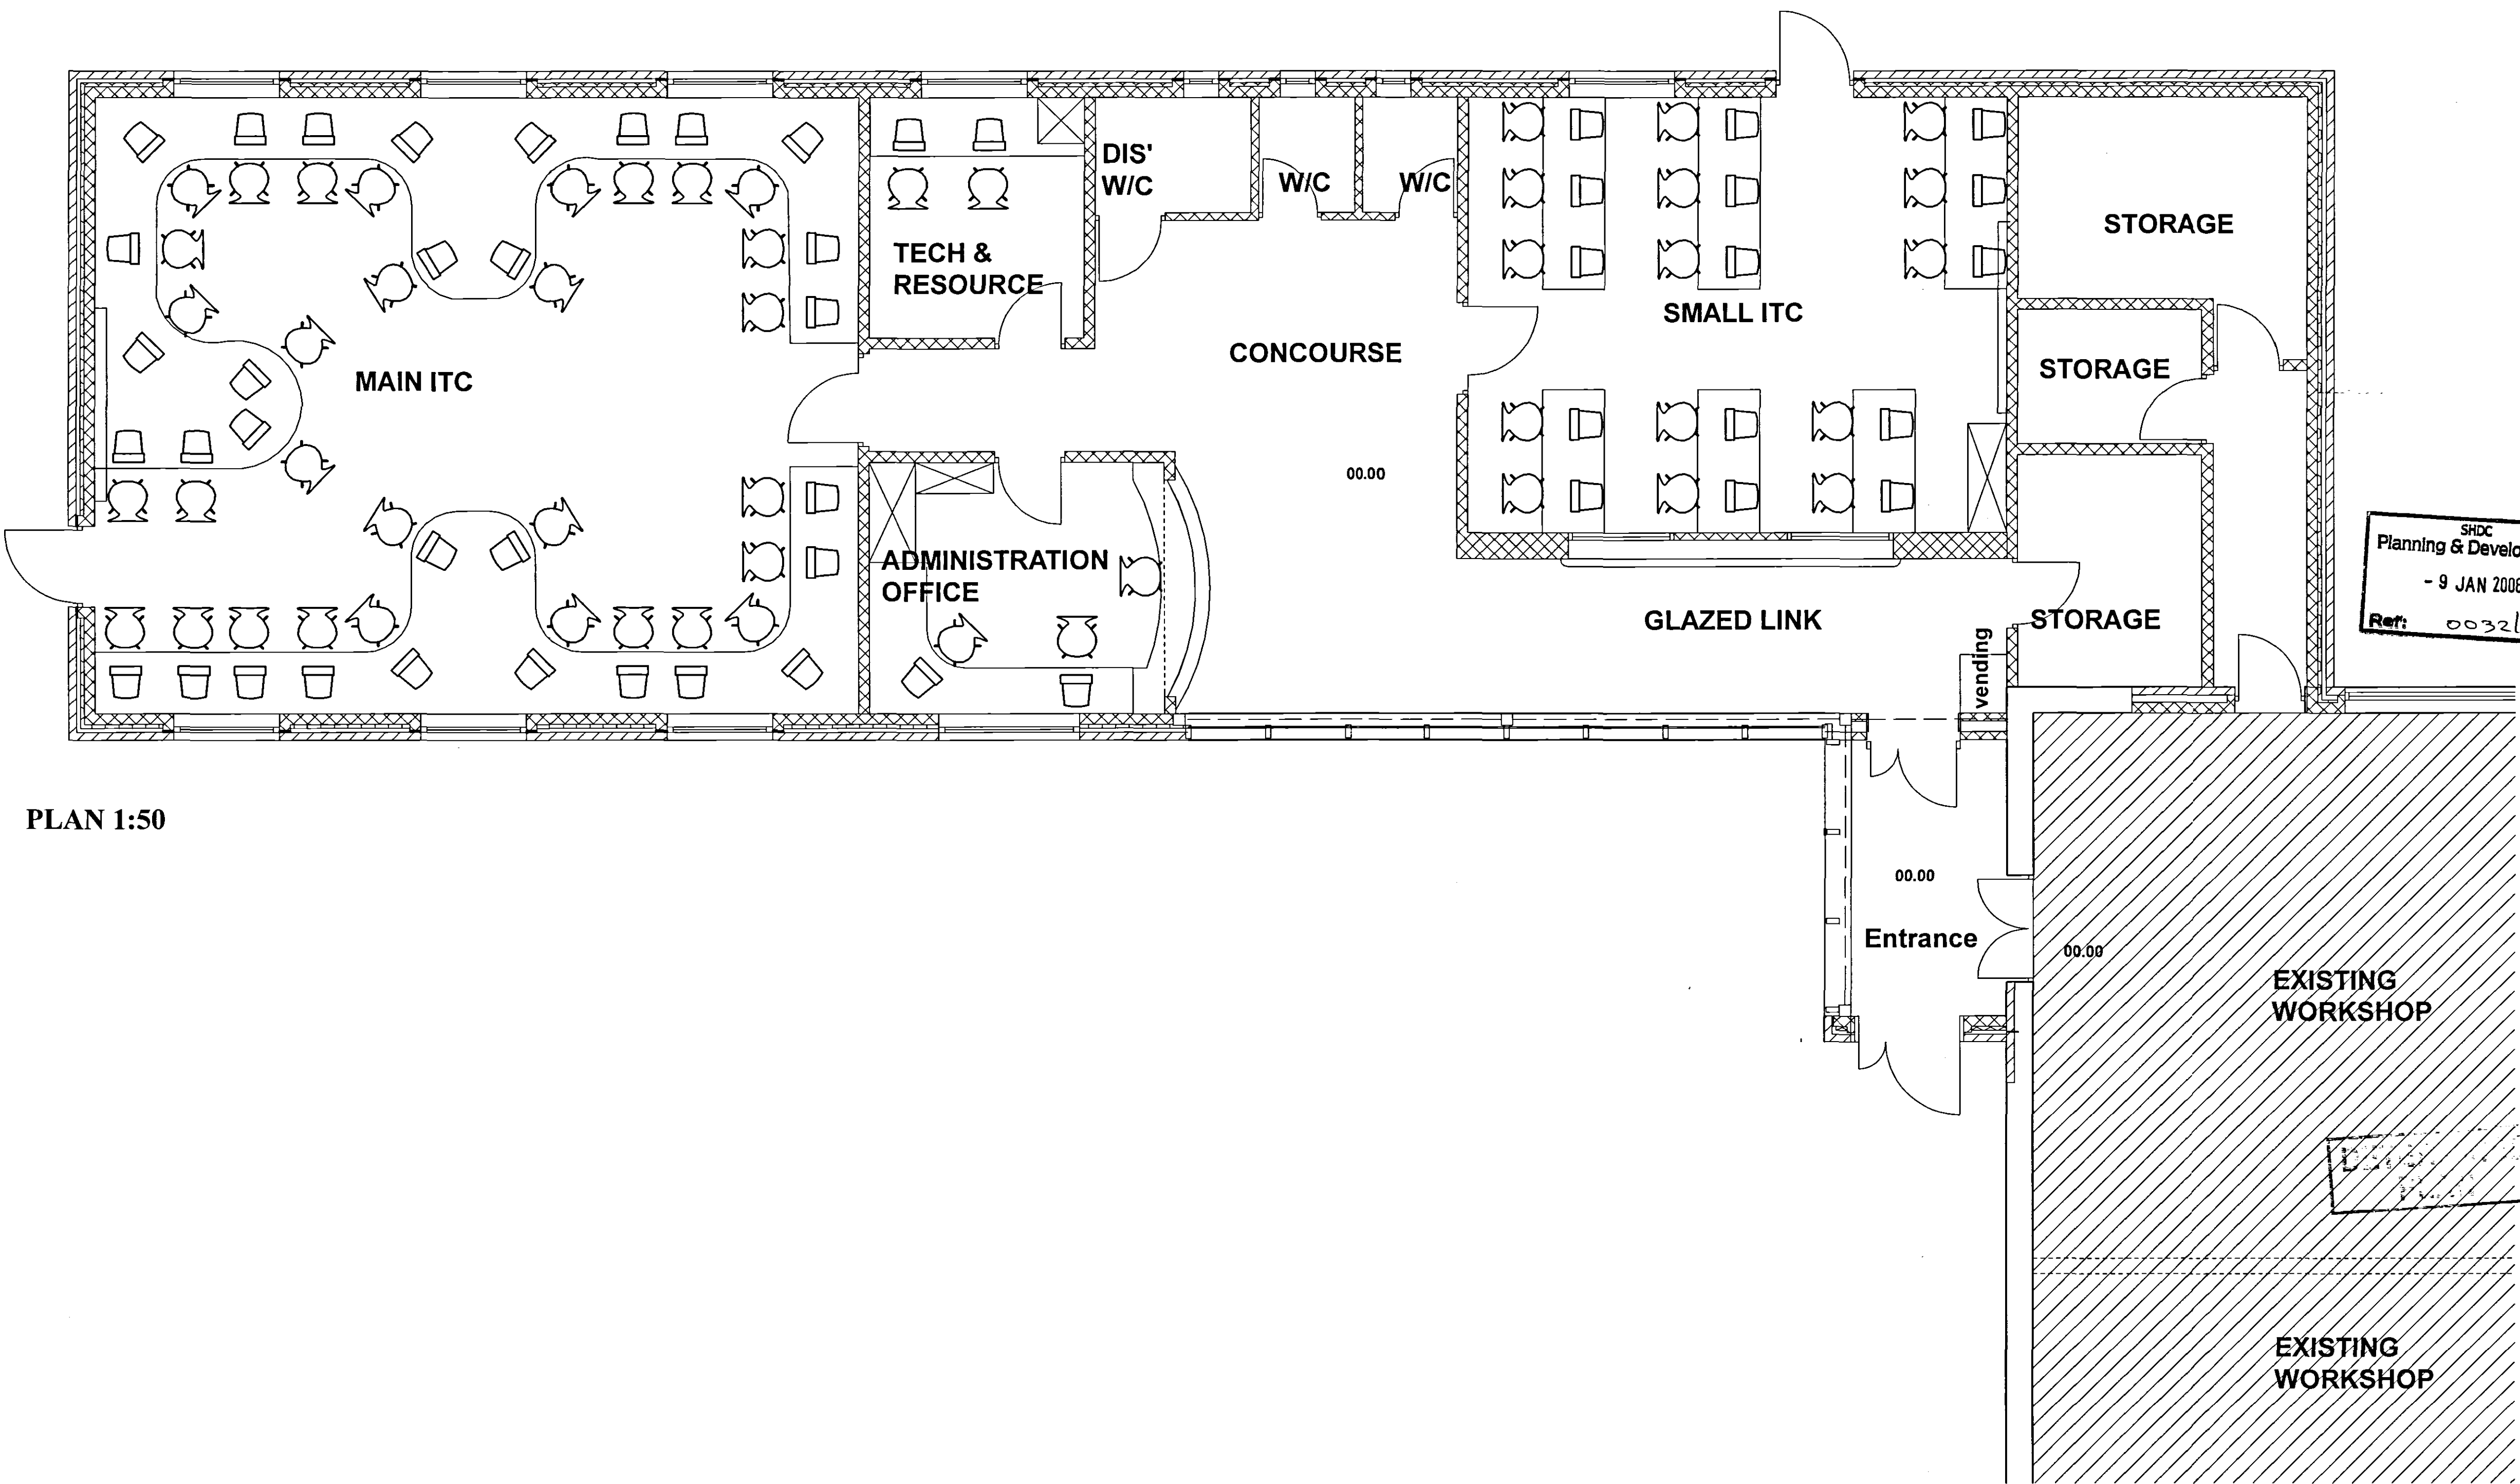


PLAN 1:50

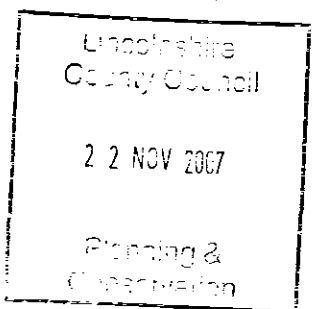

All Dimensions and Levels to be verified on site.
Only Figured Dimensions to be used.
Do not scale this drawing.
Any discrepancies to be notified to the originator of this drawing immediately.
If in doubt, ask.
This drawing is the property of Hyder Business Services.
Copyright is reserved by them and the drawing is issued on the condition that it is not copied, reproduced, retained, or disclosed to any unauthorised person, either wholly or in part without the consent in writing of Hyder Business Services.

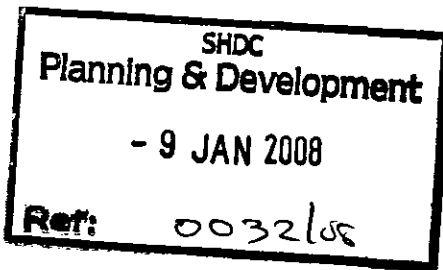

Rev.	Date	Description	By	Chk'd

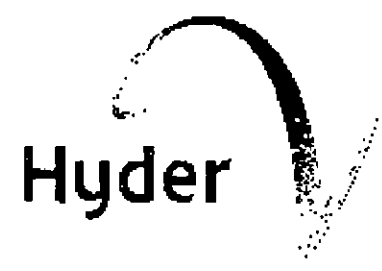

Hyder Business Services
Orchard House, Orchard Street
Lincoln LN1 1ZA
Tel: 01522 552621 Fax: 01522 552611

Client
**EDUCATION SERVICES
LINCOLNSHIRE COUNTY COUNCIL**

Project
CROWLAND ST GUTHLAC SCHOOL

Drawing Title
GENERAL PLAN & ELEVATIONS

Drawn By
Lee Gillett

Scale
1:100 1:50

Project No.
ZZY041

Checked By
where?

Date
May 2001

Revision
3