

Crease Drove, Crowland

P391

GA

02

date of issue:

Size	Date	Scale	Drawing title	Ct/stb	Drawing number	15/06/2009	25/06/2009	01/07/2009	02/07/2009	06.07.2009	08.07.2009	06/01/2010	07/01/2010	20/01/2010
A3	Jun-09	1-1250	Site Plan	P	100	/	/	A	B	C	D			
A3	Jun-09	1-2500	Site Location Plan	P	101	/	/							
A3	Jun-09	1:250	Site Plan - Phase 1	P	01	/	/							
A3	Jun-09	1-250	Site Plan - Phase 1 Surface Treatment	P	02	/	/					A		
A3	Dec-09	1-250	Site Plan - Phase 1 Option B	P	03						/			
A3	Dec-09	1-250	Site Plan - Phase 1 Site Levels	P	04							/		
A3	Jun-09	1-200	Elevations BLOCK A	P	20	/	/				A			
A3	Jun-09	1-200	Elevations BLOCK B	P	21	/	/							
A3	Jun-09	1-200	Coloured Elevations	P	22	/	/							
A3	Jun-09	1-50	Detailed Front Elevation	P	24	/	/							
A3	Jun-09	N/A	3D Visuals	P	30	/	/							
A3	Jun-09	N/A	Visualisation	P	31	/	/							
A1	Mar-09	1-500	Topographical Survey	SL	2152/1	/								

[illegible]

Comments:

purp purpose of issue:

	P. App.	
	Information	
	Planning	
	Planning	
	Comment	
	Comment	
	Comment	
	Discharge	
	Amendment	


AMENDED PLAN

12/1/2010


Planning 0032-10
14 JAN 2010
Ref: 0032-10

Notes
 Dimensions to be verified on site. Figured dimensions to take preference to those scaled; do not scale from drawings. All discrepancies to be clarified with project Architect.
 This drawing is the property and copyright of place : architecture and is issued on the condition it is not reproduced, retained or disclosed to any unauthorised person(s), either wholly or in part without the written consent of place : architecture.
 Ordnance Survey material is used with the permission of The Controller of the HMSO, © Crown Copyright AR 159670.


Revisions		
Rev	Date	Text
A	06-01-2010	Change to 3 units

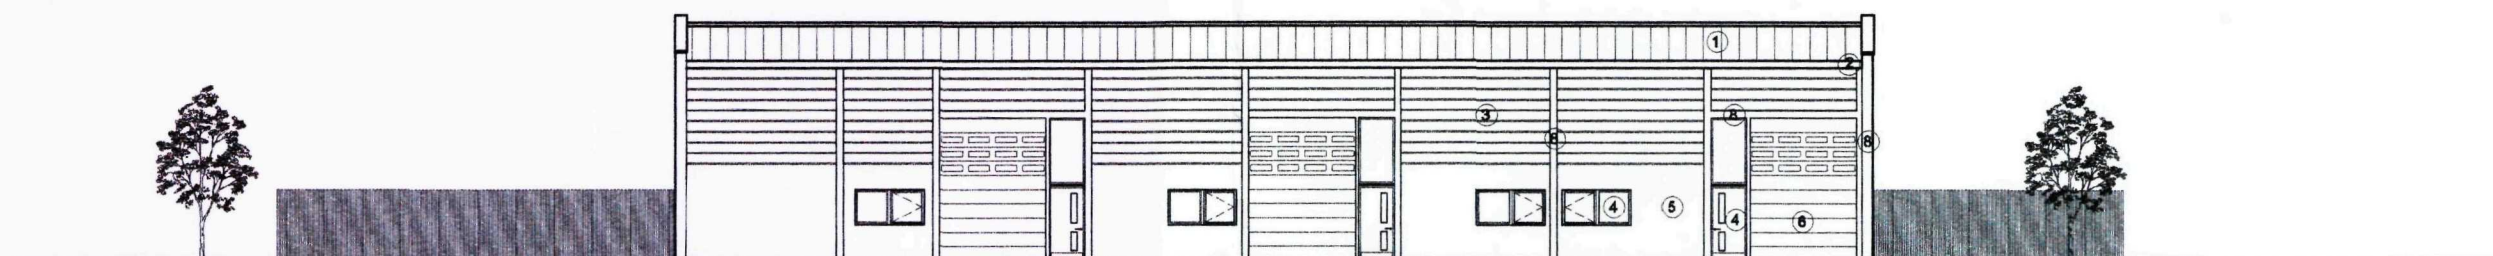


WEST ELEVATION

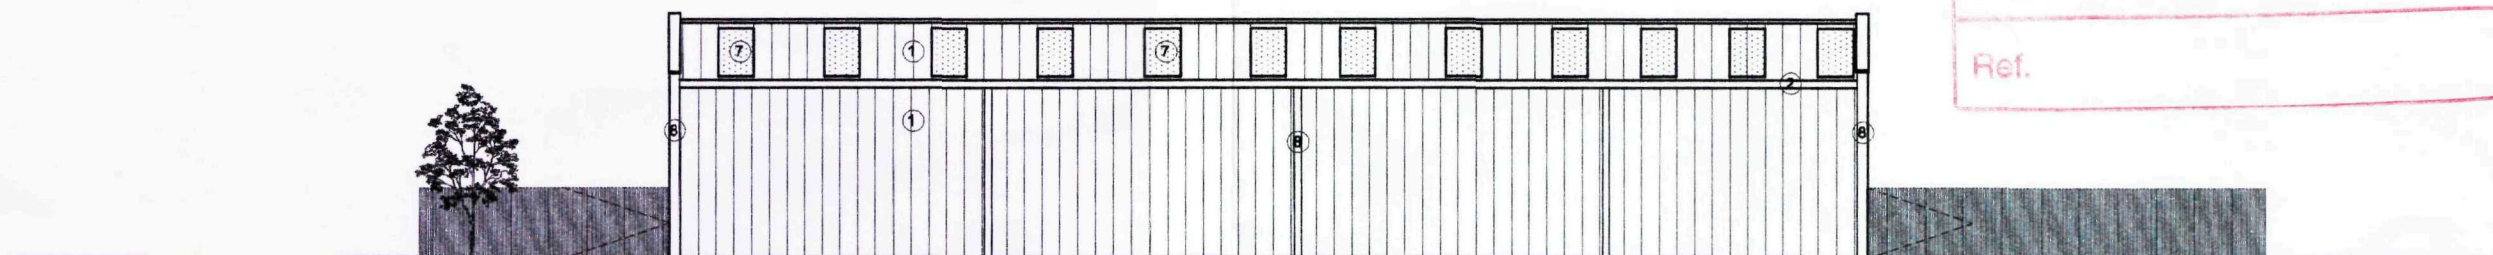

EAST ELEVATION

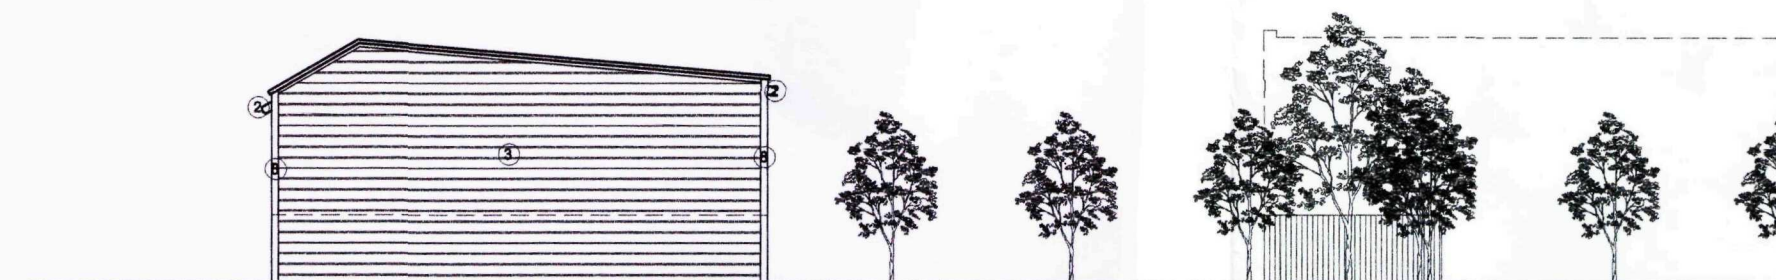

SOUTH ELEVATION

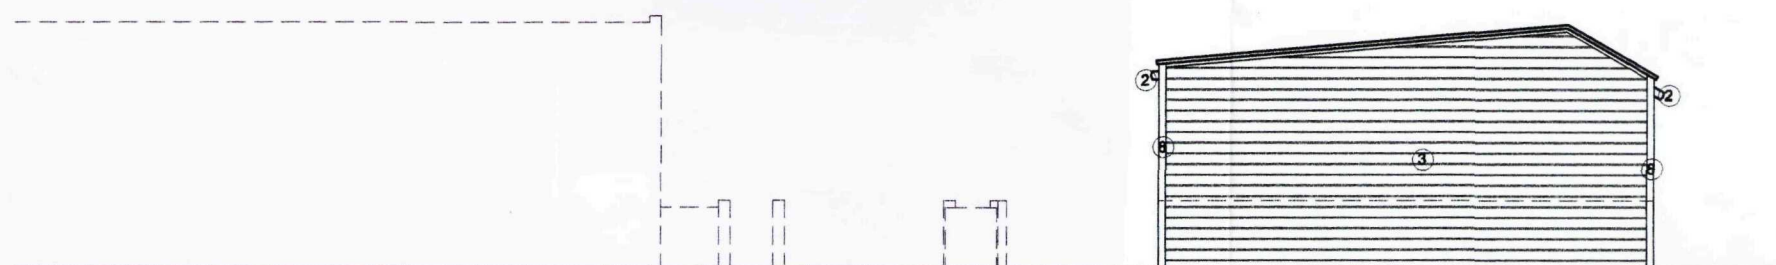

NORTH ELEVATION

AMENDED PLAN
 Ref.

EXTERNAL FINISHES

- ① Kingspan Vertical RW1000 panel, insulation thickness 100mm 0.20 w/m² K; BREEAM A+ Rated Colour TBC
- ② Polyester powder coated aluminium 'Highline' type gutter - Dark Grey RAL 7021
- ③ Kingspan Horizontal RW1000 panel, insulation thickness 100mm 0.20 w/m² K; BREEAM A+ Rated Colour TBC
- ④ Windows & Personnel Doors to be polyester powder coated aluminium framed - Dark Grey RAL 7021 1.8 w/m² k
- ⑤ Cement Render on 100mm thermalite blockwork outer leaf, 100mm 4N concrete blockwork inner leaf, 100mm Crown DriTherm Cavity Slabs 37 - 0.29 w/m² K; Partial Fill; BREEAM A+ Rated
- ⑥ External sectional doors: 1.25 w/m² k; Crawford or similar composite panel overhead sectional door with vision panels. BREEAM n/a
- ⑦ Kingspan rooflights: 1.64 w/m² k, cellular polycarbonate construction
- ⑧ Polyester powder coated steel section


SHDC
 Planning & Development
 14 JAN 2010
 Ref: 0032-10

Client South Holland DC
 Project Crease Drove, Crowland
 Drawing Elevations
 BLOCK A

Date June 2009
 Scale 1:200 @ A3
 Dwg. no. P391 - P20A


place : architecture

26 Westgate Lincoln LN1 3BD
 t: 01522 546362 e: info@place-architecture.co.uk

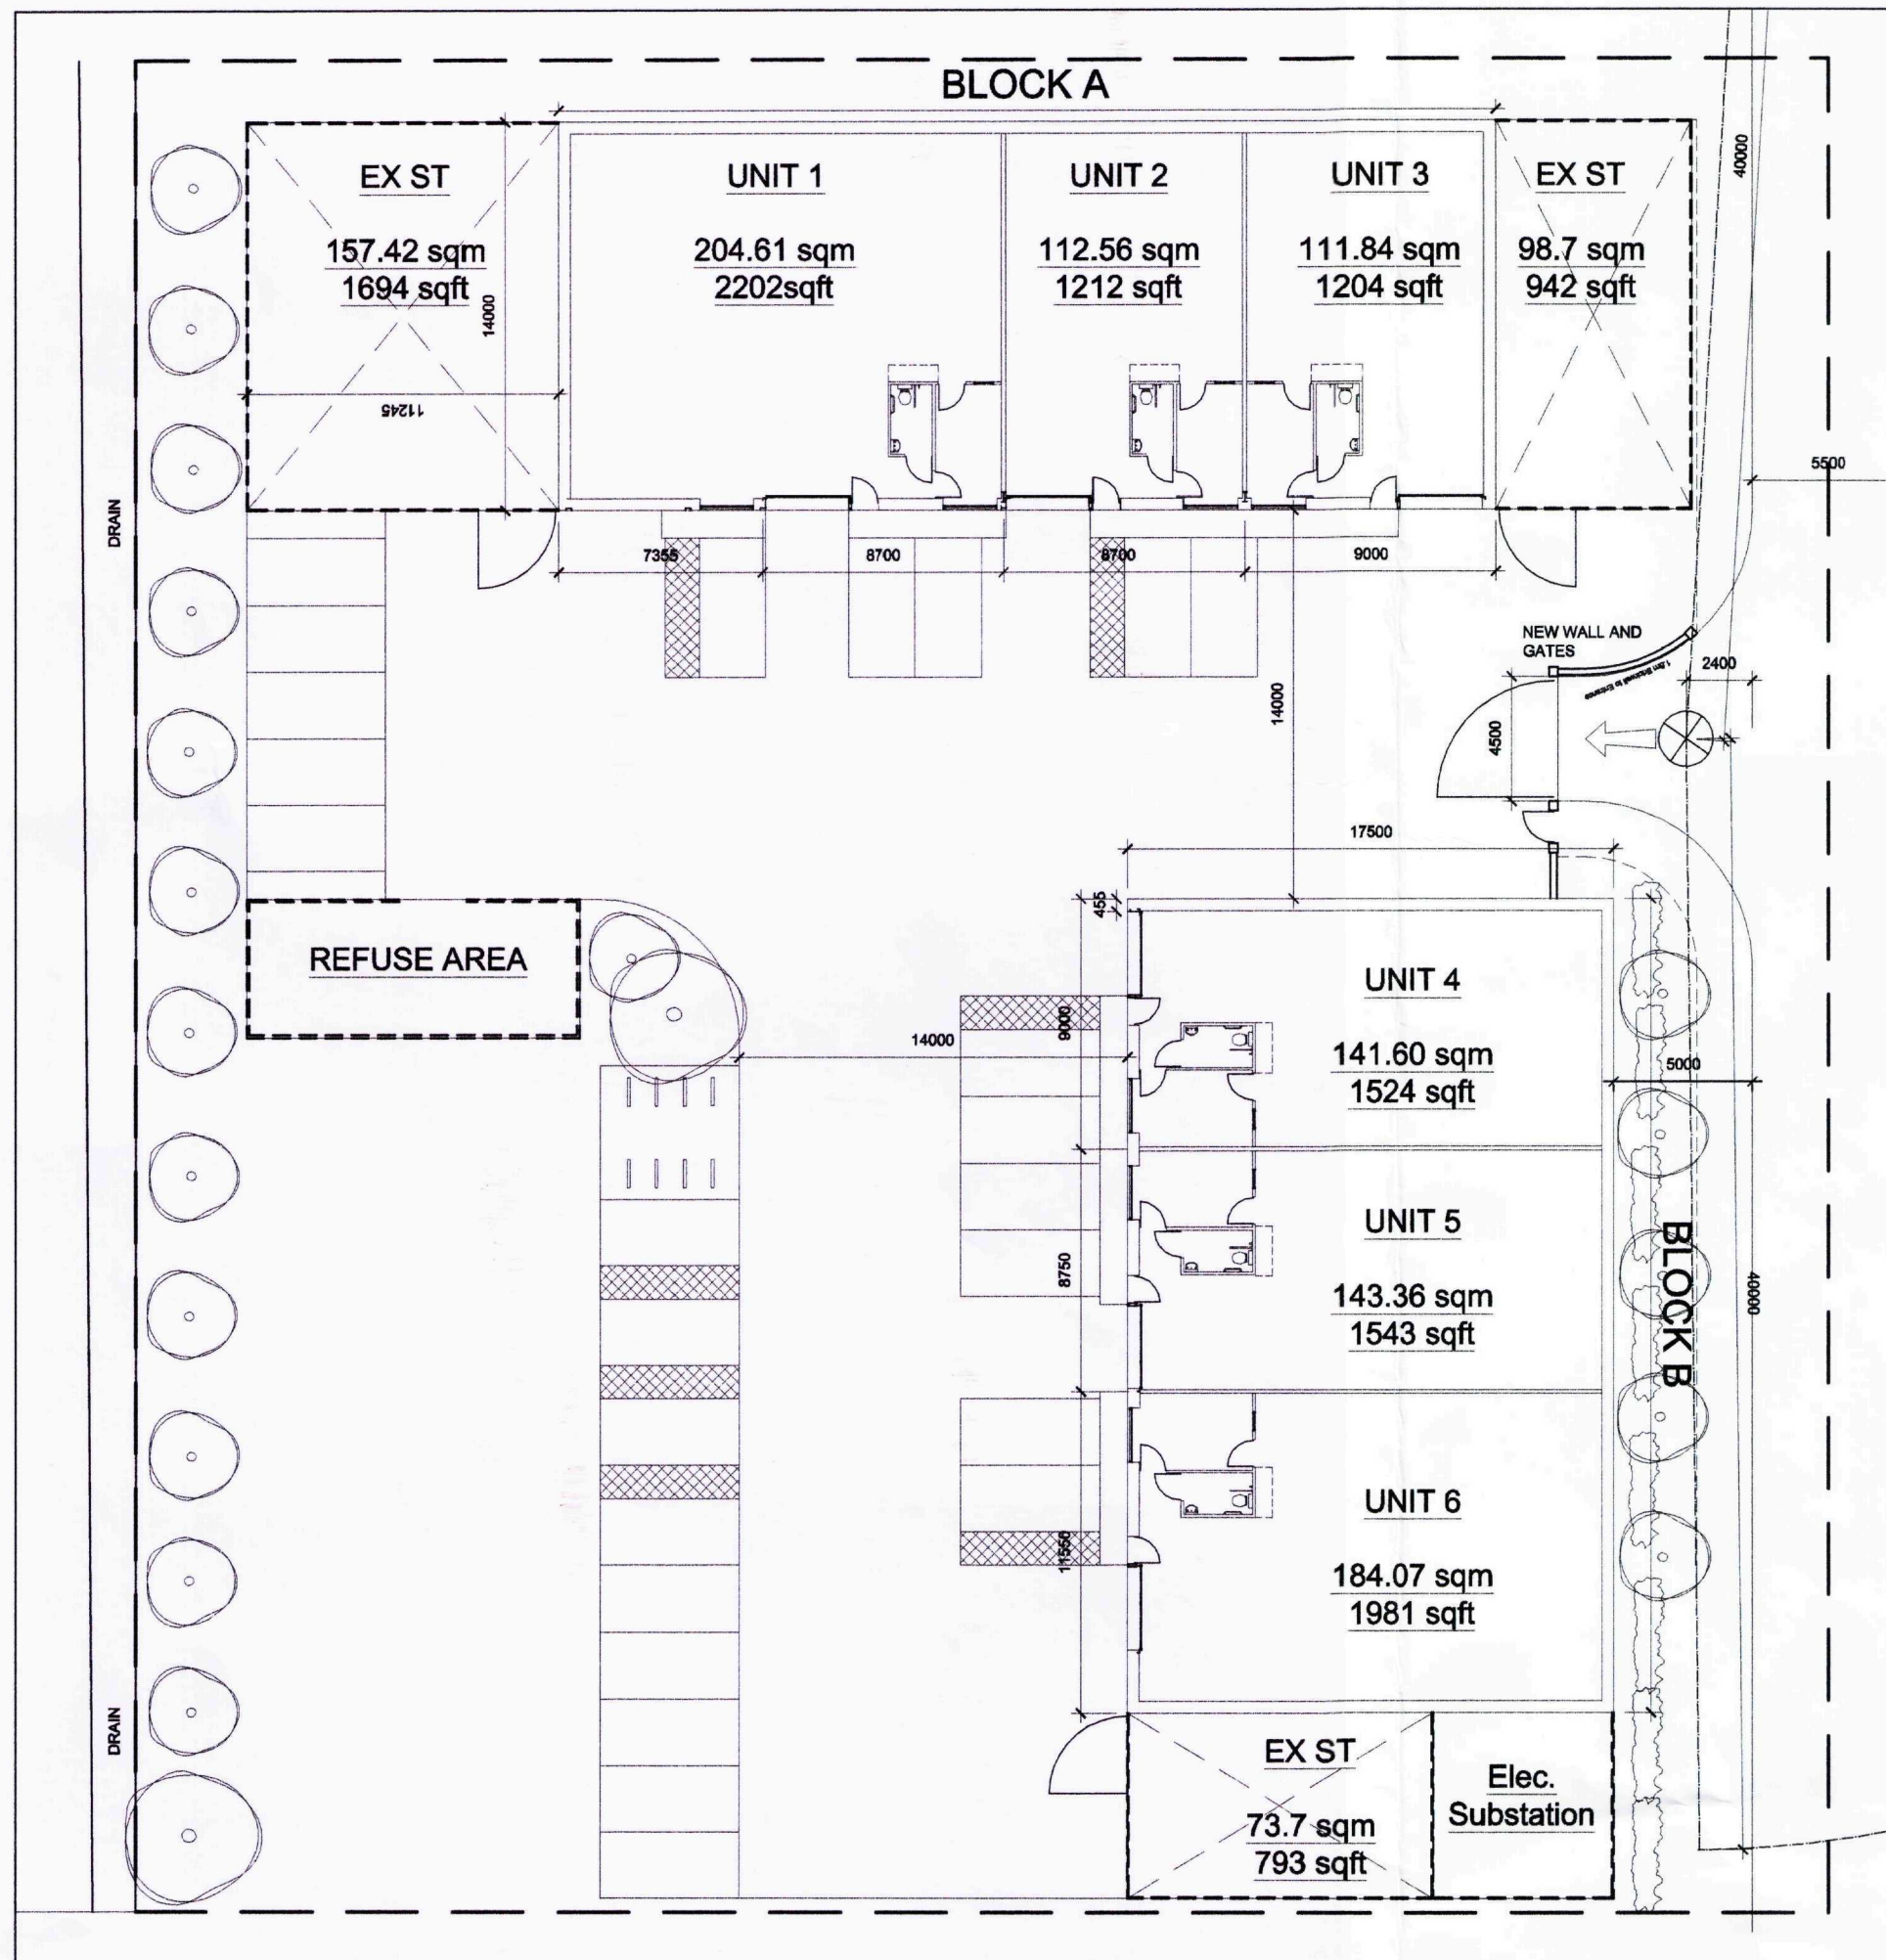

Notes
 Dimensions to be verified on site. Figured dimensions take preference to those scaled; do not scale from drawings. All discrepancies to be clarified with project Architect.
 This drawing is the property and copyright of place : architecture and is issued on the condition it is not reproduced, retained or disclosed to any unauthorised person(s), either wholly or in part without the written consent of place : architecture.
 Ordnance Survey material is used with the permission of The Controller of the HMSO, © Crown Copyright AR 1998/0.

Revisions		
Rev	Date	Text

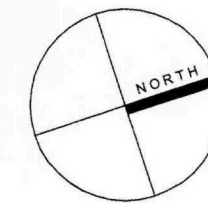

AMENDED PLAN
 Ref.

34DC
Planning & Development
 14 JAN 2010
 Ref: 0032-10

Client: South Holland DC
 Project: Crease Drove, Crowland
 Drawing: Site Plan - Phase 1
 Option B

Date: Dec 2009
 Scale: 1:250 @ A3
 Dwg. no.: P391 - P03

place : architecture
 26 Westgate Lincoln LN1 3BD
 t: 01522 546362 e: info@place-architecture.co.uk