
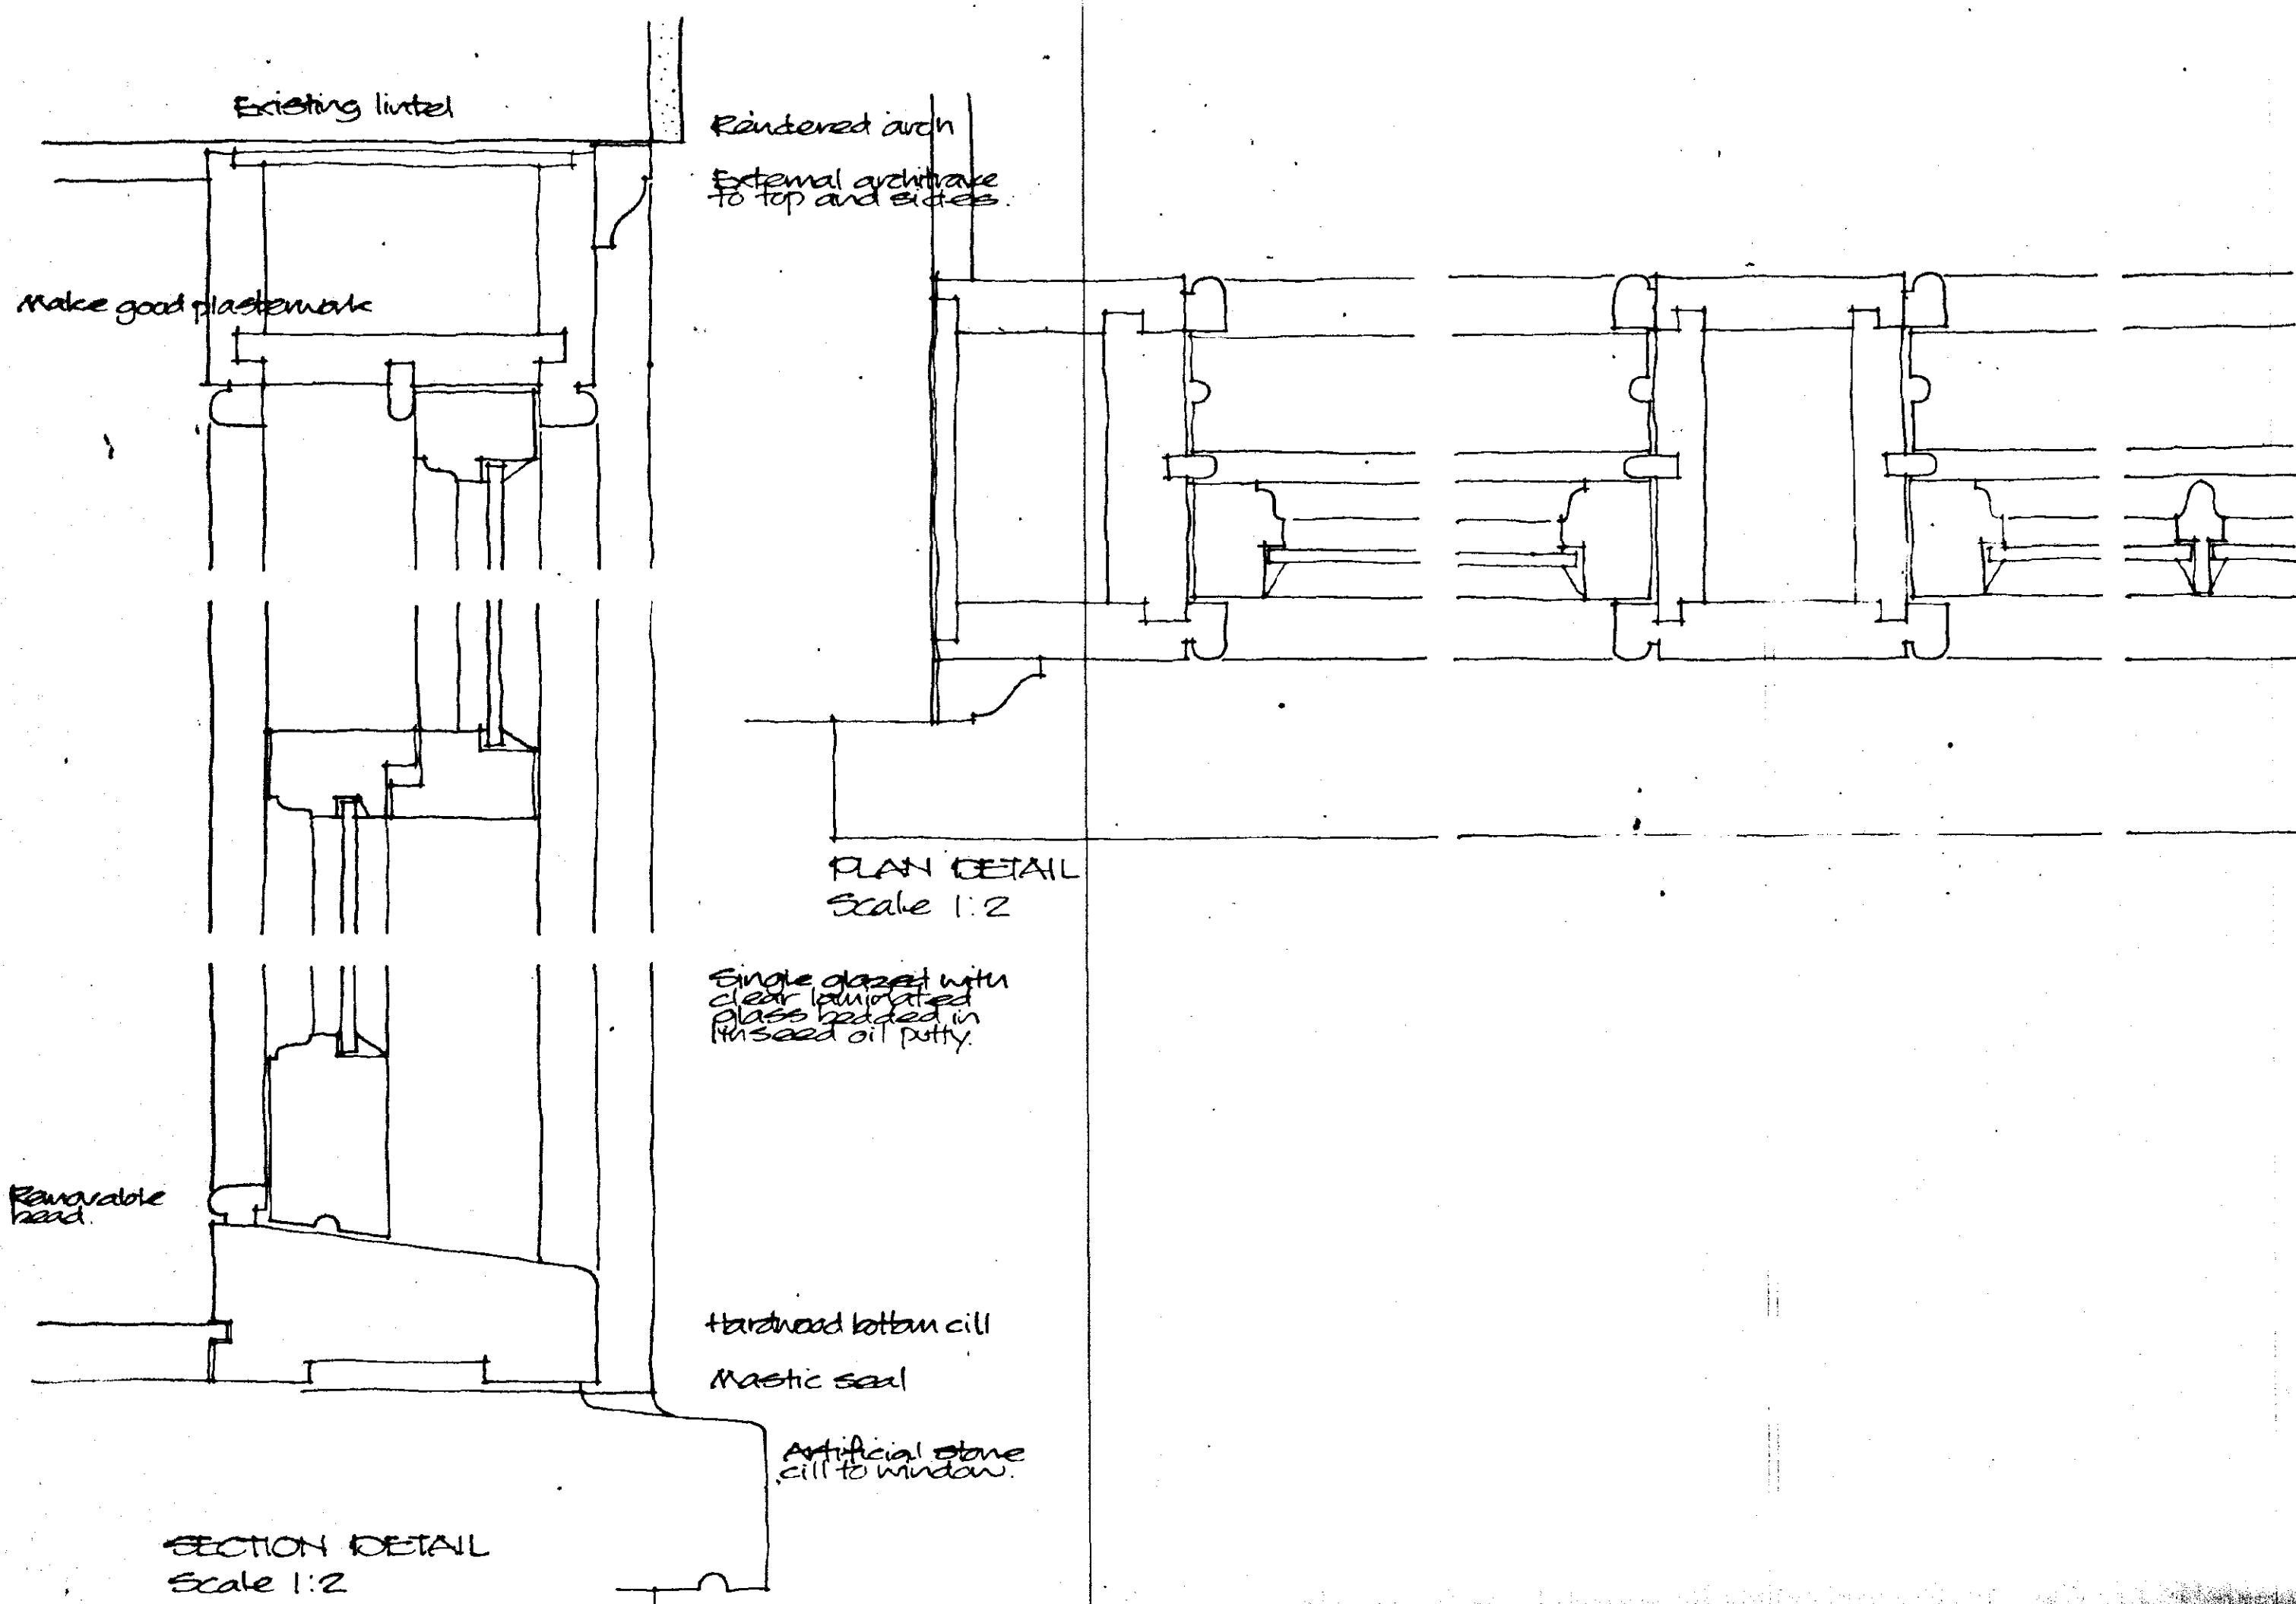
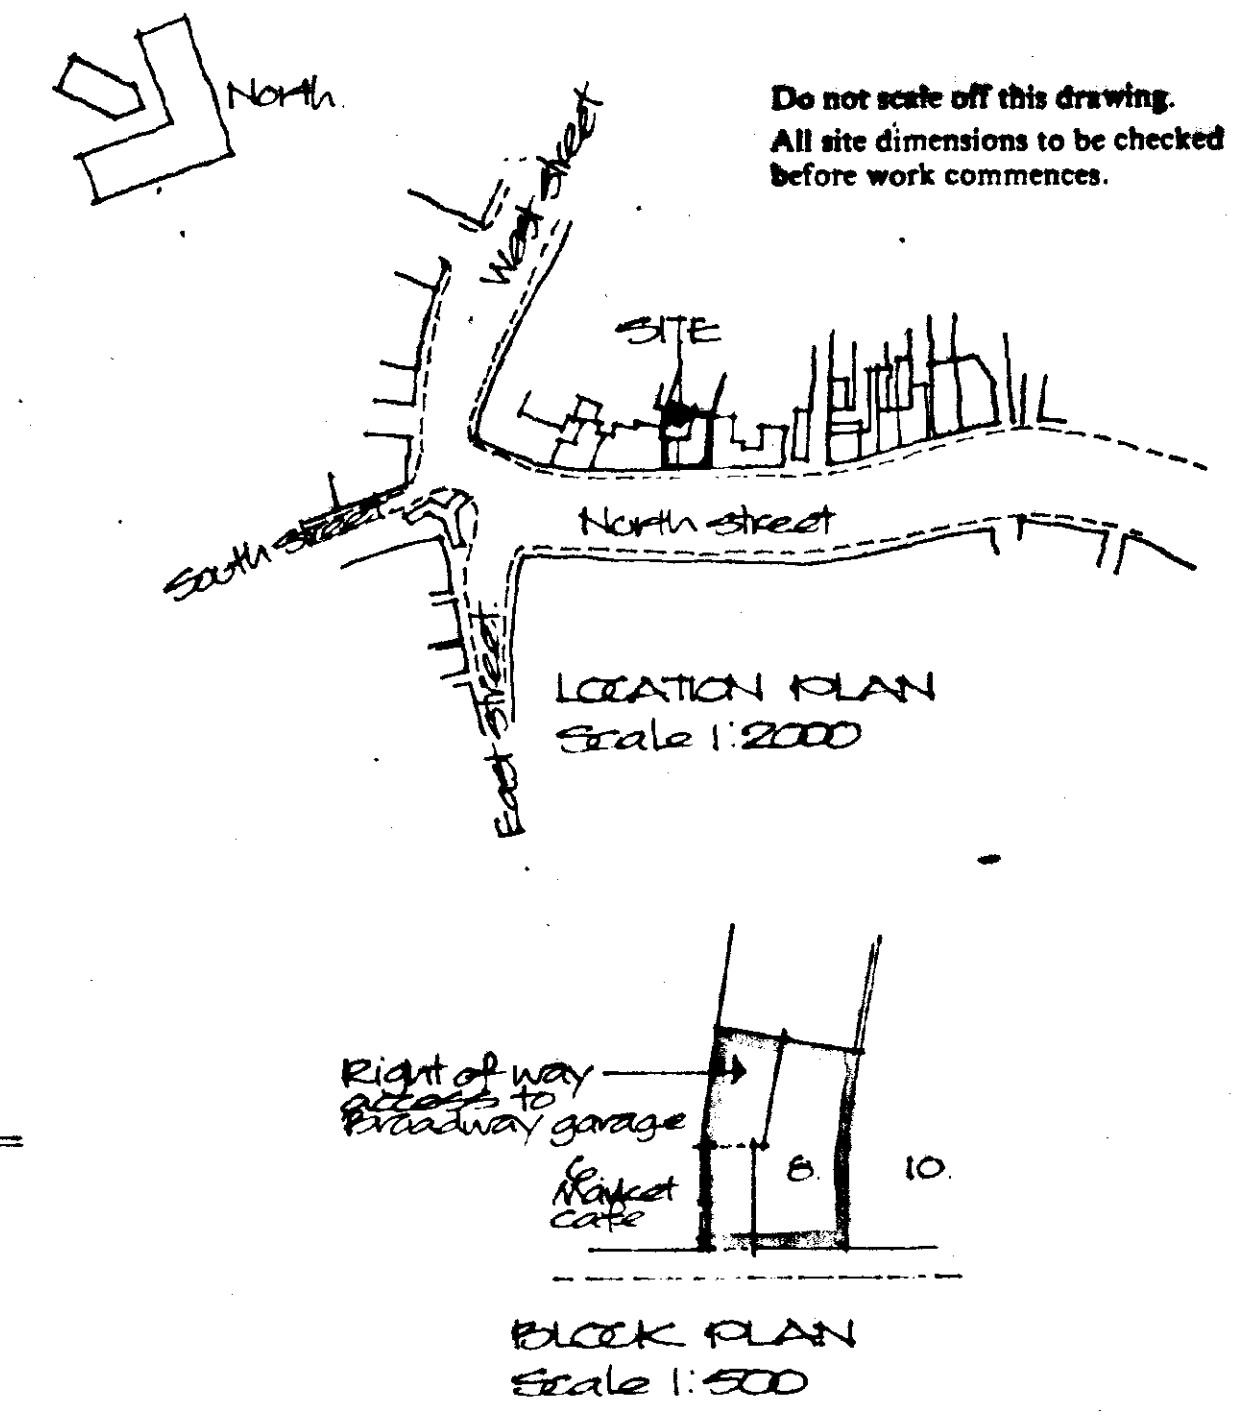
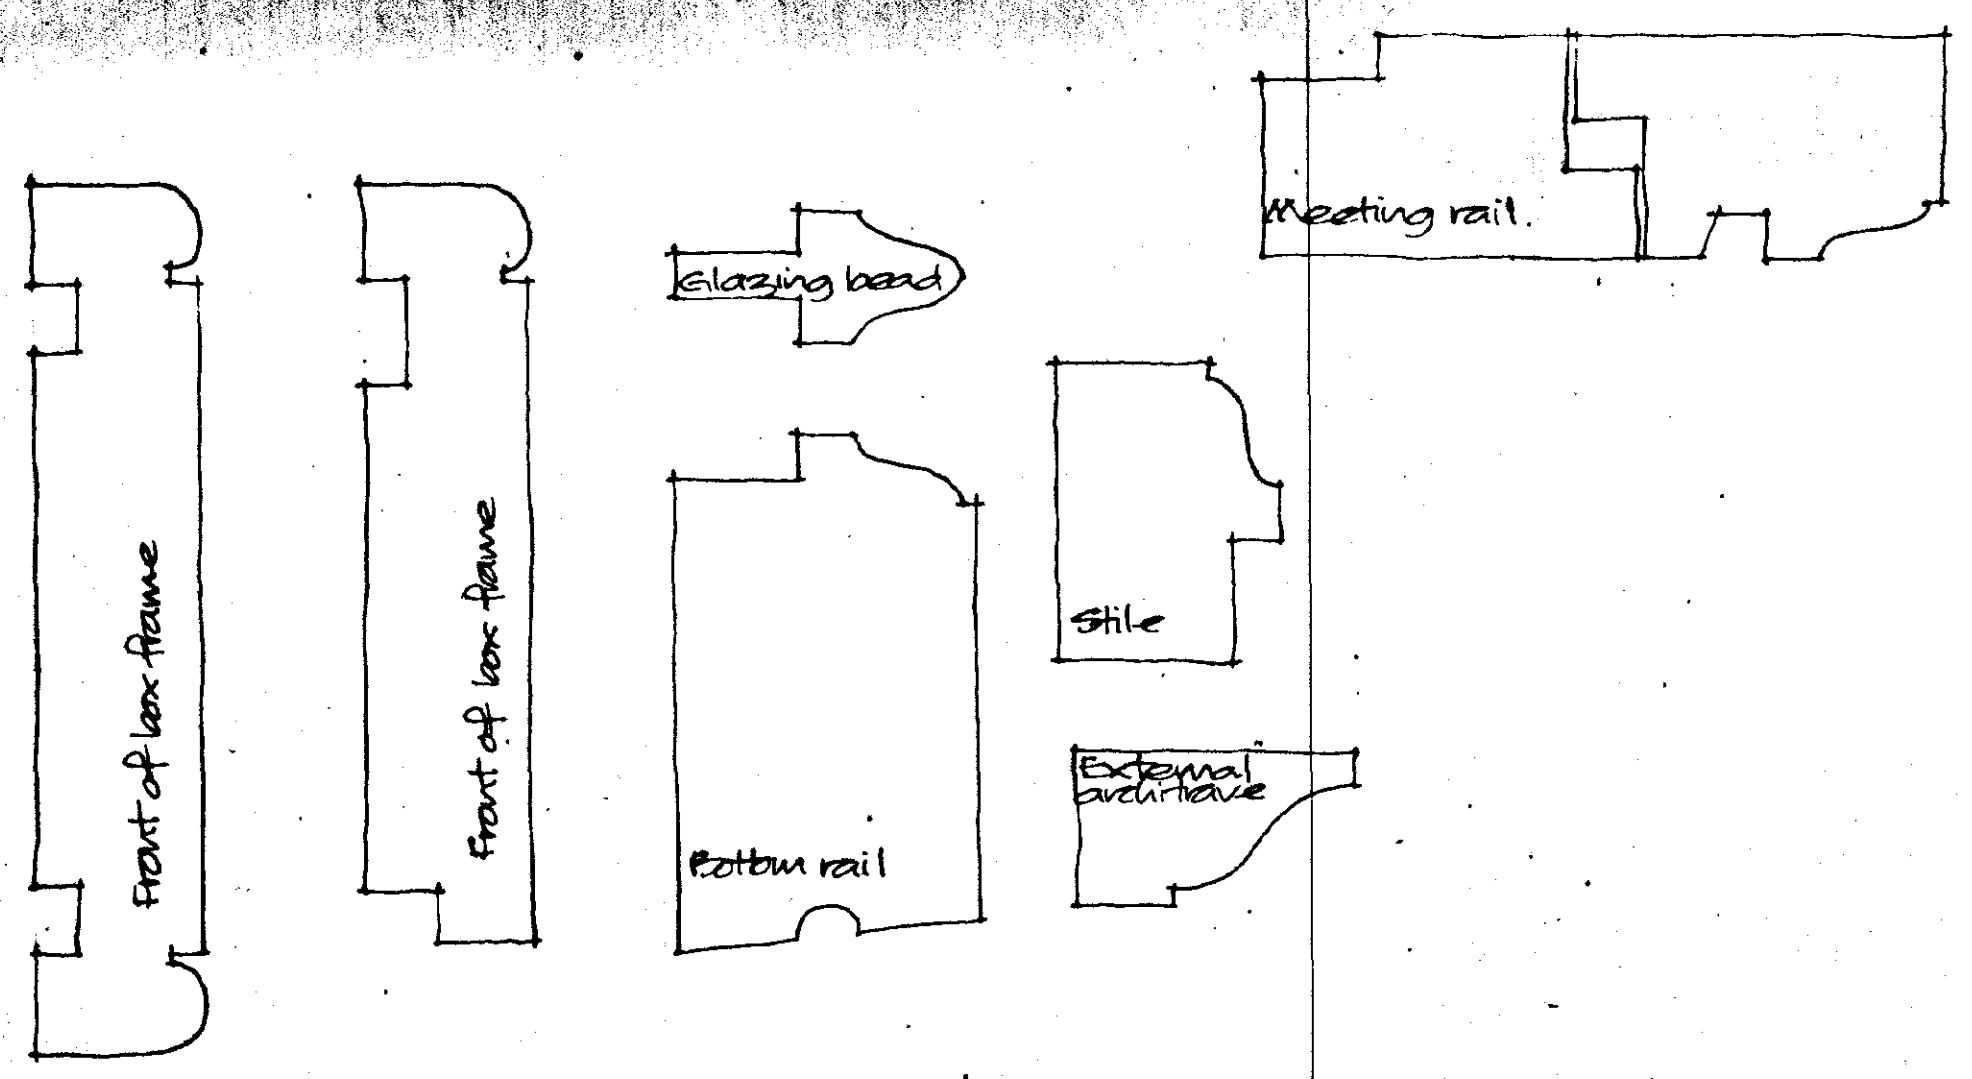


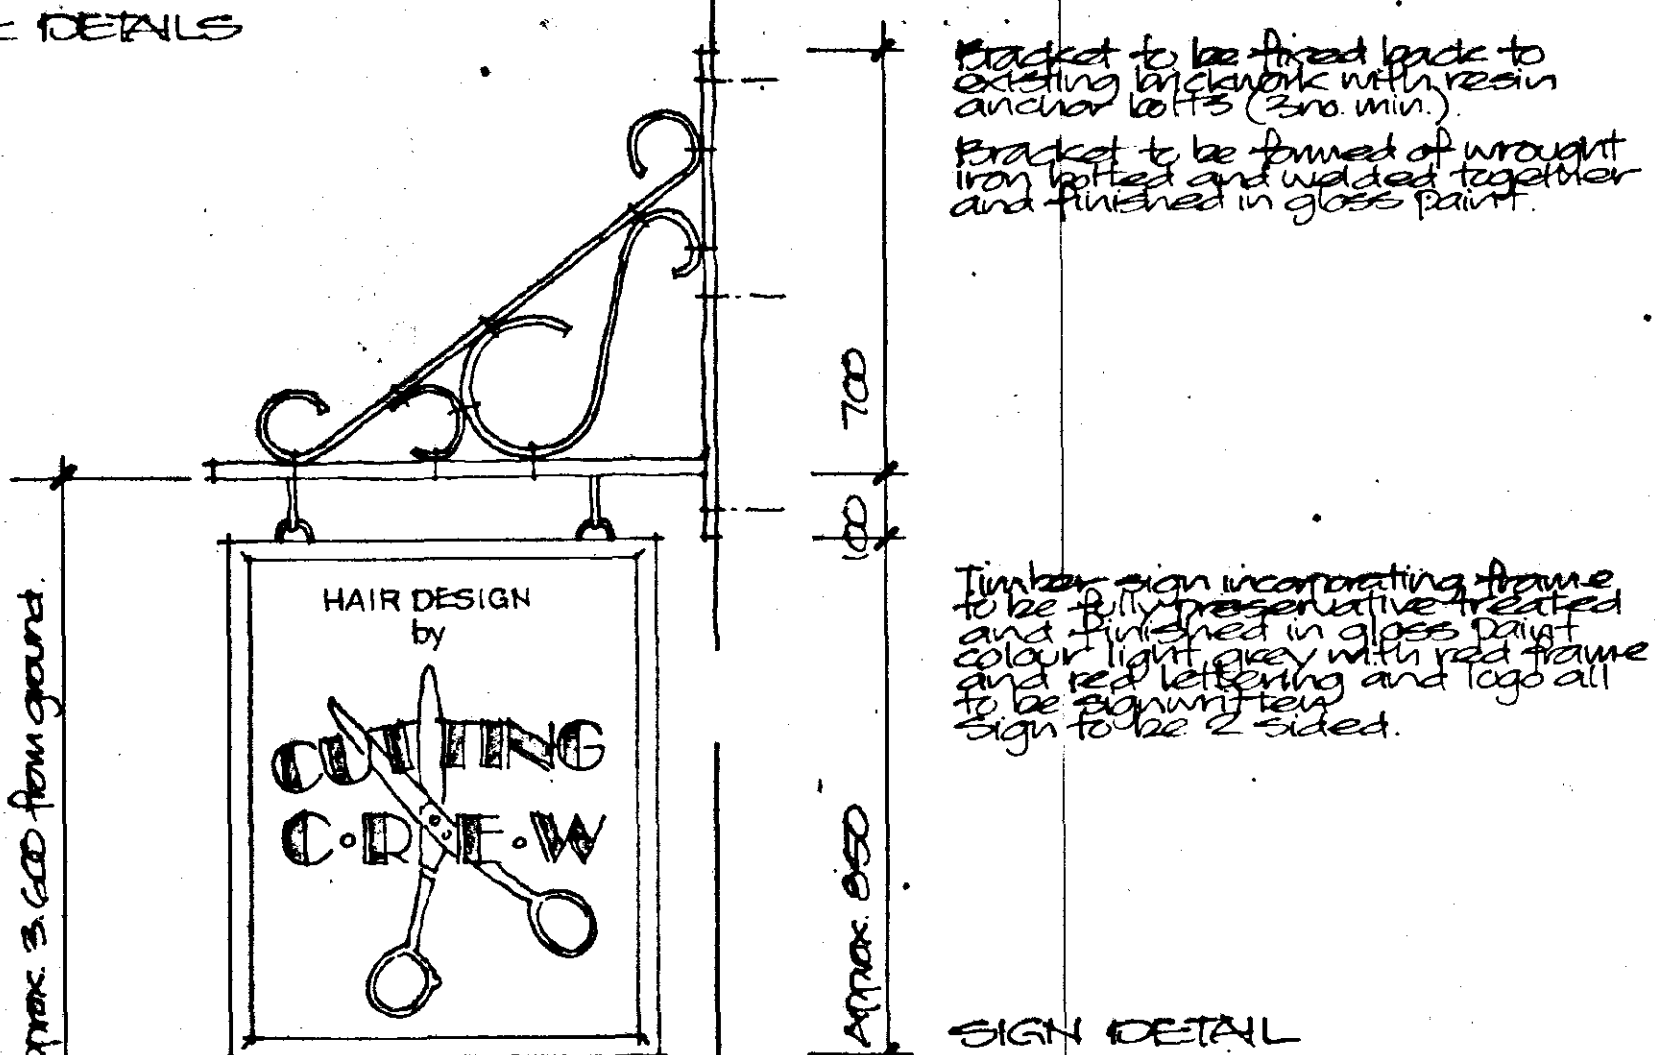

Archives done new window frame and door opening to be finished as early cement render with paint finish to match existing first floor arches

Install brick slips at each side and between arches to cover existing lintel (assumed steel beams)

Detail to be confirmed after structure exposed

New brickwork to be painted to match existing

End pier between window and door to be solid brickwork of same thickness as existing brickwork

Internal plaster finish as existing

All new glass to be laminated safety clear glass

Proposed new projecting hanging sign, see detail

New window frame to be sliding sash timber construction (fixed shut with no sash weights or cords)

New timber door frame with fixed panel and sash door

Similar hardware door set to existing

All joinery to be gloss paint finish

Project

PROPOSED ALTERATIONS TO FRONT ELEVATION OF PREMISES AT 8 NORTH ST. CROWLAND.

Client

MR. MARON

DETERMINED PLAN

ALAN HORNSBY
ARCHITECTURAL SERVICES

'Little Acre'
Peak Hill, Cowbr,
Spalding, Lincs. PE12 6AW
Tel. Holbeach (01406) 380591

Scale 1:50

Drawn by

00/12/01

Date Nov. 2000