



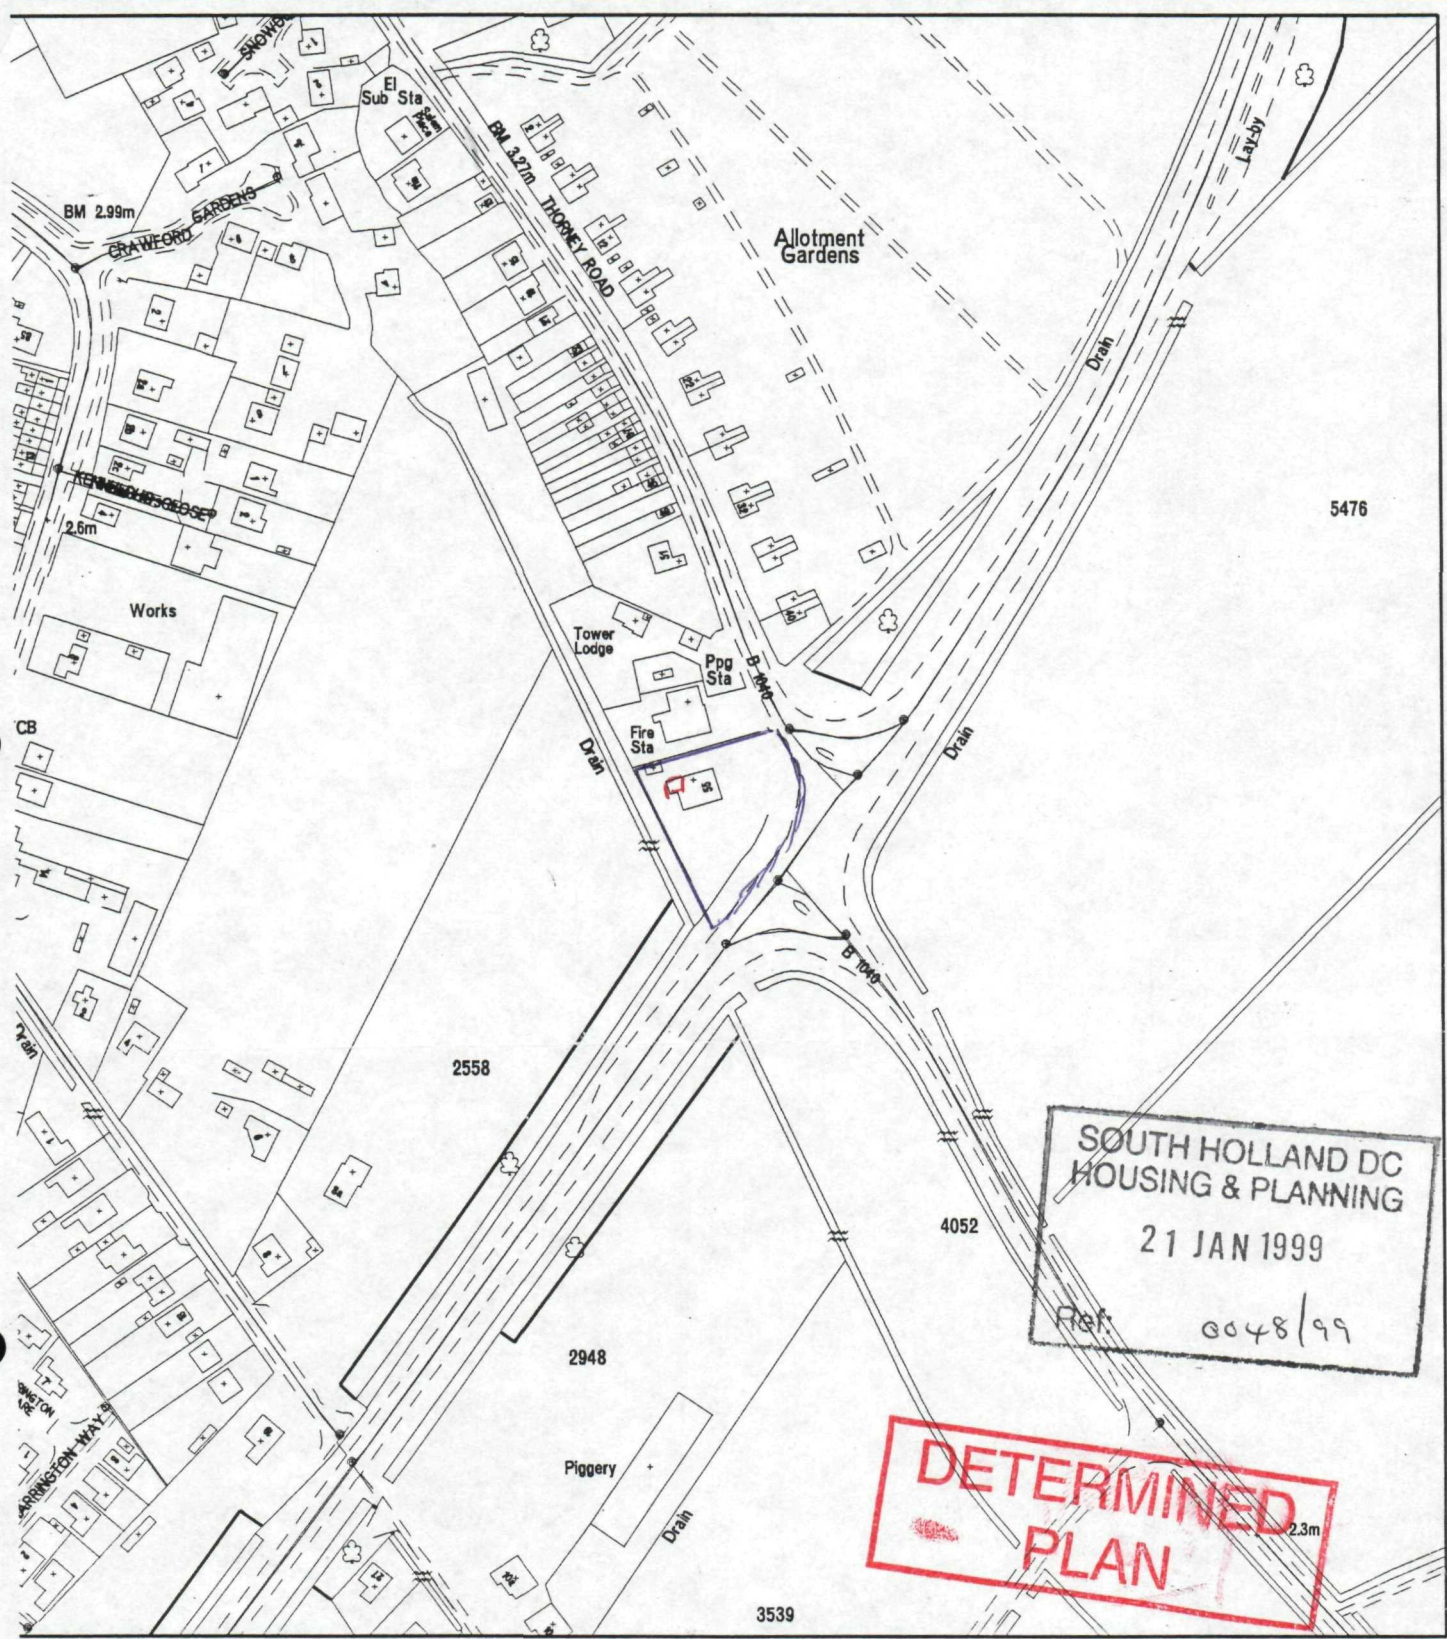

Council Offices
 Priory Road
 Spalding
 Lincolnshire
 PE11 2XE

 Tel 01775 761161

This copy has been produced
 specifically for Planning and
 Building Control purposes only.
 No further copies may be made

 


Project
55 Thorney Road
Crowland

Ref
ACE 13153/D Rutland

PH
KG Warren

Date
06 04 98

Sheet
SK 01

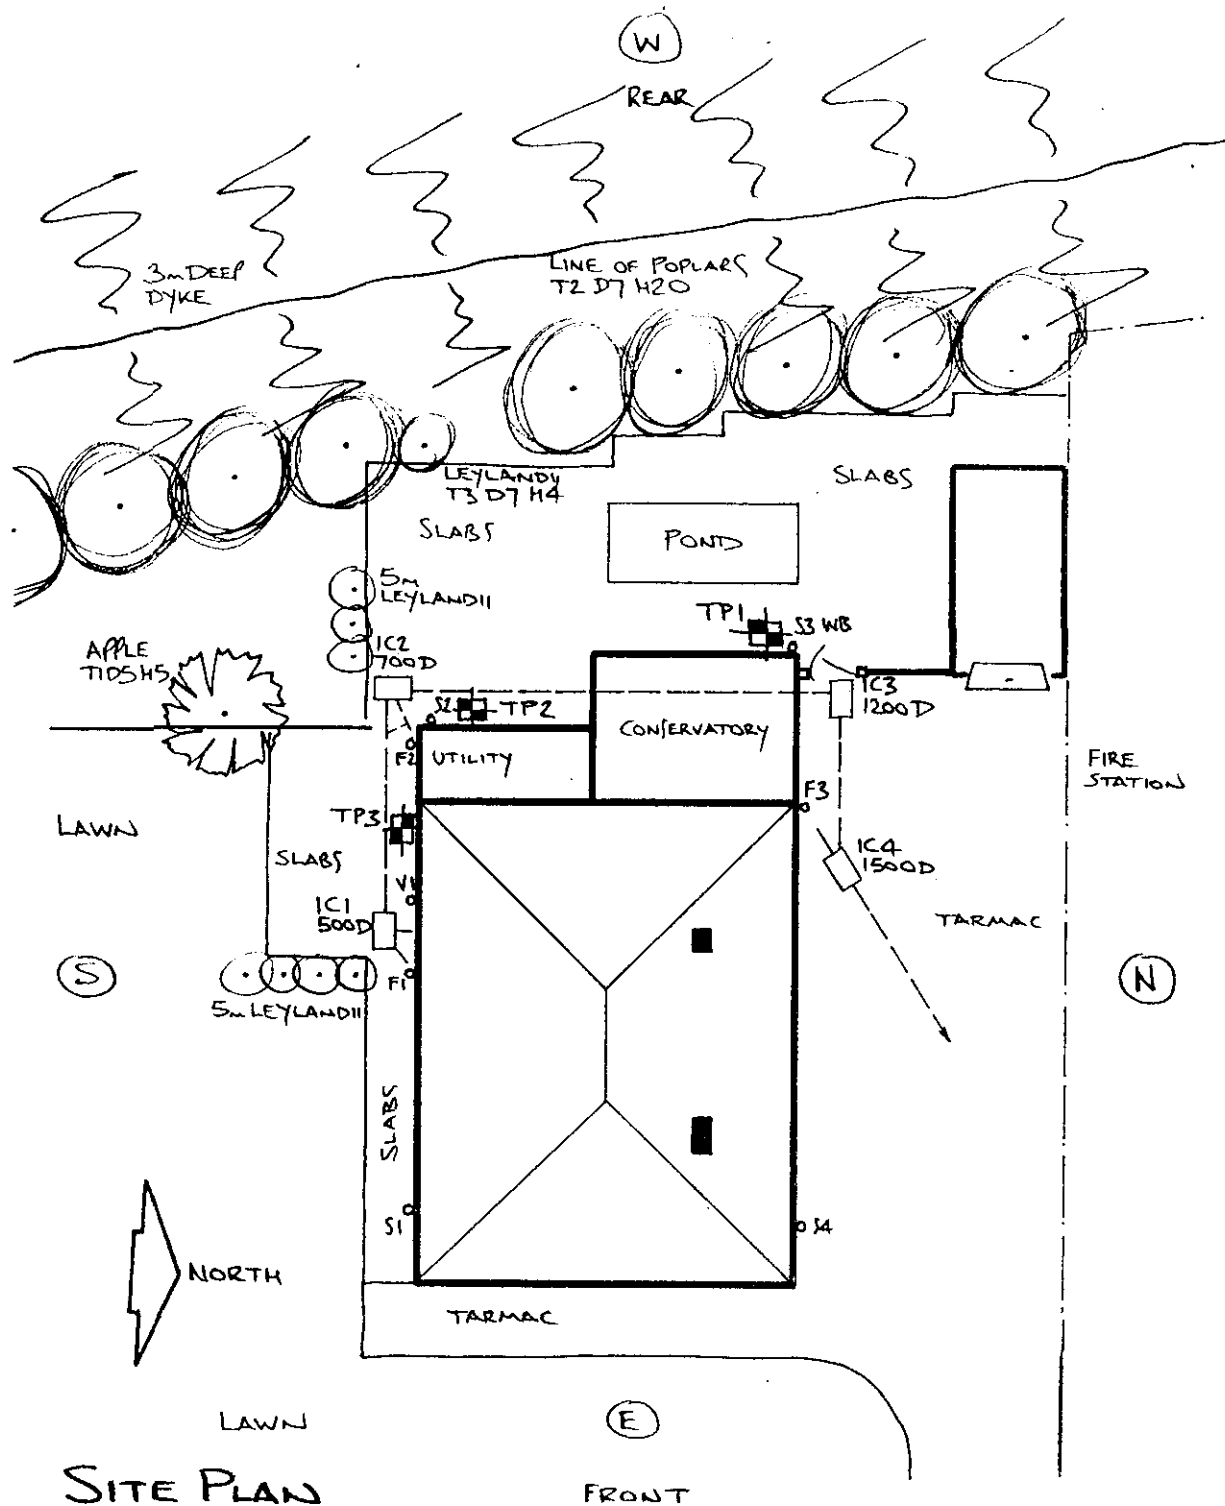

SITE PLAN
AS EXISTING

FRONT

**DETERMINED
PLAN**

SOUTH HOLLAND DC
HOUSING & PLANNING

21 JAN 1999

Ref: 0048/99

Scale 1:200

P2214 IB


Project
55 Thorney Road
Crowland

Ref
ACE 13153/D Rutland

PH
KG Warren

Date
06 04 98

Sheet
SK 02

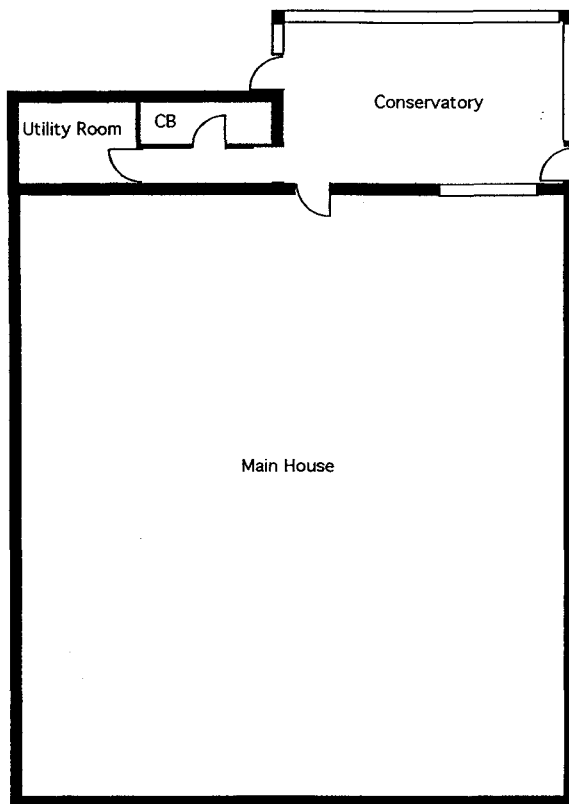

SOUTH HOLLAND DC
HOUSING & PLANNING

21 JAN 1999

Ref: 0048/99

Floor Plan

AS EXISTING

**DETERMINED
PLAN**

Scale 1:100

P2214 IB