



Notes

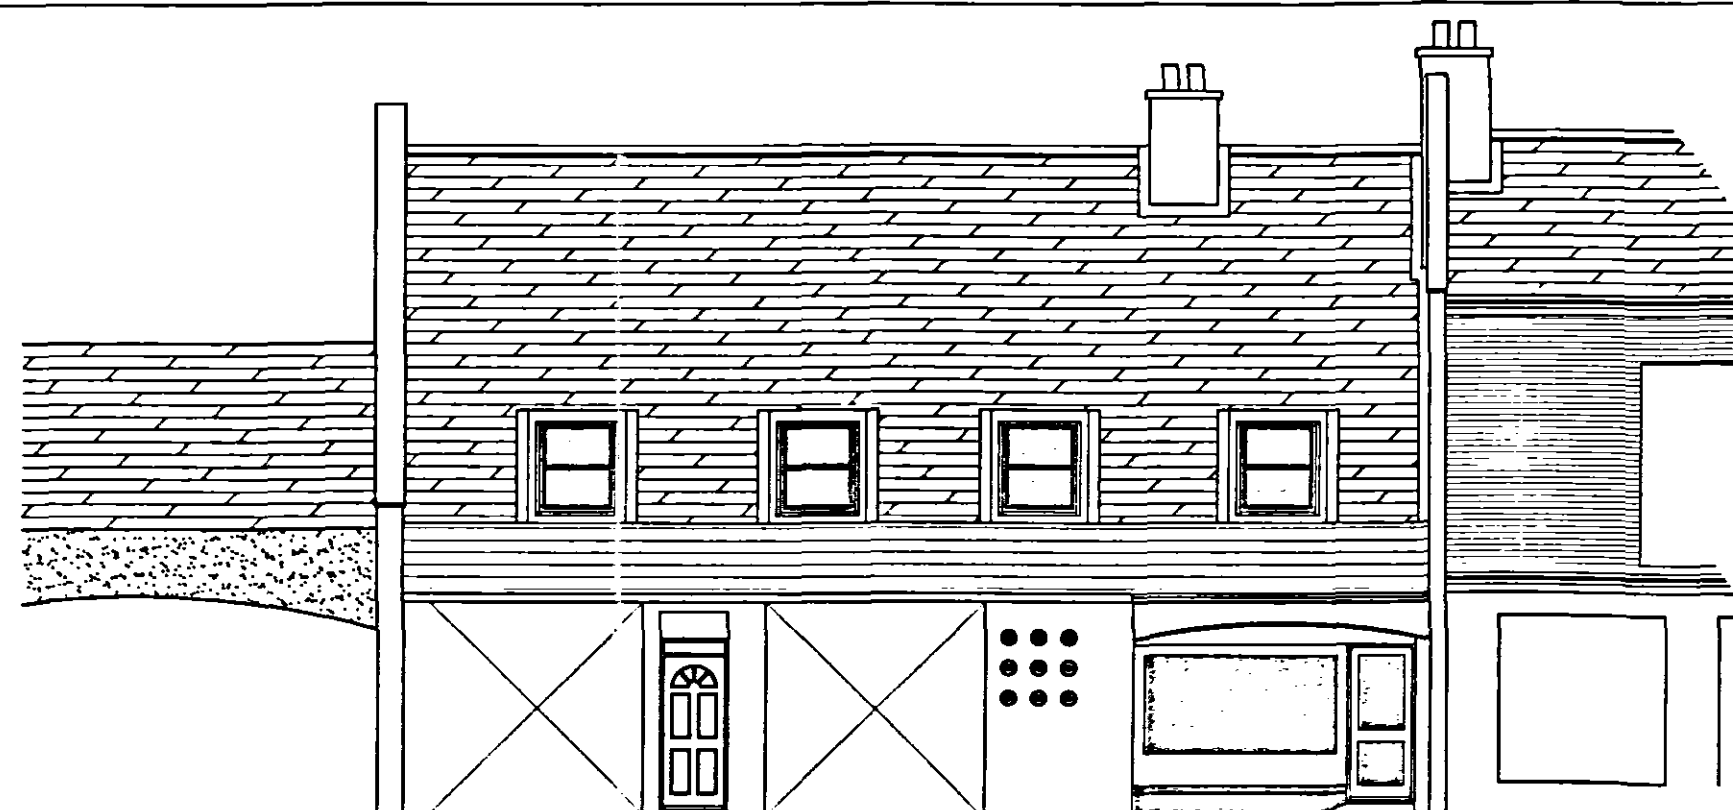

EXISTING ELEVATION.



SITE LOCATION PLAN
Scale 1:500

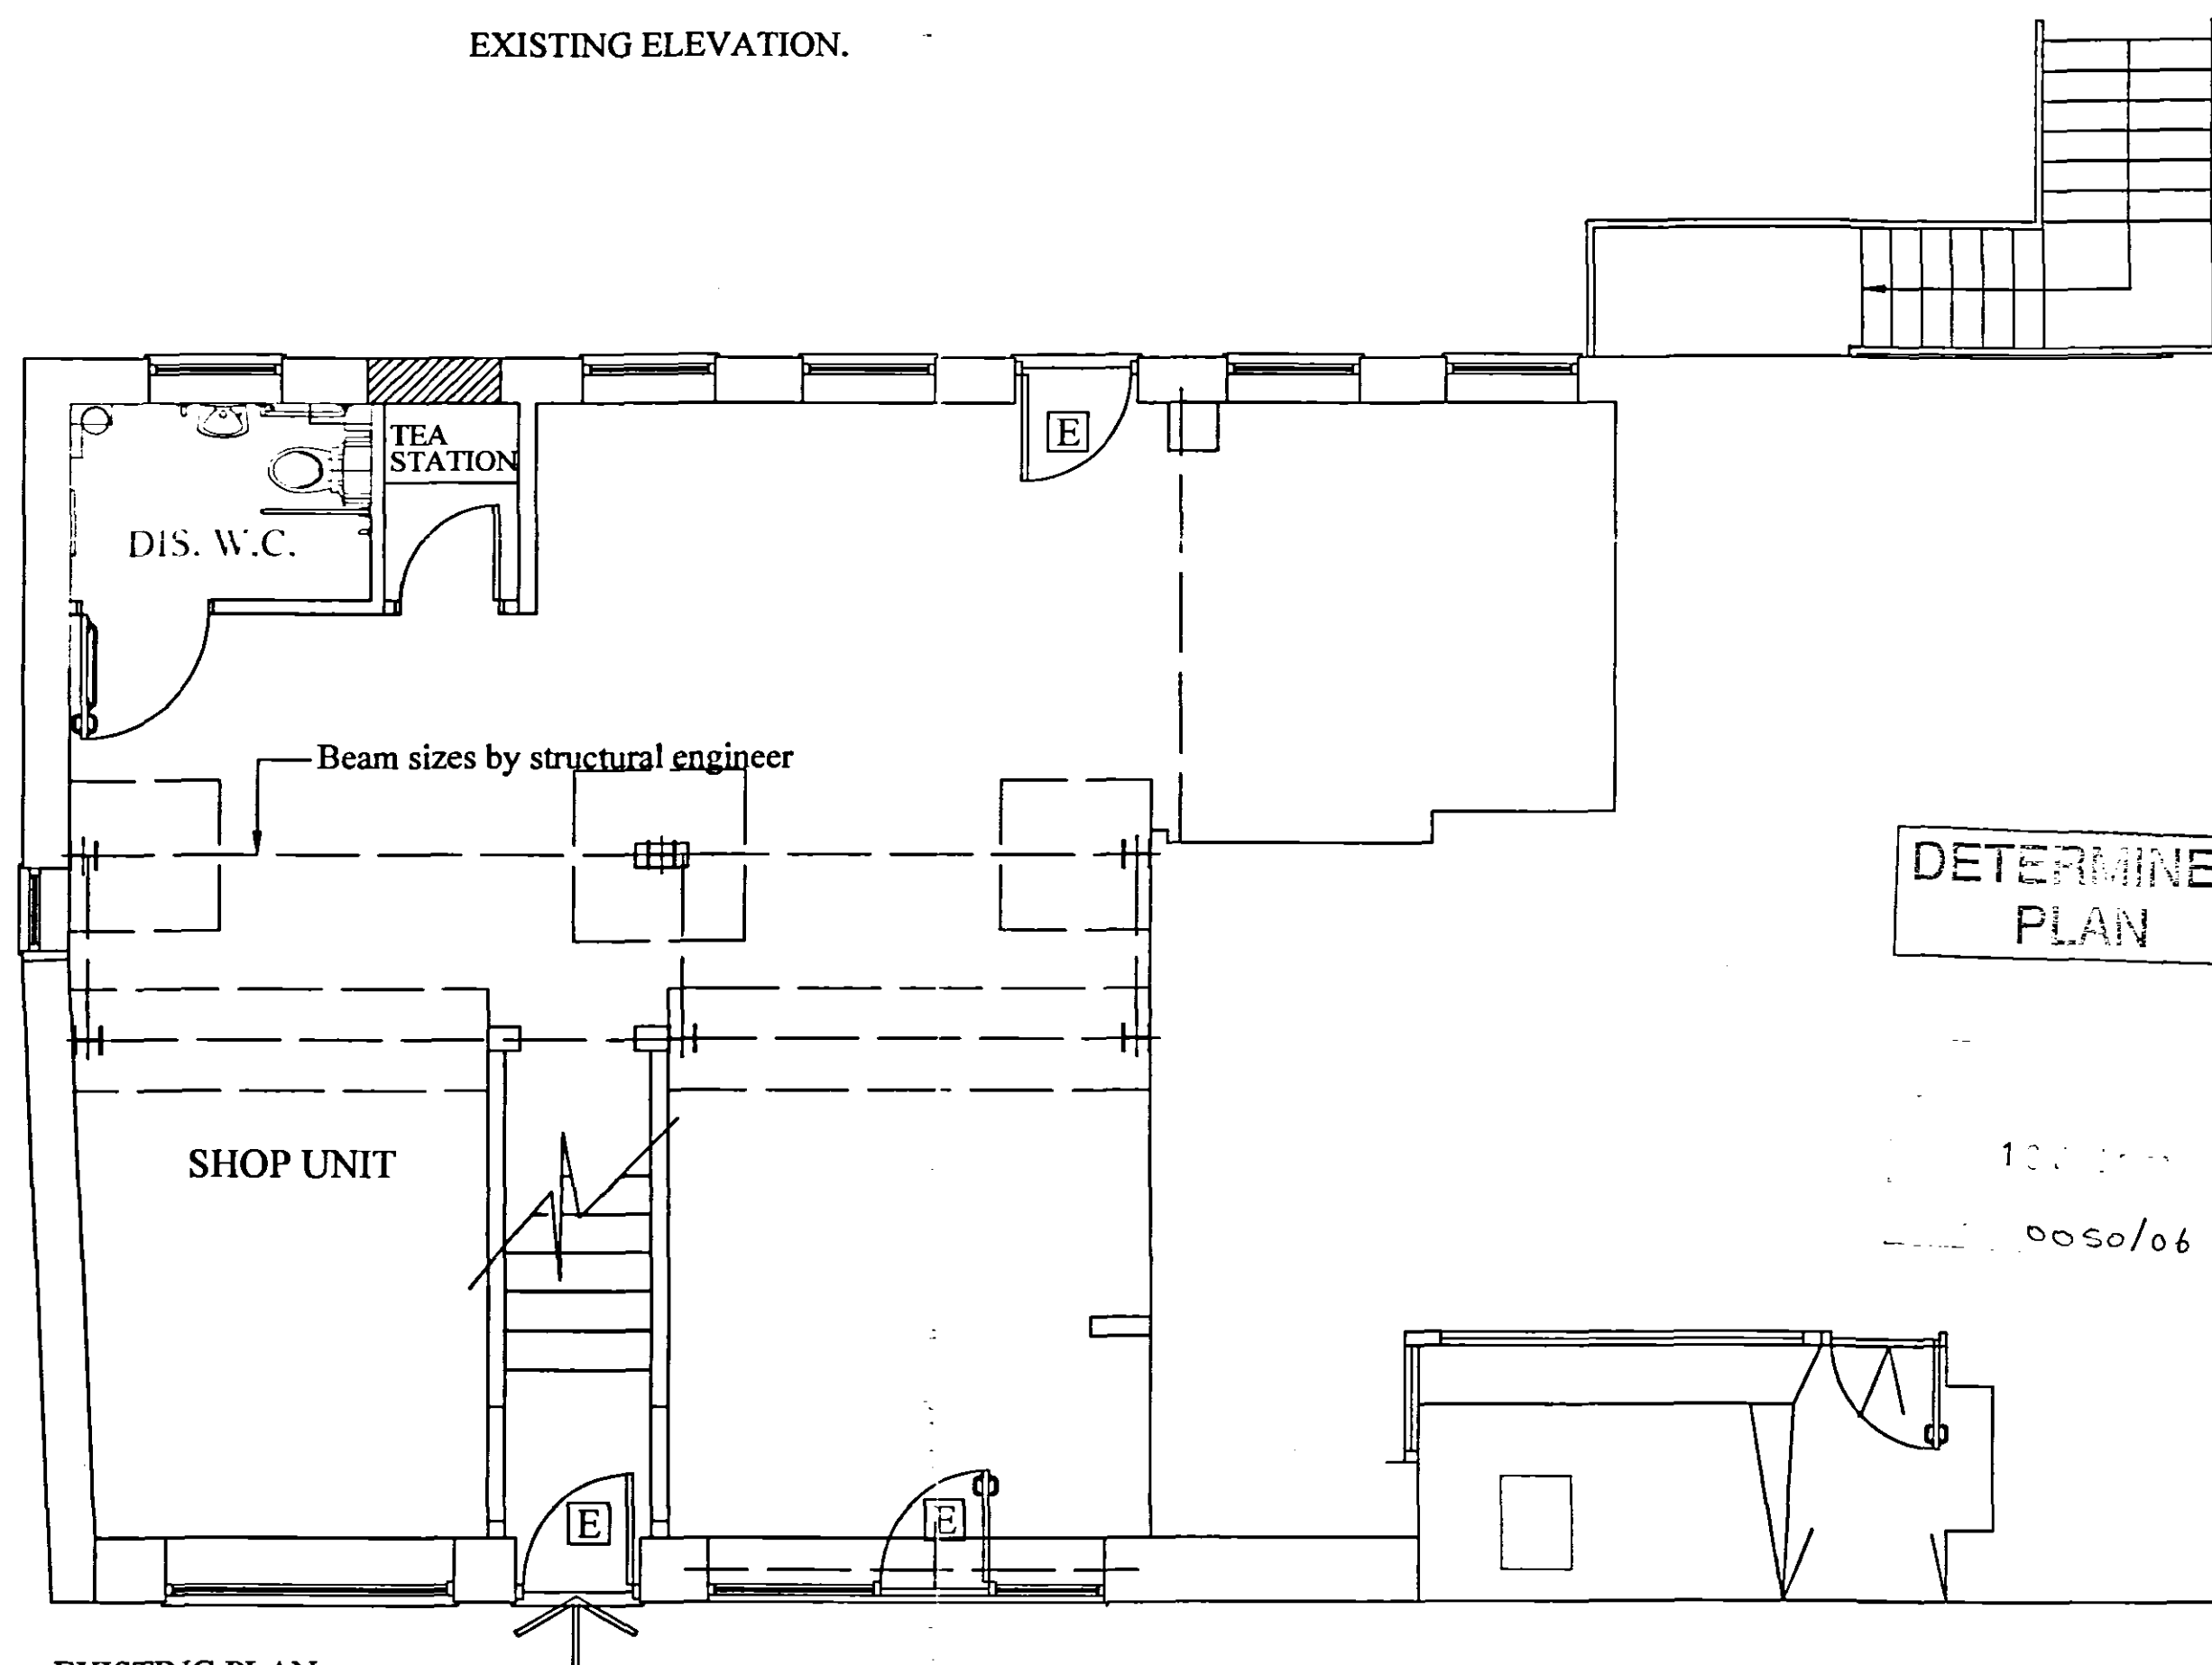

EXISTING PLAN.
Scale 1:50

C 12.12.05	City and County shopfront added. Enlarged shop sadded.
date	revision



project
Proposed modifications to
City and County's existing
Shopfront
at 11-13 North Street
Crowland
for Acorn Developments

drawing title

Existing Floor Plans
and elevation.

scale	@	date
1:50,1:100	A2	12.12.05
project number / drawing number		
78905 / 100		
revision		
C		