




Scale 1:2500
O.S. Map TF 2310

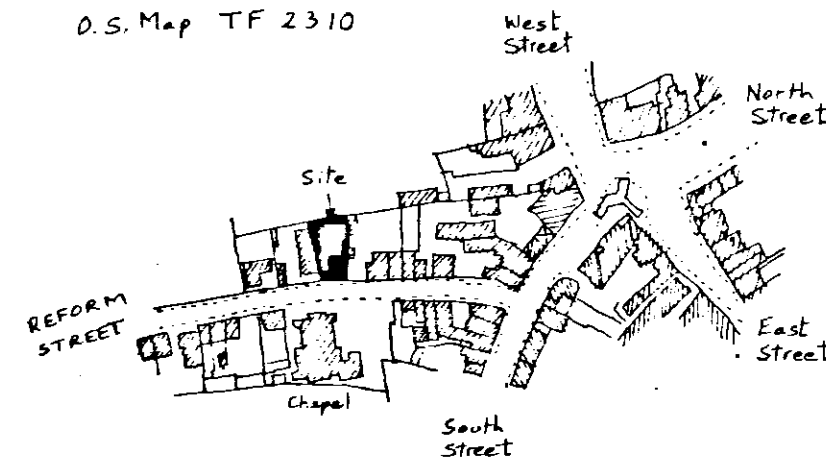

Location

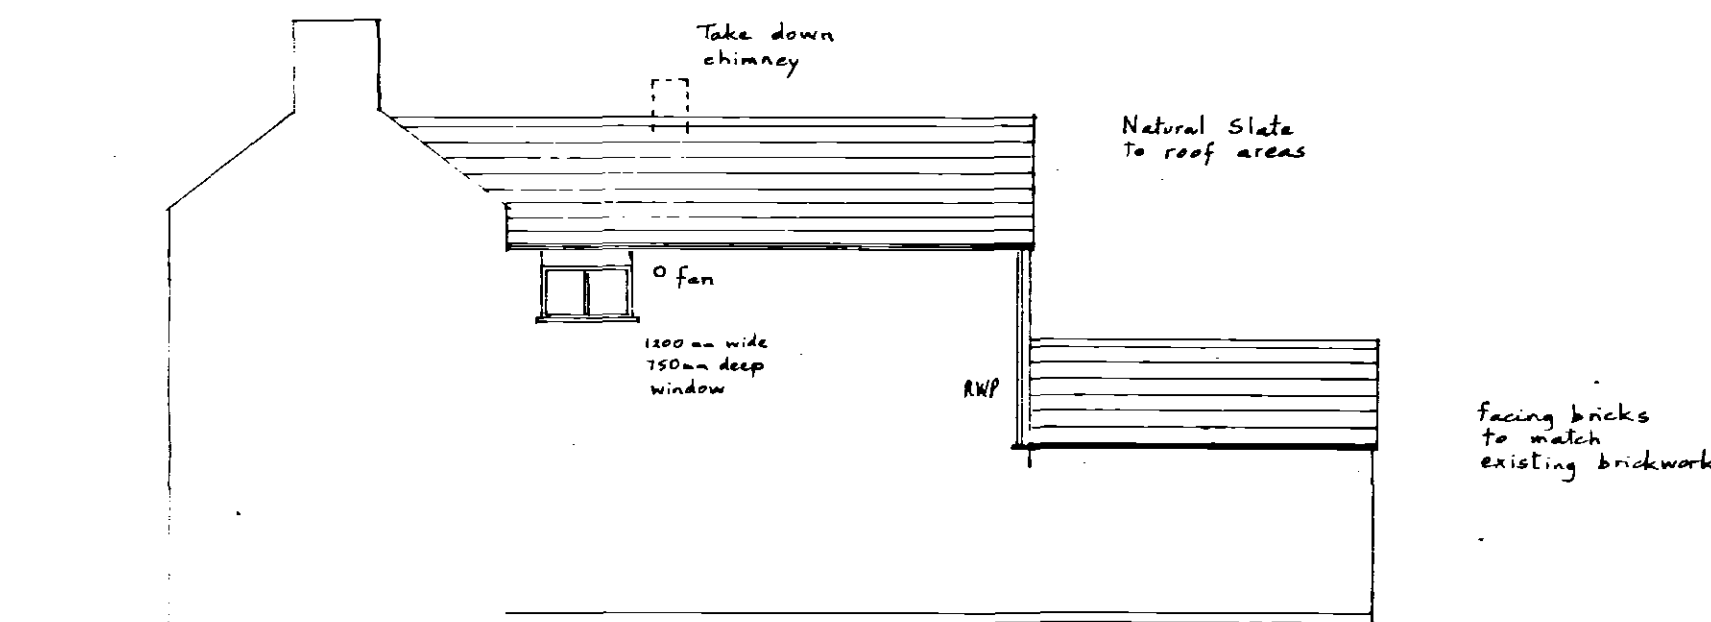


North

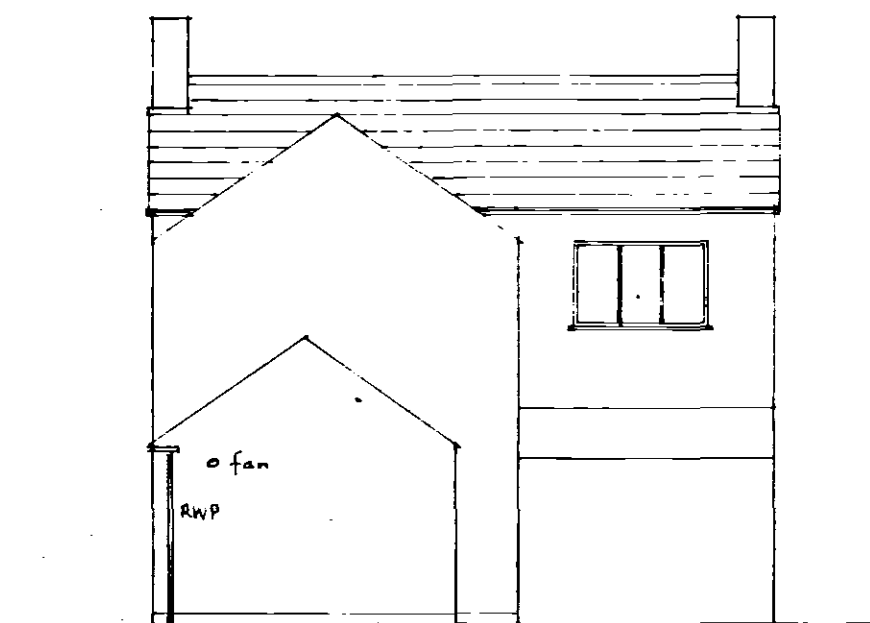


West




South

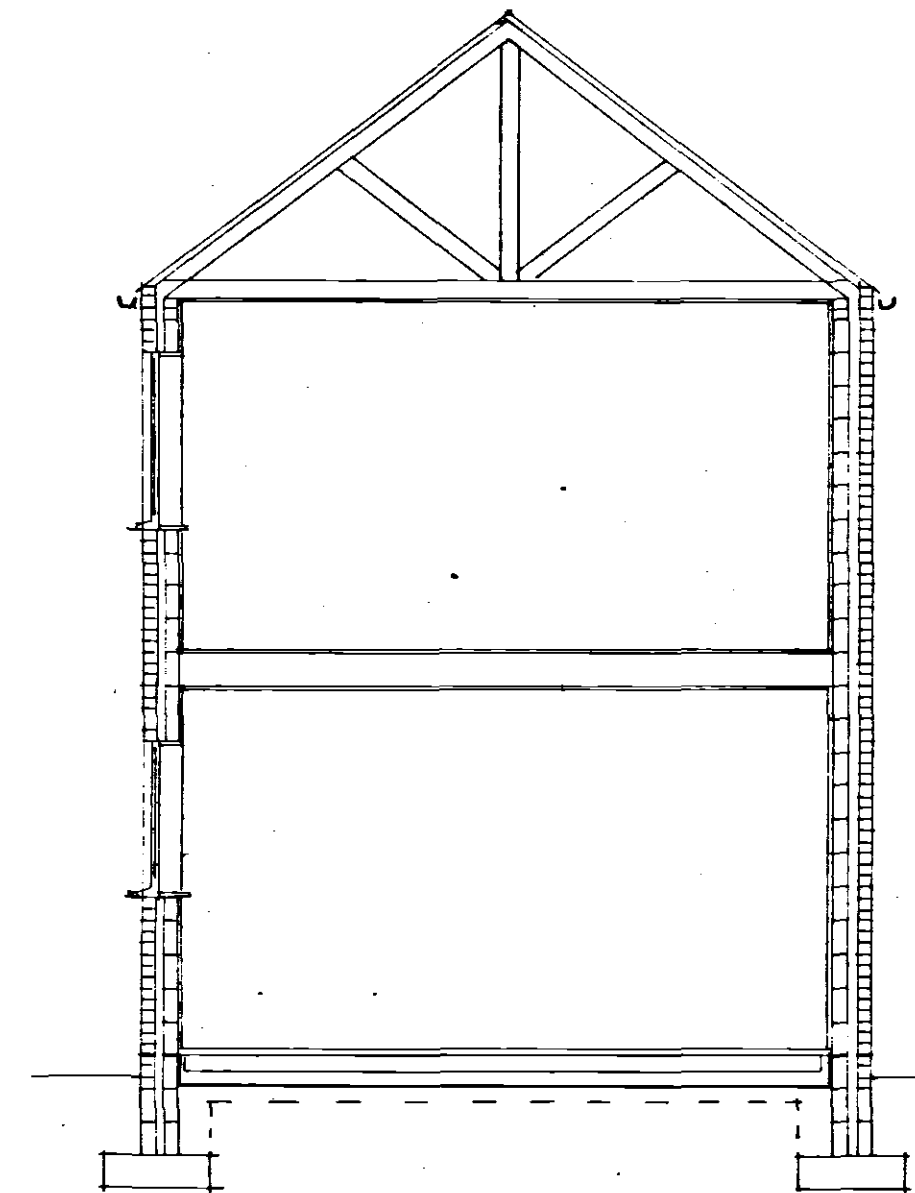


Section B-B

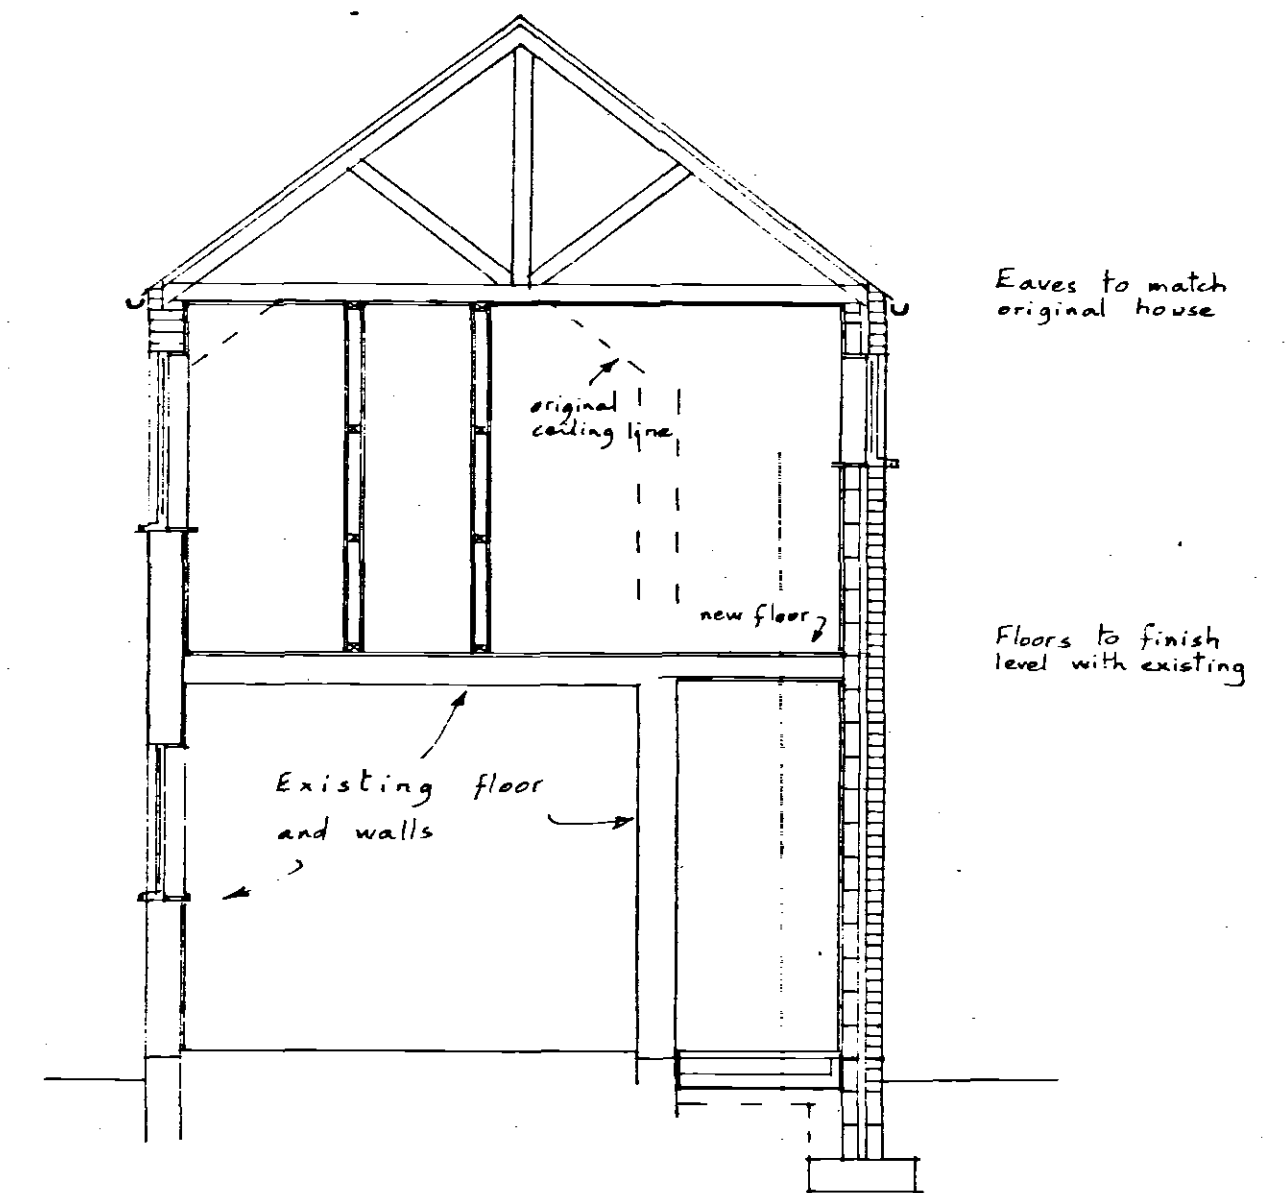


Section C-C

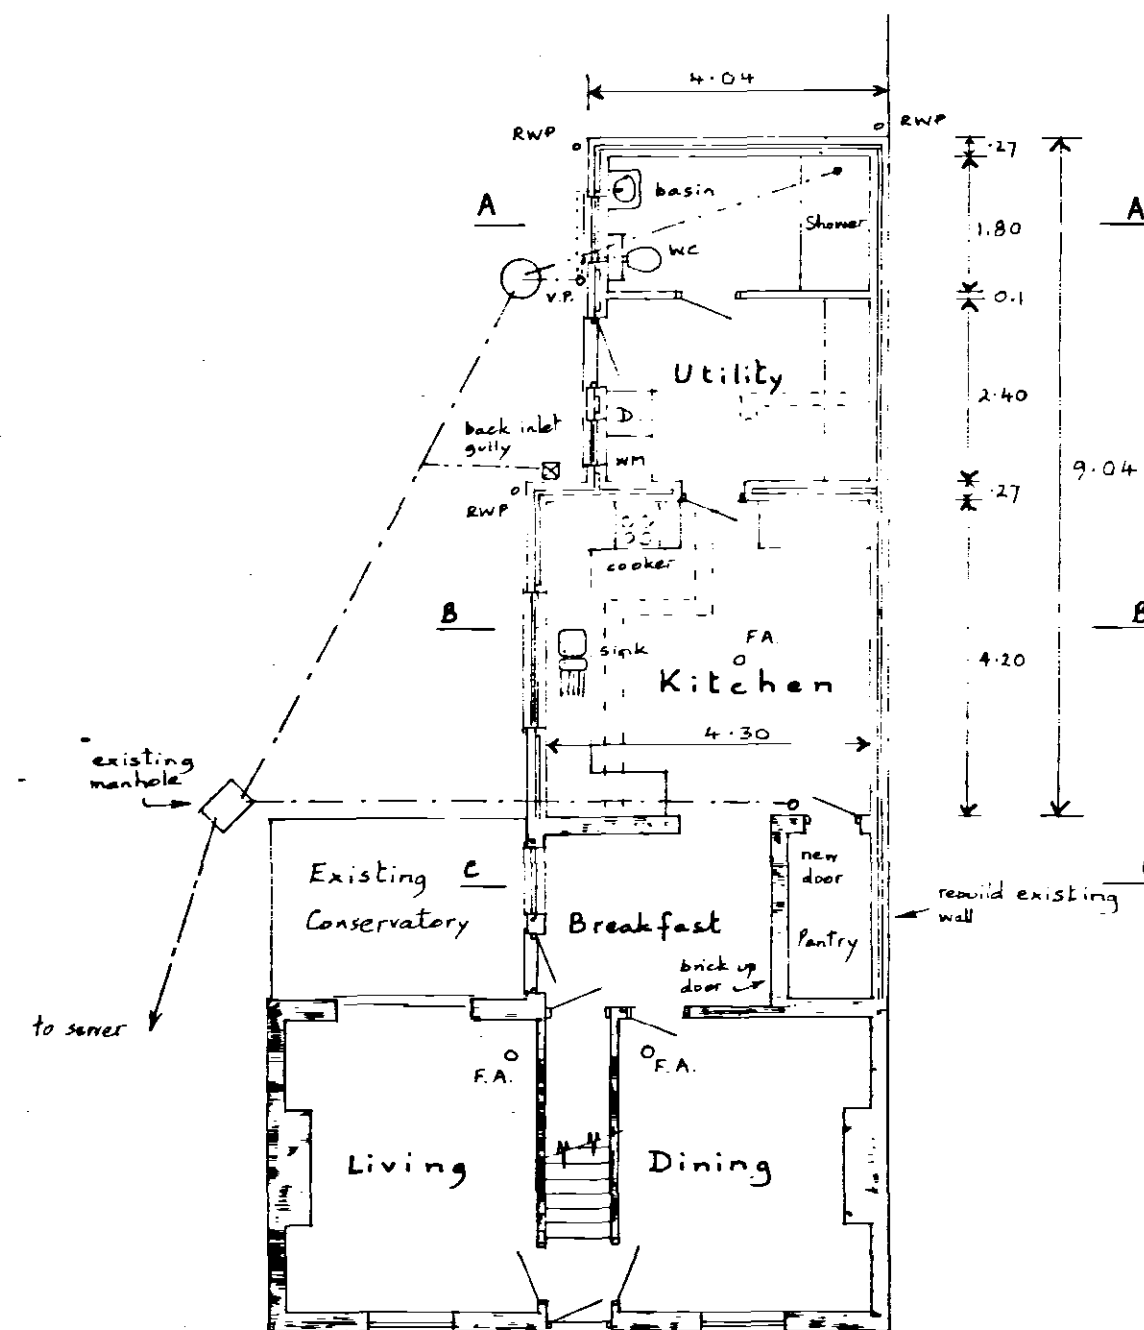


Ground Floor

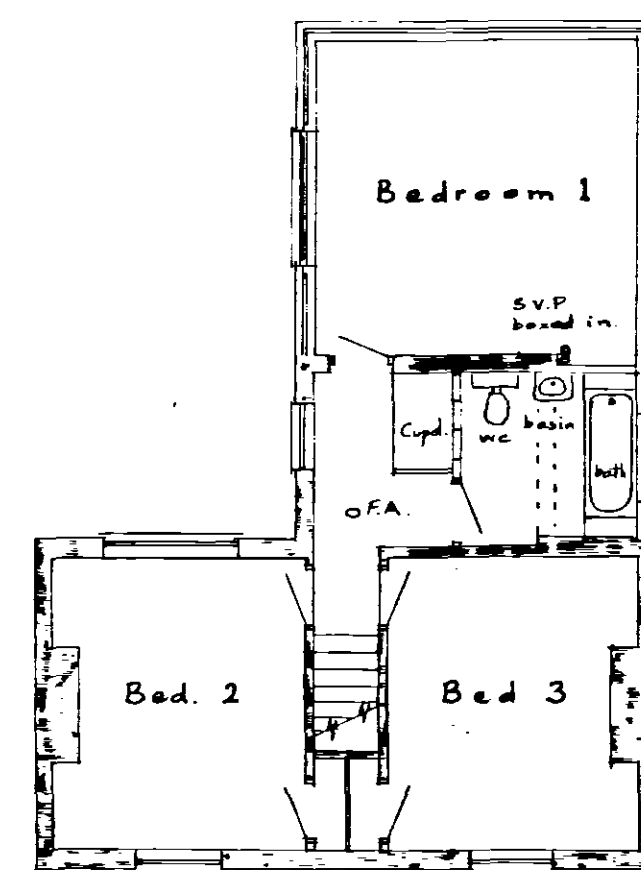


First Floor

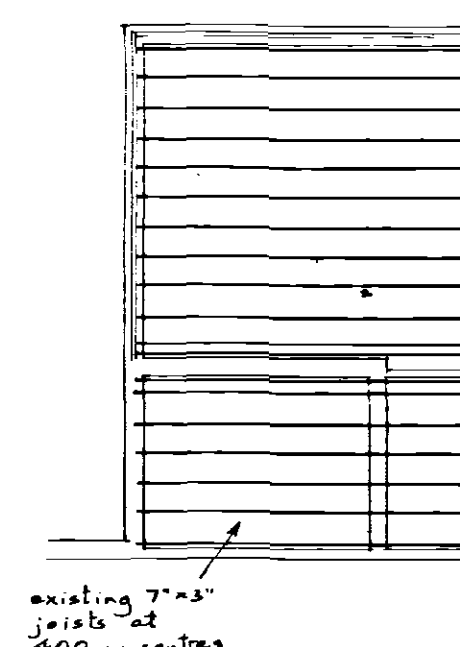

Floor Joists

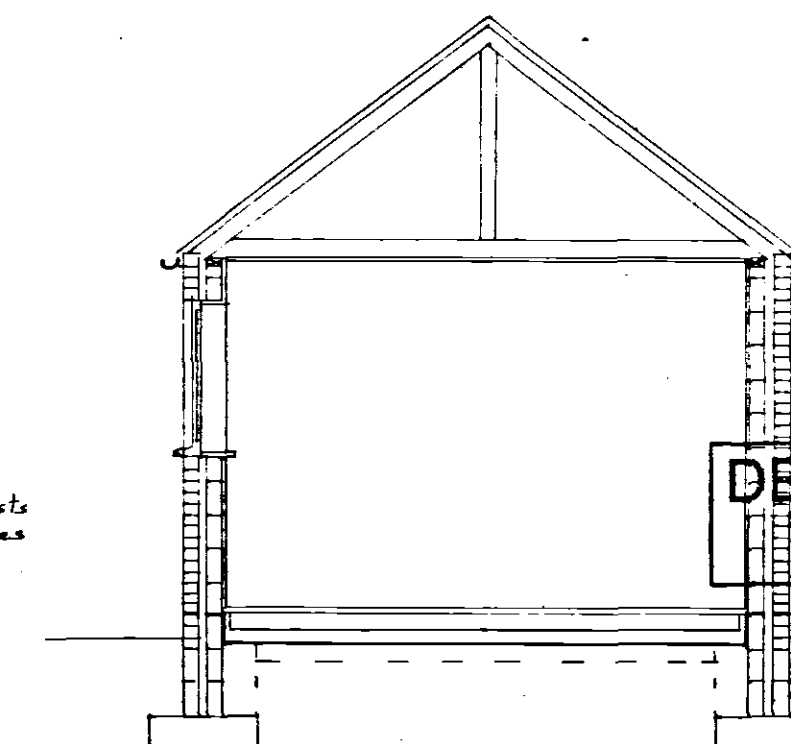

Section A-A

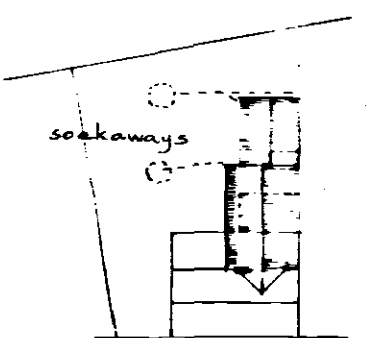

Site Plan 1:500

DETERMINED PLAN

SHDC
Planning & Development
18 JAN 2005
Ref: 0052/05

M. Furseland and K. Beeken,
7, Reform Street, CROWLAND.
Rear Extension to House.

Written dimensions to be used in preference to scaled, and all measurements to be verified by checking on site.	Scale 1:100 and 1:50
Local Authority Ref. Planning	Drawing No. 241220
Building Regulations	Date Dec. 2004

A. ROFFE
BUILDING DESIGN & PLANS
1, Green Lane,
SPALDING, Lincs. PE11 2YB
Tel: 01775-723 680