
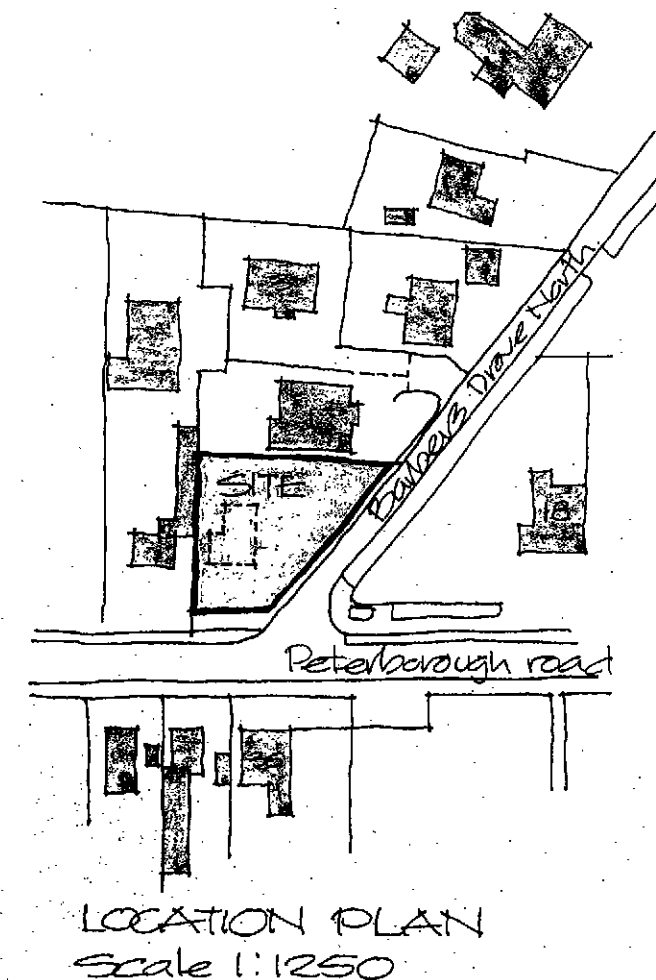


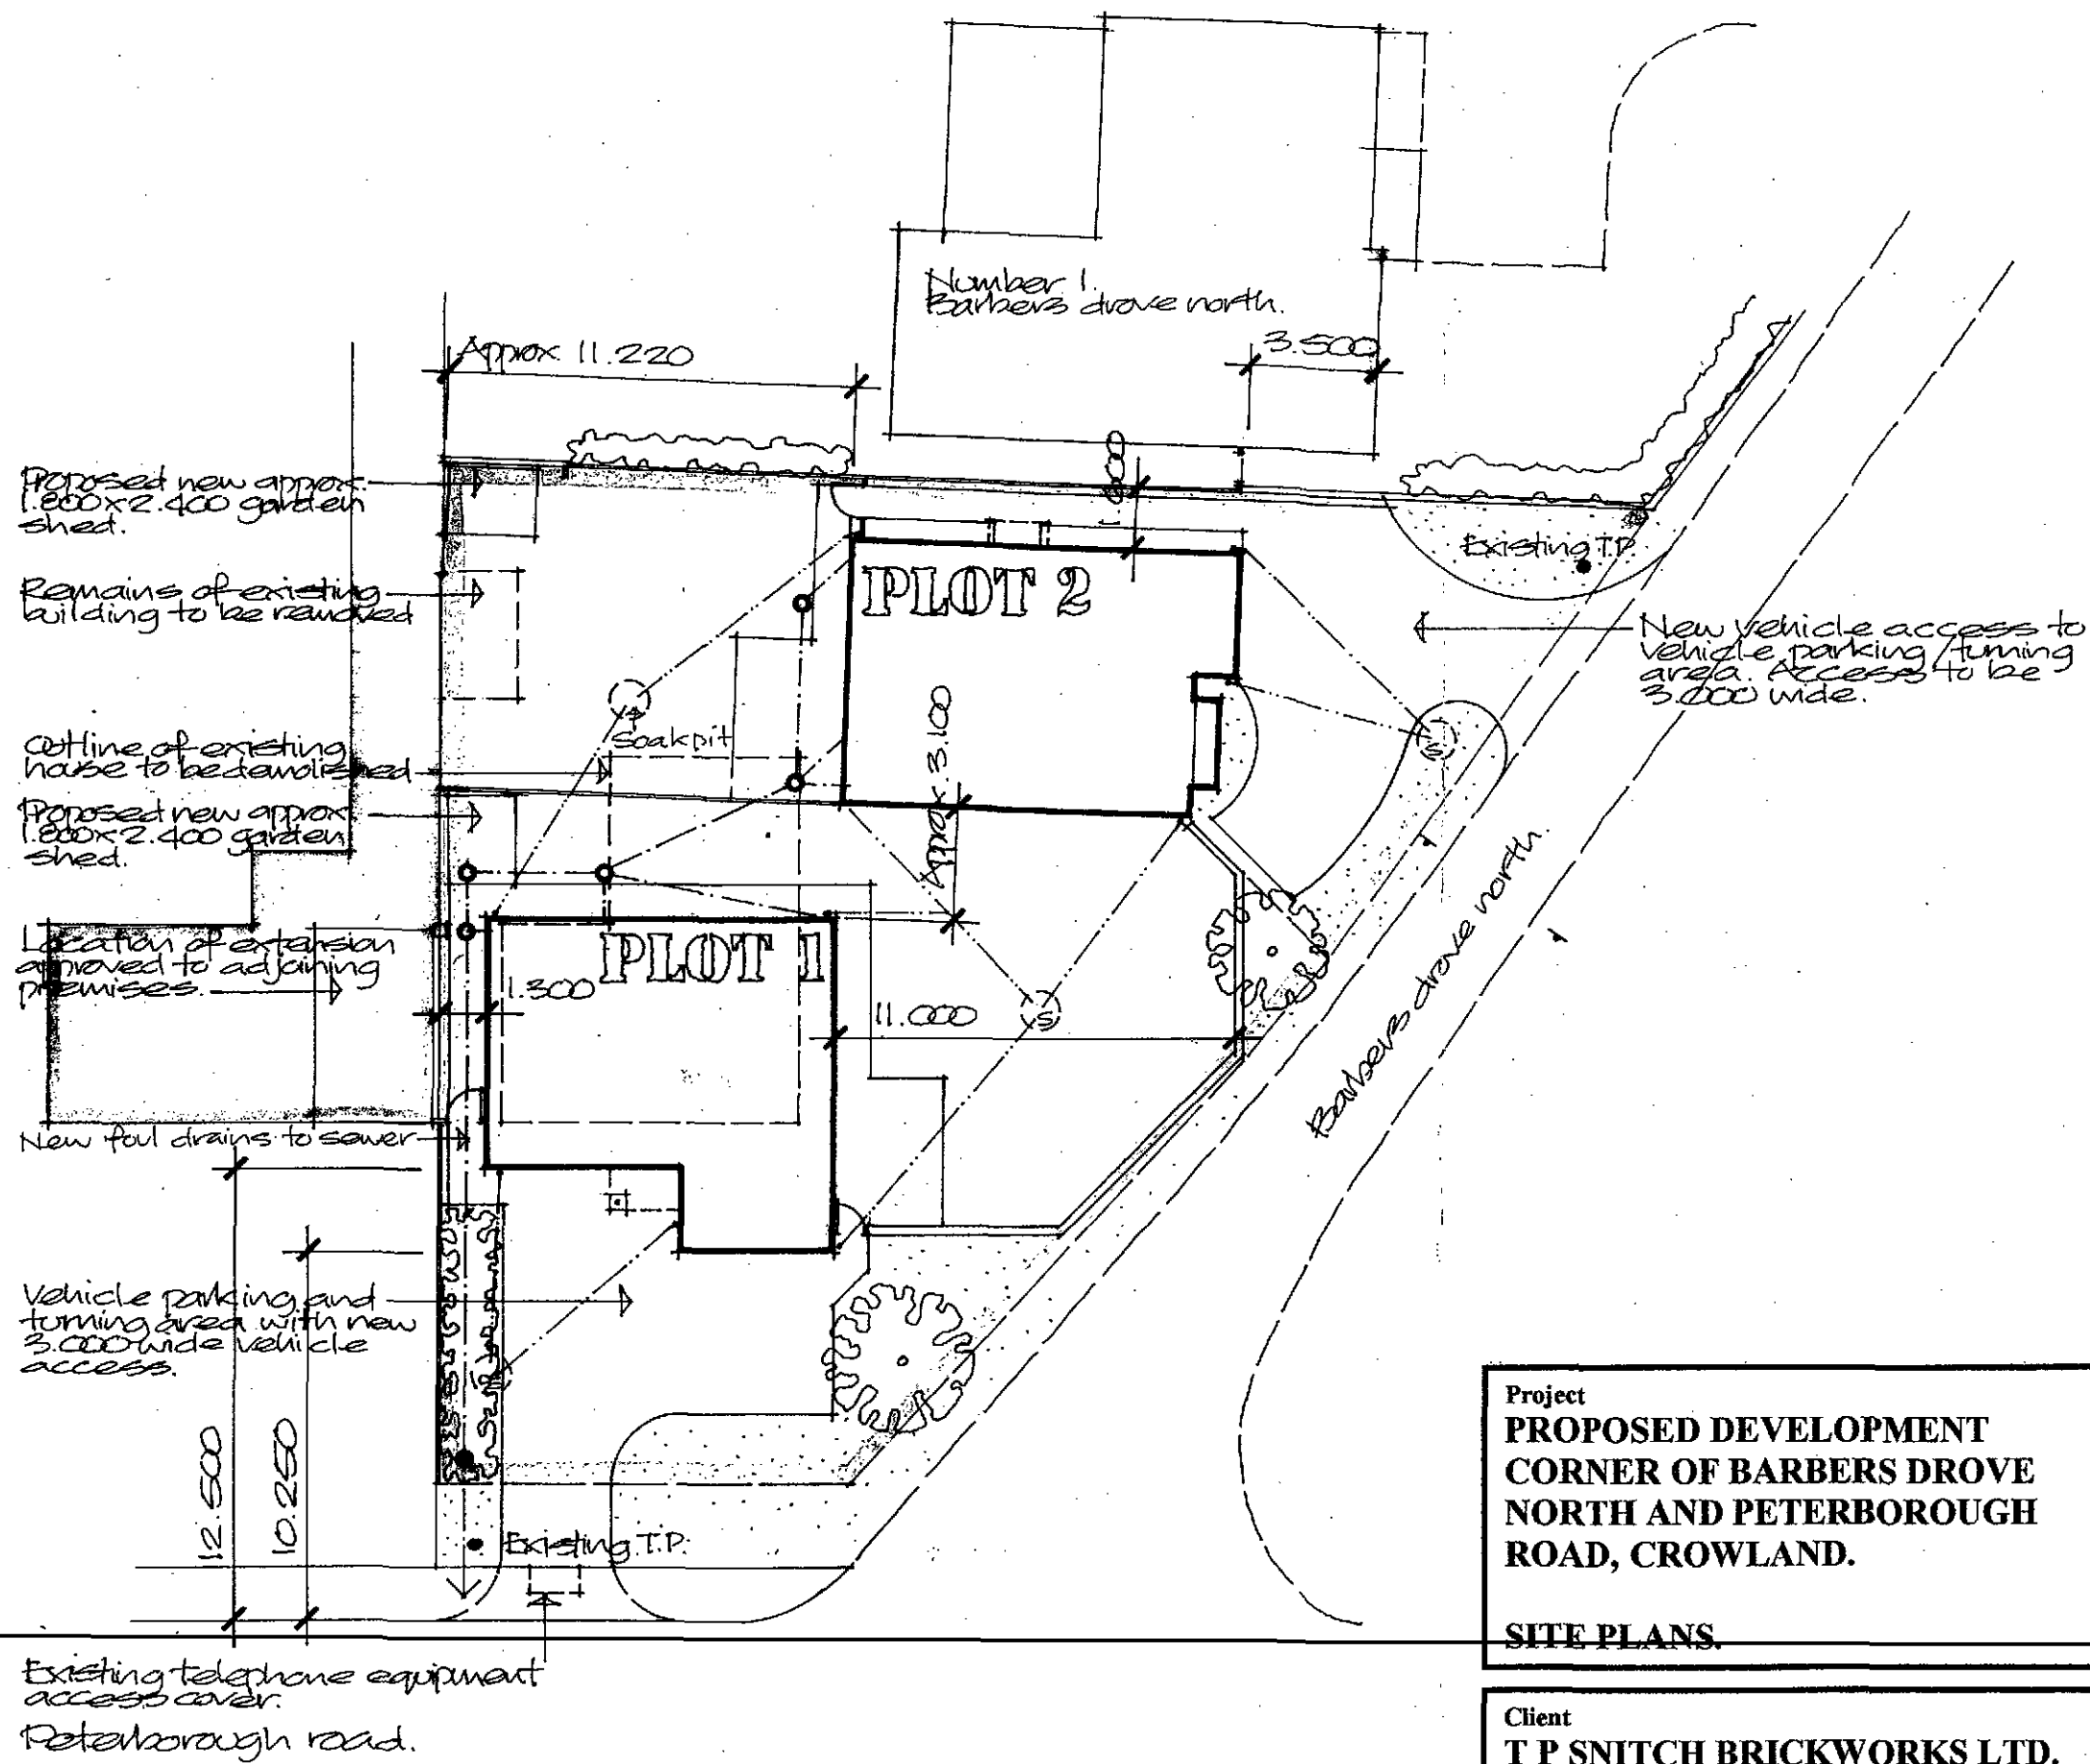

SHDC
Planning & Development
- 4 FEB 2011
Ref: 0074-11

Project
**PROPOSED DEVELOPMENT
CORNER OF BARBERS DROVE
NORTH AND PETERBOROUGH
ROAD, CROWLAND.**

SITE PLANS.

Client
T P SNITCH BRICKWORKS LTD.

ALAN HORNSBY
ARCHITECTURAL SERVICES LTD
"Little Acre"
35 Peak Hill, Cowbit,
Spalding, Lincs. PE12 6AW
Tel. Holbeach (01406) 380591


Scale 1:200 & 1:1250 Drg. no. 10/27/08
Date December 2010





- Indicates existing ground levels relating to OS datum.
- Indicates proposed levels of paving/ground and finished floor levels.

"Little Acre"
35 Peak Hill, Cowbit,
Spalding, Lincs. PE12 6AW
Tel. Holbeach (01406) 380591

Client
T P SNITCH BRICKWORKS LTD.

Scale 1: 200 & 1:1250 Drg. no. 10/27/09
Date December 2010

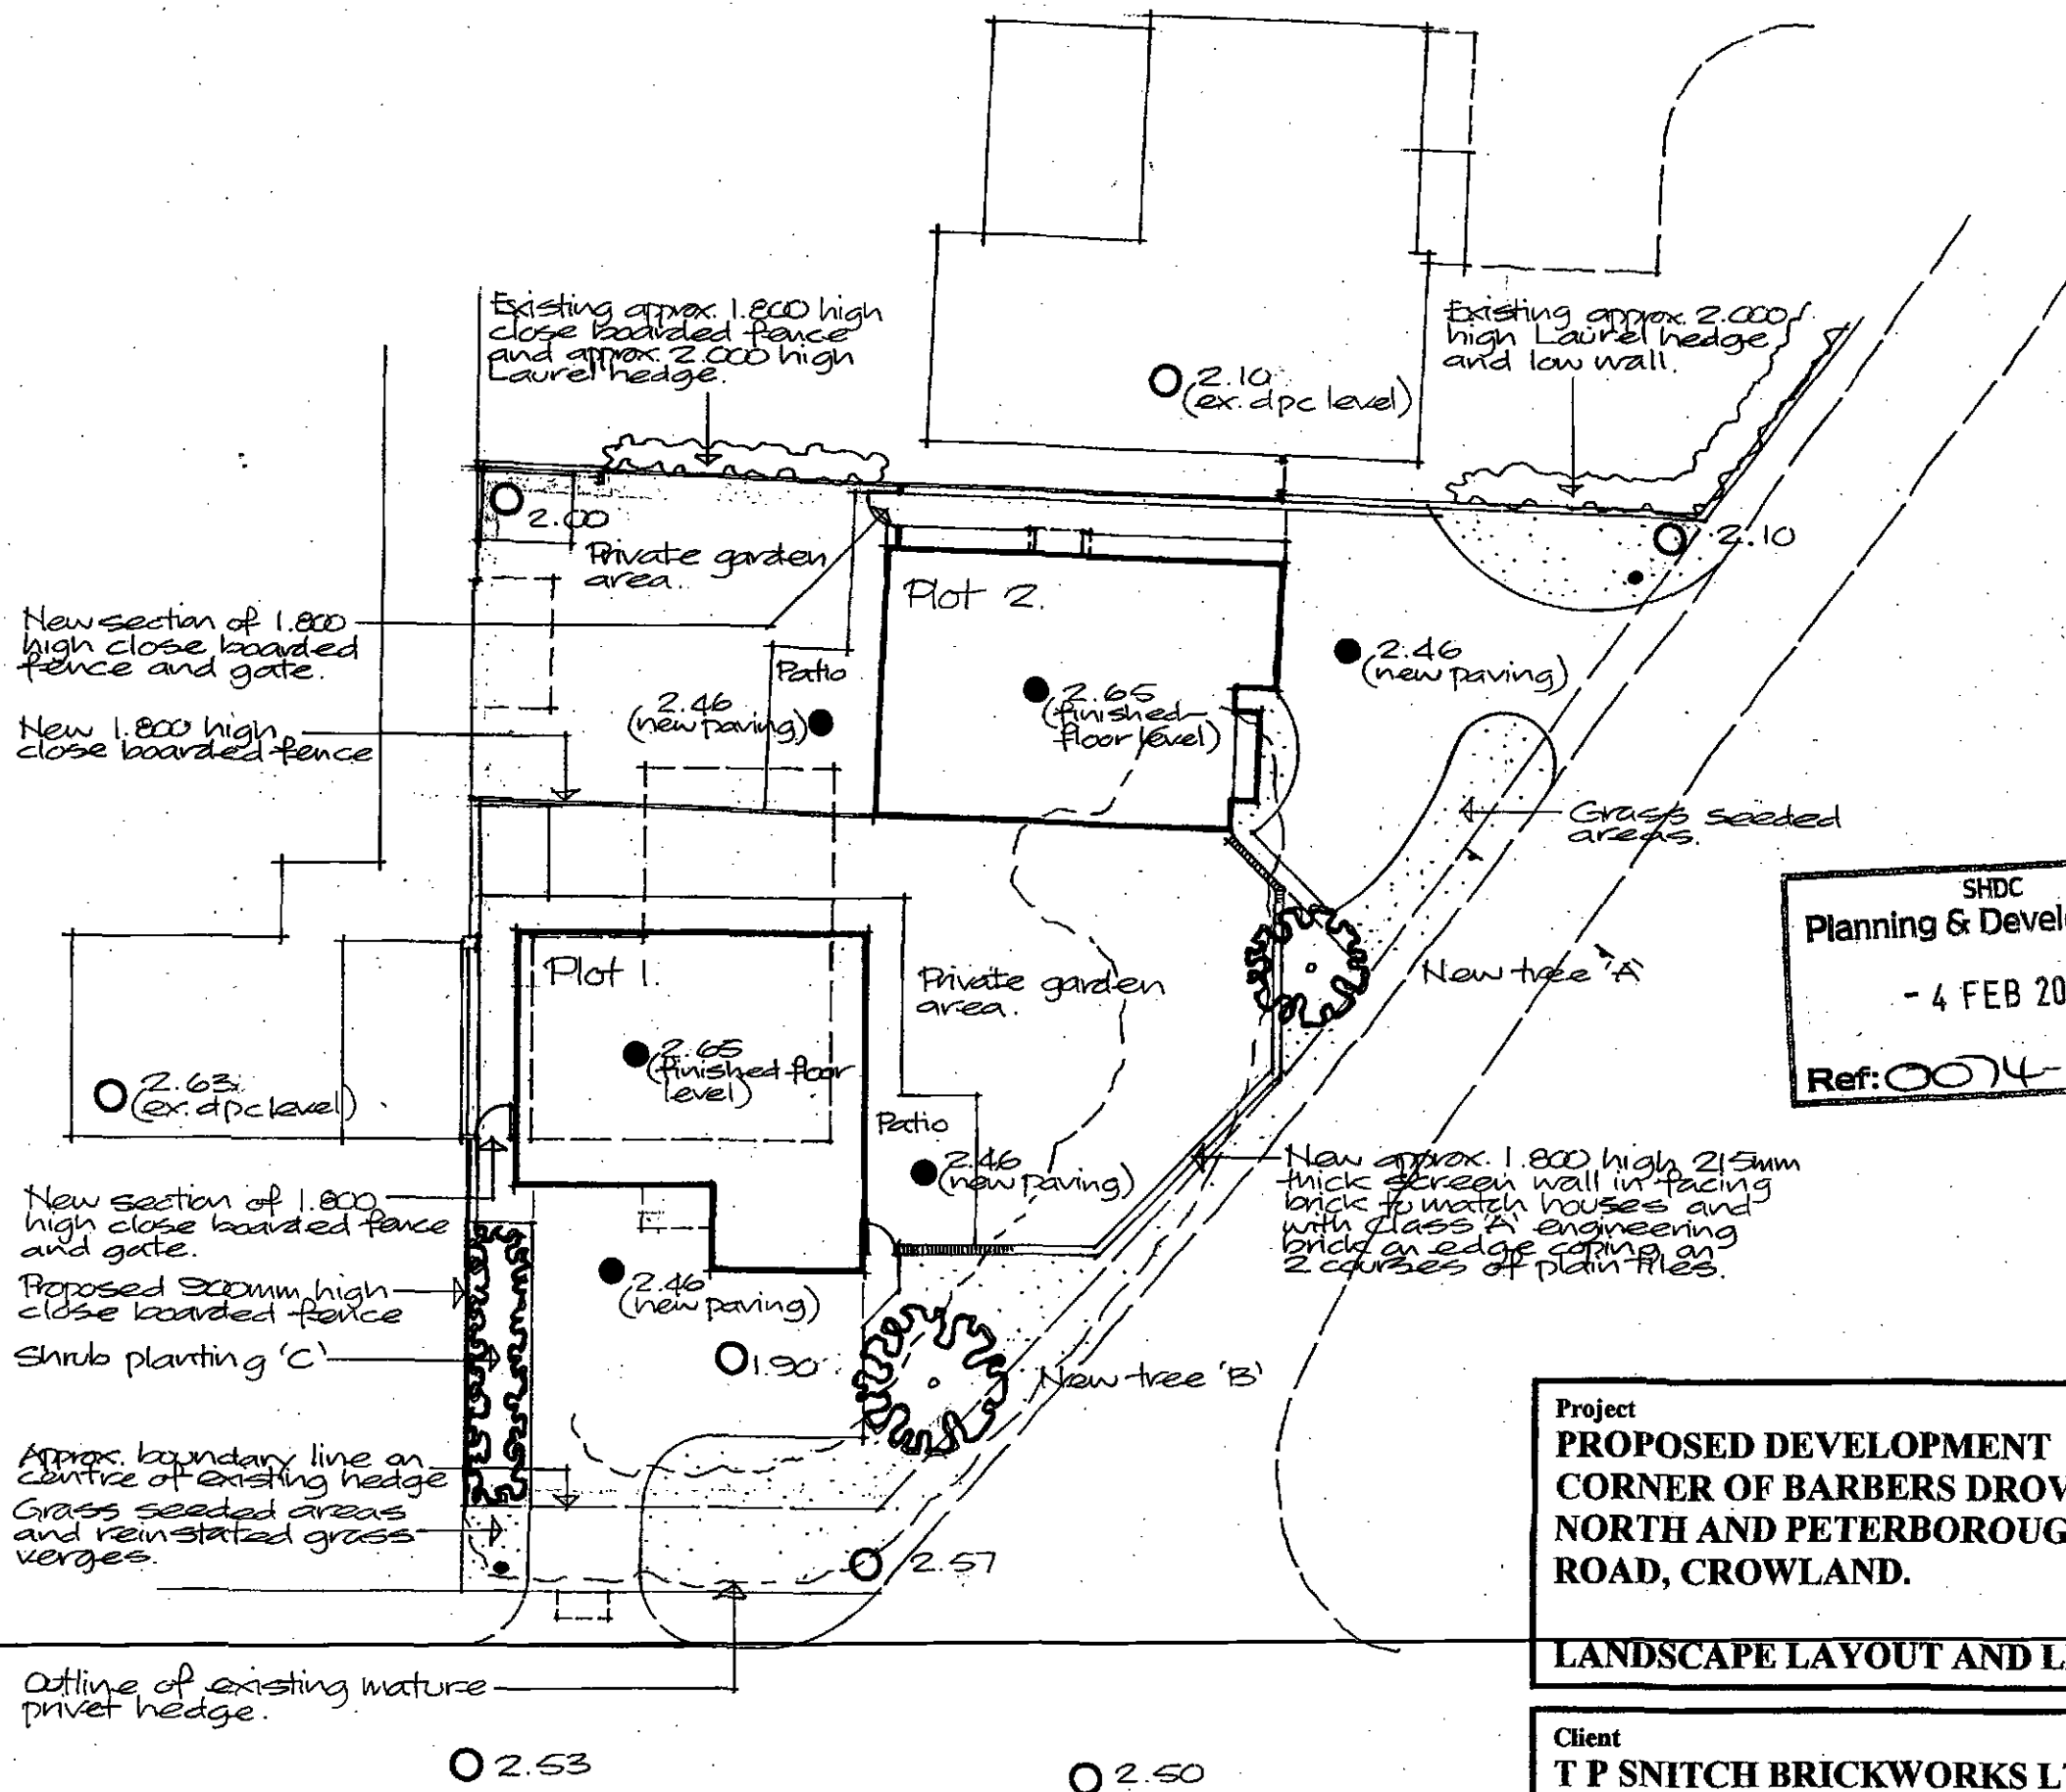

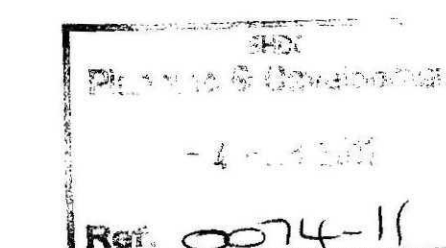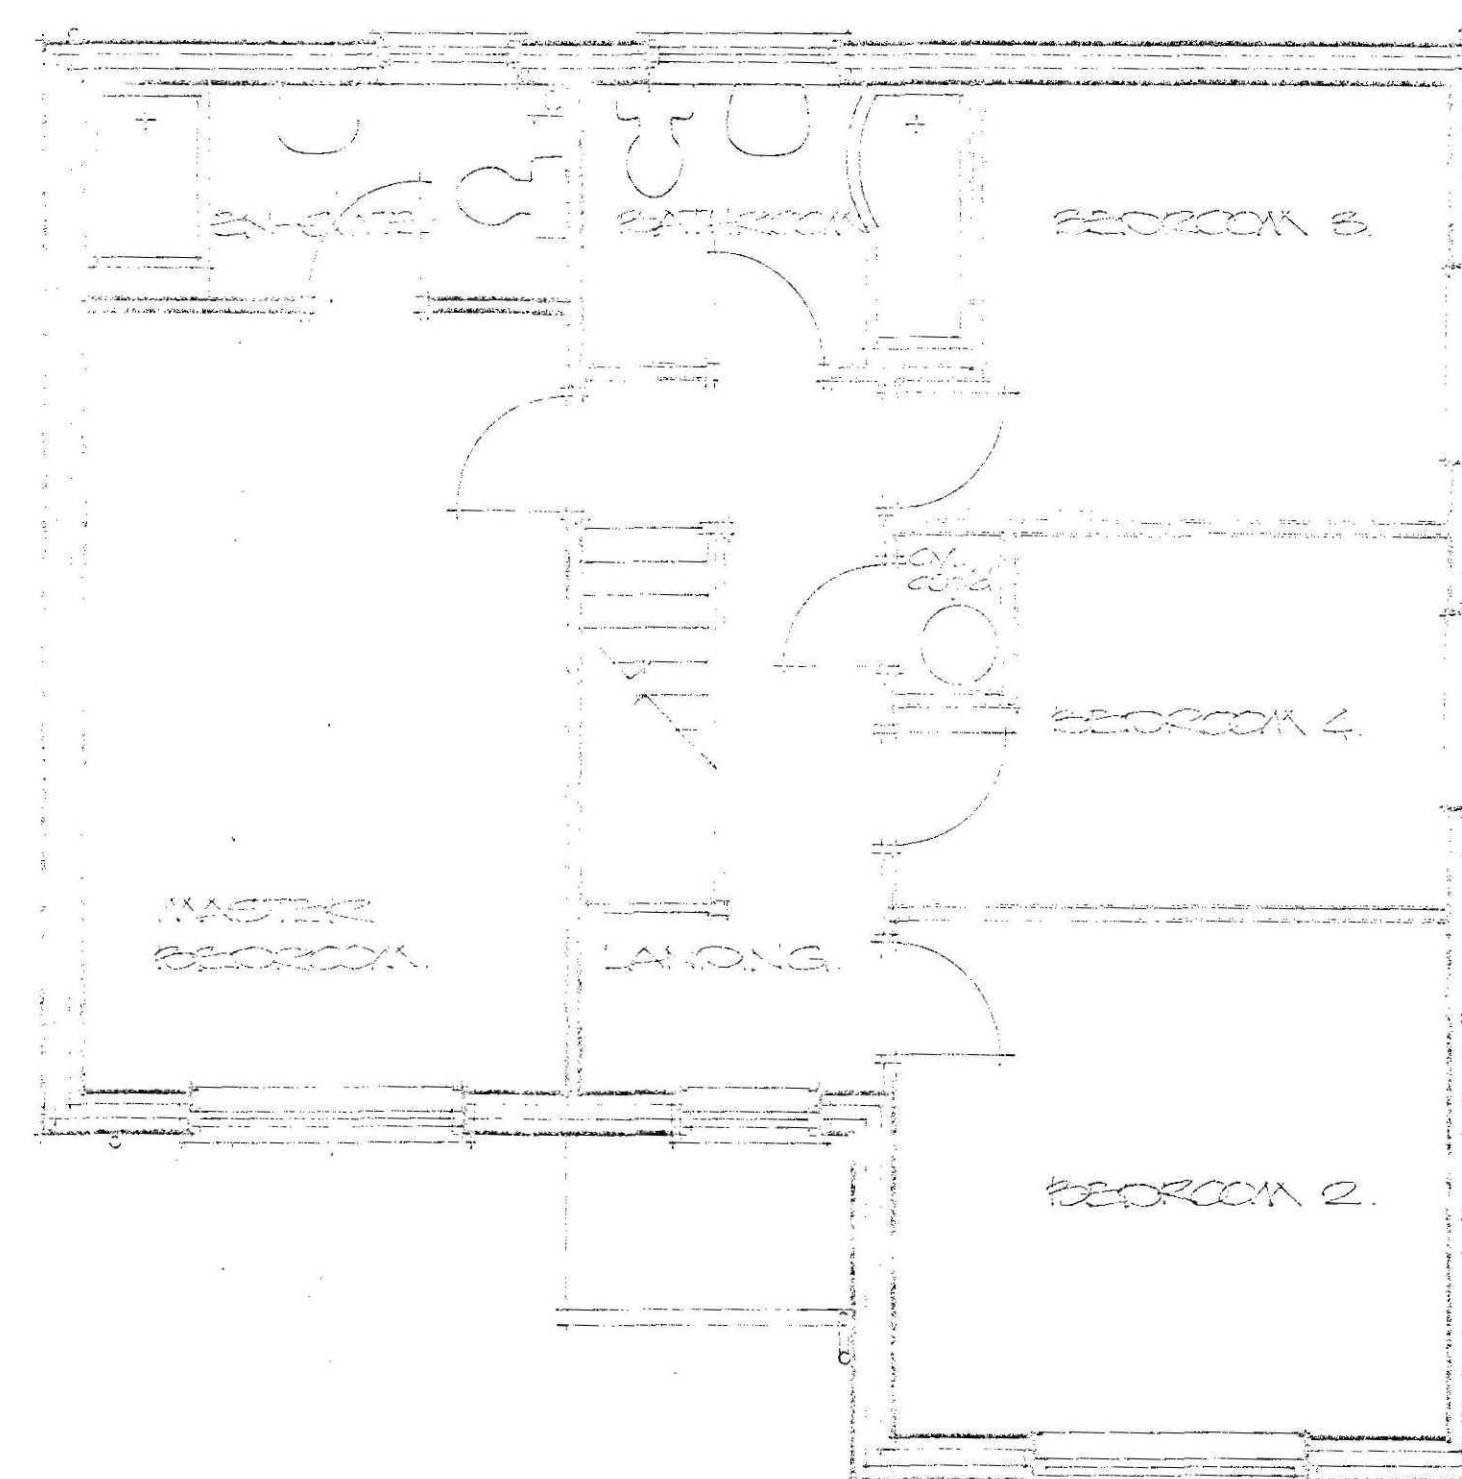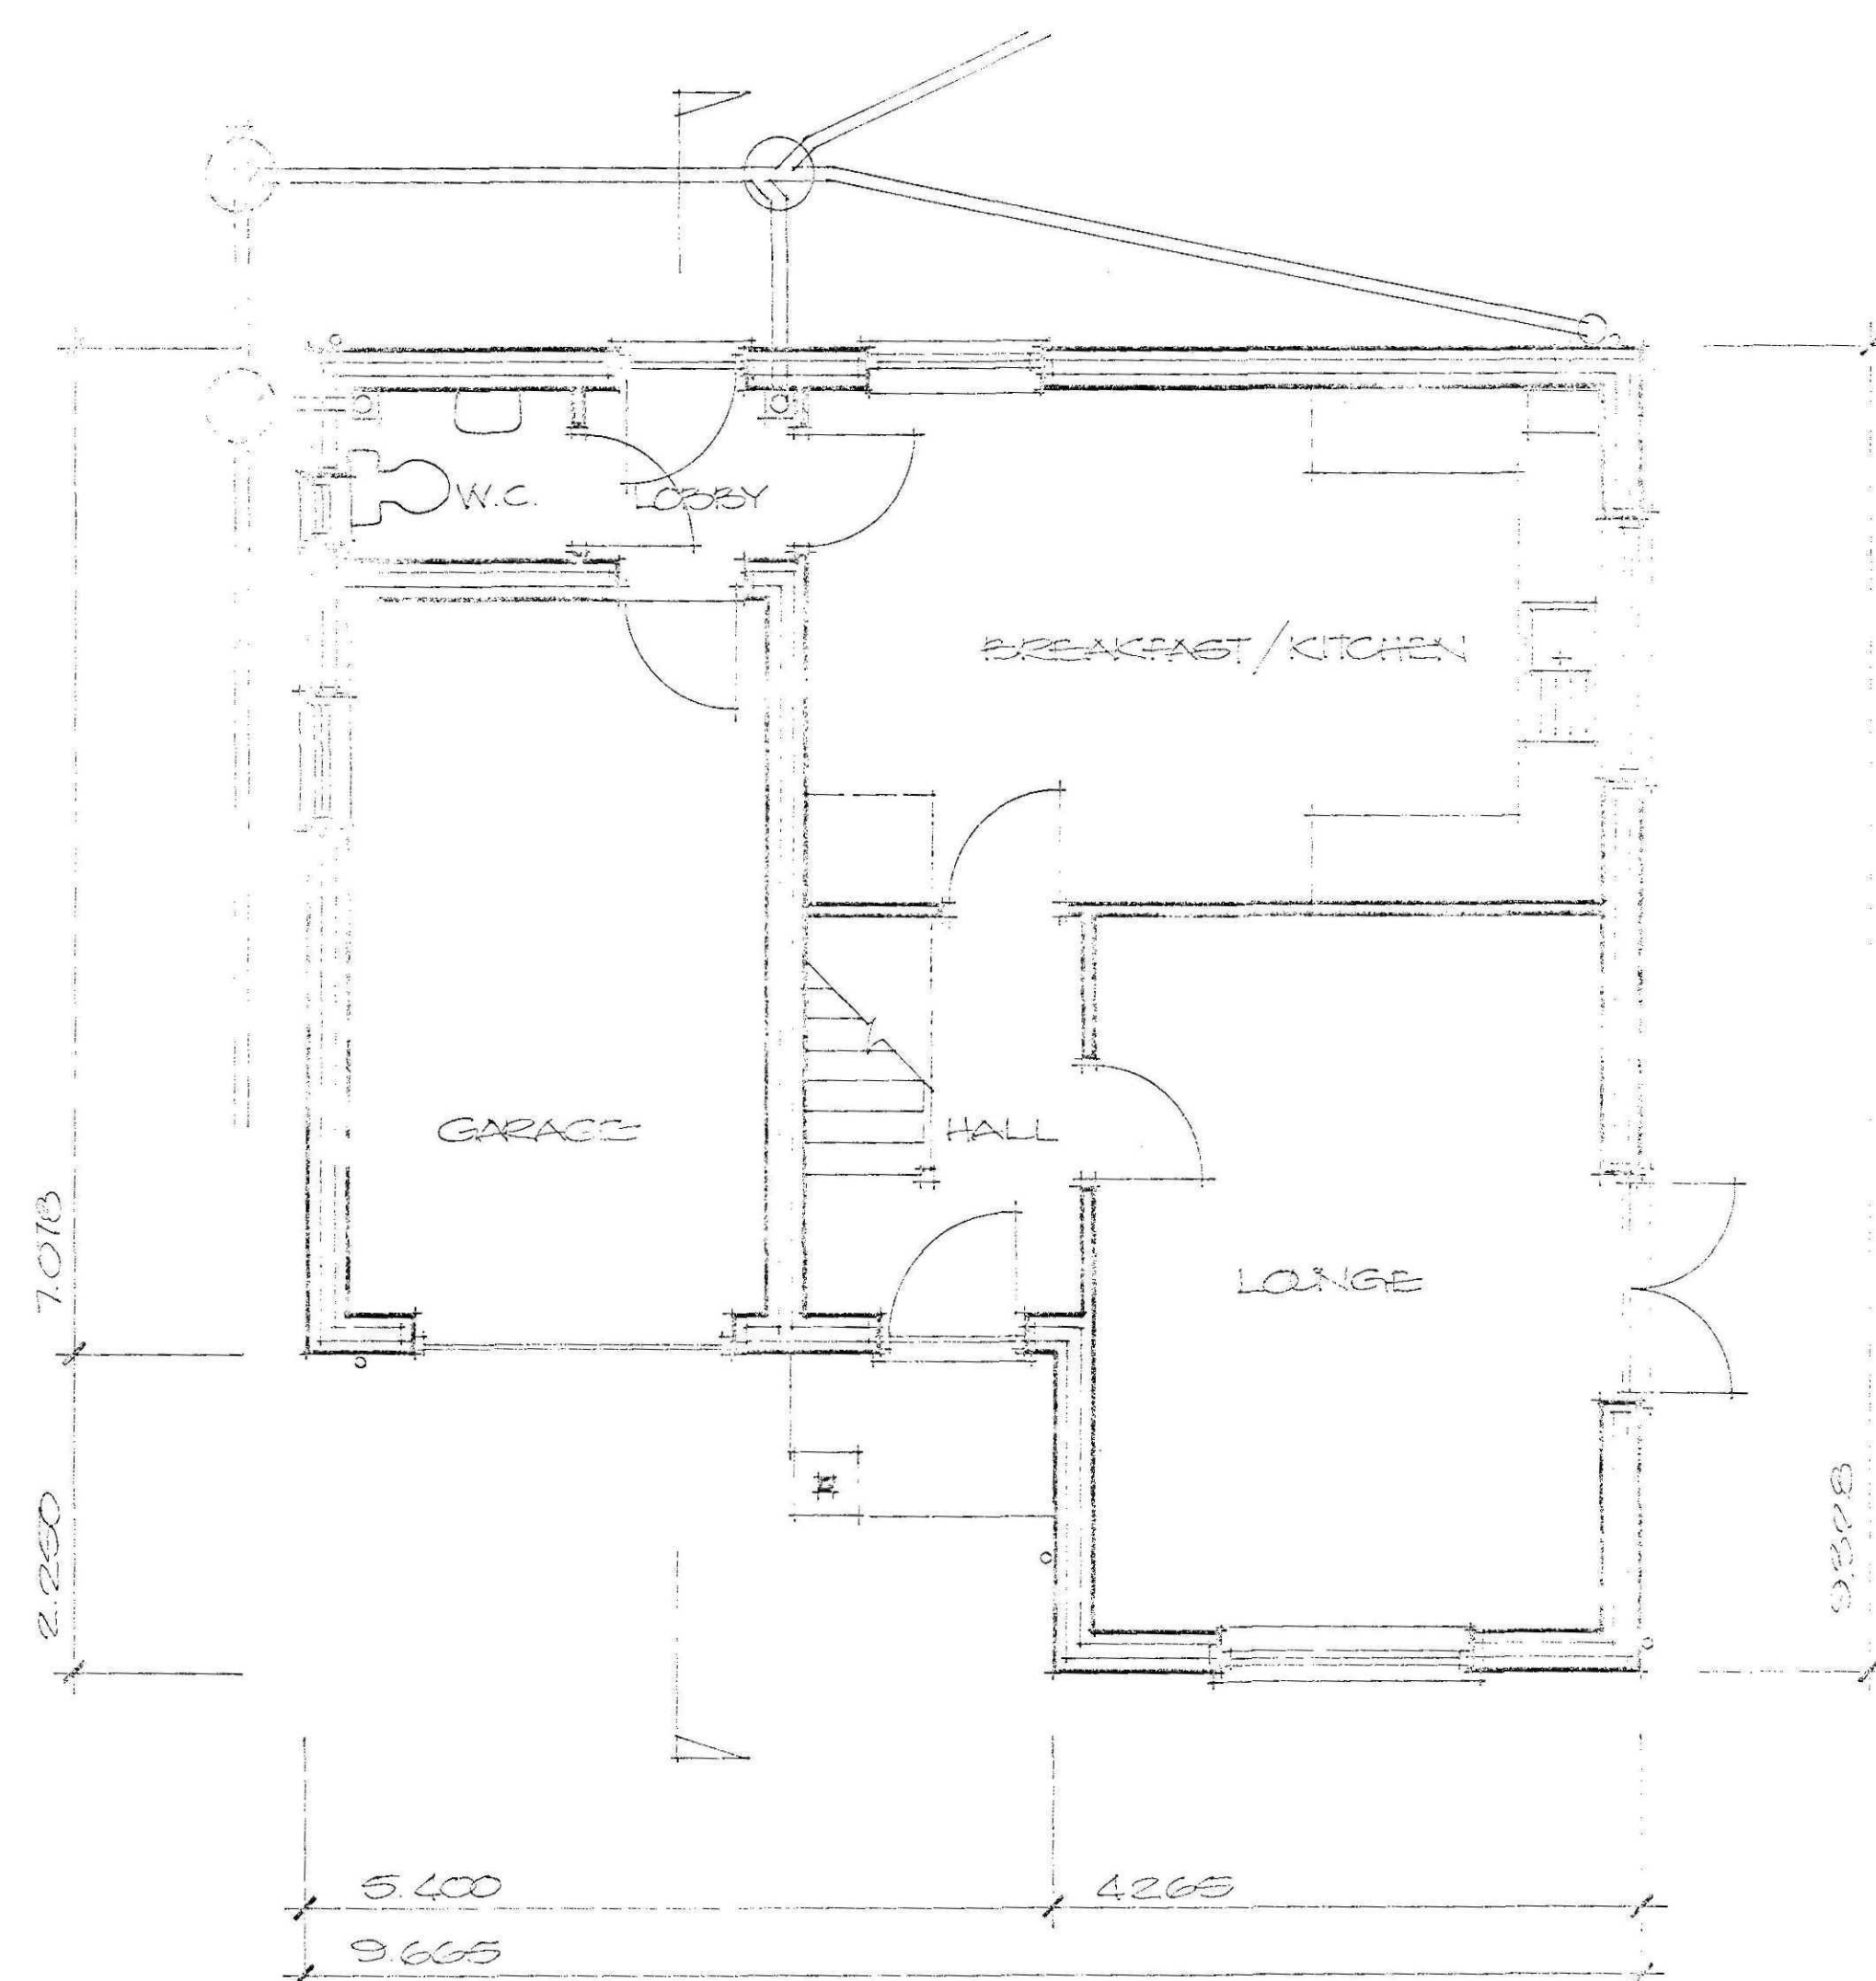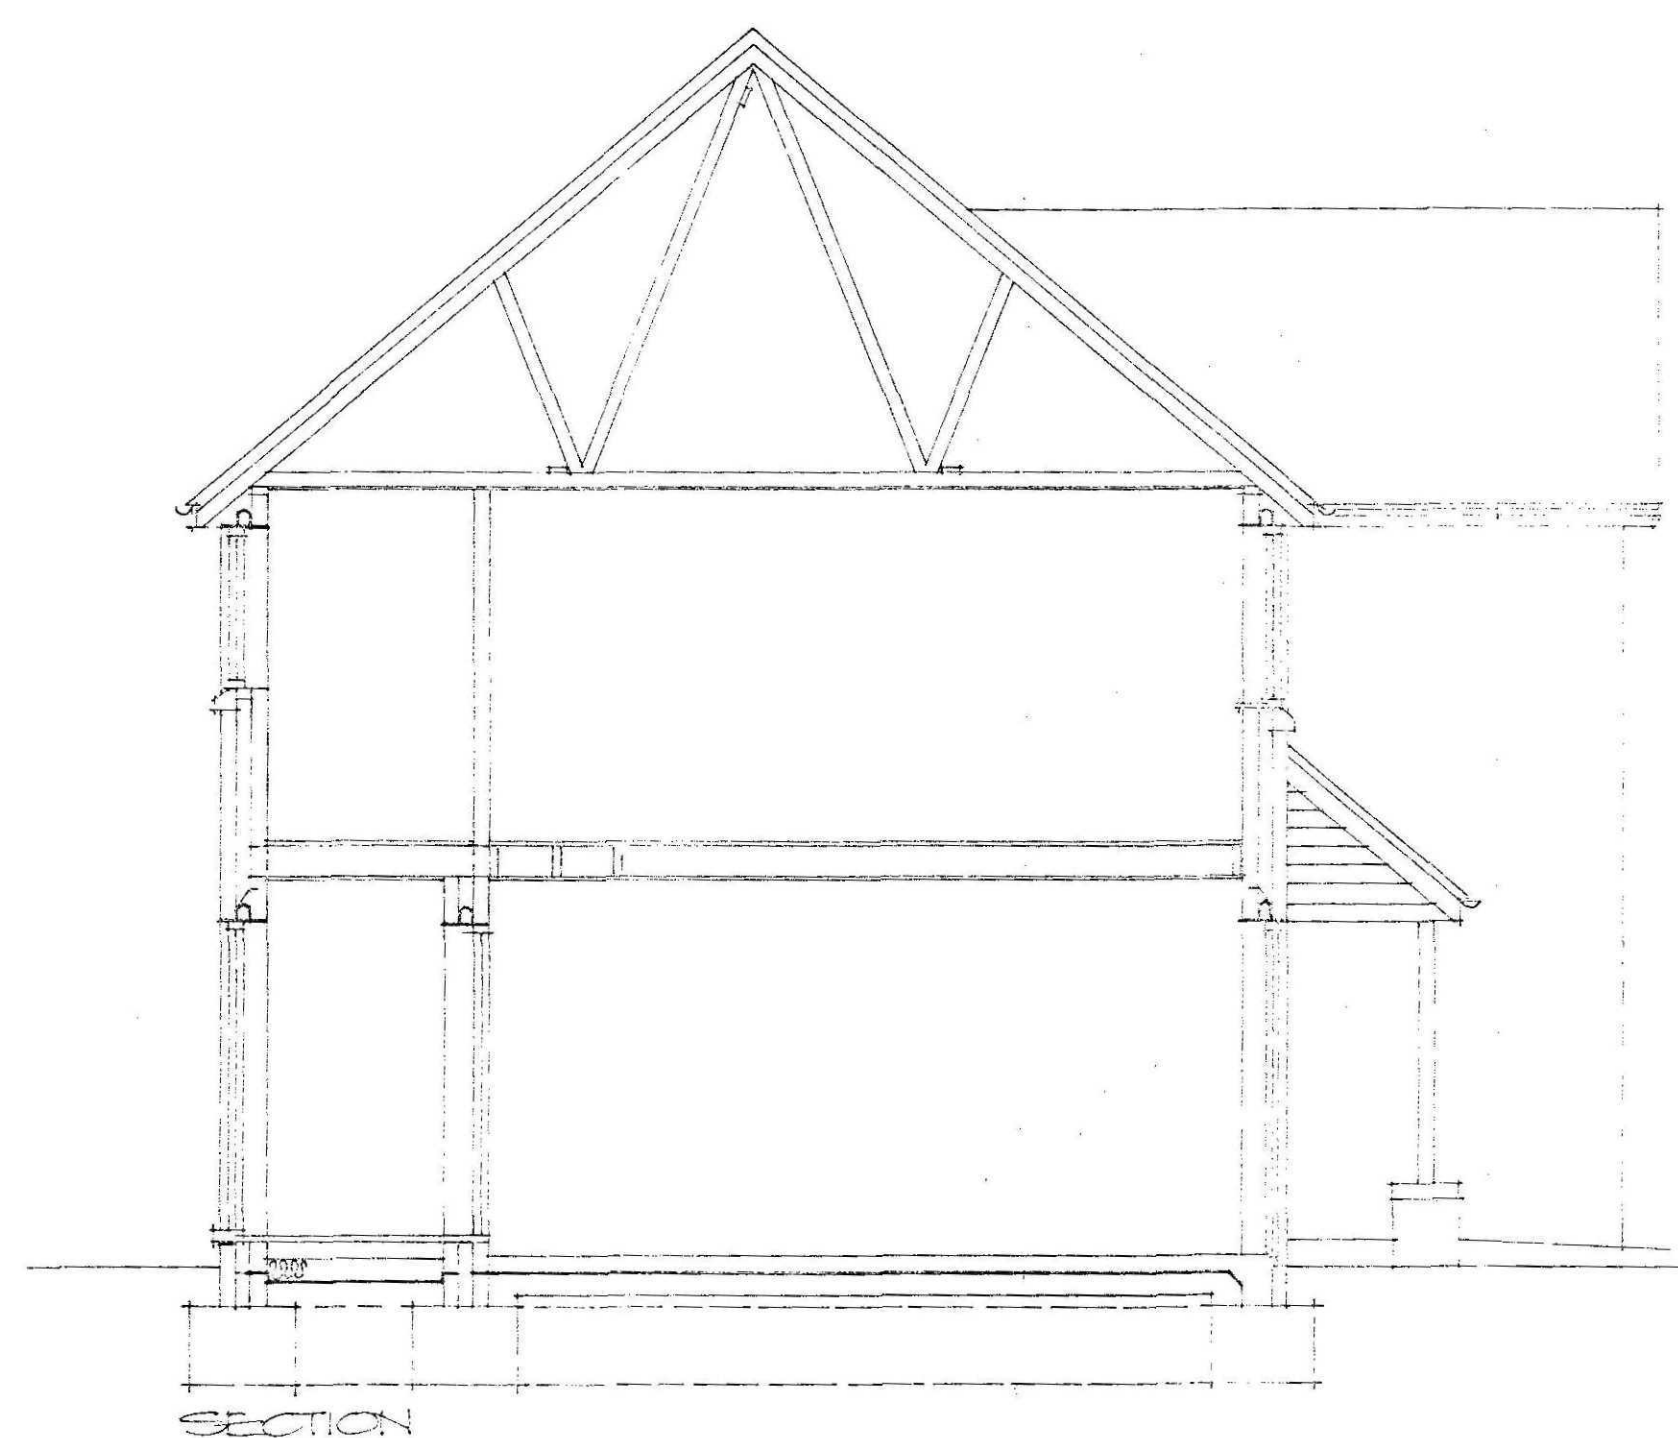

Finishes:

Roof: Install Redland Grovebury interlocking concrete tiles to match existing adjacent existing house colour Farmhouse Red.

Walls: Finished in Hoskins Chilham Red facing bricks to match adjacent existing house.


Windows: White UPVC window and door frames to match adjacent existing house.

Project
PROPOSED NEW HOUSE,
PLOT 1,
CORNER OF BARBERS DROVE
NORTH AND PETERBOROUGH
ROAD, CROWLAND.


ALAN HORNSLEY
ARCHITECTURAL SERVICES LTD
"Little Acre"
35 Peak Hill, Cowbit,
Spalding, Lincs. PE12 5AW
Tel. Holbeach (01406) 380591

Client:
T P SMITH BRICKWORKS LTD.


Scale 1:50 & 1:100 Dwg. no. 10/27/06
Date December 2010

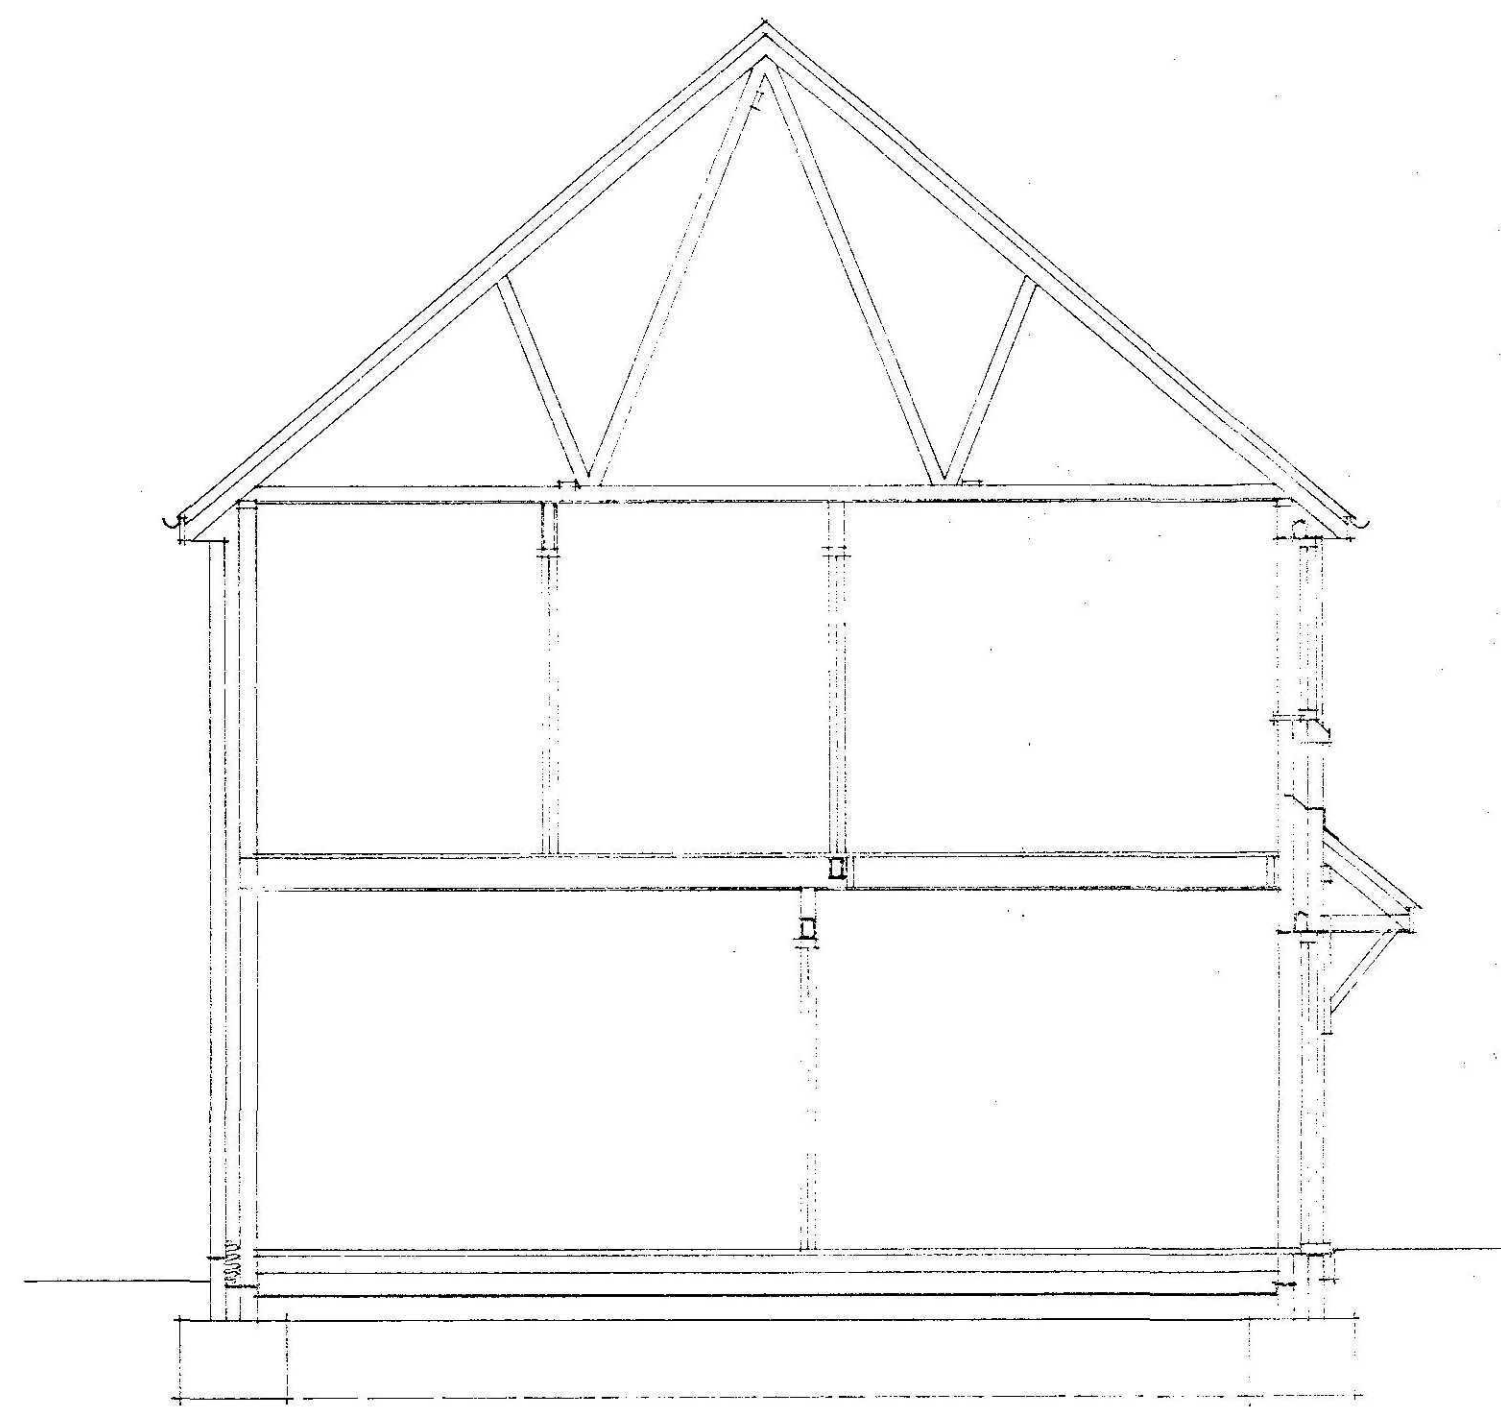

SECTION

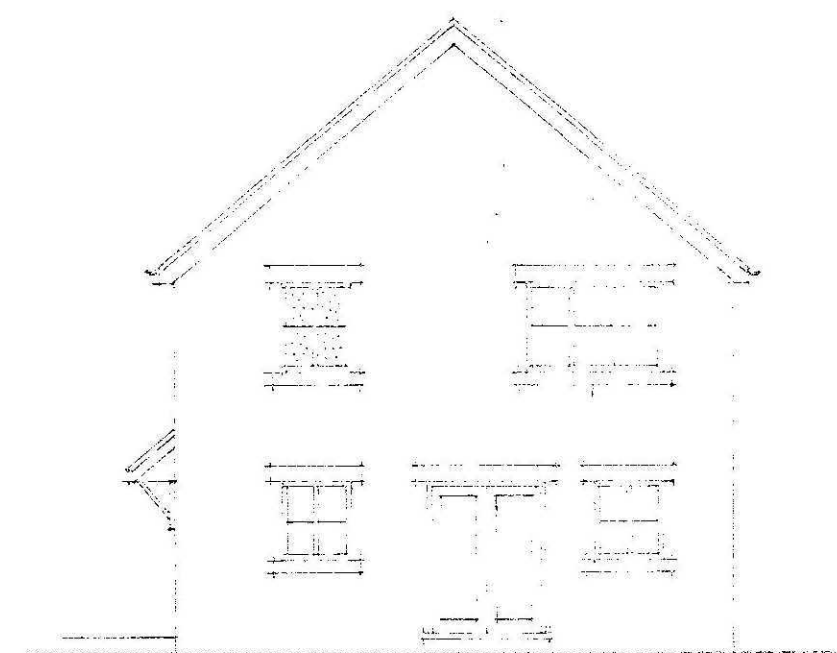

NORTH ELEVATION

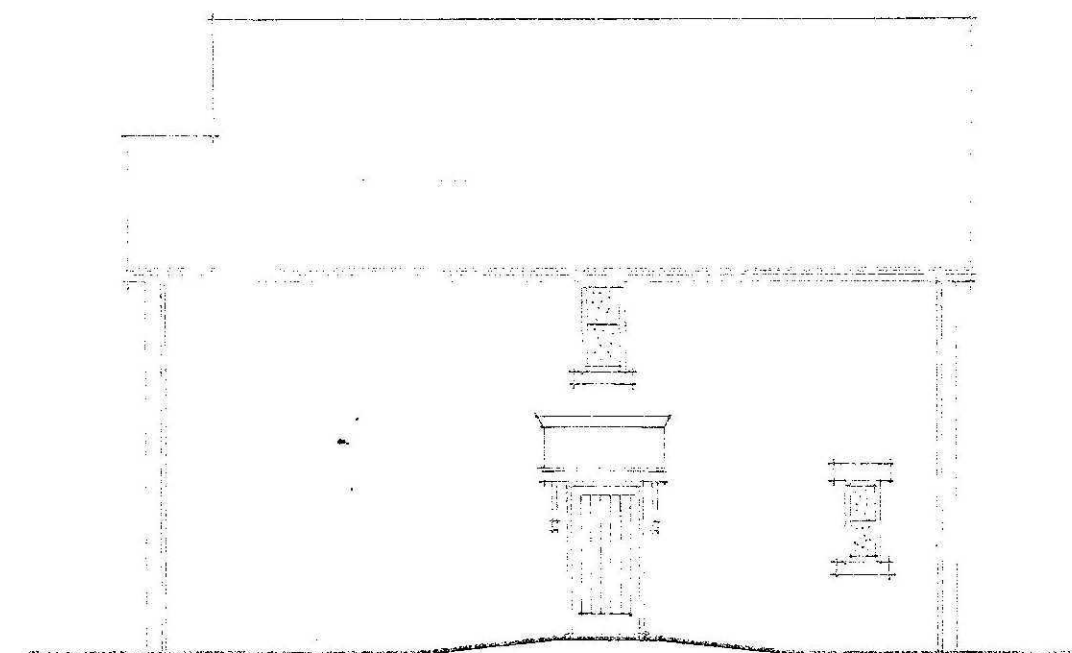



EAST ELEVATION



SOUTH ELEVATION



WEST ELEVATION

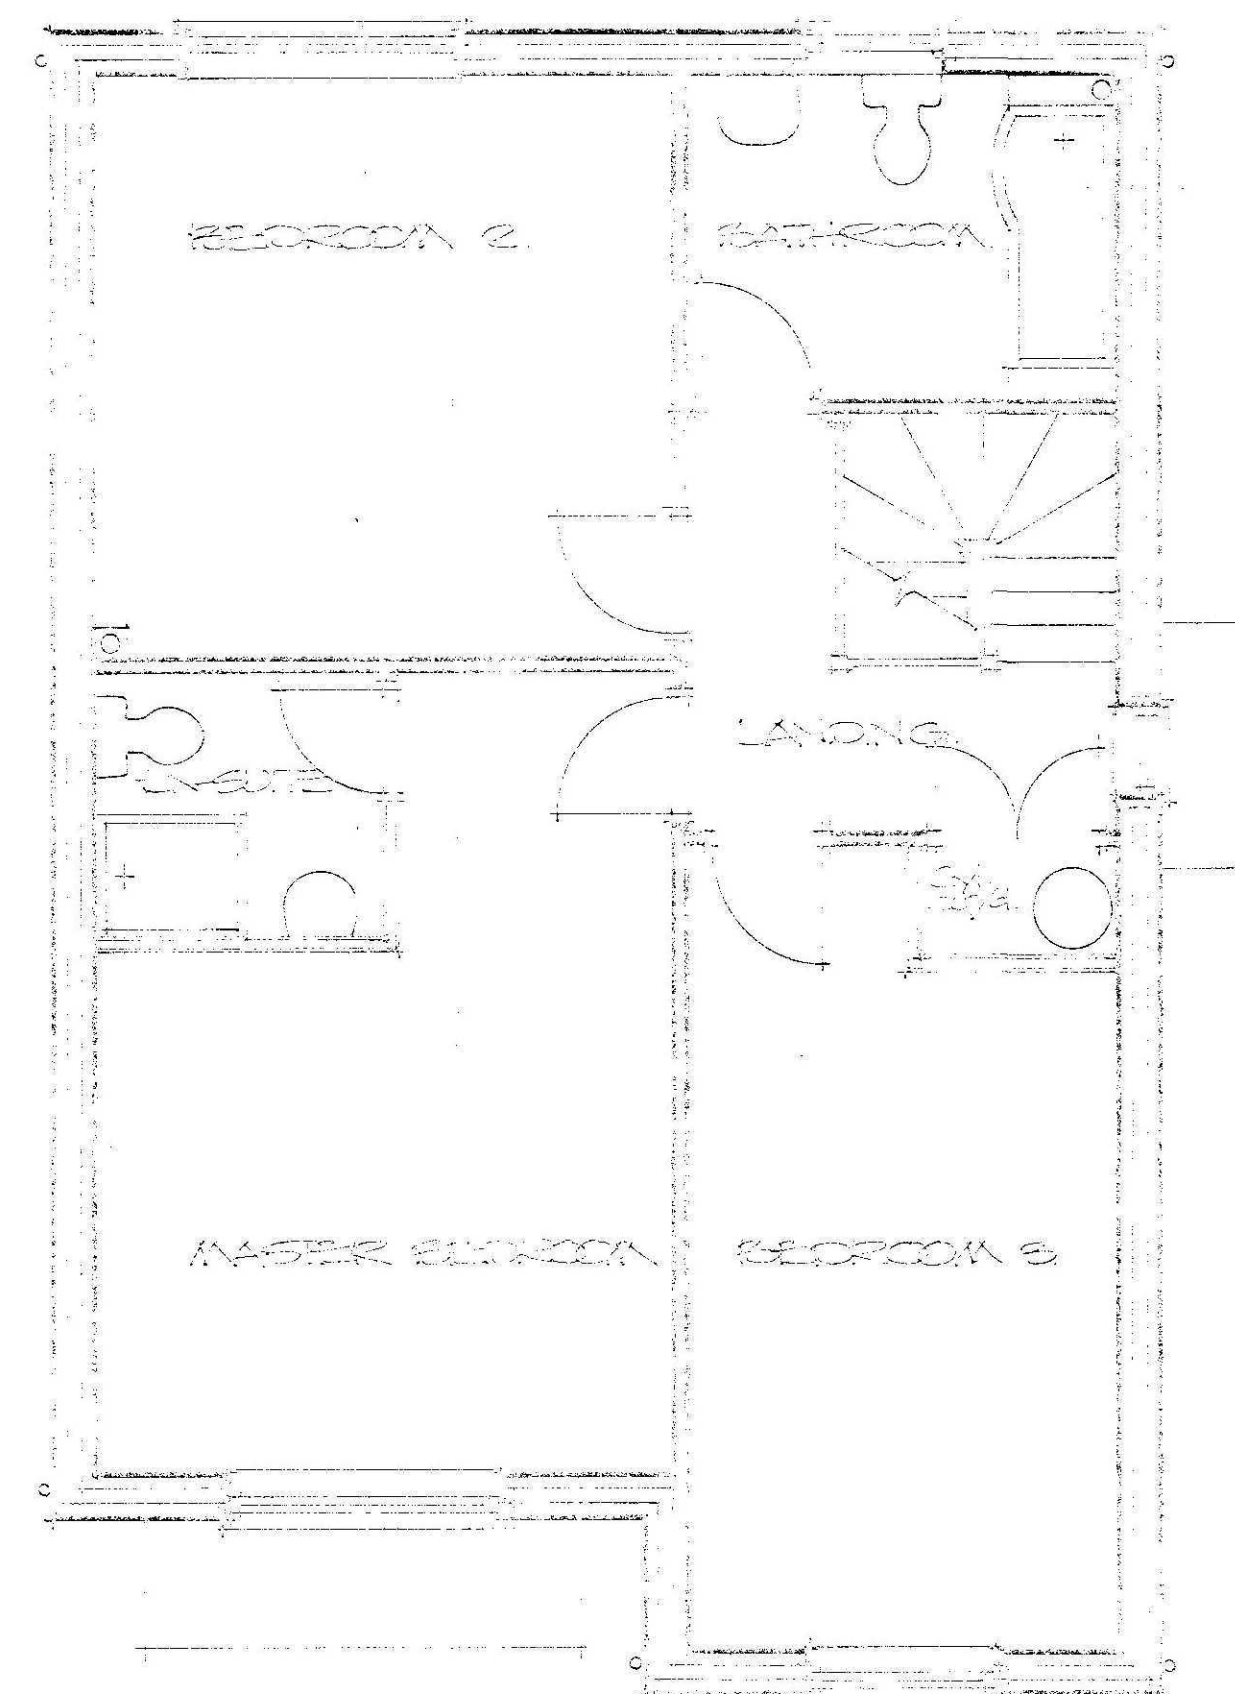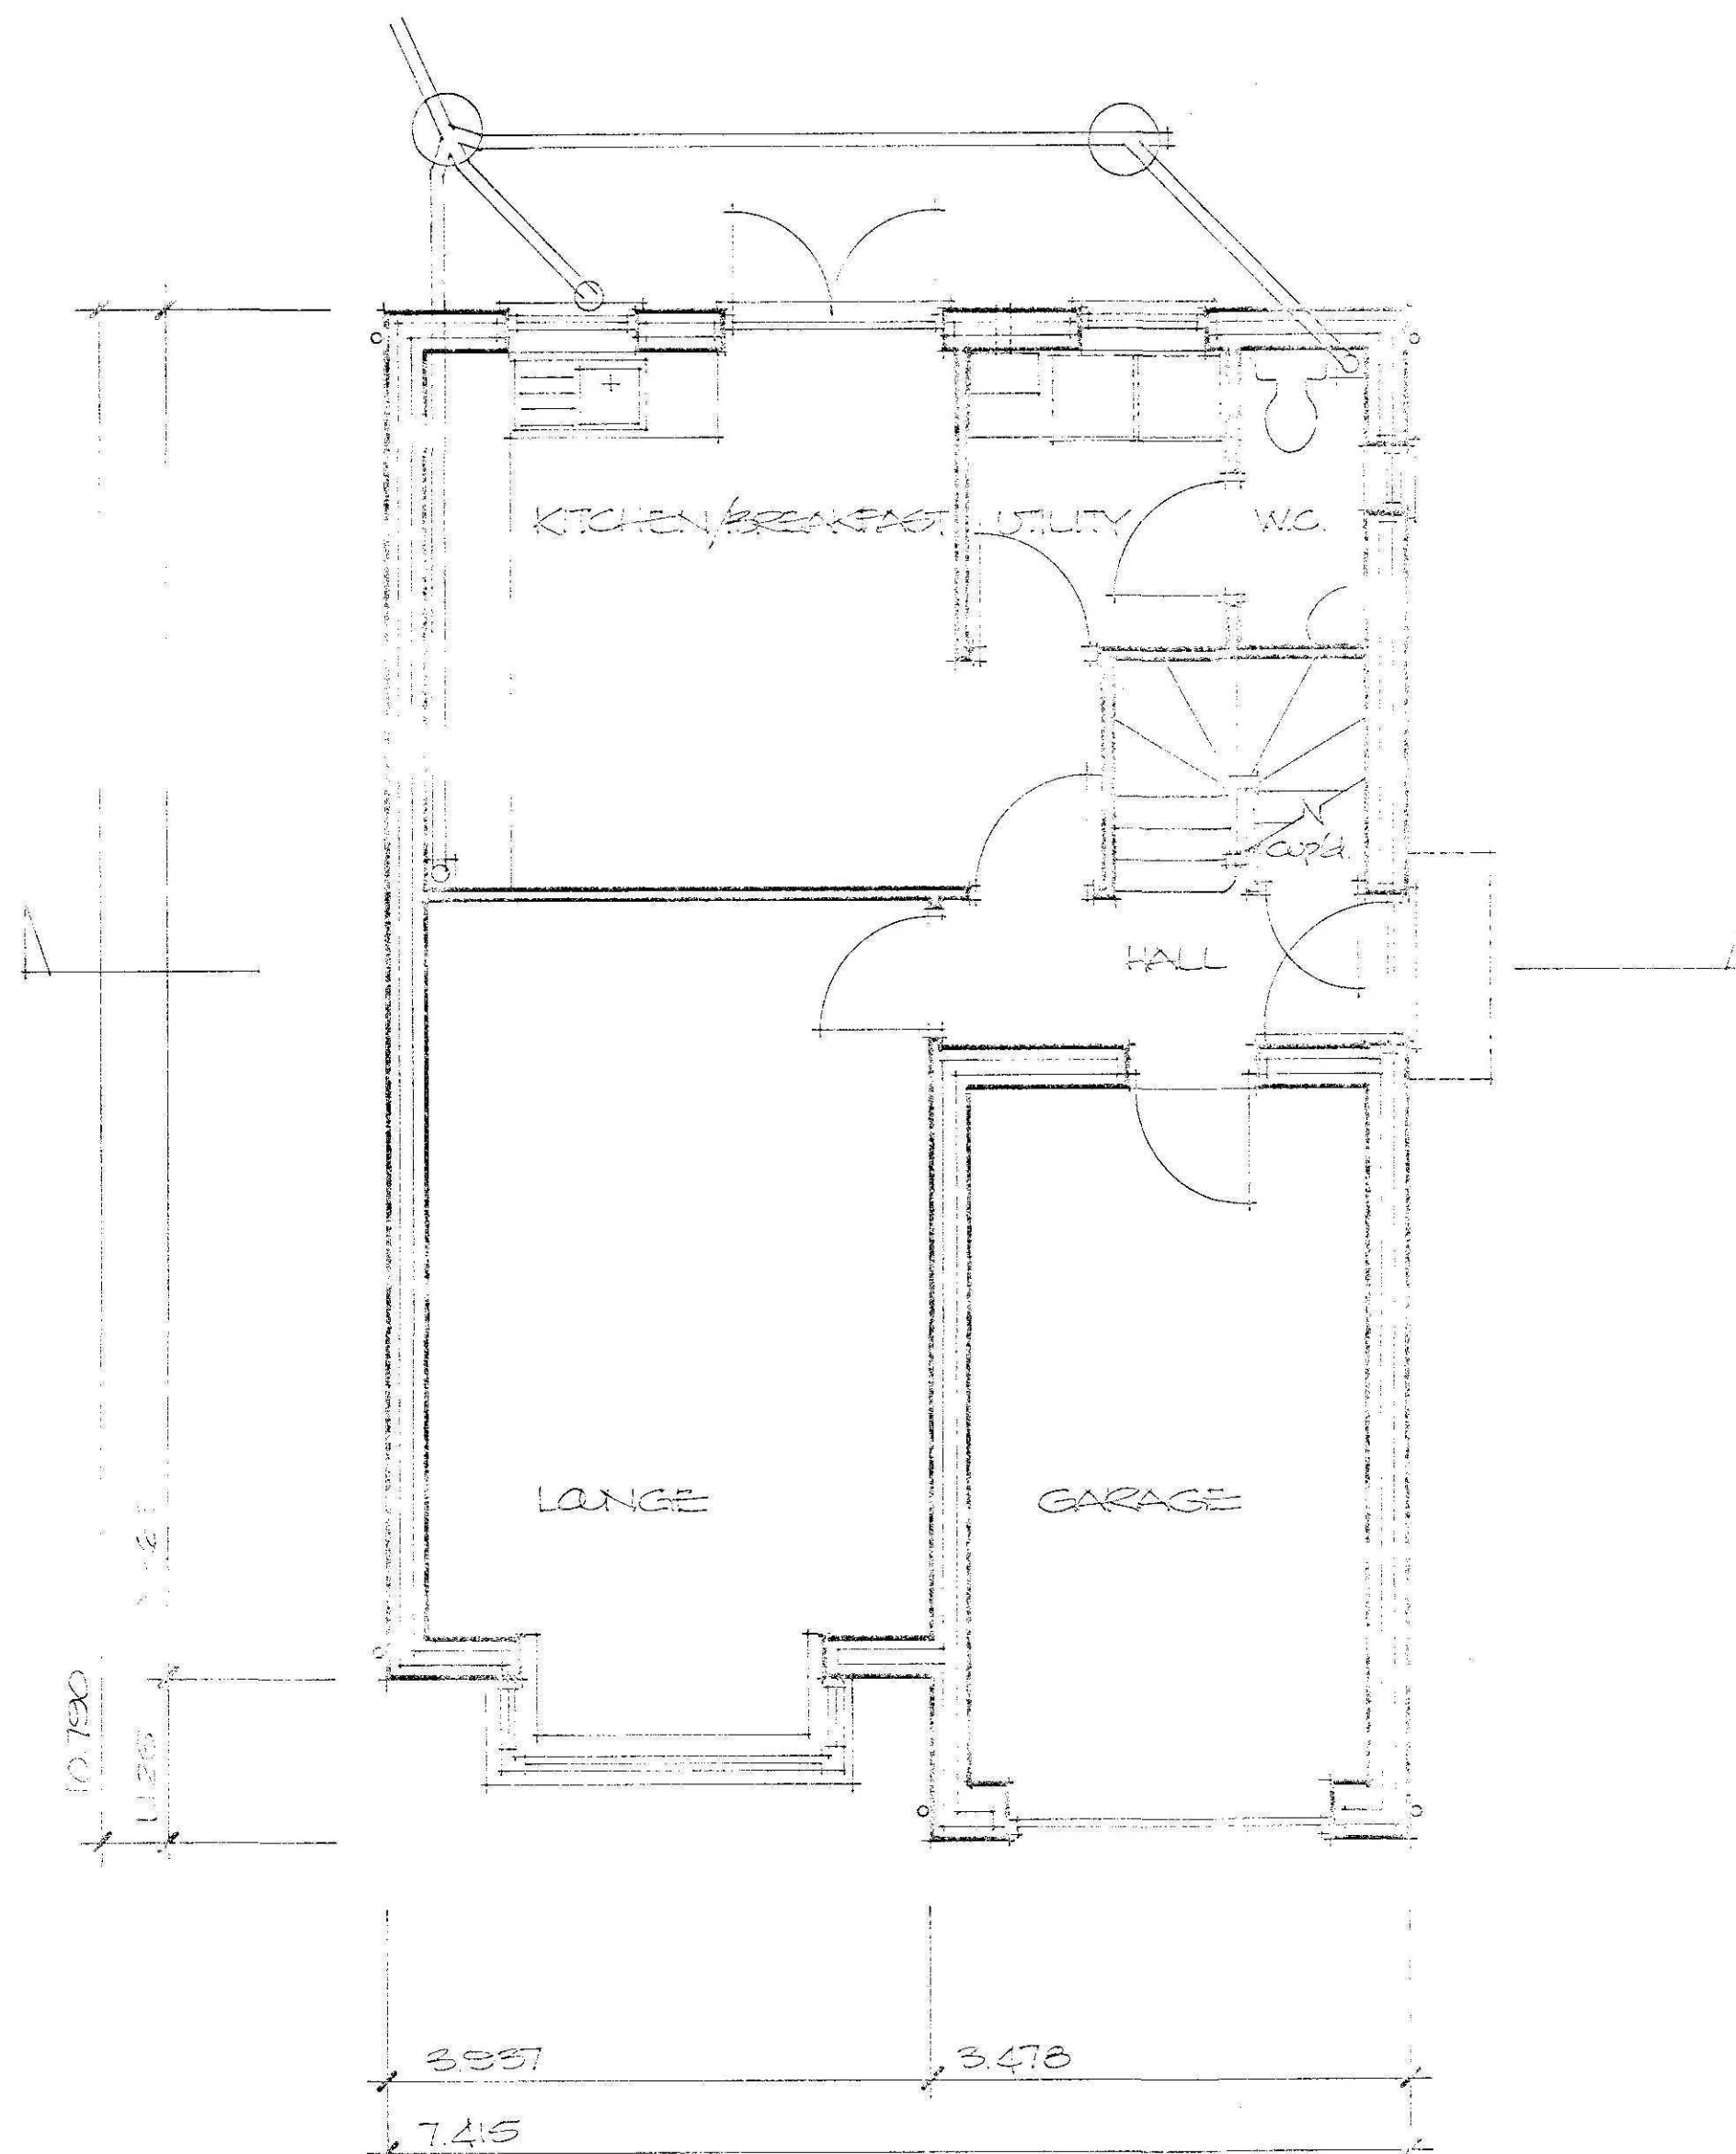

Finishes:

- Roof: Install Redland Grovebury interlocking concrete tiles to match existing adjacent existing house colour Farmhouse Red.
- Walls: Finished in Hoskins Chilham Red facing bricks to match adjacent existing house.
- Windows: White UPVC window and door frames to match adjacent existing house.

Project:
PROPOSED NEW HOUSE,
PLOT 2,
BARBERS DROVE NORTH,
CROWLAND.

ALAN HORNSBY
ARCHITECTURAL SERVICES LTD
"Little Acre"
35 Peak Mill, Cowbit,
Spalding, Lincs. PE12 6AW
Tel: Horbeach (01456) 280591

Client:
SWITCH BRICKWORKS LTD.

Scale: 1:50 & 1:100
Date: December 2010
Dwg. no: 10/27/07