




[illegible]

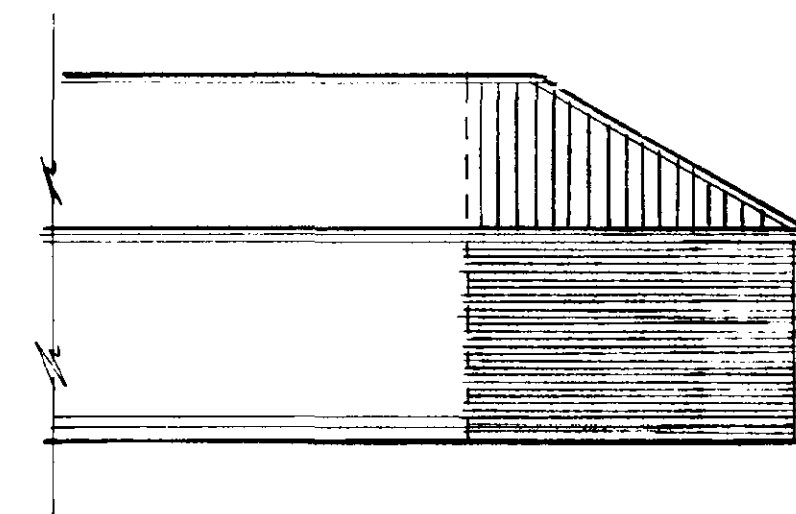


END ELEVATION

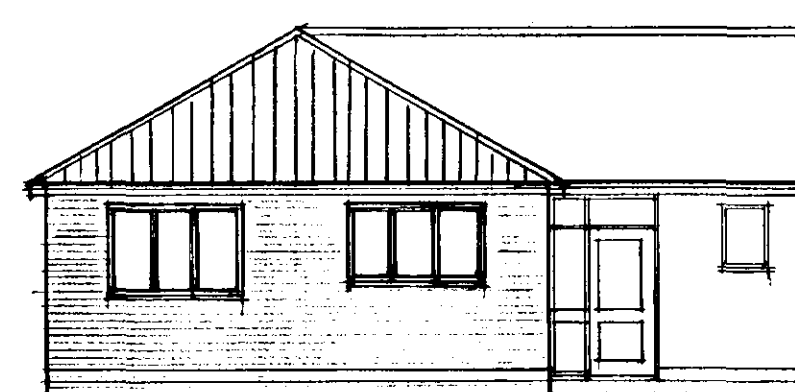



FRONT ELEVATION

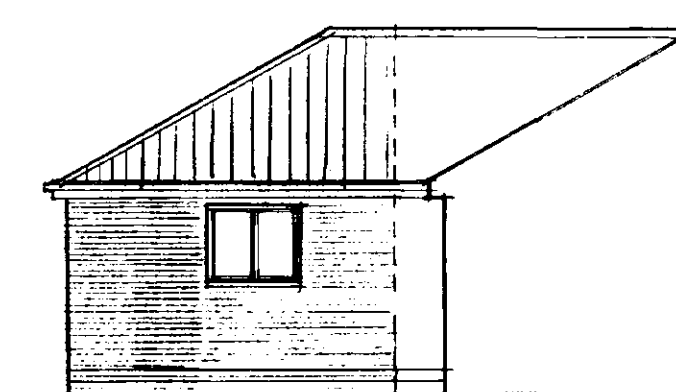

SIDE ELEVATION

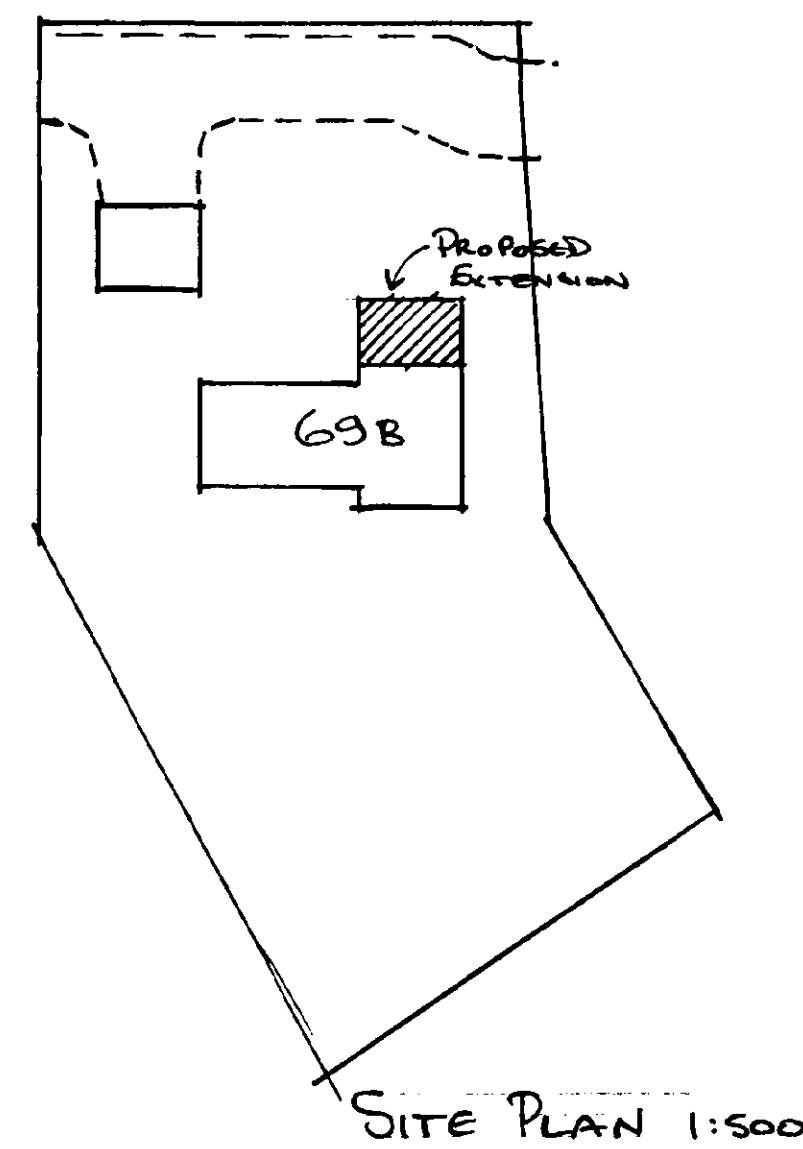

SITE PLAN 1:500

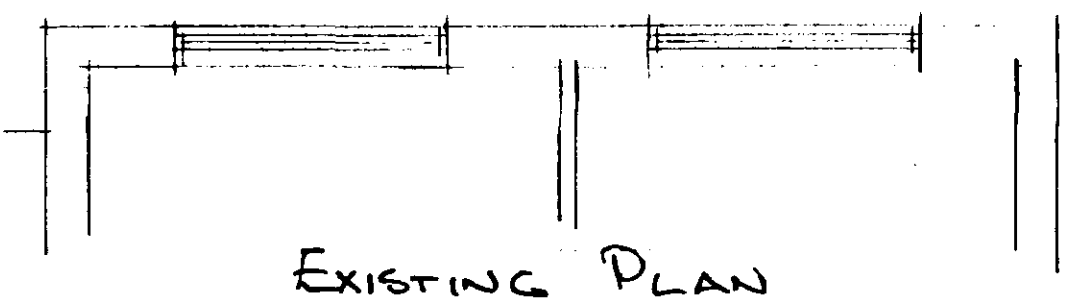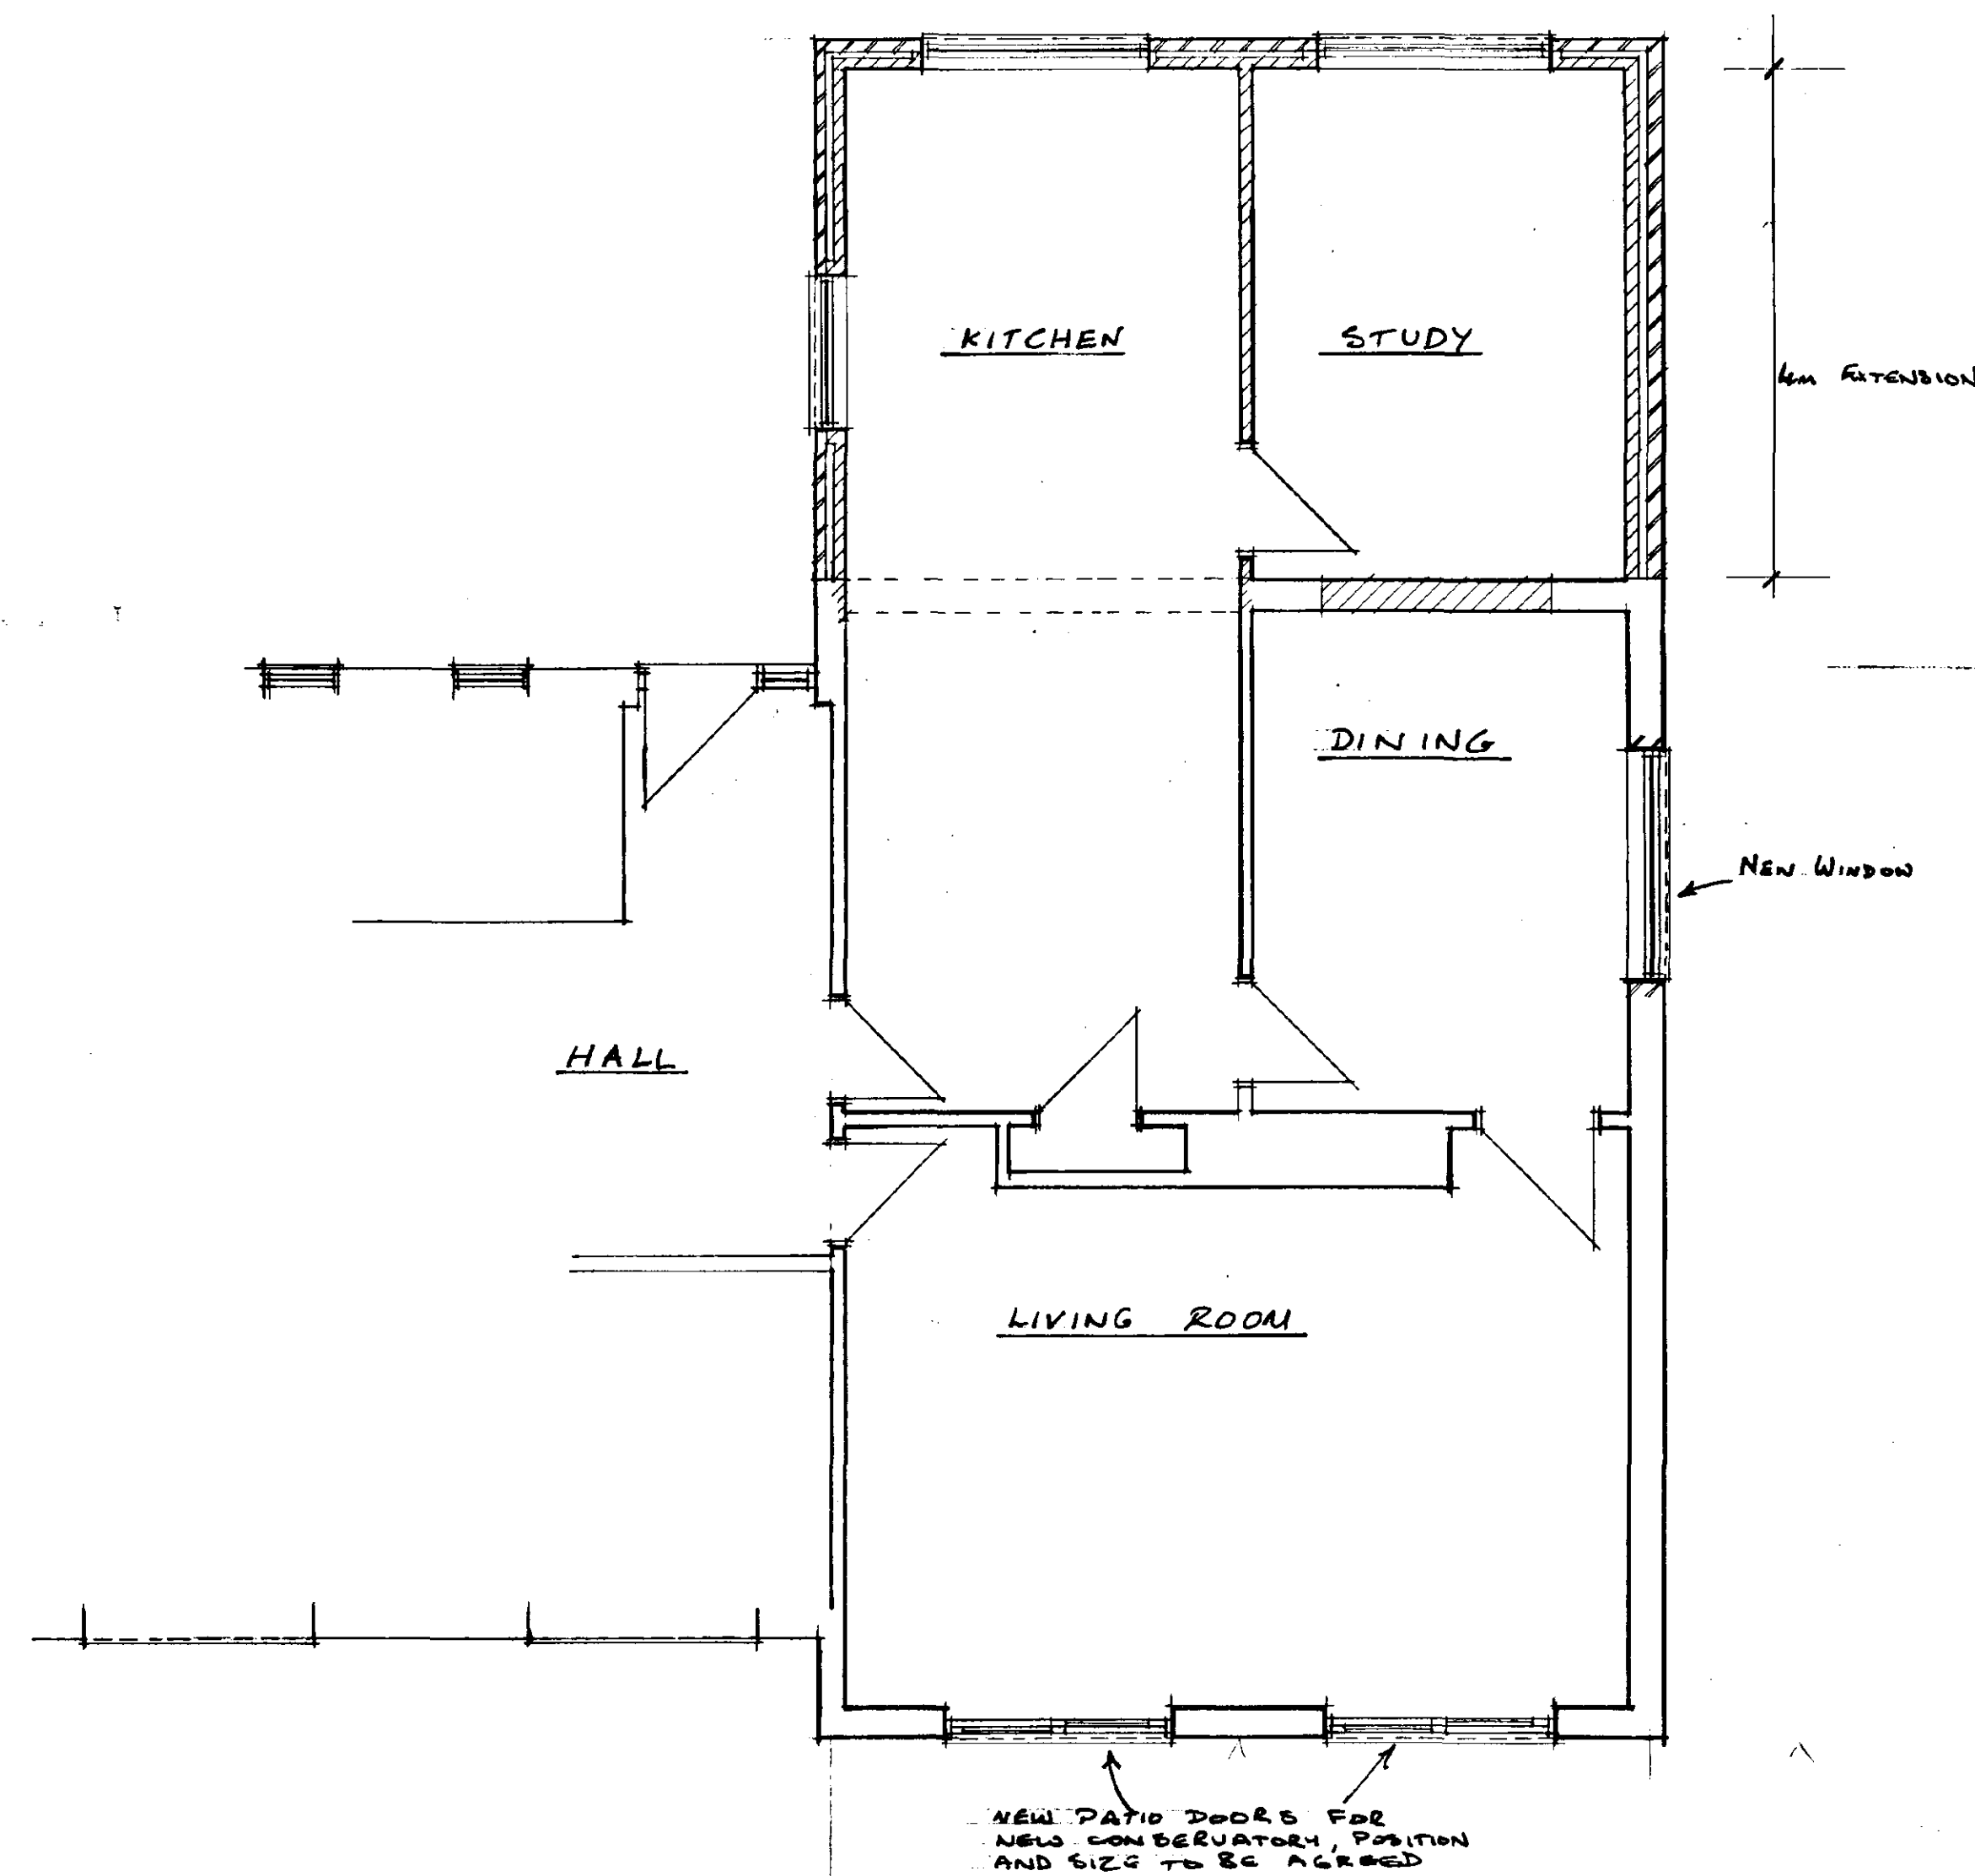

EXISTING PLAN

SEDP
Planning & Development
20 JAN 2003
Ref: 0075103

DETERMINED
PLAN

Project
PROPOSED EXTENSION
69B POSTLAND ROAD
CROWLAND
FOR MR & MRS BINGHAM

Drawing
SKETCH PLAN 096:1B

Scale 1:50 Date 10.5.02 Drawn SJP
Do not scale this drawing

H. A. Architectural Services

10 Pendlebury Drive - Deeping St James
Peterborough - PE6 8QF
Tel: 01778 344204 - Fax: 01778 344743

GROUND FLOOR PLAN