



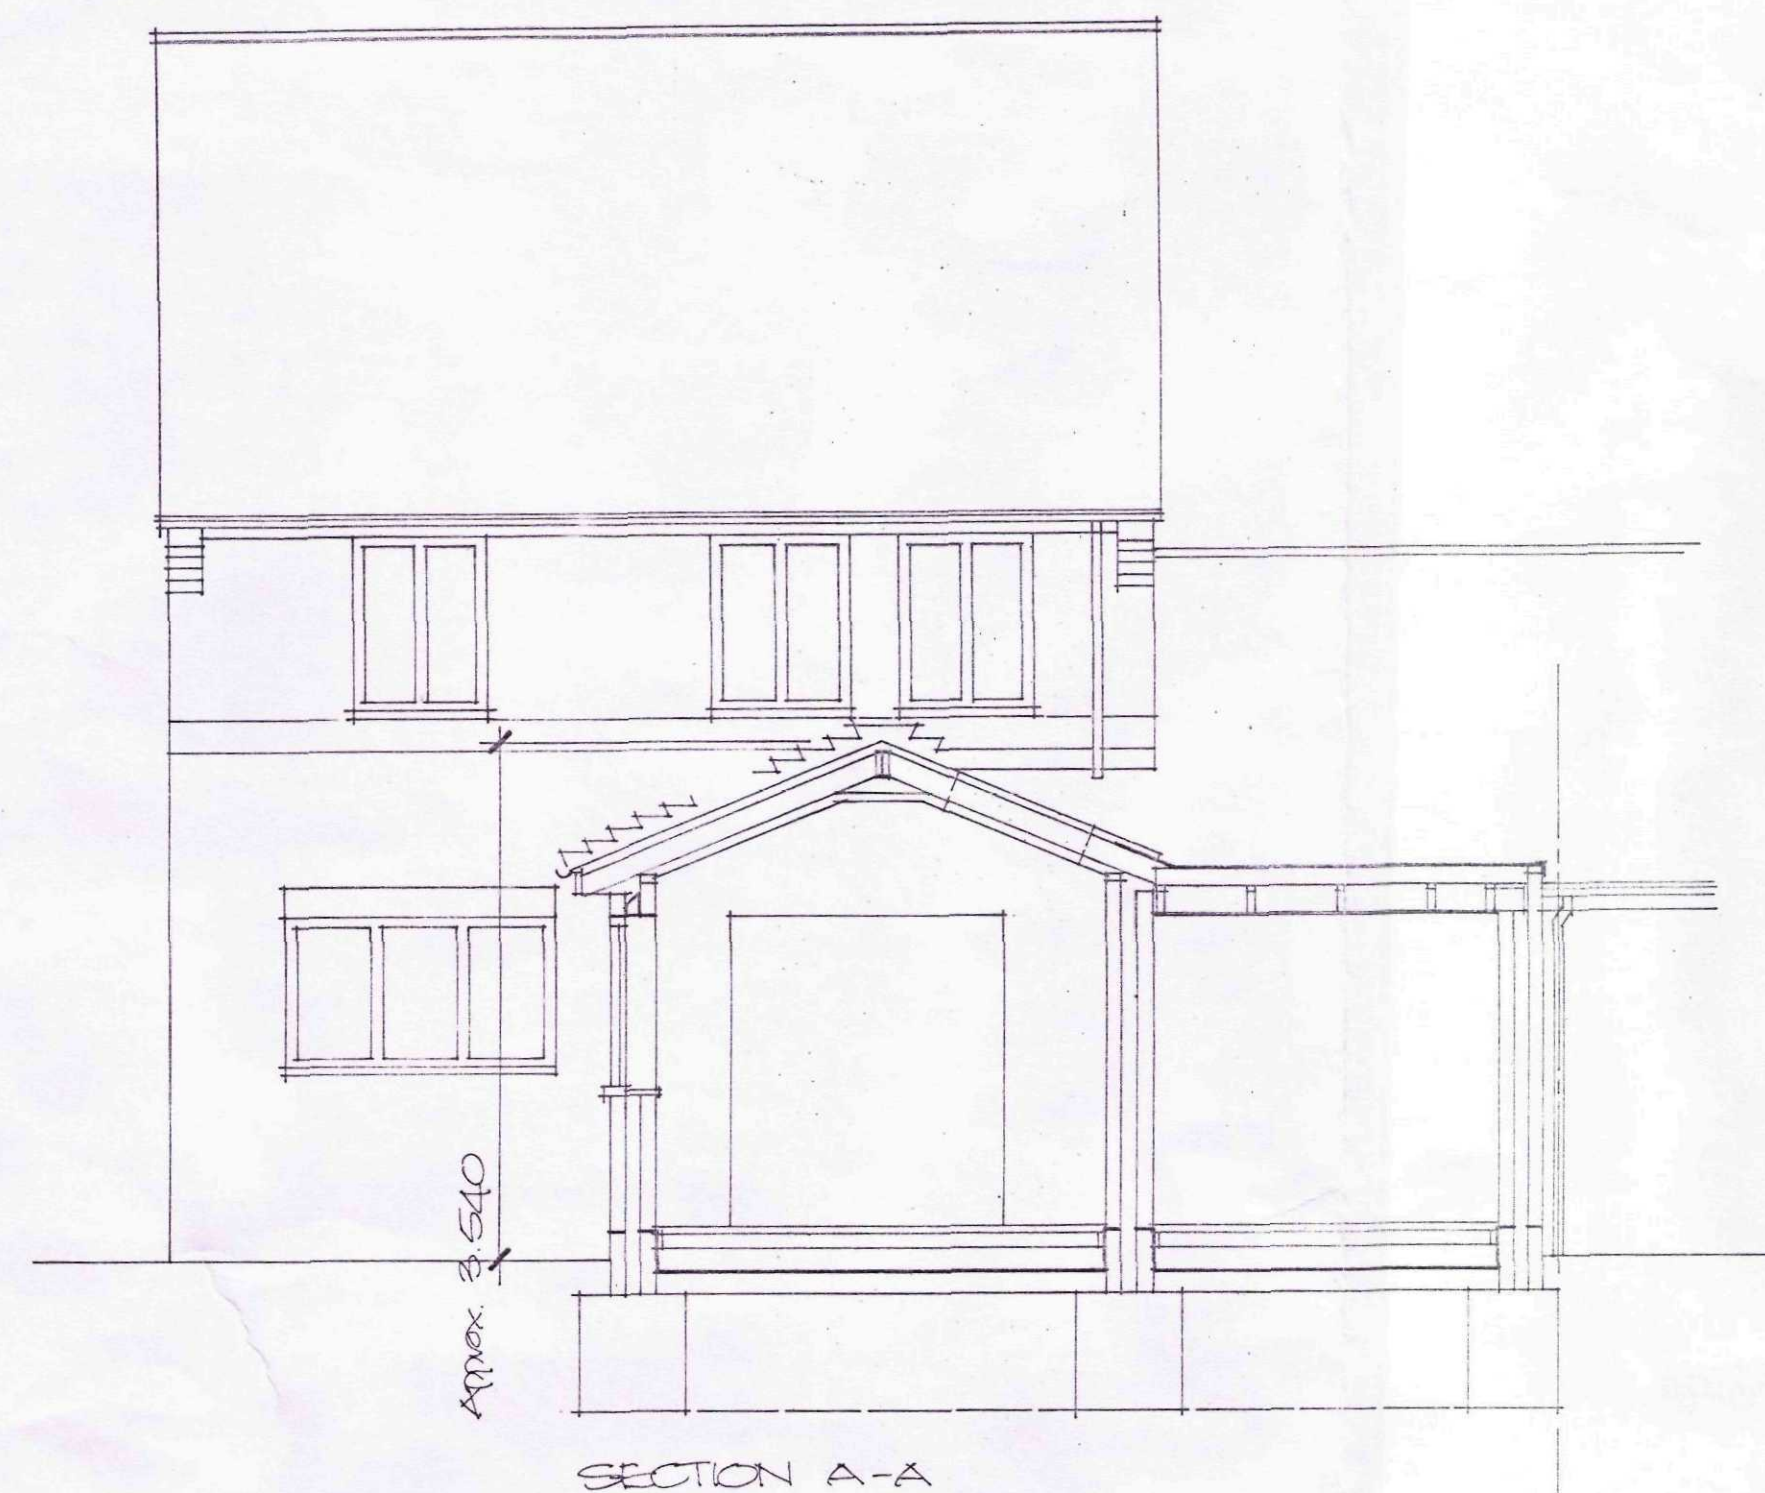

SIDE ELEVATION



REAR ELEVATION OF EXTENSION.

SIDE ELEVATION

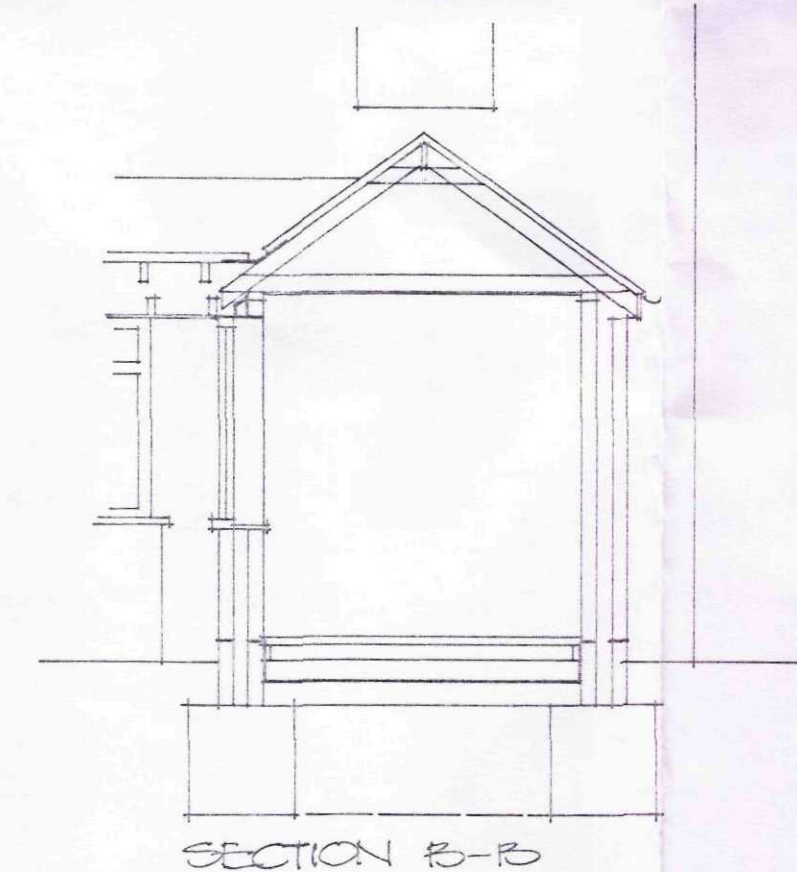

SIDE ELEVATION

SIDE ELEVATION

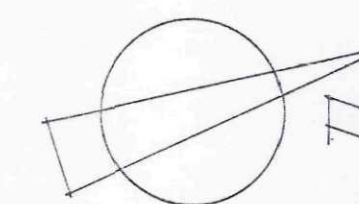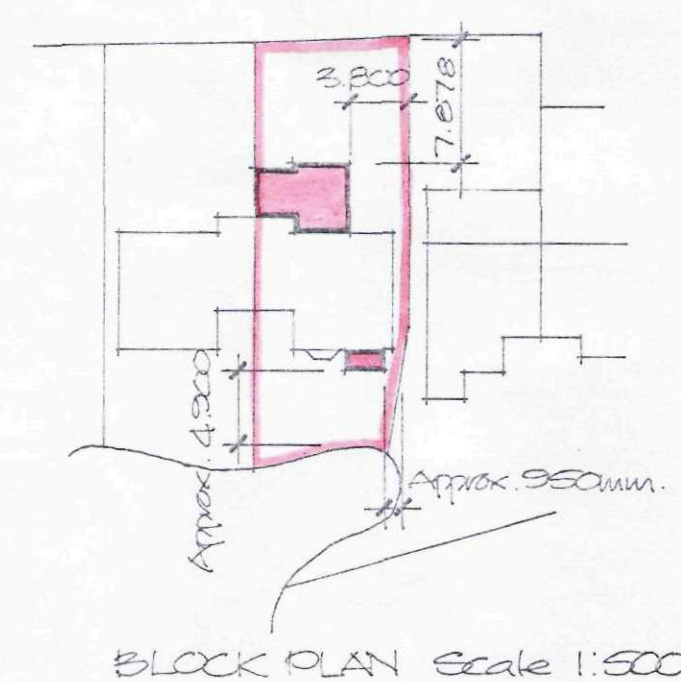

Finishes:

Walls: Facing brickwork to match existing including contrasting detail facing brick to gables etc. as existing.

Roof:

Rear extension pitched roof finished in interlocking tiles as existing (believed to be Redland Groveway, to be confirmed). Roof pitch to be at 22.5 degrees. Area of flat roof to be finished in high performance single layer finish. New section of pitched roof to front extension to be finished in plain tiles as existing installed at 35 degree pitch.

Windows and doors: UPVC colour white as existing.

Project
**PROPOSED EXTENSIONS TO
EXISTING HOUSE,
72 HARVESTER WAY,
CROWLAND, LINCOLNSHIRE.**

ALAN HORNSBY
ARCHITECTURAL SERVICES LTD
"Little Acre"
35 Peak Hill, Cowbit,
Spalding, Lincs. PE12 6AW
Tel. Holbeach (01406) 380591

Client
MR & MRS D ROWLETT

Scale 1:50 Drg. no. 14/26/02A
Date October 2014

Amendment
'A' Jan 15 Extension enlarged.

