


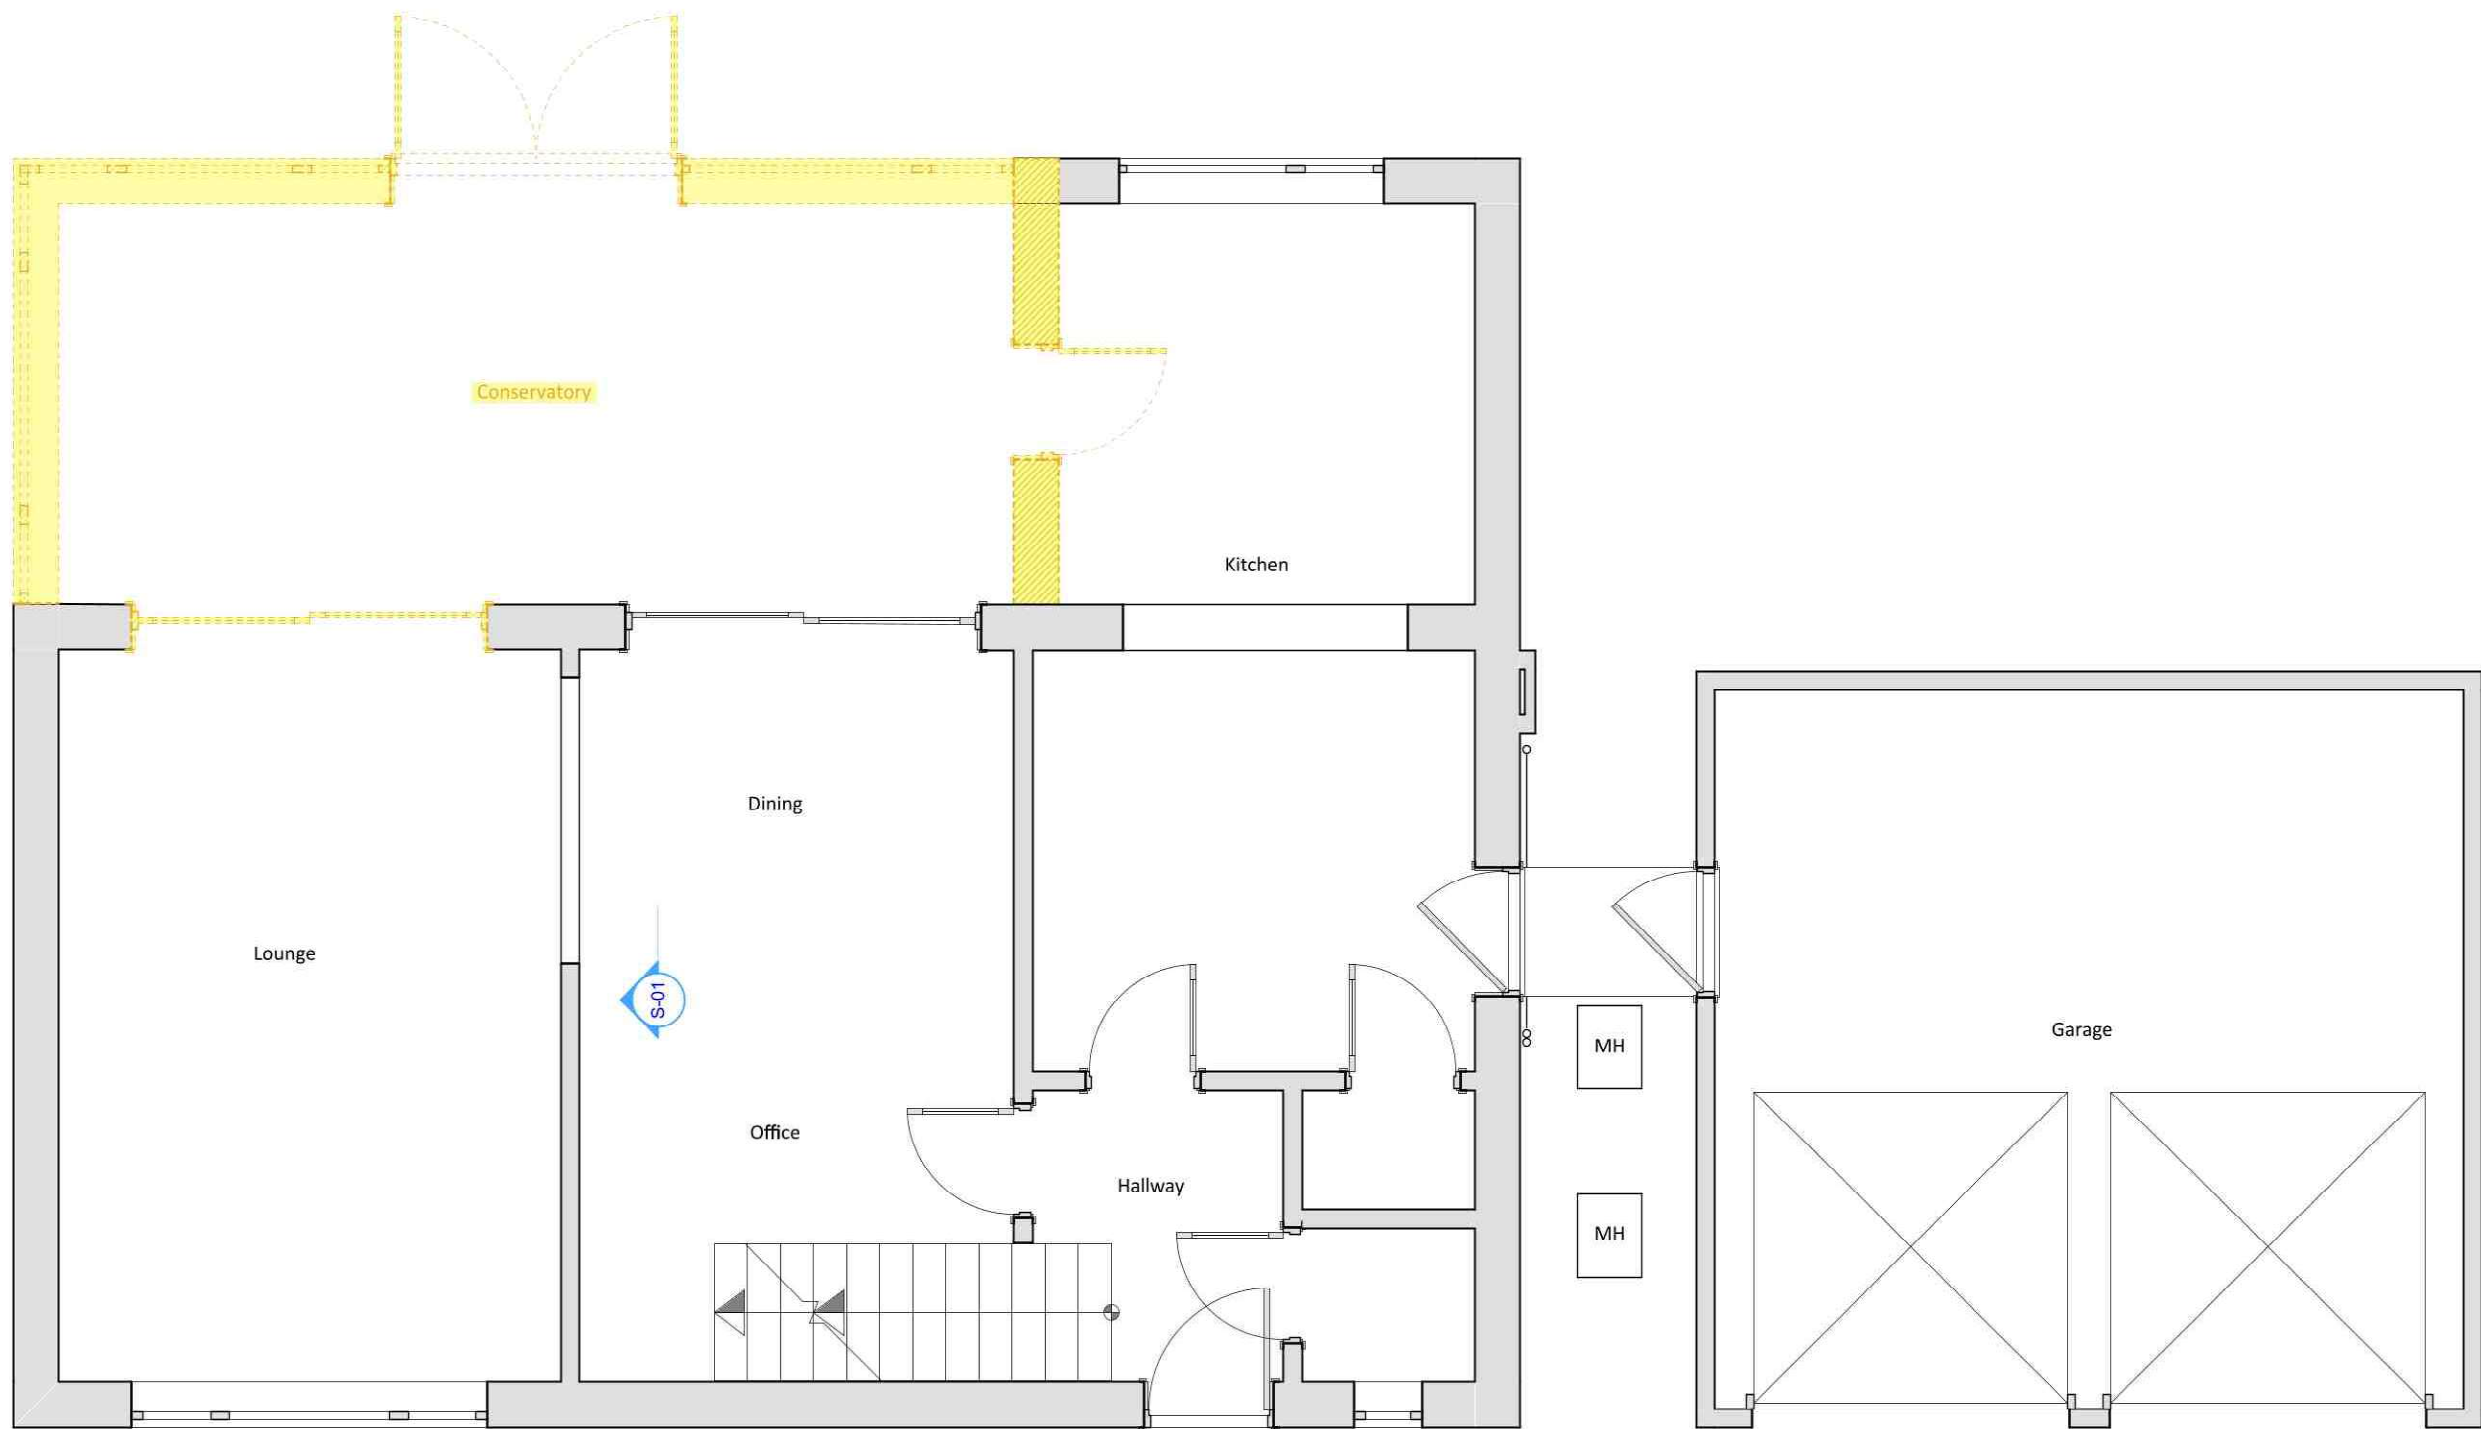

+00-Ground Floor Plan - Demolished

1:25

All Dims in millimeters unless otherwise stated. Do not scale except for planning purposes. If in doubt - Ask This drawing is confidential and is the property of Keenan Project Designs Ltd. © Copyright	Scale 1:25  Scale 1:50  Scale 1:100 	KEENAN PROJECT DESIGNS	KEENAN PROJECT DESIGNS 0800 233 5787 INFO@KEENANPROJECTDESIGNS.COM WWW.KEENANPROJECTDESIGNS.COM	CLIENT: David Jennings ADDRESS: 2 Ambury Gardens, PE6 0ET	DATE: 23/12/2021 DRAWING SHEET SIZE: A1	DRAWN BY: Val Pelovski DRAWING NUMBER: 1139 - 02	PROJECT LEAD: Yasir Merchant REVISION: C 11/01/2022 Val Pelovski
--	--	---------------------------------------	---	---	---	--	--