


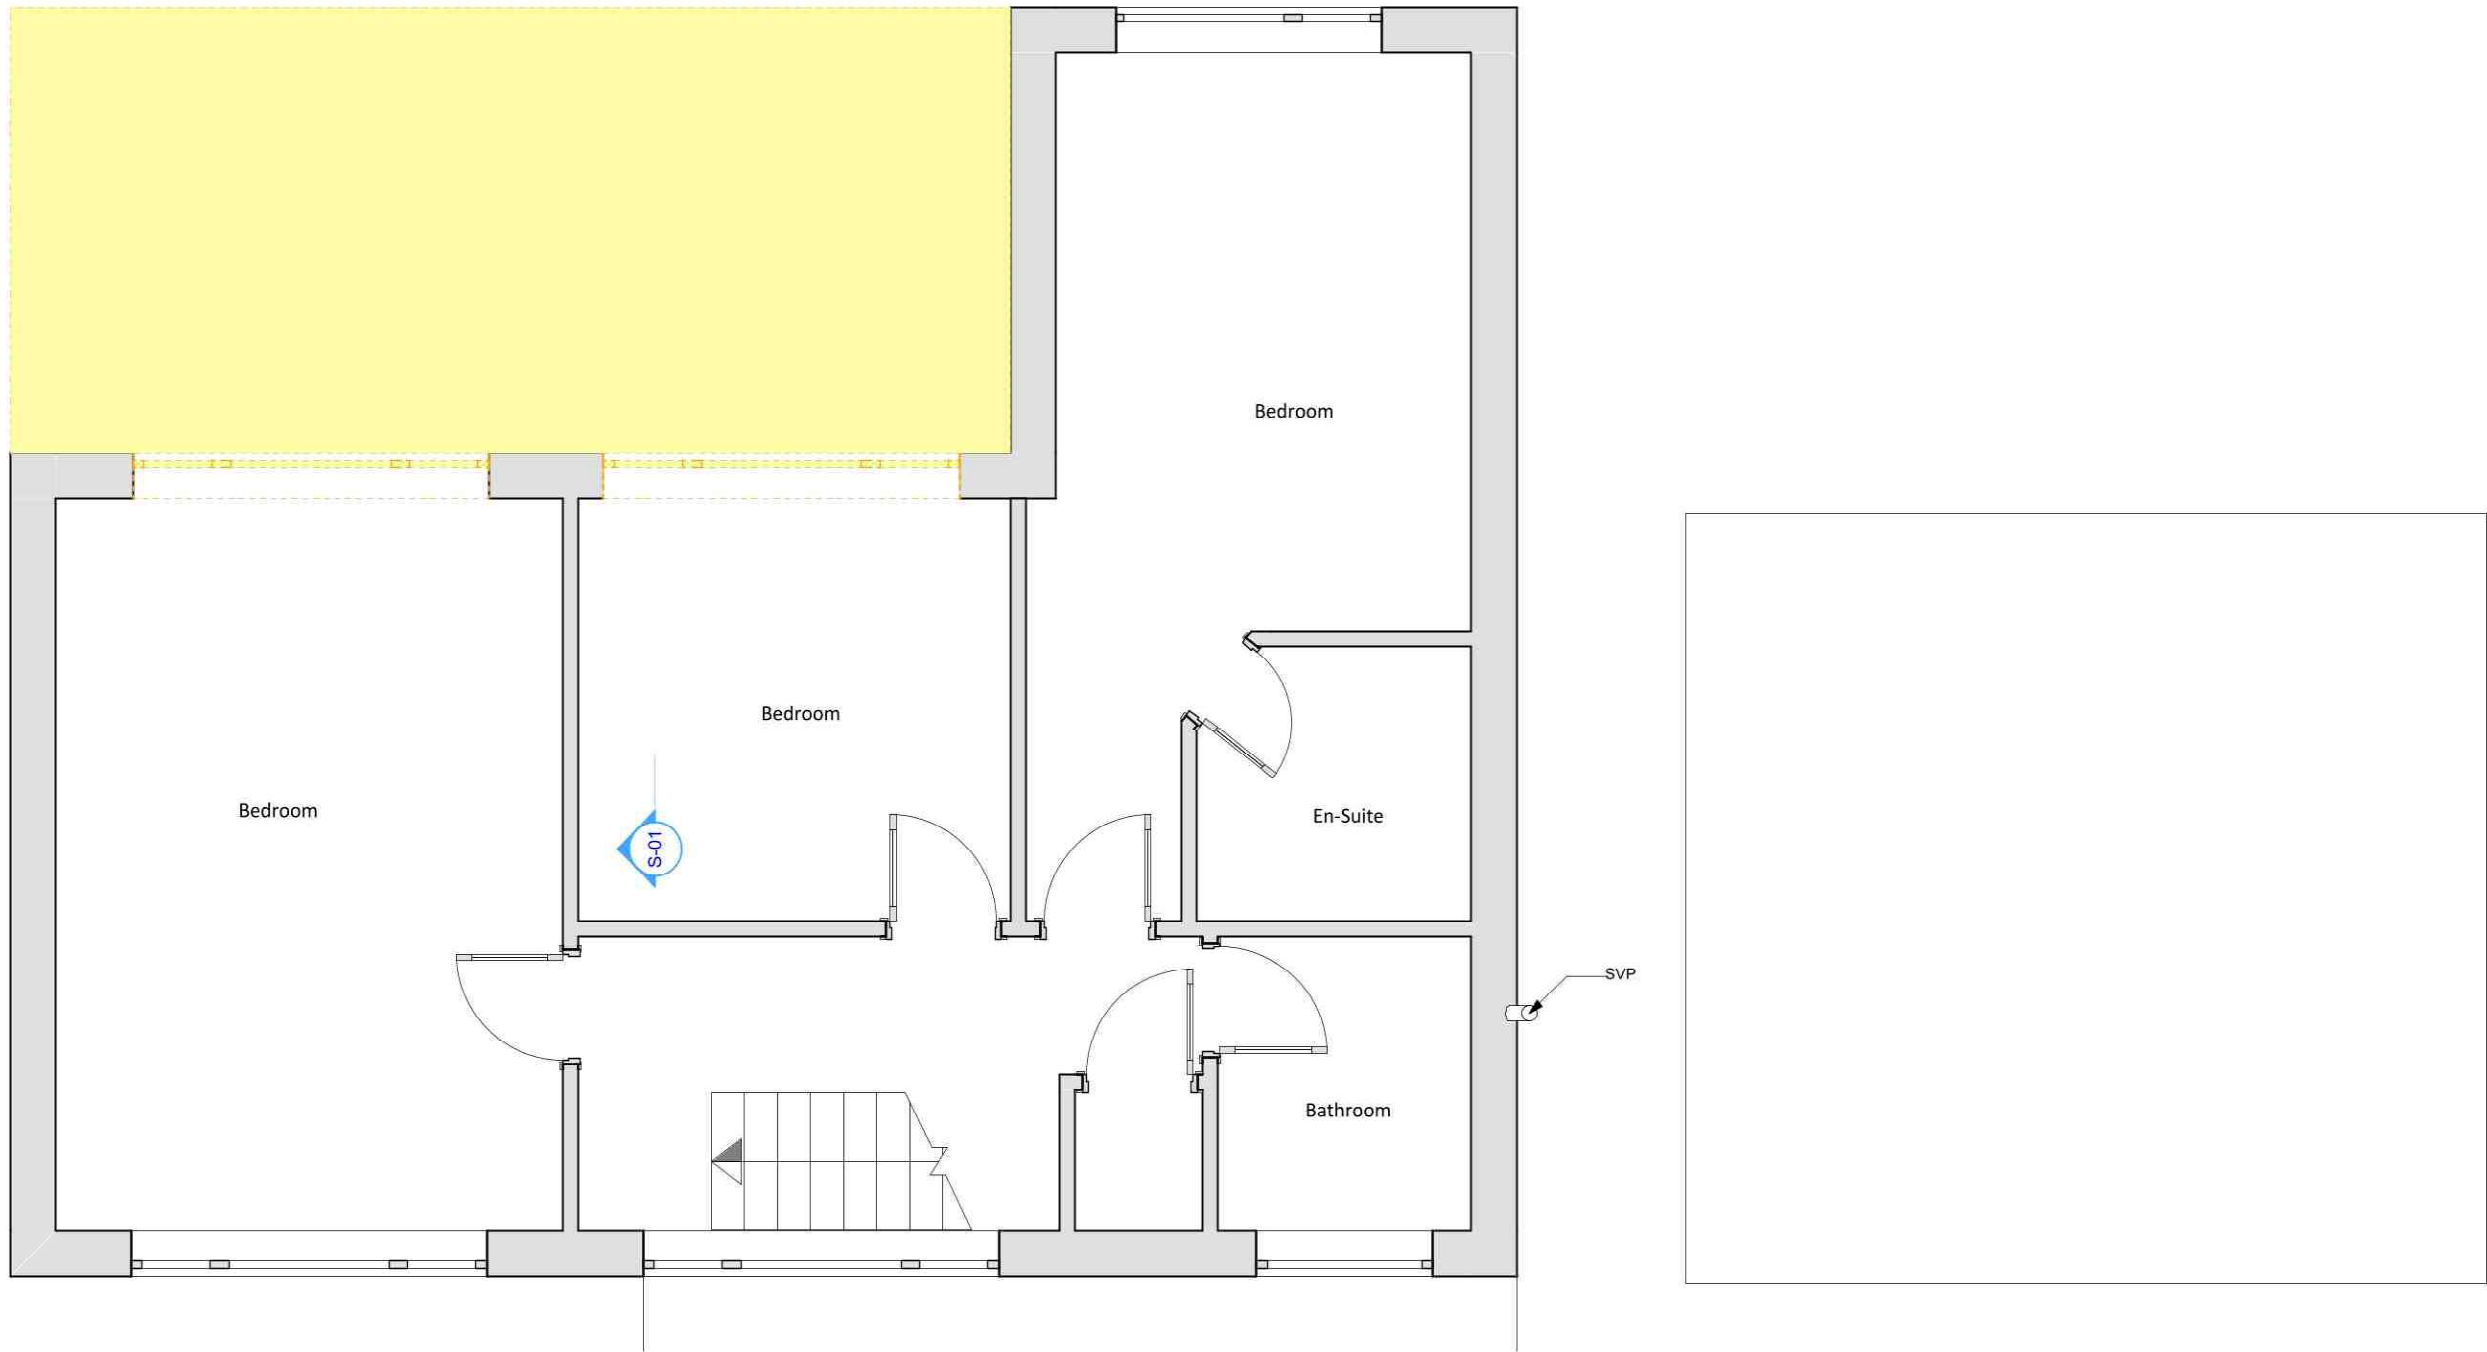

+01-First Floor Plan - Demolished

1:25

All Dims in millimeters unless otherwise stated. Do not scale except for planning purposes. If in doubt - Ask This drawing is confidential and is the property of Keenan Project Designs Ltd. © Copyright	Scale 1:25 Scale 1:50 Scale 1:100	KEENAN PROJECT DESIGNS 0800 233 5787 INFO@KEENANPROJECTDESIGNS.COM WWW.KEENANPROJECTDESIGNS.COM	CLIENT: David Jennings	DATE: 23/12/2021	DRAWN BY: Val Pelovski	PROJECT LEAD: Yasir Merchant
			ADDRESS: 2 Ambury Gardens, PE6 0ET	DRAWING SHEET SIZE: A1	DRAWING NUMBER: 1139 - 05	REVISION: C 11/01/2022 Val Pelovski