


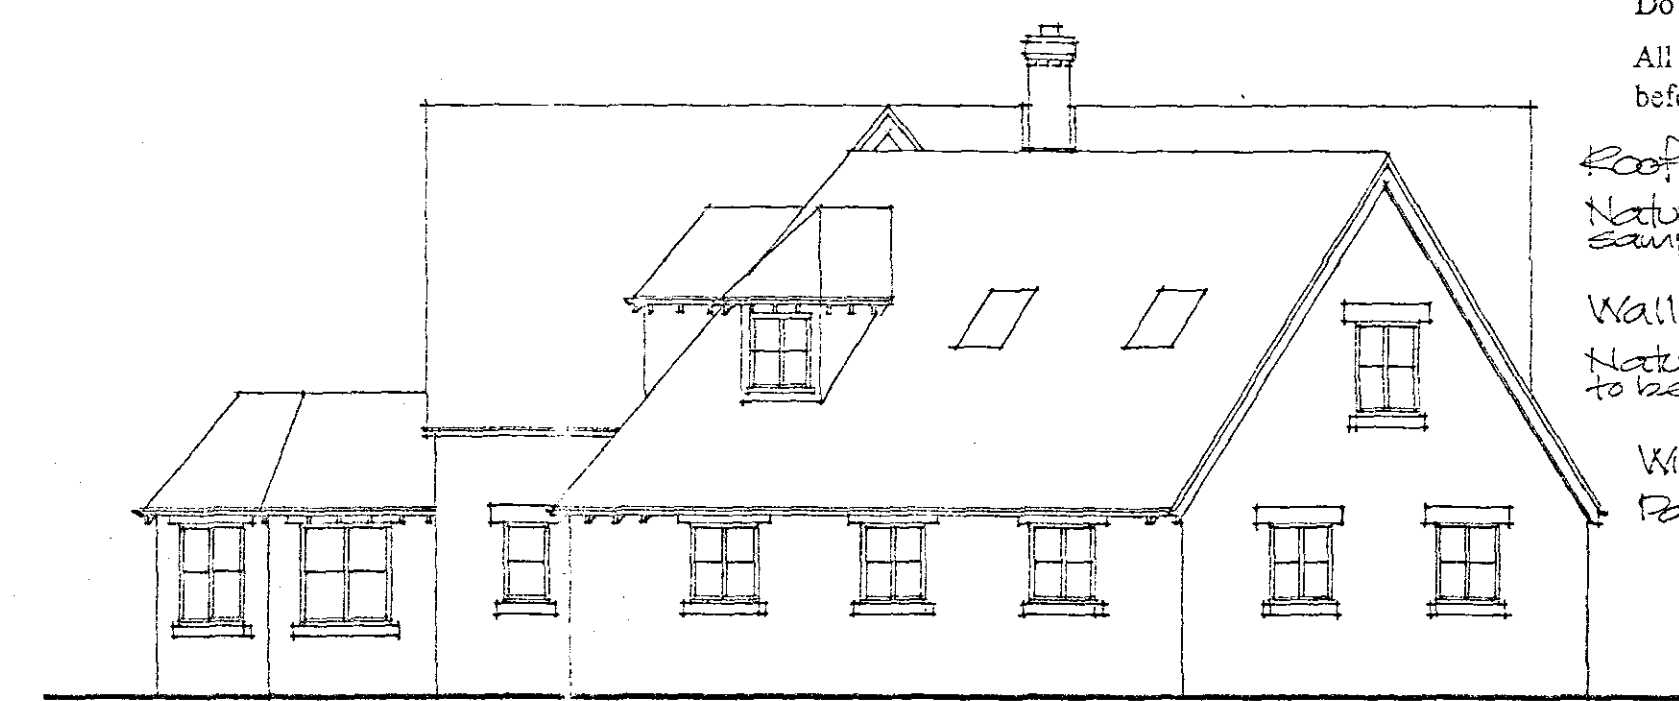

NORTH WEST ELEVATION



SOUTH WEST ELEVATION



NORTH EAST ELEVATION




SOUTH EAST ELEVATION

Do not scale off this drawing  
All site dimensions to be checked  
before work commences.

Roof finishes:  
Natural slate roof finish,  
samples to be supplied.

Wall finishes:  
Natural stone, samples  
to be supplied.

Window & door frames:  
Painted timber frames.

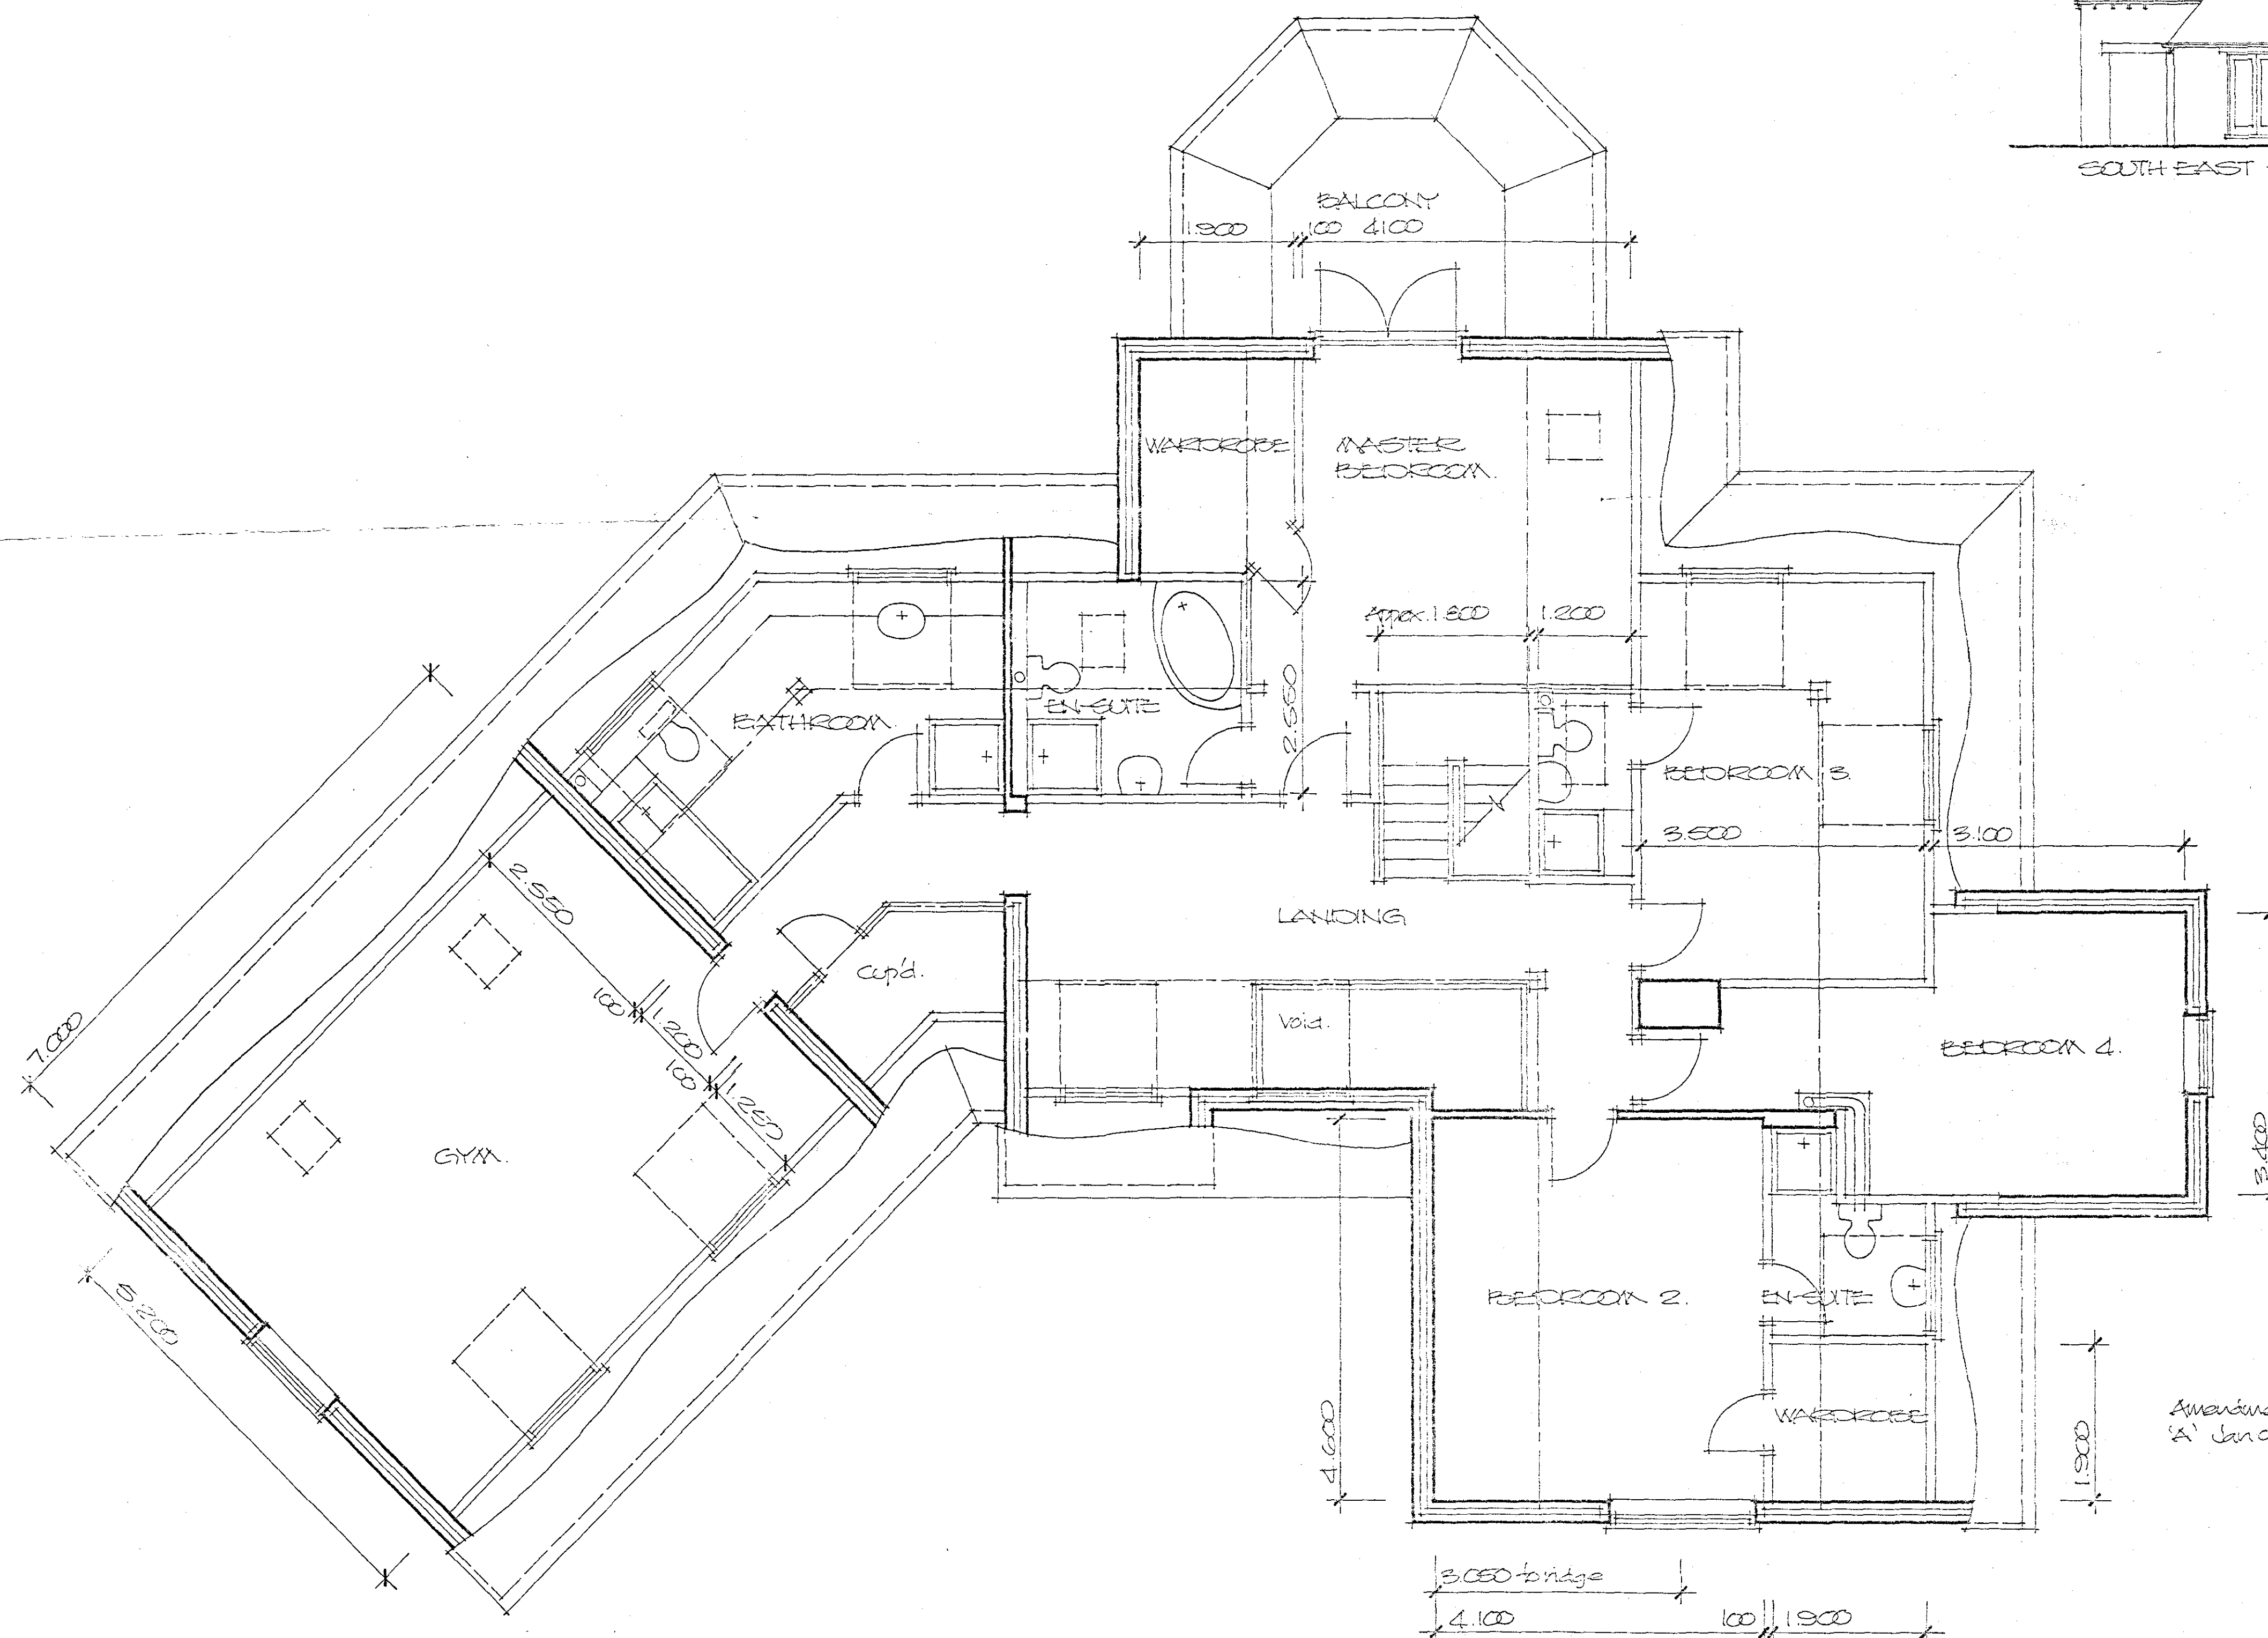

2800  
Planning & Development  
28 JAN 2004  
Ref 0100/04

**DETERMINED  
PLAN**

**ALAN HORNSBY  
ARCHITECTURAL SERVICES**

'Little Acre'  
Peak Hill, Cowbit,  
Spalding, Lincs. PE12 6AW  
Tel. Holbeach (01430) 380591

Project:  
PROPOSED HOUSE AND  
GARAGE  
ABBEY WALK,  
CROWLAND.  
FIRST FLOOR

Client:  
MR & MRS V. ISMAIL

Scale 1/50/1/100

Dwg. no.

03/05/02A