


EXISTING BOUNDARY

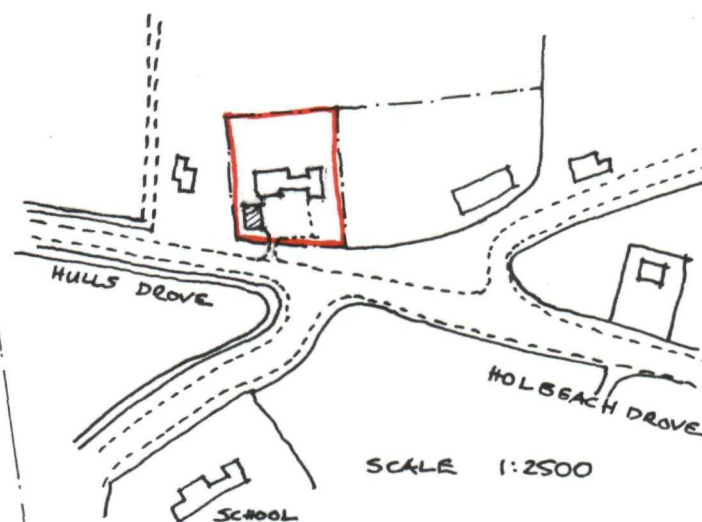

LOCATION PLAN - SHEPEAU STOW

SEAWARD

1M³ TO COMPLY WITH B.S. PERCUSSION
TEST.
100MM Ø DRAINS @ 1:40 FALLS

4M

WALL

1M

REMOVE TREE

NEW GARAGE

REMOVE TREE

MOVE BK PIERS TO BOUNDARY

EXISTING BOUNDARY FENCE

EXISTING DRIVE ENTRANCE

**DETERMINED
PLAN**

BLOCK PLAN 1:200

SOUTH HOLLAND DC
HOUSING & PLANNING

08 FEB 1999

Ref: 0108/99

BILL NICHOLAS ASSOCIATES
CHARTERED ARCHITECTS, BUILDING SURVEYORS, PROJECT
& FACILITY MANAGERS
57A ST MARGARET'S ROAD, FLETON, PETERBOROUGH
Tel & Fax 01733 703320

PROJECT:

NEW GARAGE AND ALTERATIONS TO:
CHARLWOOD, HULLS DRIVE, SHEPEU STOW

DRAWING:

BLOCK AND SITE PLAN

SCALE: AS SHOWN

DRAWING: JRN

DATE: 26.01.99

DRAWING NUMBER:

9907-01