
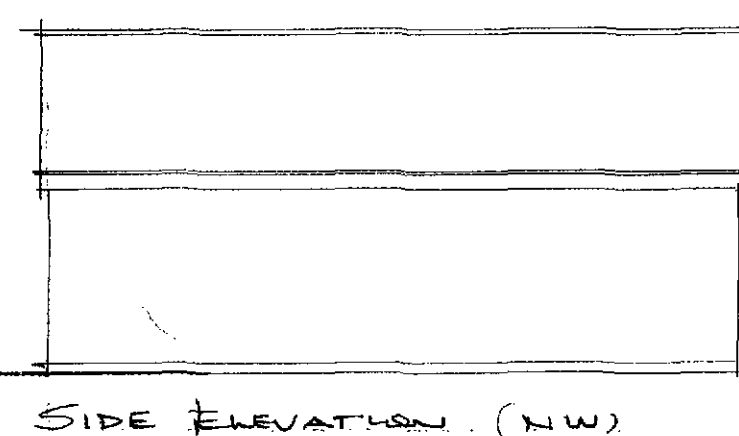


SHDC
Planning & Development
10 FEB 2010
Ref: 0111-10


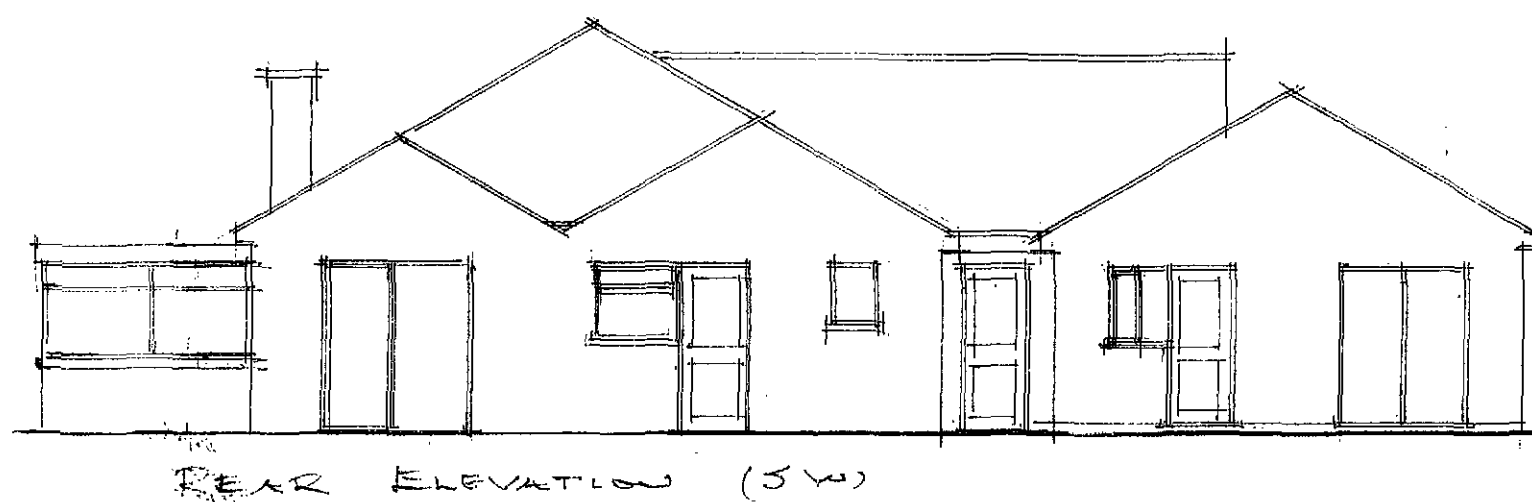



Proposed Conversion Of
Domestic Garage
To Holiday Accommodation At
10 Barbers Drove North
Crowland

PROPOSED ELEVATIONS, SECTION X-X
& SITE PLAN.

Dwg No 4224/1
Date Dec 2009
Scale 1:100 1:500

B. Shemeld
264 Eastfield Rd
Peterborough
Cams
PE1 4BE
Tel 01733 891771

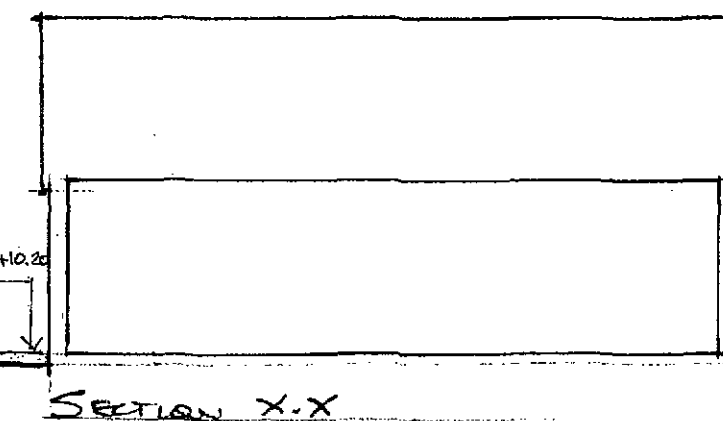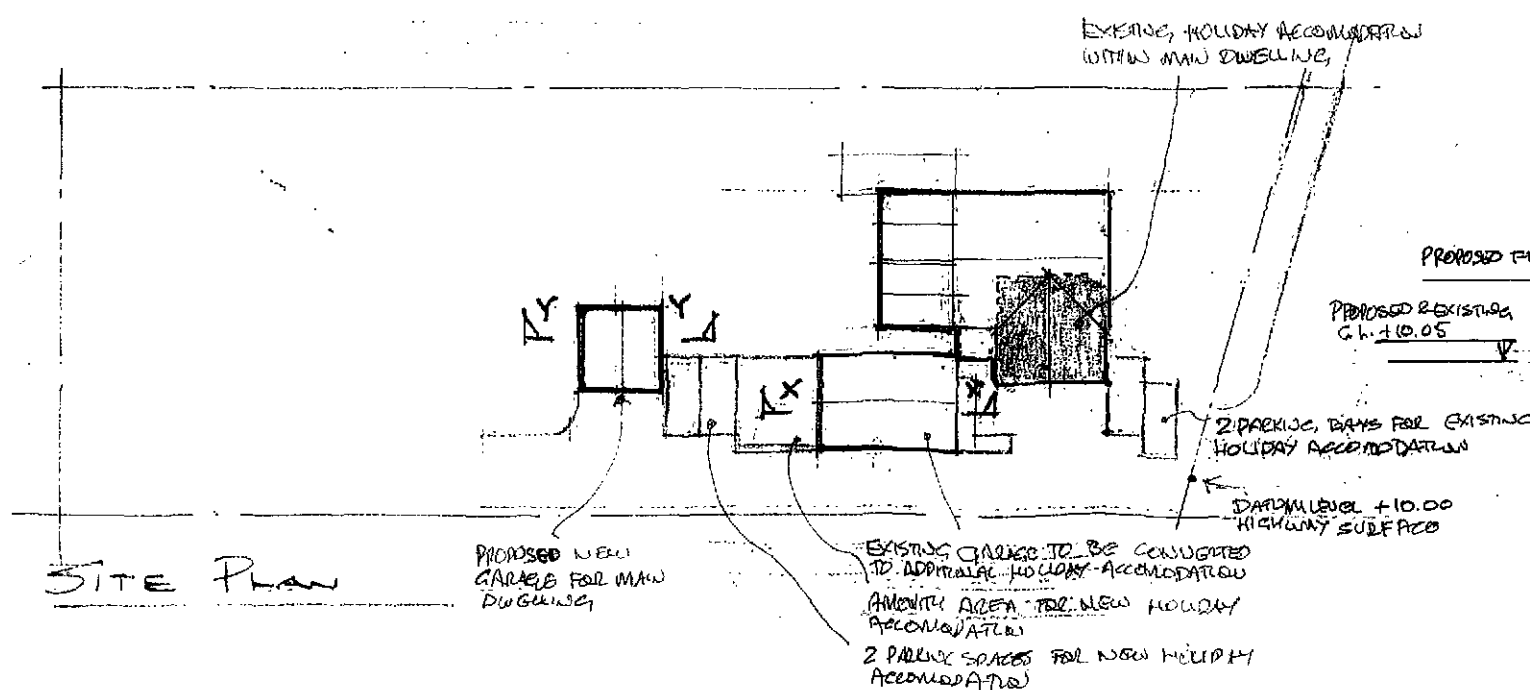

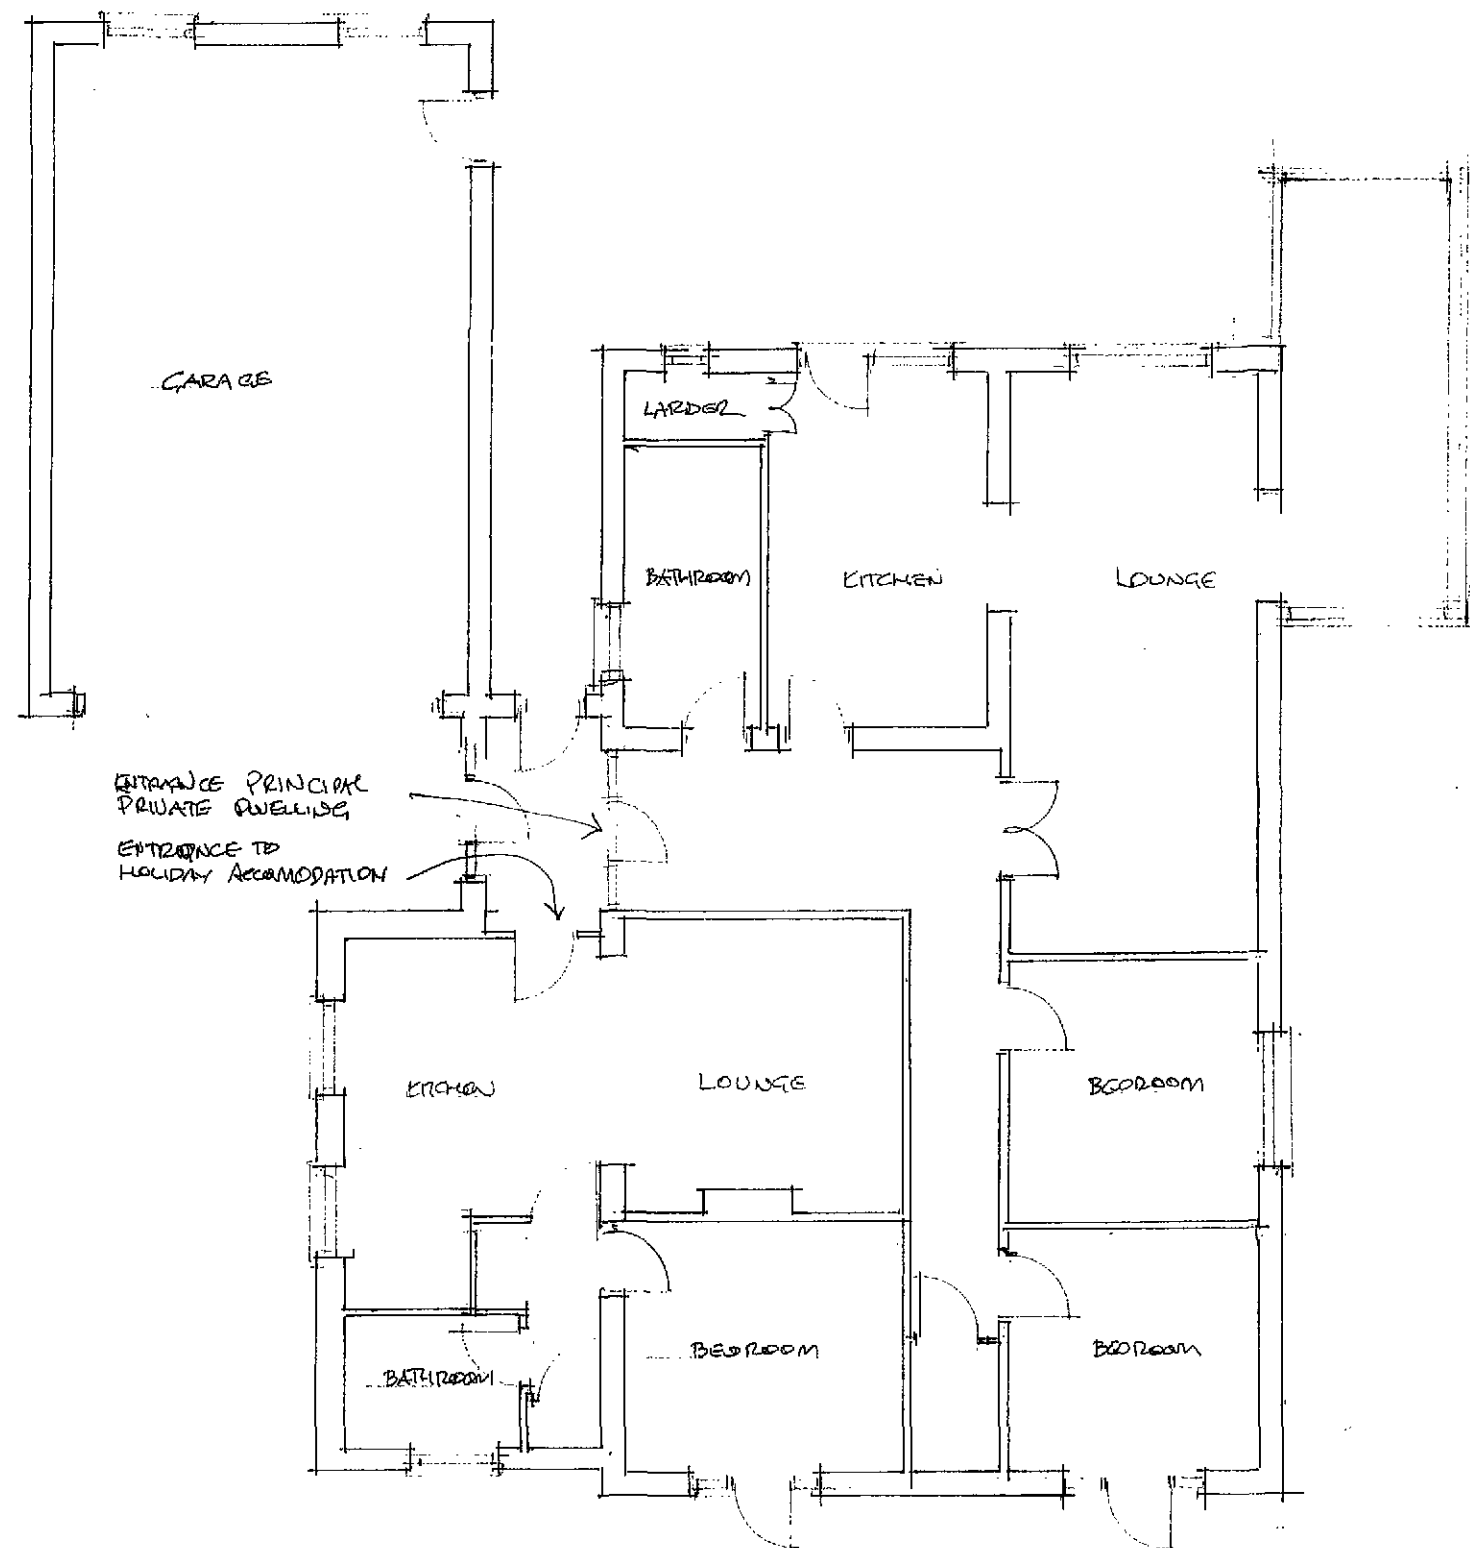


SHDC
Planning & Development
10 FEB 2010
Ref: 0111-10

18 Barbers Drove North
20
Crowland

FLOOR PLAN - EXISTING
BUILDING & GARAGE

Dwg No 4224/10.
Date DEC 2009
Scale 1:100

B. Shemeld
264 Eastfield Rd
Peterborough
Cambs
PE1 4BE
Tel 01733 891771

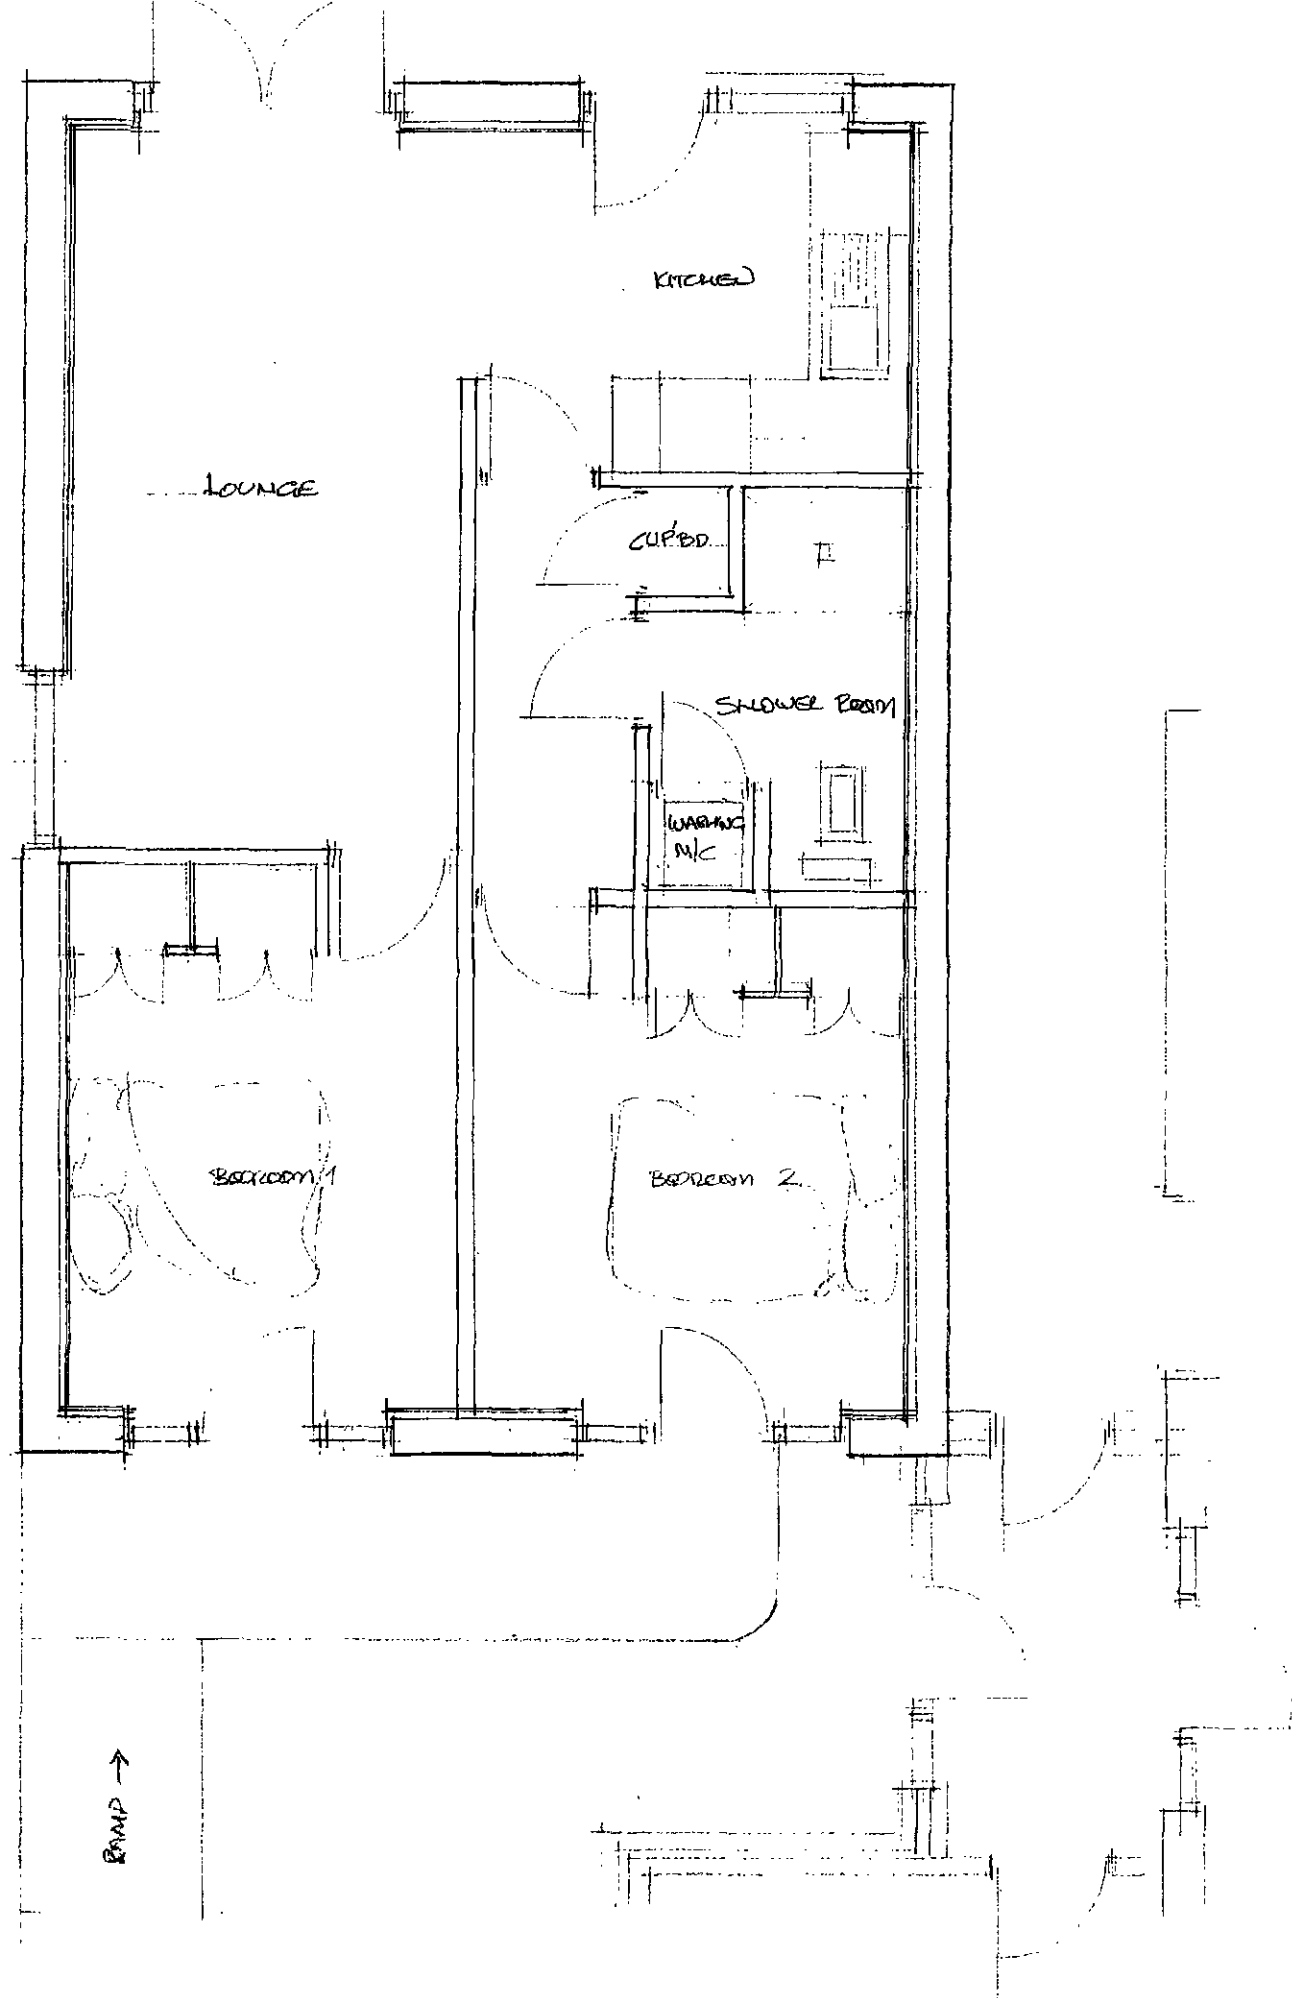


SHDC
Planning & Development
 10 FEB 2010
 Ref: 0111-10

Proposed Conversion Of
 Domestic Garage
 To Holiday Accommodation A
 19 Barbers Drove North
 Crowland


FLOOR PLAN - PROPOSED
 HOLIDAY ACCOMMODATION

Dwg No 422A/2
 Date DEC 2009
 Scale 1:50


B. Shemeld
 264 Eastfield Rd
 Peterborough
 Cambs
 PE1 4BE
 Tel 01733 891771

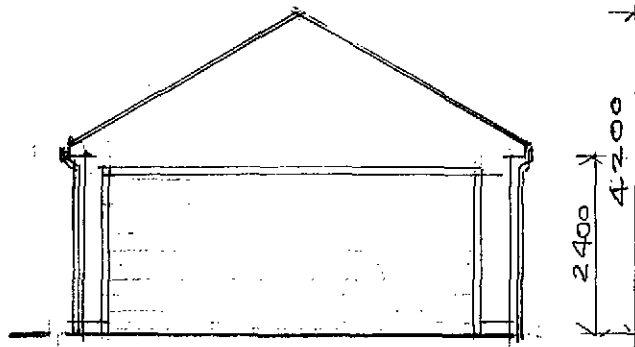

FRONT ELEVATION (SE)

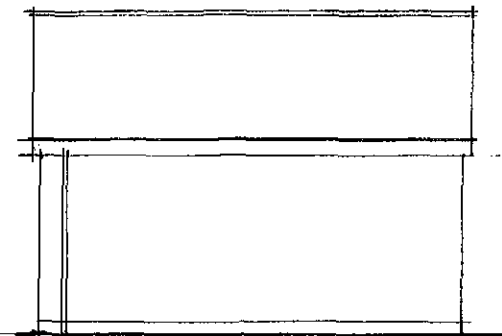


SIDE ELEVATION (SW)

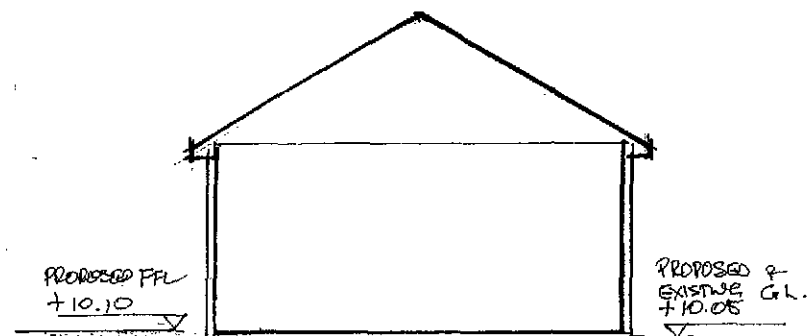


SECTION Y-Y


SHDC
Planning & Development
10 FEB 2010
Ref: 0111-10

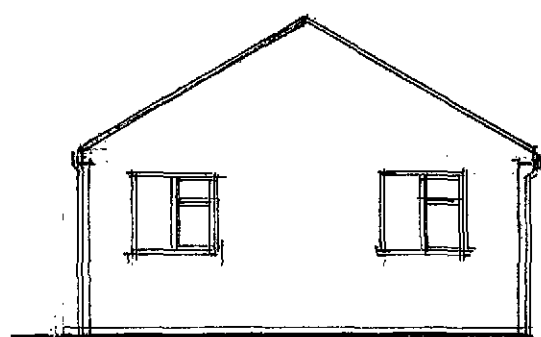


REAR ELEVATION (NW)

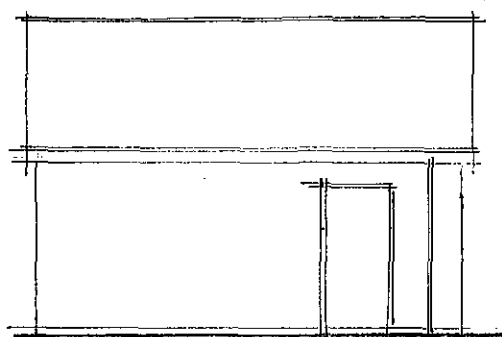


SIDE ELEVATION (NE)

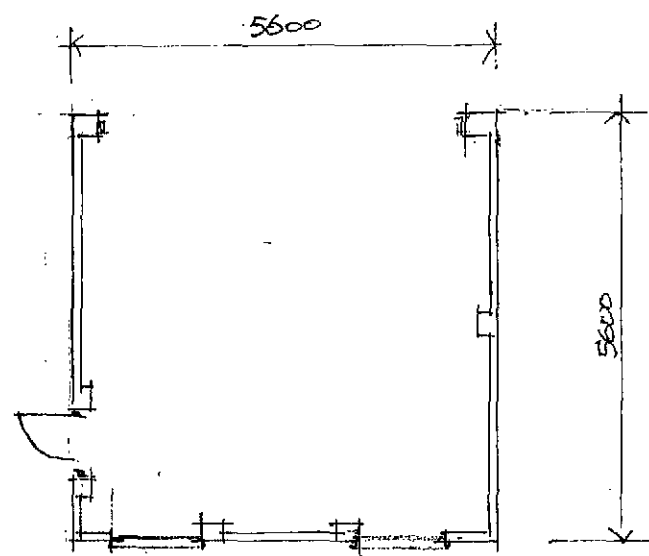


FLOOR PLAN

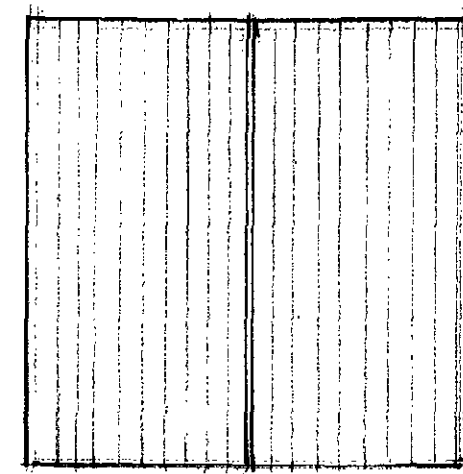

ROOF PLAN

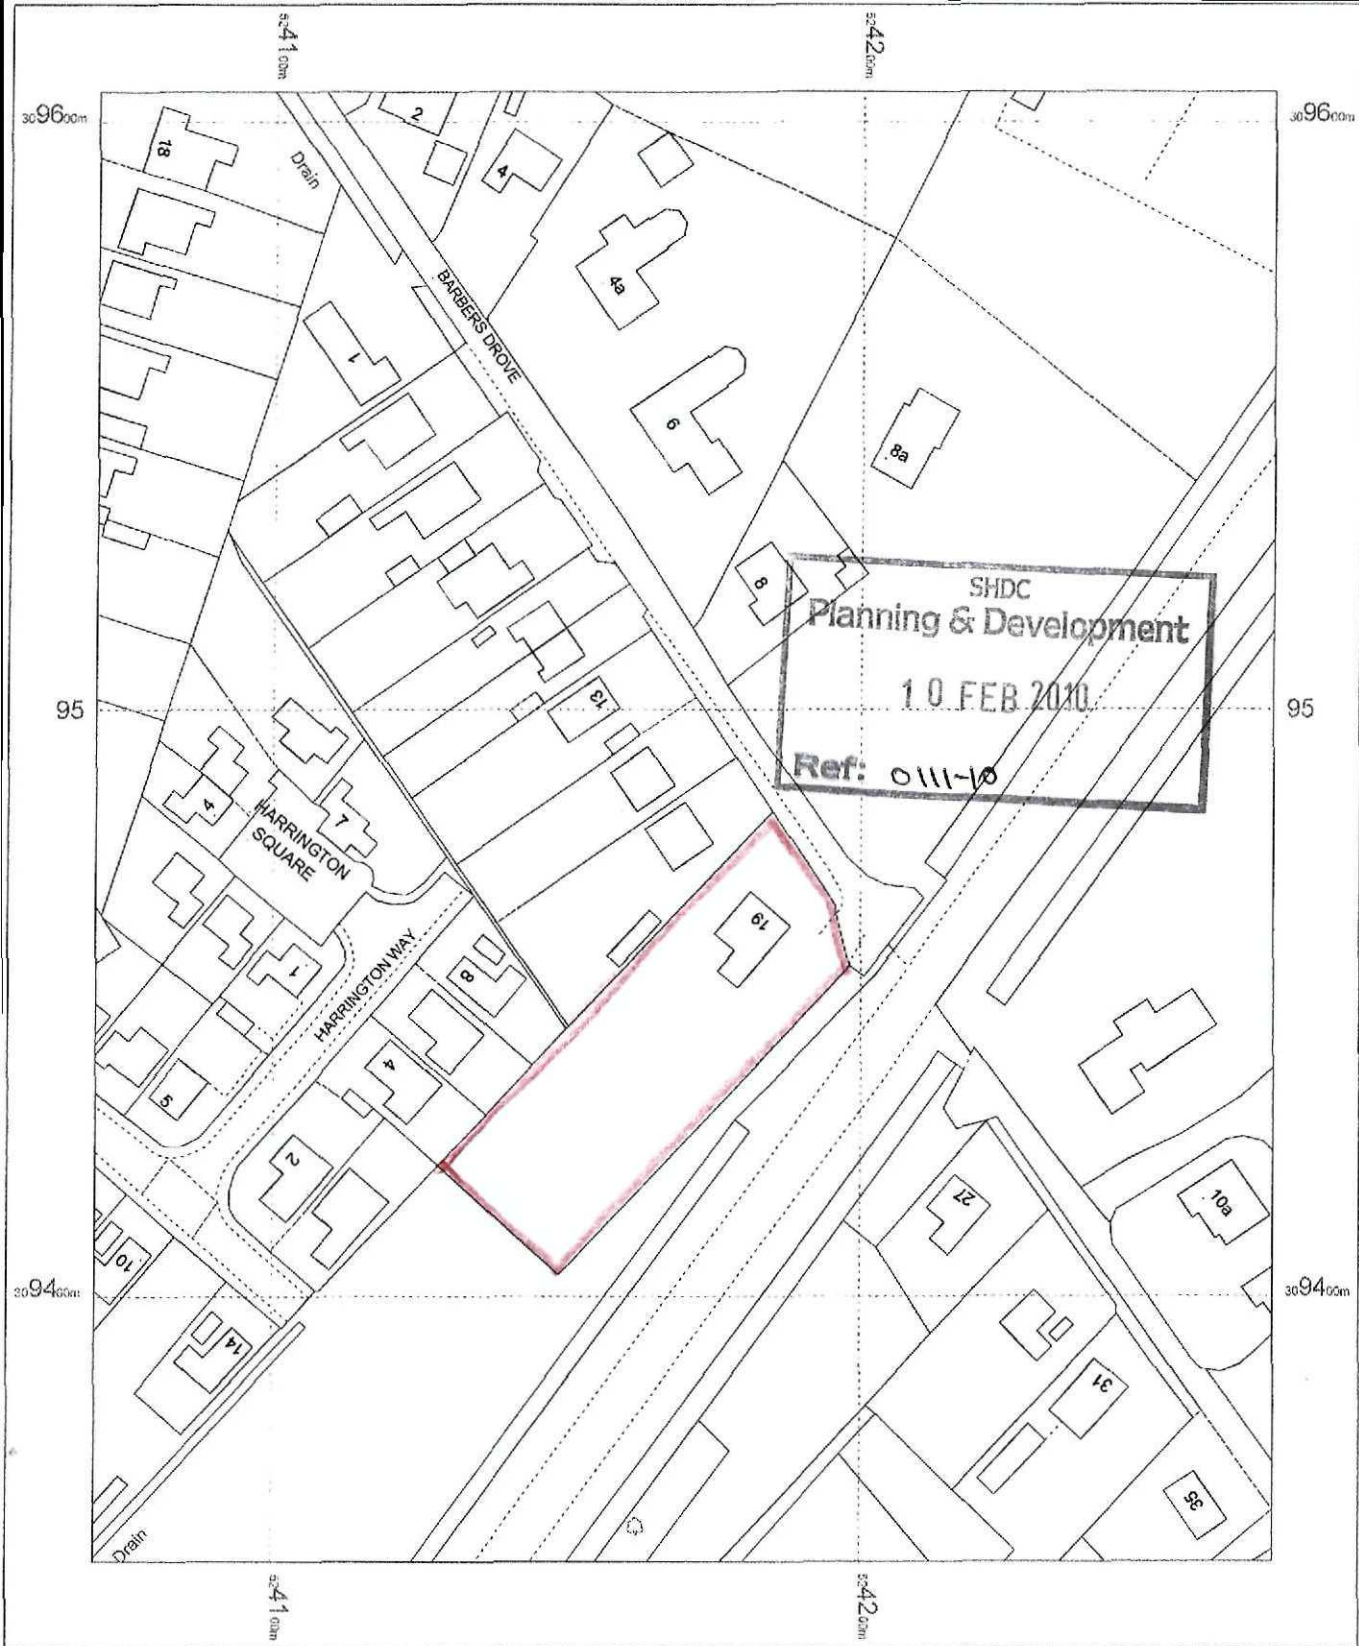

0 5 10 15 20 25 30 35 40 45 50
m

 

OS Mastermap
08 February 2010
www.centremapslive.com

1:1250 scale print at A4

©Crown Copyright. All rights reserved. Licence no.
10001998



CENTREMAPSlive®
www.centremapslive.co.uk