


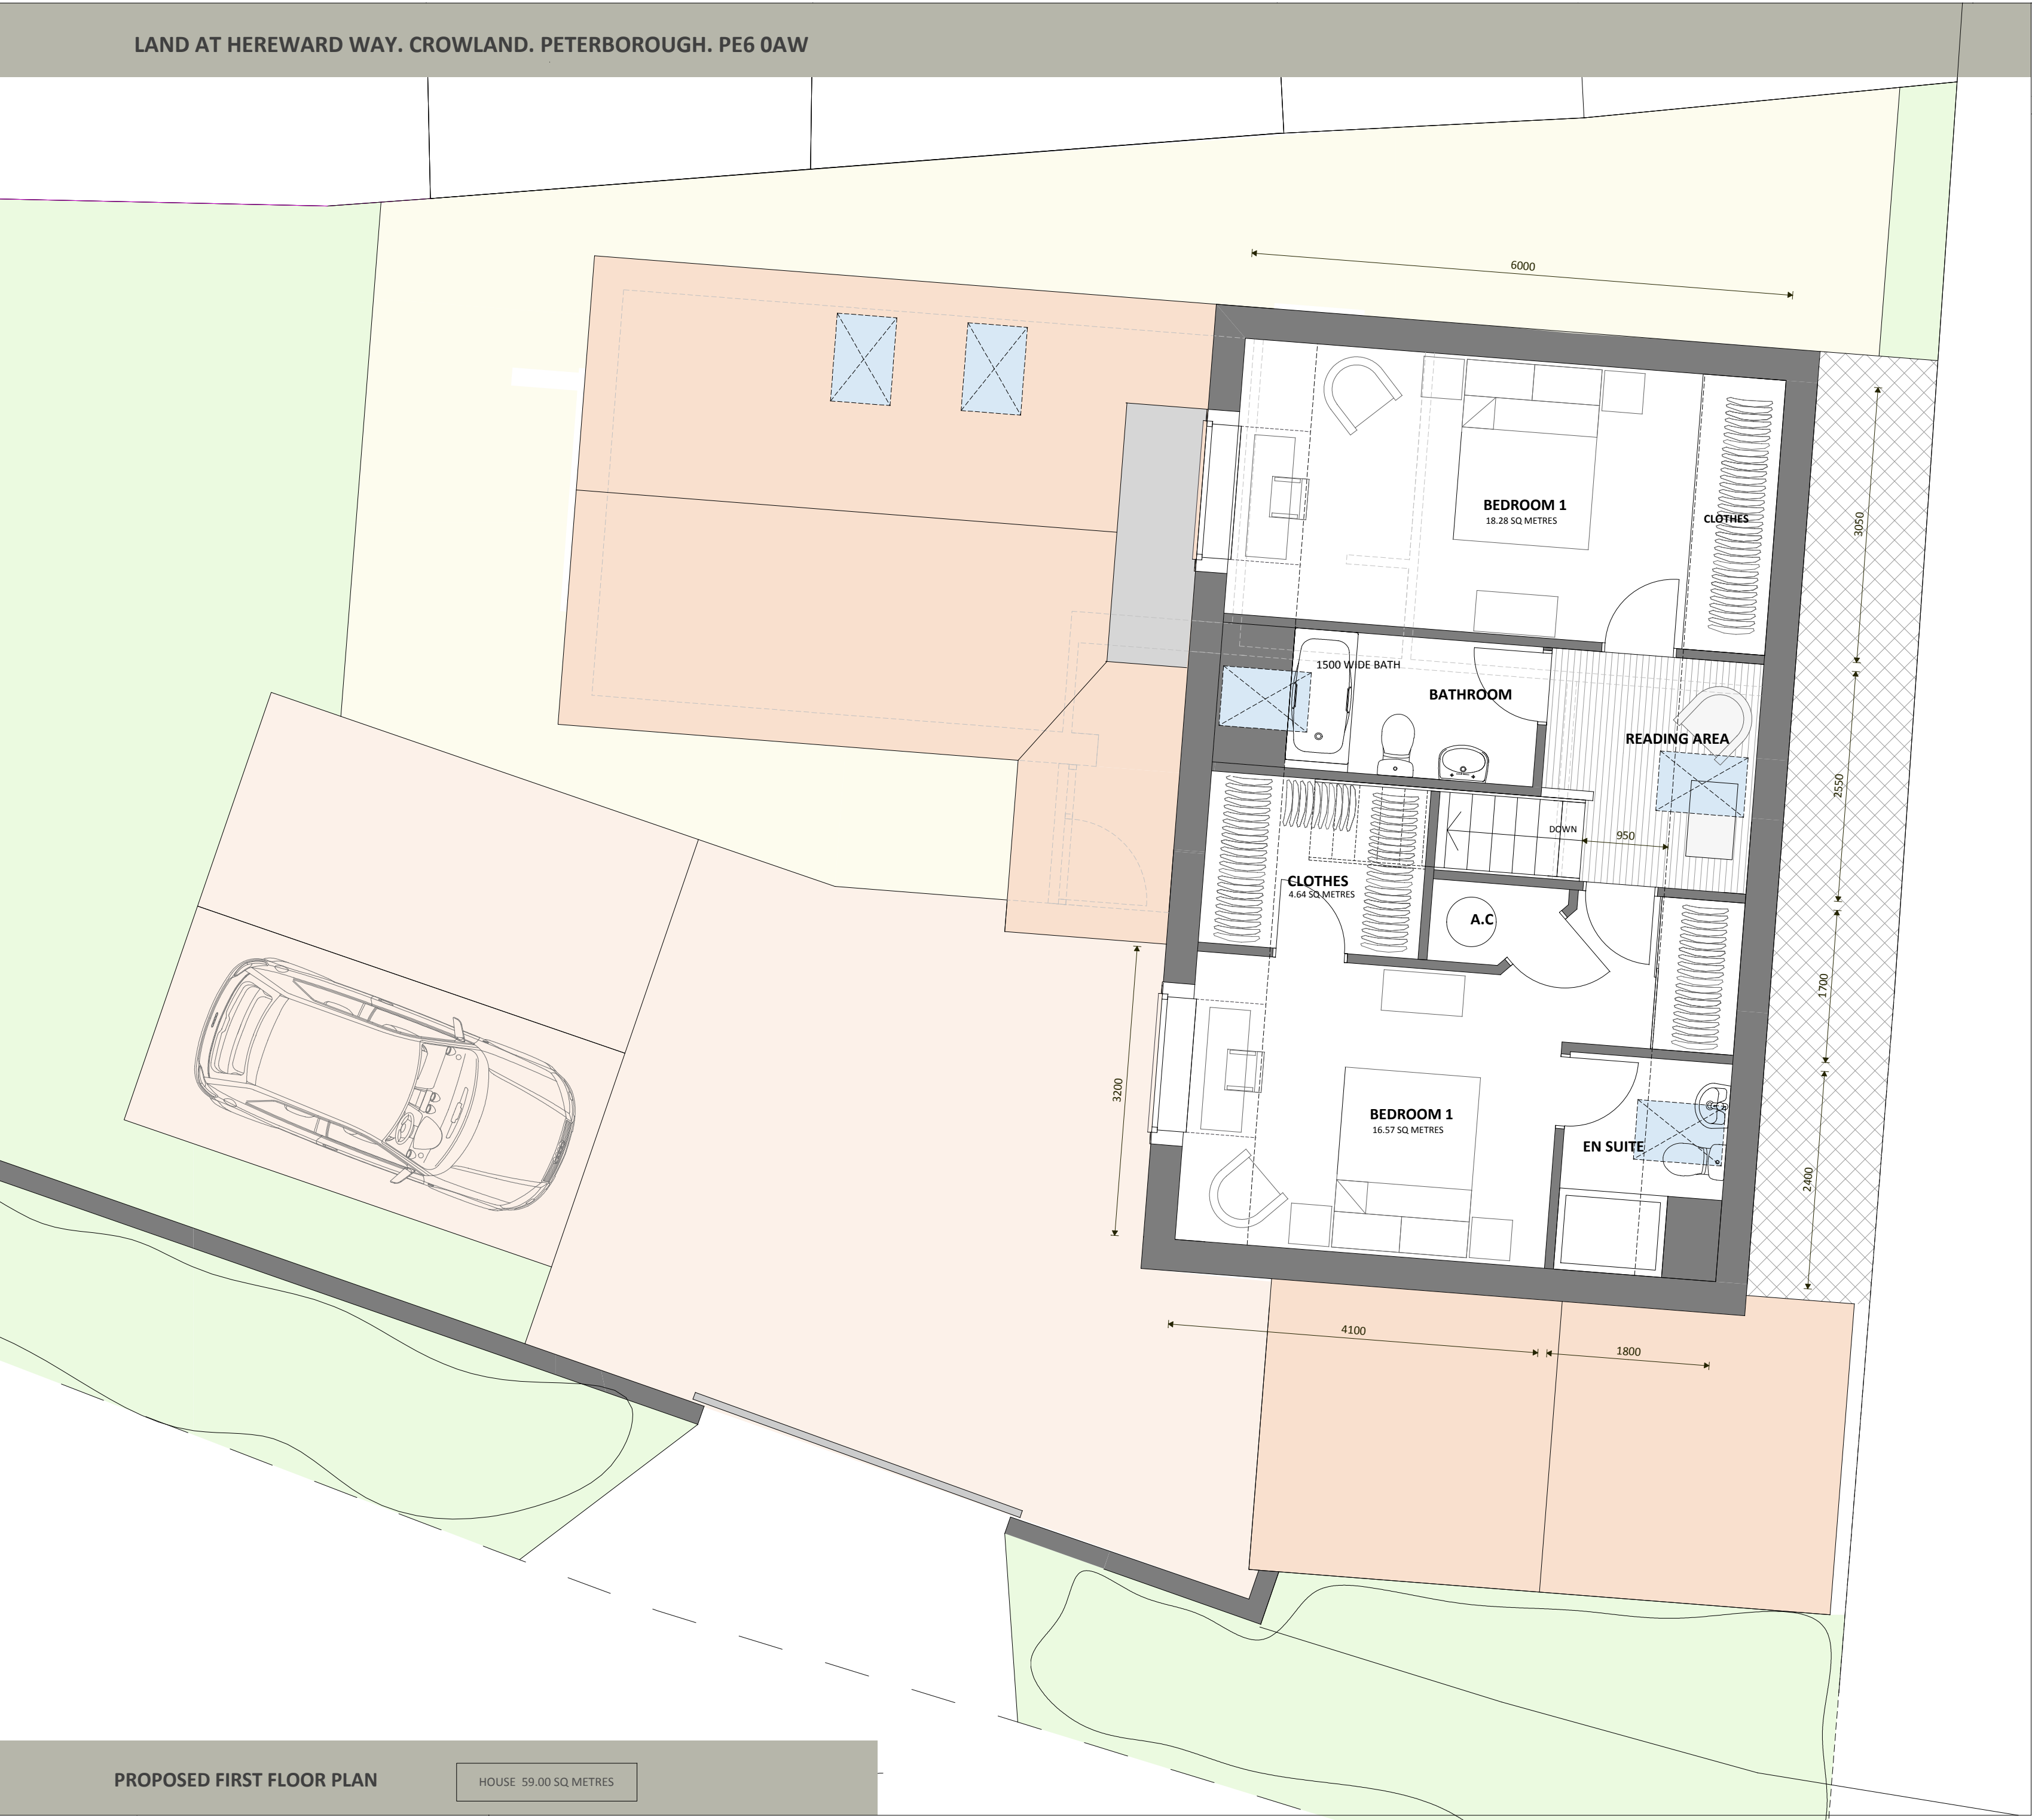

drawing number
MS/HW/11/A

revision
A 02/02/2022 Drawing issued.

NOTES
1 Do not scale from the drawings. Dimensions to be checked on site
2 All work to comply with the current building regulations.
3 All drawings are the copyright of sharman architecture.
4 This drawing is intended to identify the main features and principal components. Construction work should be carried out and supervised by experienced and competent personnel and hence exhaustive detail is not required.



10

5

0 Metres
SCALE BAR

title
FIRST FLOOR PLAN

scale 1:50 Print at A2	date FEBRUARY 2022	drawn PS
---------------------------	-----------------------	-------------

contract
MR MAURICE STRICKLAND