

# Siteplan Data™





Produced 08 Jan 2003 from Ordnance Survey digital data and incorporating surveyed revision available at this date. © Crown Copyright 2003.

Reproduction in whole or in part is prohibited without the prior permission of Ordnance Survey.

Ordnance Survey and the OS symbol are registered trade marks and Siteplan a trade mark of Ordnance Survey, the national mapping agency of Great Britain.


Part or all of this Siteplan is enlarged from mapping produced at one or more of the following scales 1:1250, 1:2500, 1:10000.

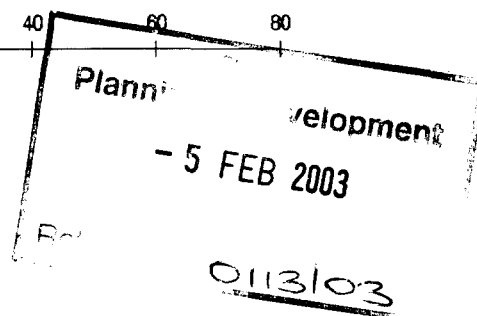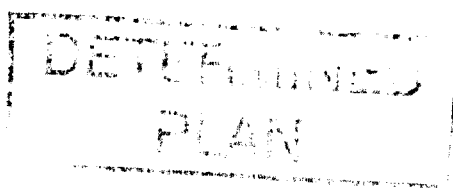


Centre Coordinates: 524067 309446

National Grid sheet reference at centre of this Siteplan: TF2409

Supplied by: Map Marketing Ltd  
Serial Number: 00000102

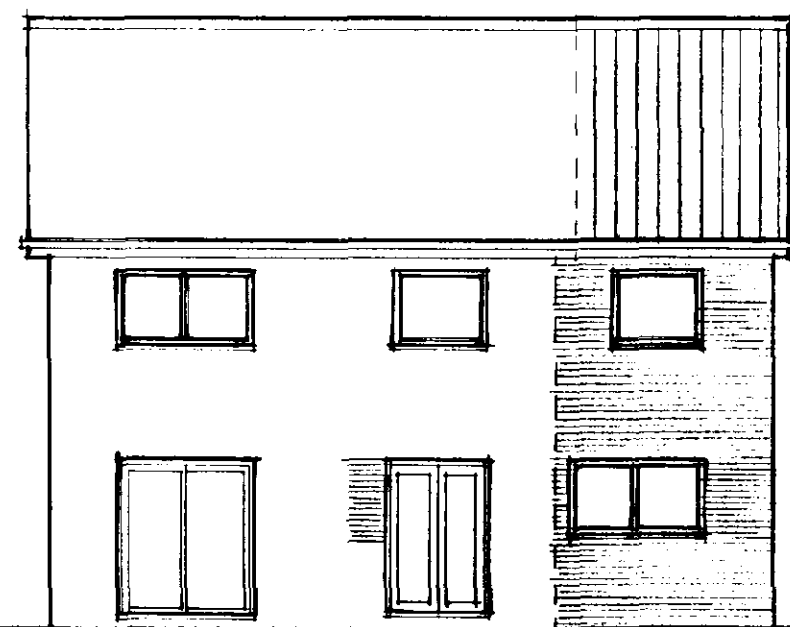


REAR ELEVATION

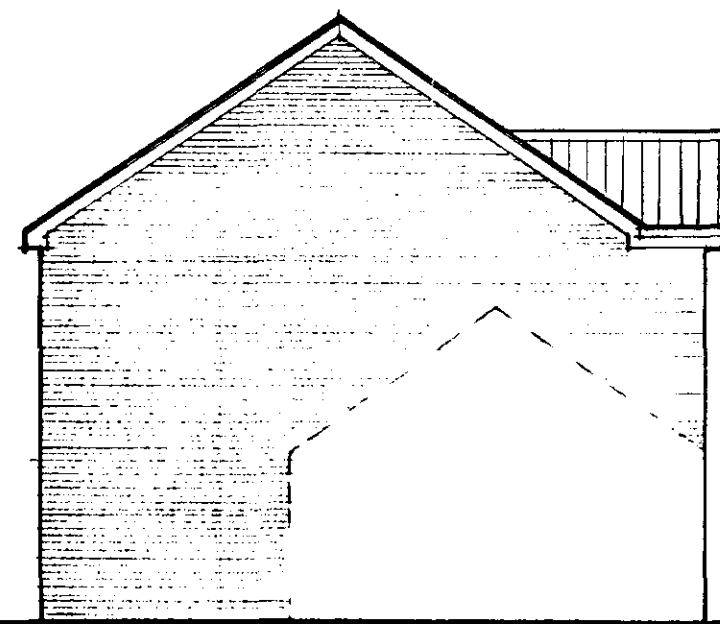


SIDE ELEVATION




FRONT ELEVATION

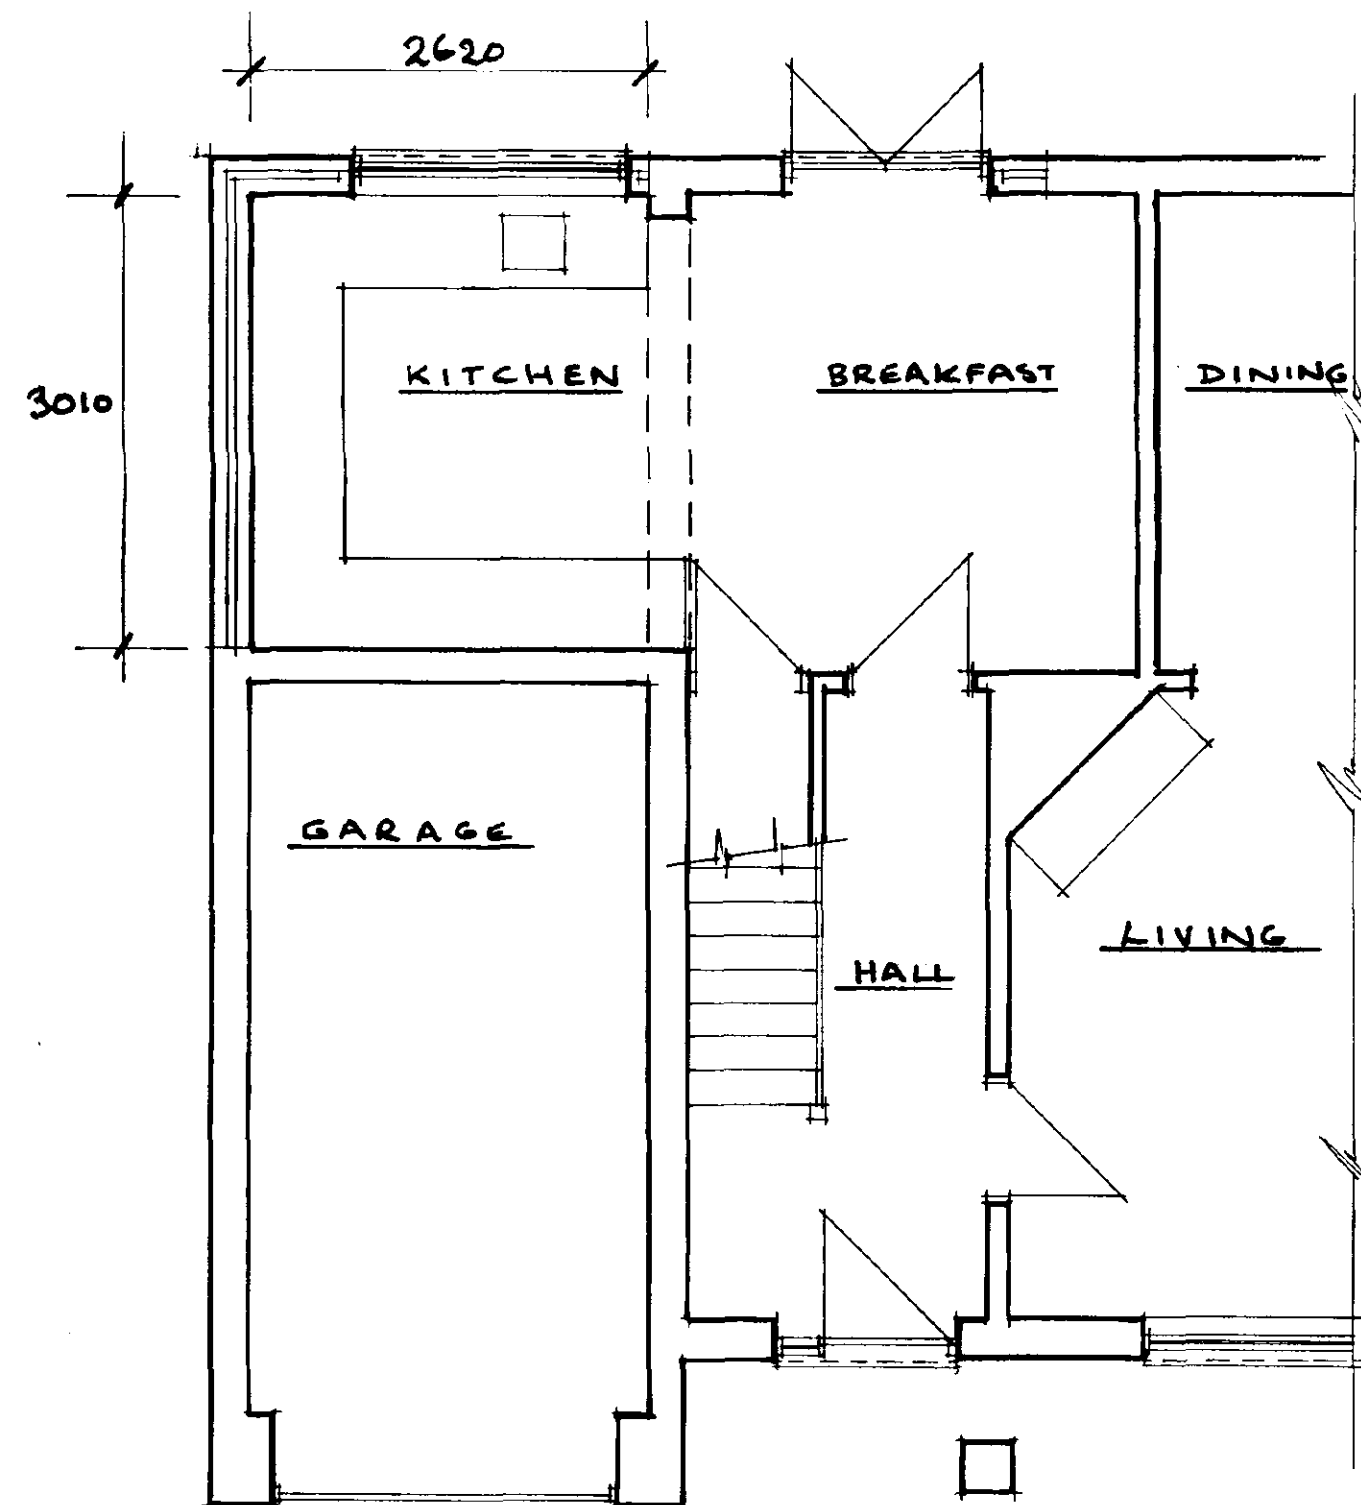

GROUND FLOOR PLAN

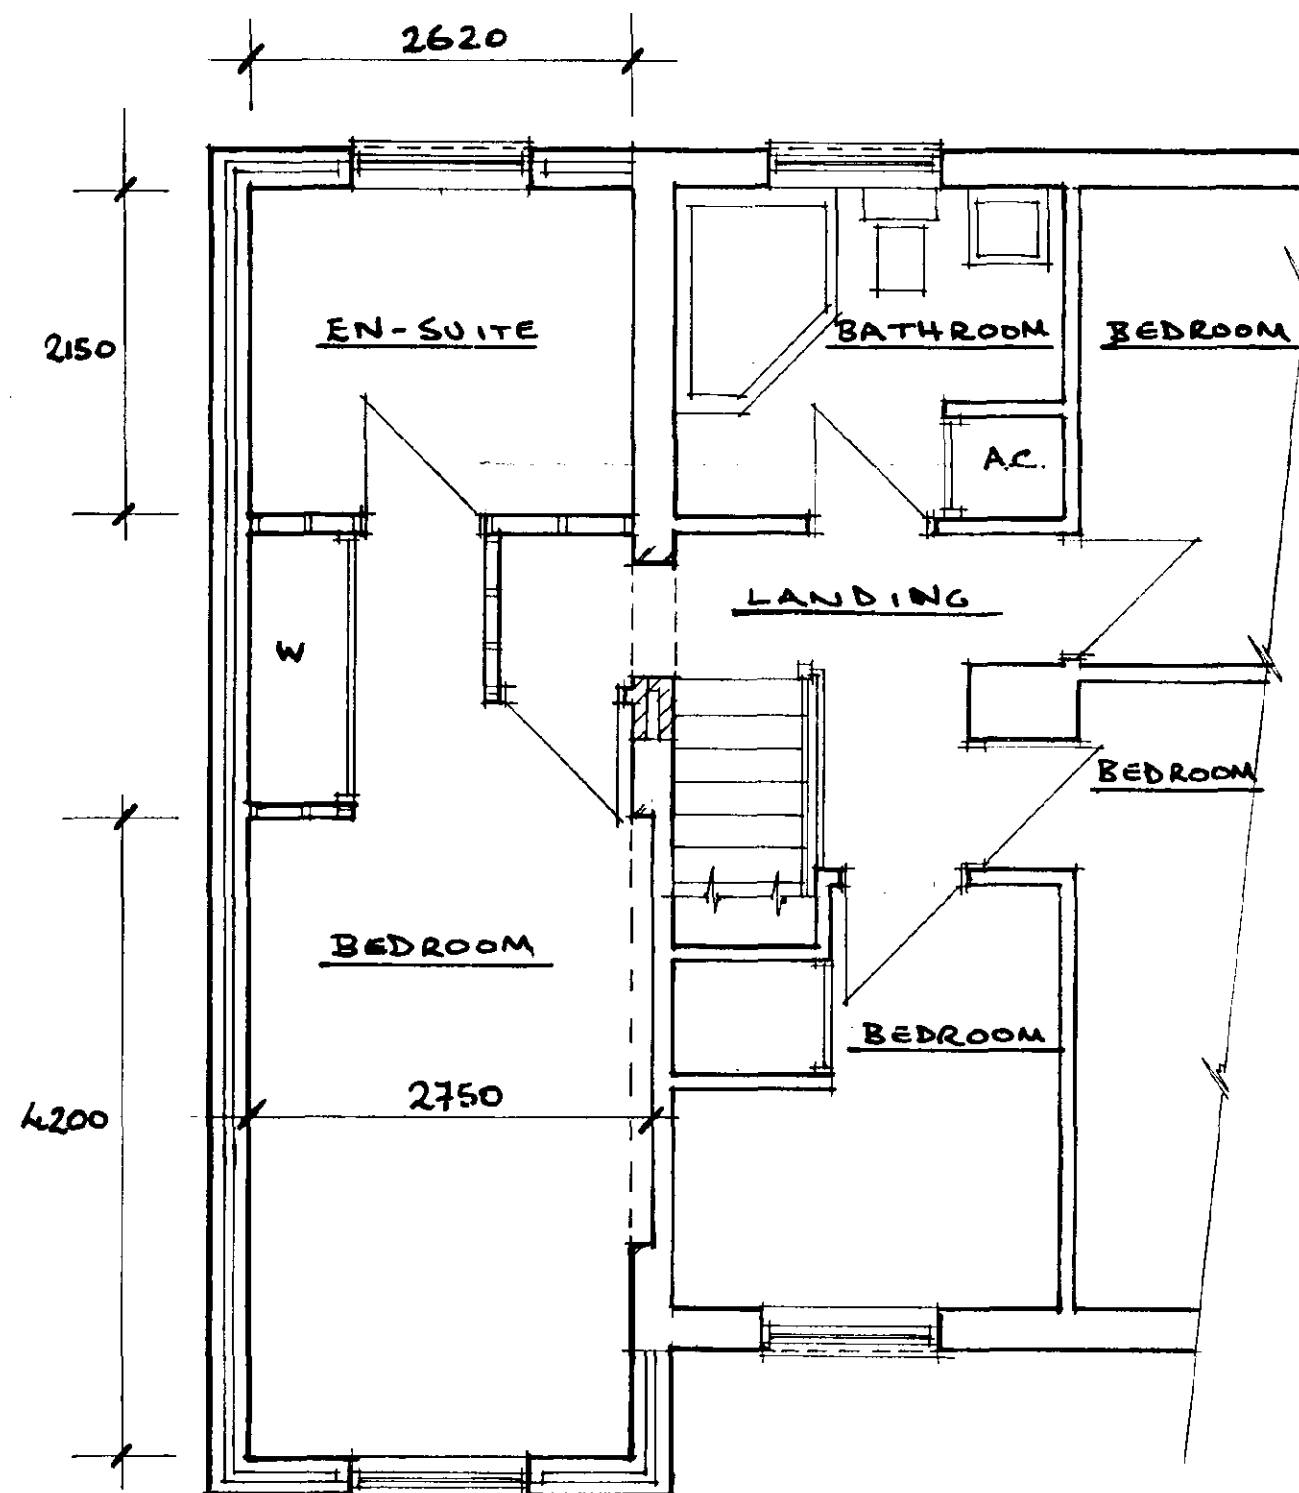

FIRST FLOOR PLAN

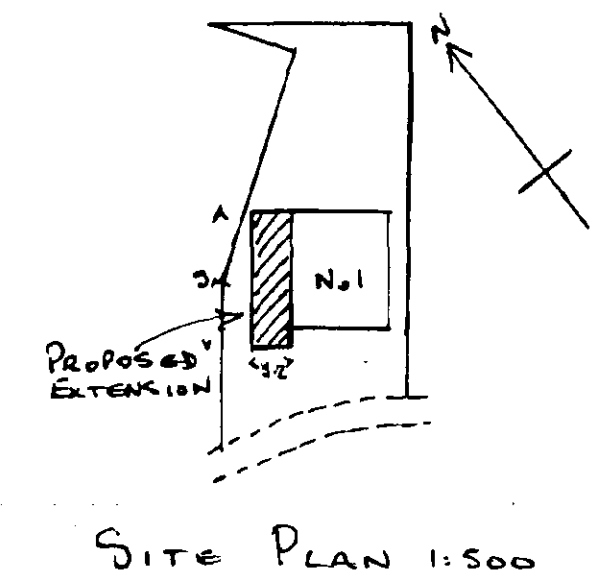

SITE PLAN 1:500

Project  
**PROPOSED EXTENSION**  
**1 HARRINGTON DRIVE**  
**CROWLAND**  
**FOR J. SZRAM**

Drawing  
**SKETCH DESIGN 117:1**


Scale 1:50; 1:100 Date 12.12.02 Drawn **SJP**  
Do not scale this drawing

Planning **ent**  
**- 5 FEB 2003**  
 Ref **0113103**


**DETERMINED**  
**PLAN**

**H. A. Architectural Services**


2 The Maltings - First Drift - Wothorpe  
 Stamford - PE9 3JE  
 Tel: 07711 422352 - Fax: 01780 759120

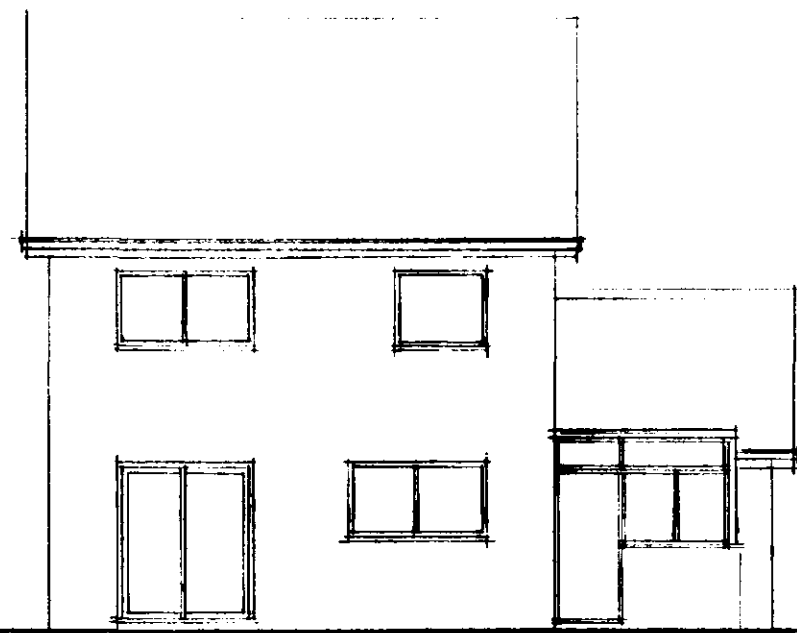


REAR ELEVATION

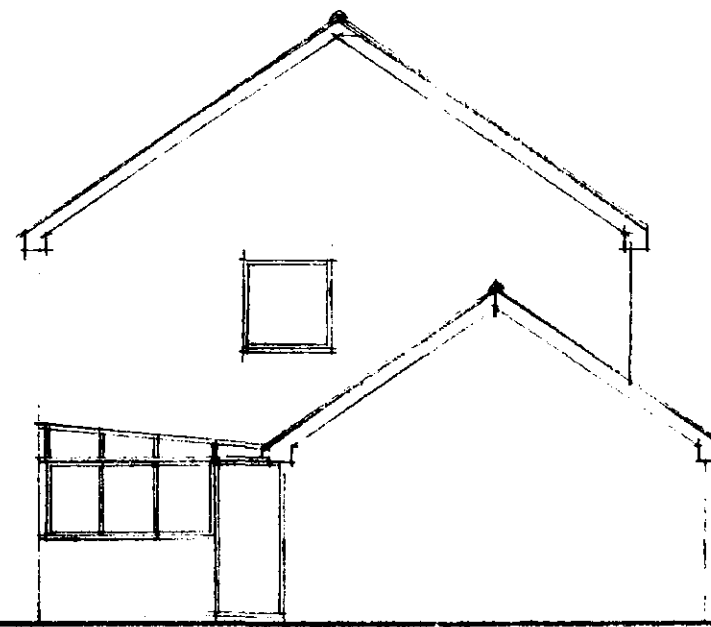


SIDE ELEVATION

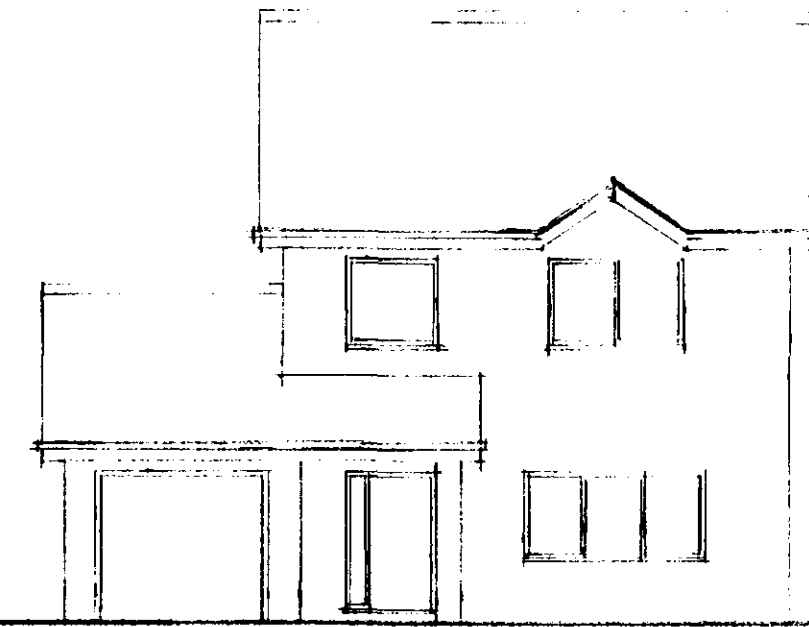

FRONT ELEVATION

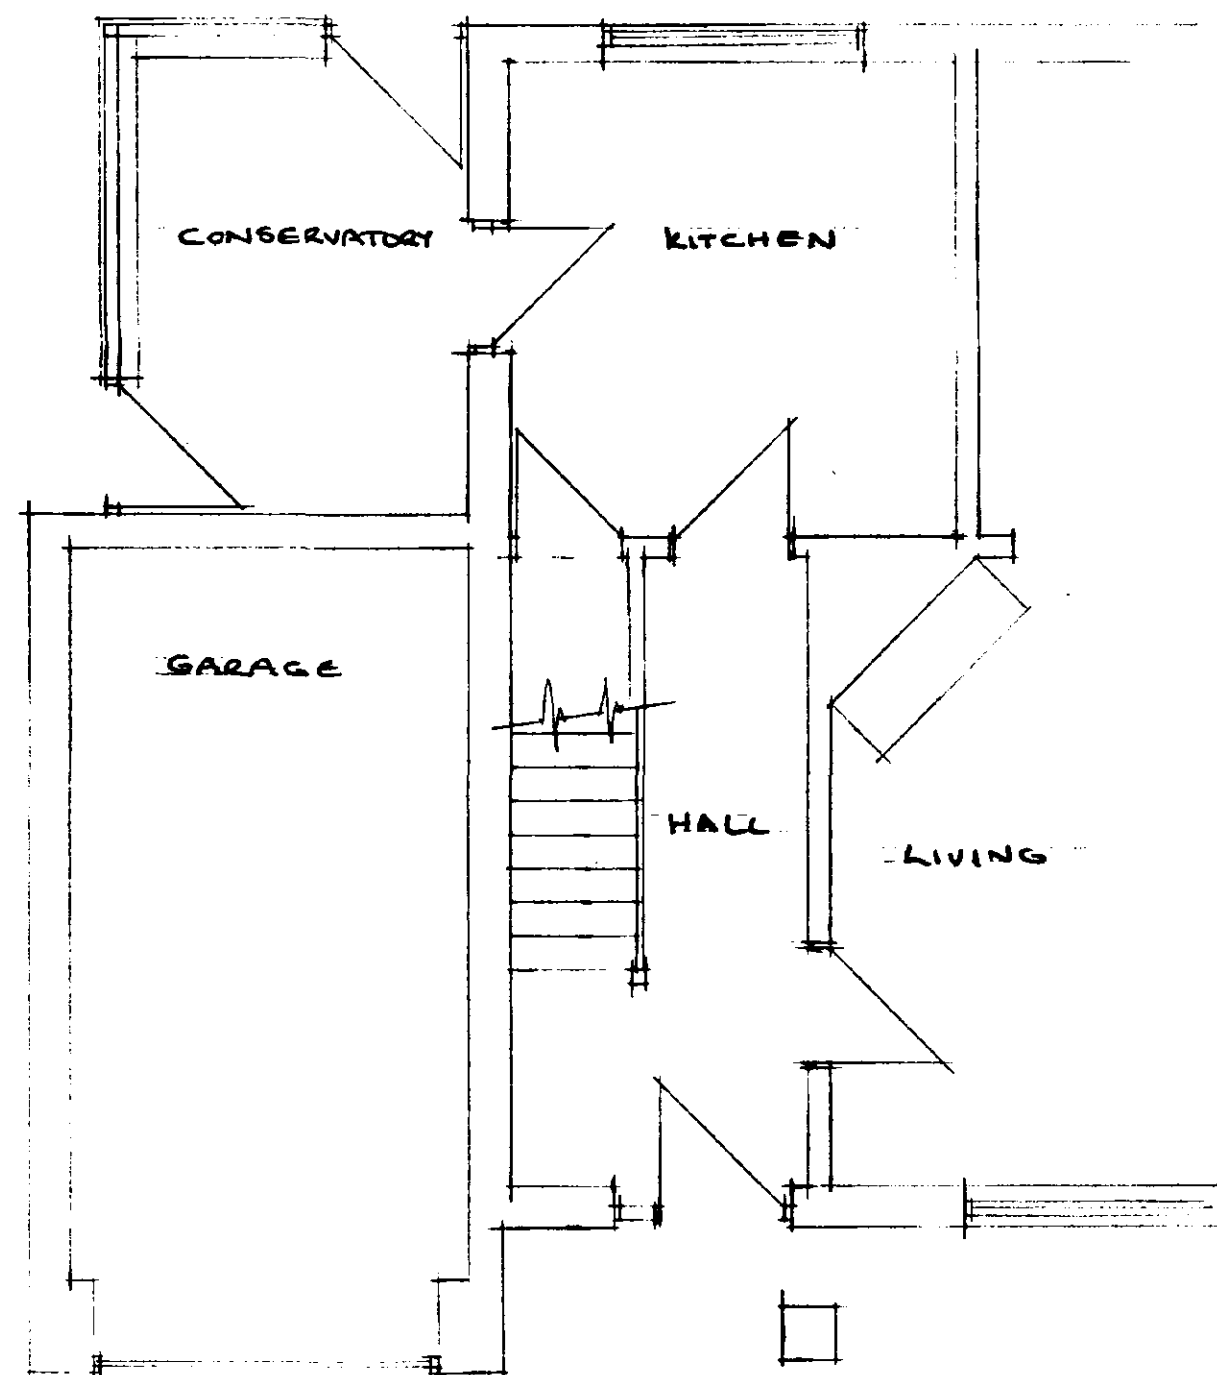

GROUND FLOOR PLAN

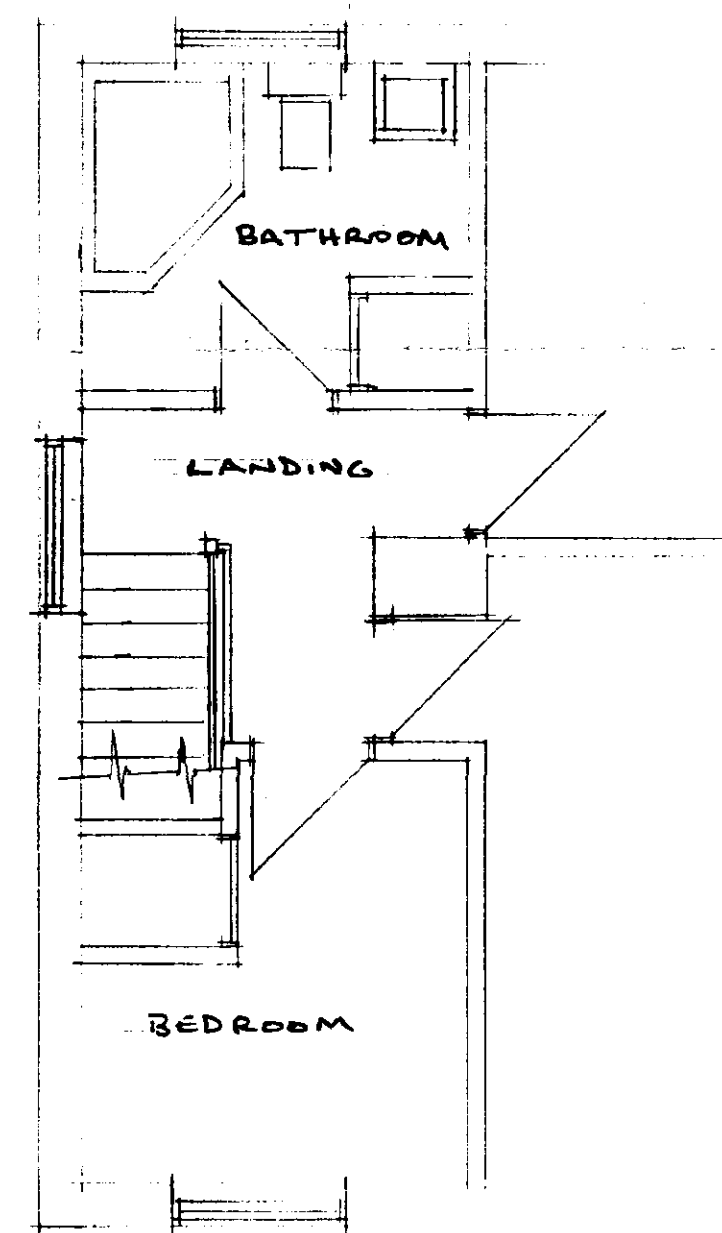

FIRST FLOOR PLAN

Plans  
- 5 FEB 2003  
Ref 0113/03

DETERMINED  
PLAN

EXISTING PLAN  
1 HARRINGTON DRIVE  
CROWLAND.