
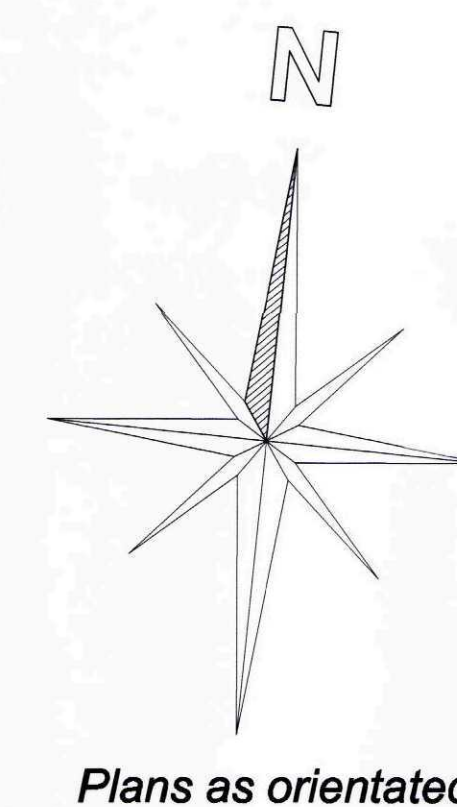


## Proposed GA (1:50)

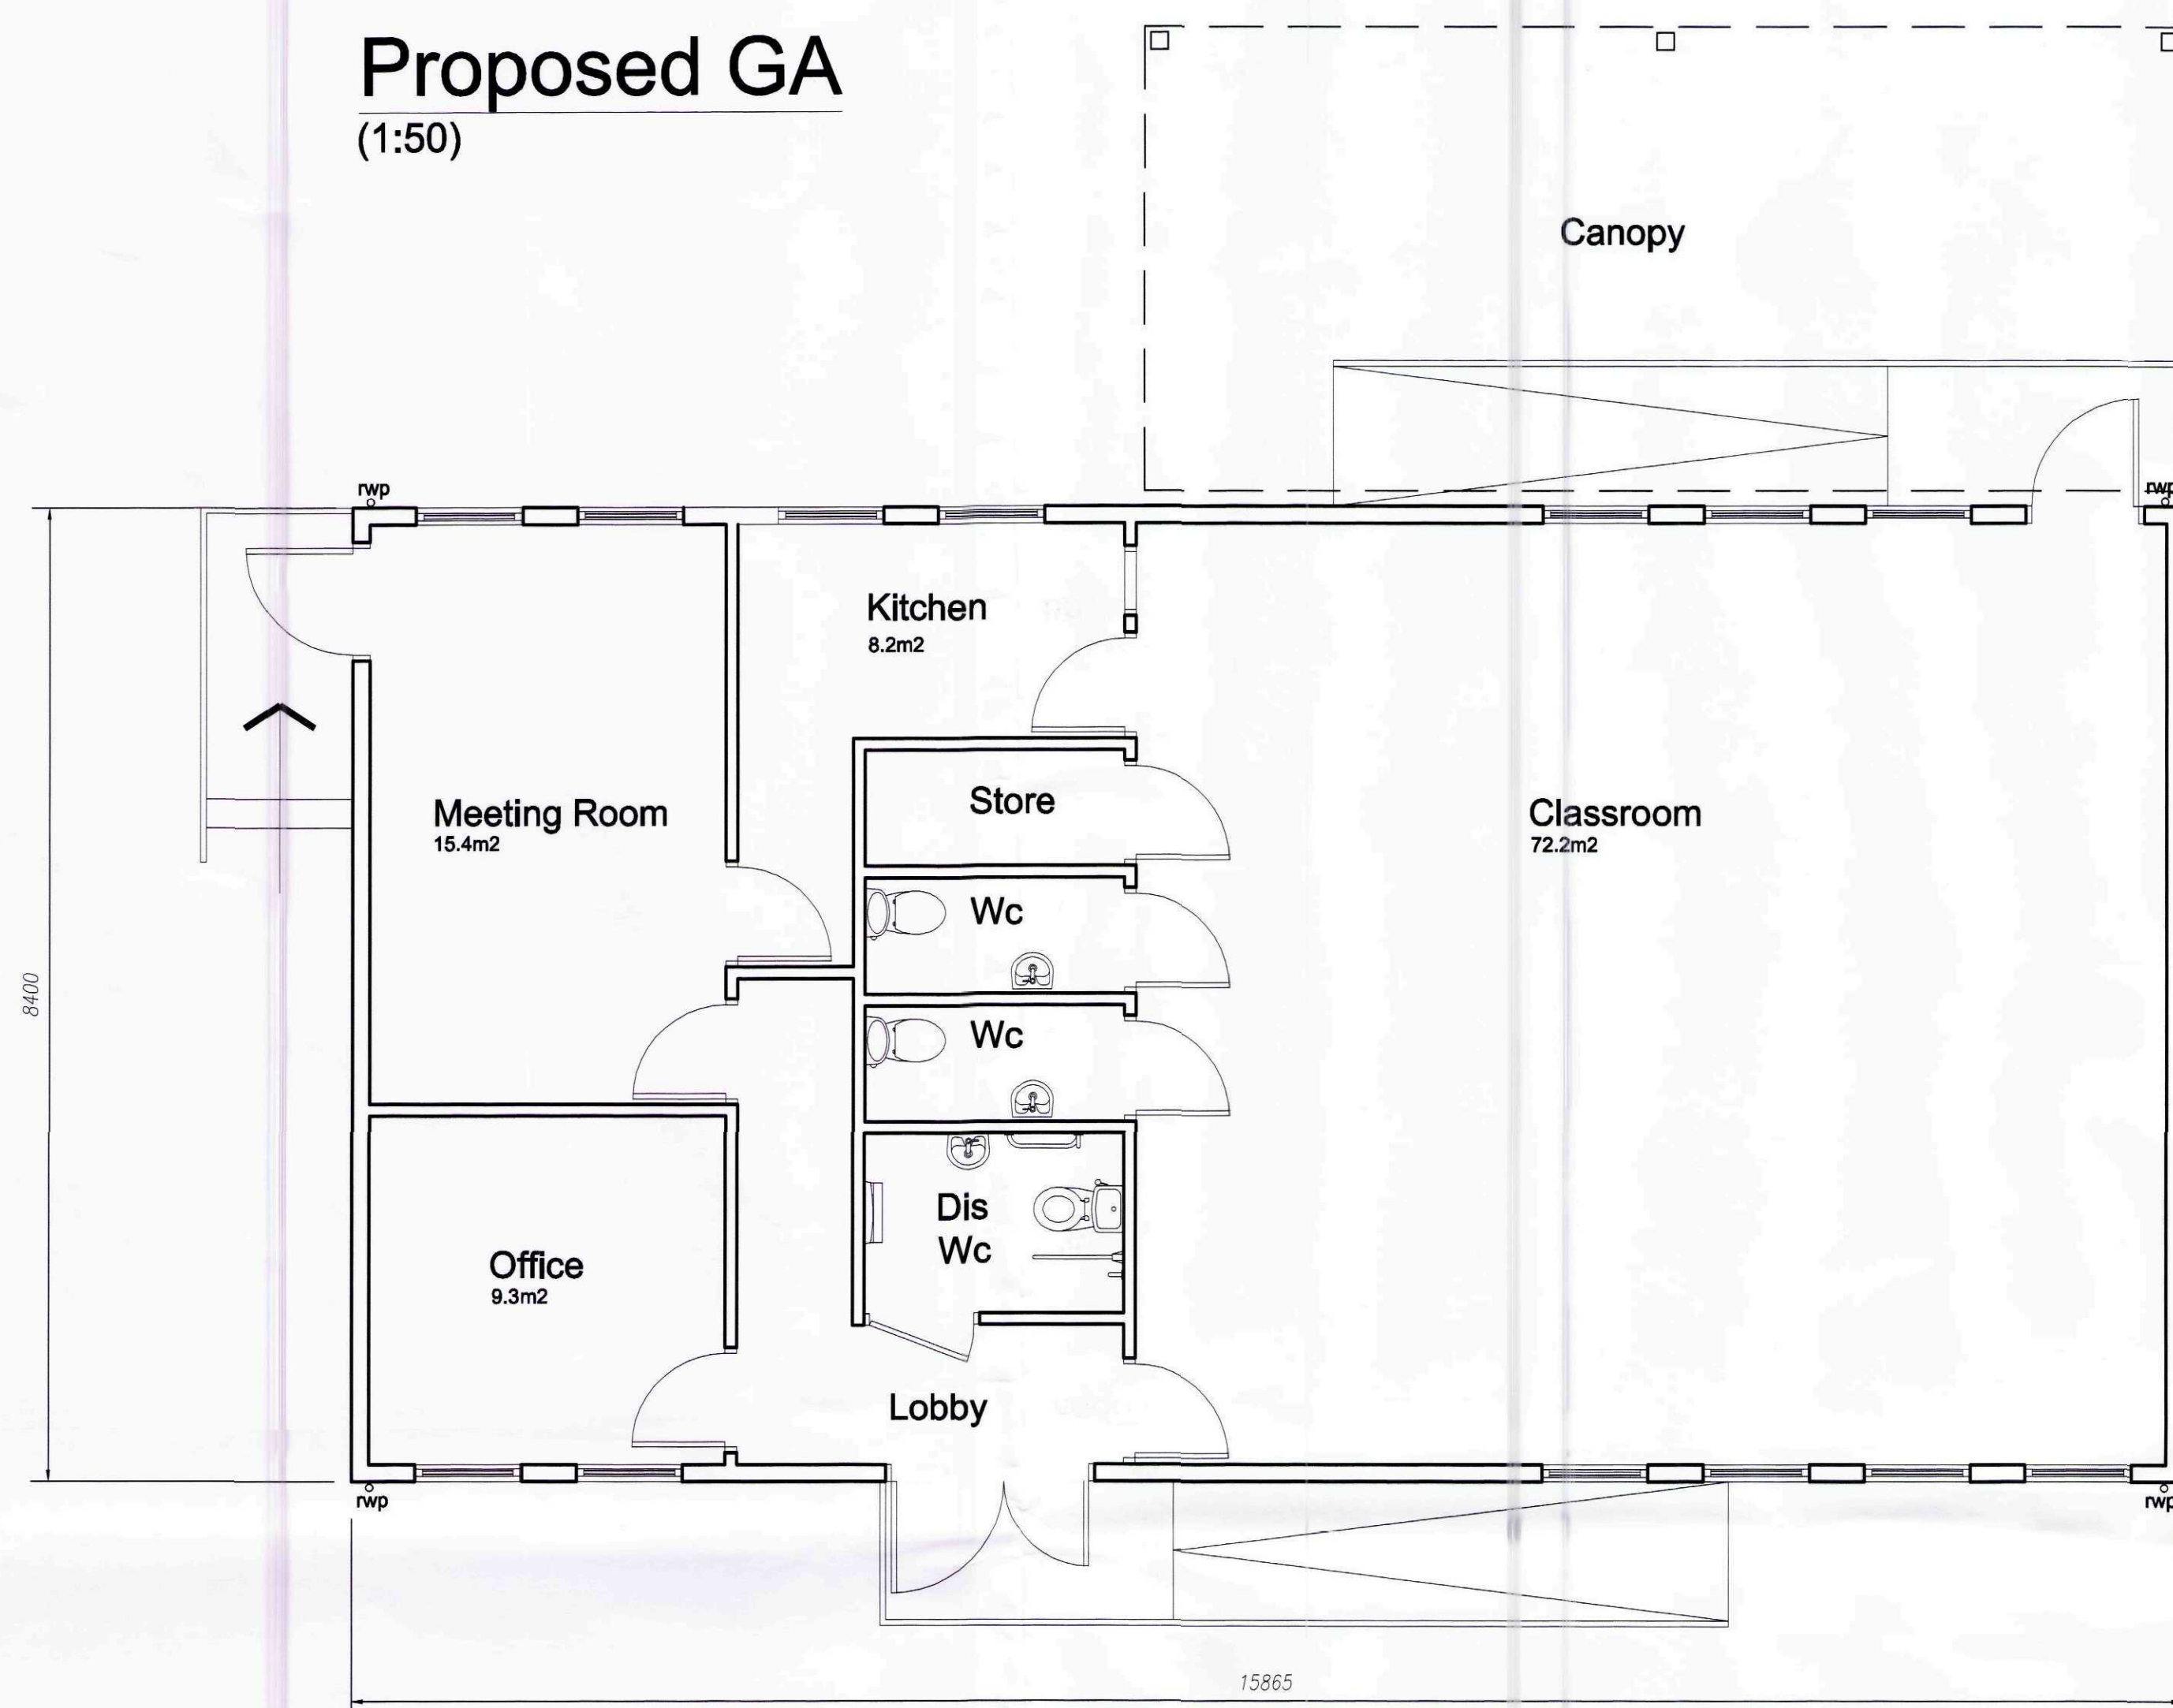


Scale Bar at 1:50

0m 1m 2m 3m 4m 5m

All elevations are inclusive of site section

## Proposed Roof Plan (1:100)

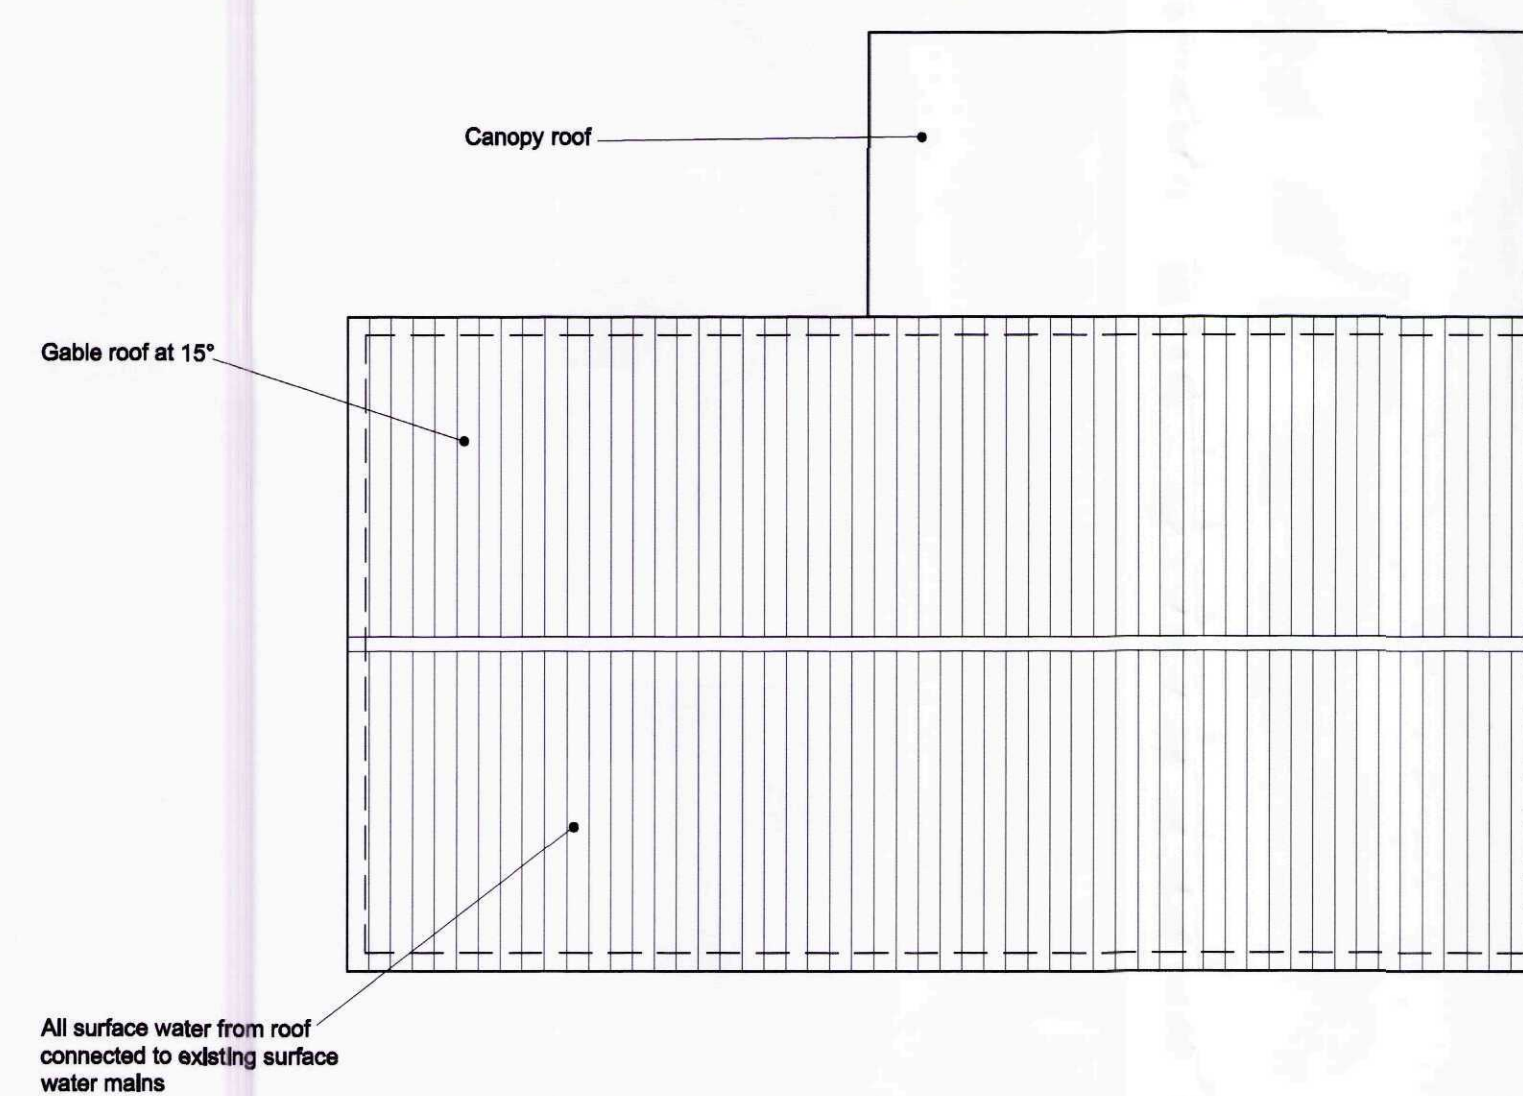

SHDC  
Planning & Development  
17 FEB 2011  
Ref: 01/6-1/

Client:  
Mouchel Business Services

Project Title:  
Proposed Temporary Classroom at  
Crowland St. Guthlacs (EXTENDED SERVICES)

Drawing Title:  
Proposed GA including Roof Plan

Scale: 1:50 Date: Dec 10 Drawn: SB Checked: PR

## PRELIMINARY

Tillbridge Lane  
Sturton by Stow  
Lincoln  
LN1 2DS  
T: 01427 788837  
E: design@gelder.co.uk  
W: www.gelder.co.uk

**Gelder**  
DESIGN

Project No. Drawing No. Revision:  
MOU - 036 003




**South Elevation** (1:50)

#### Proposed Materials Schedule


- \* Facing brickwork slip facings - Ibstock Anglian Red Rustic
- \* White Upvc windows and doors
- \* White Upvc rainwater goods
- \* White Upvc fascia and soffits
- \* Charcoal grey Metralite roof slates (Roof Pitch 15°)
- \* Free standing monopitch fabric polycarbonate canopy with steel post

*All Elevations are indicated inclusive of site section*


Scale Bar at 1:50

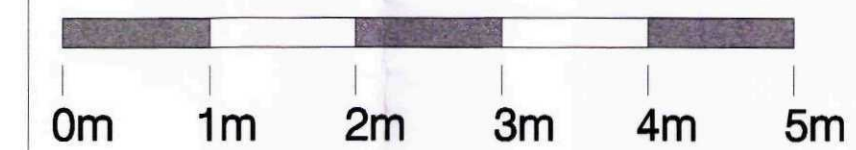


*All elevations are inclusive of site section*

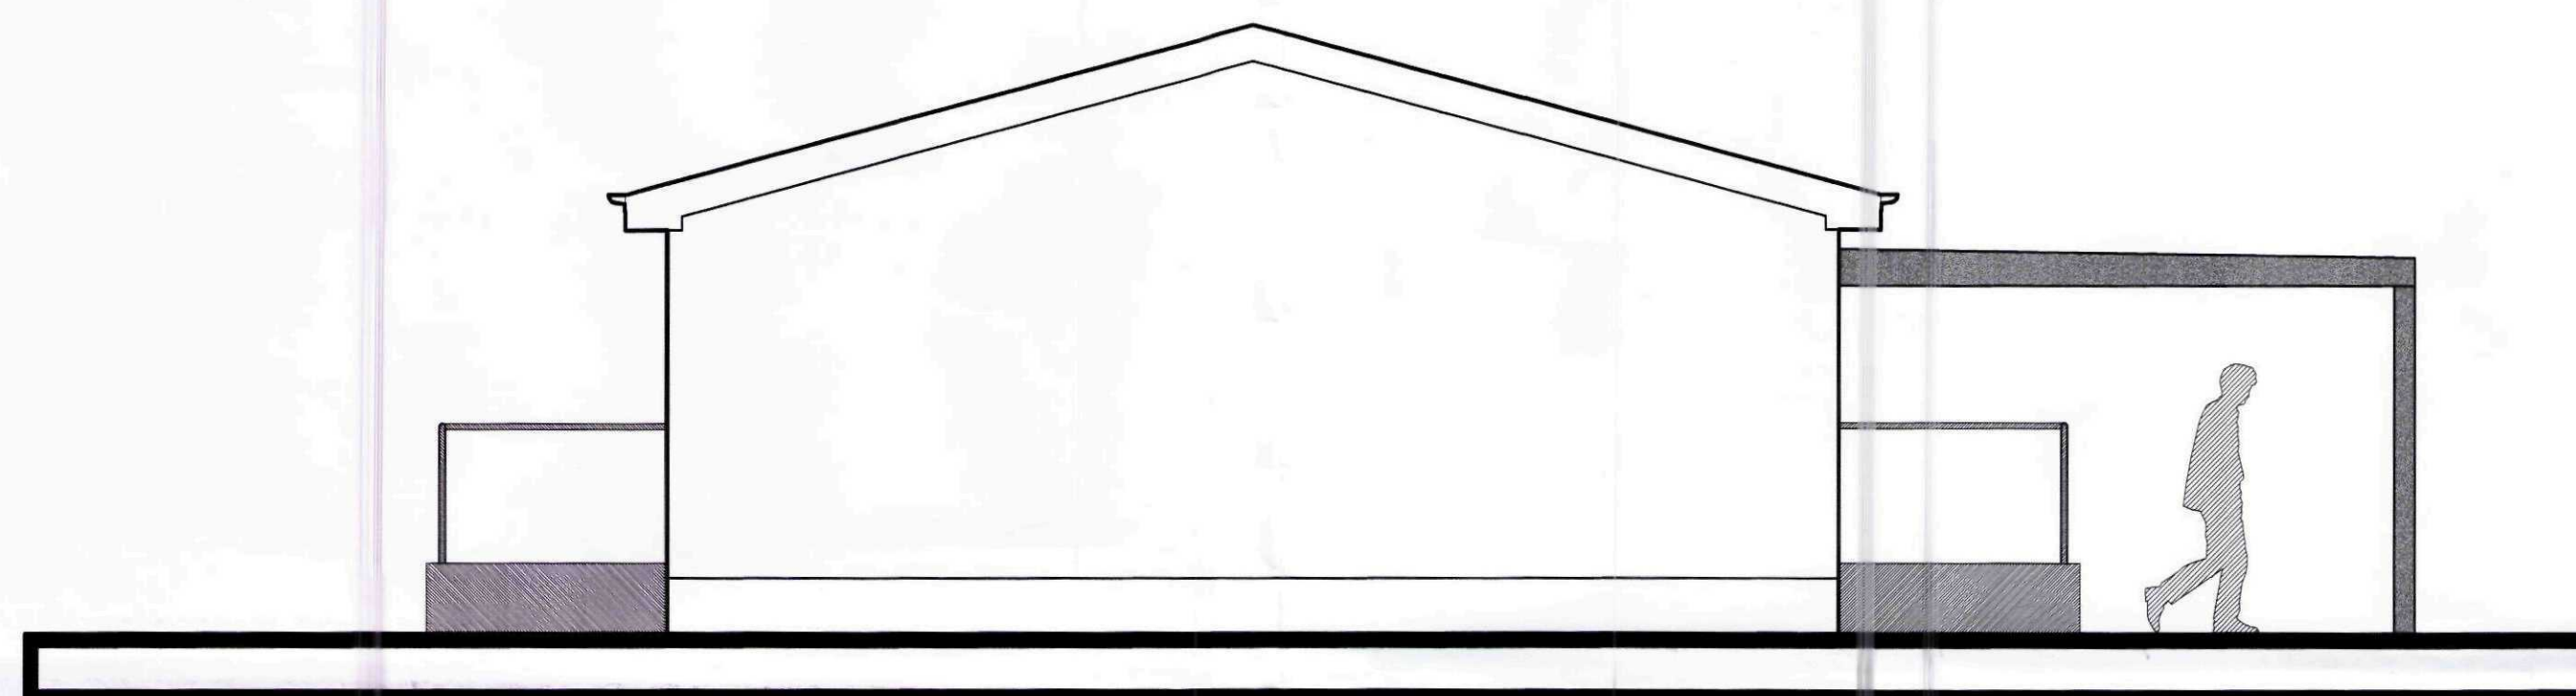

**East Elevation** (1:50)

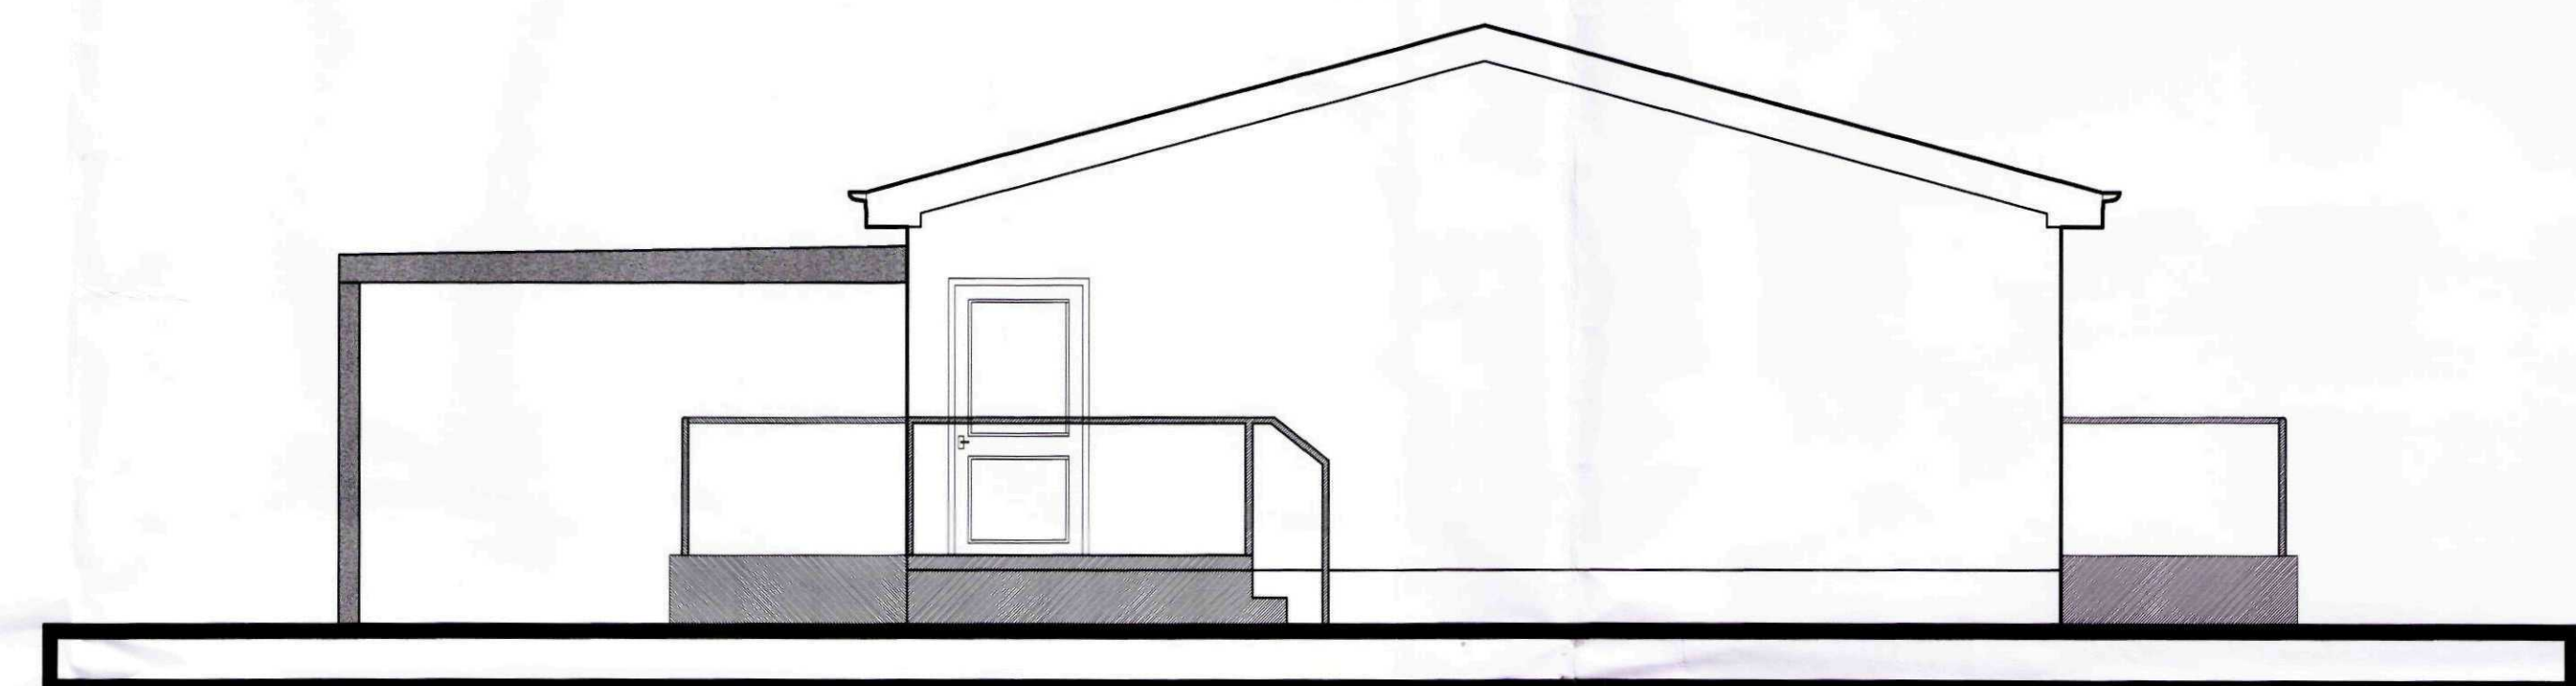

**West Elevation** (1:50)

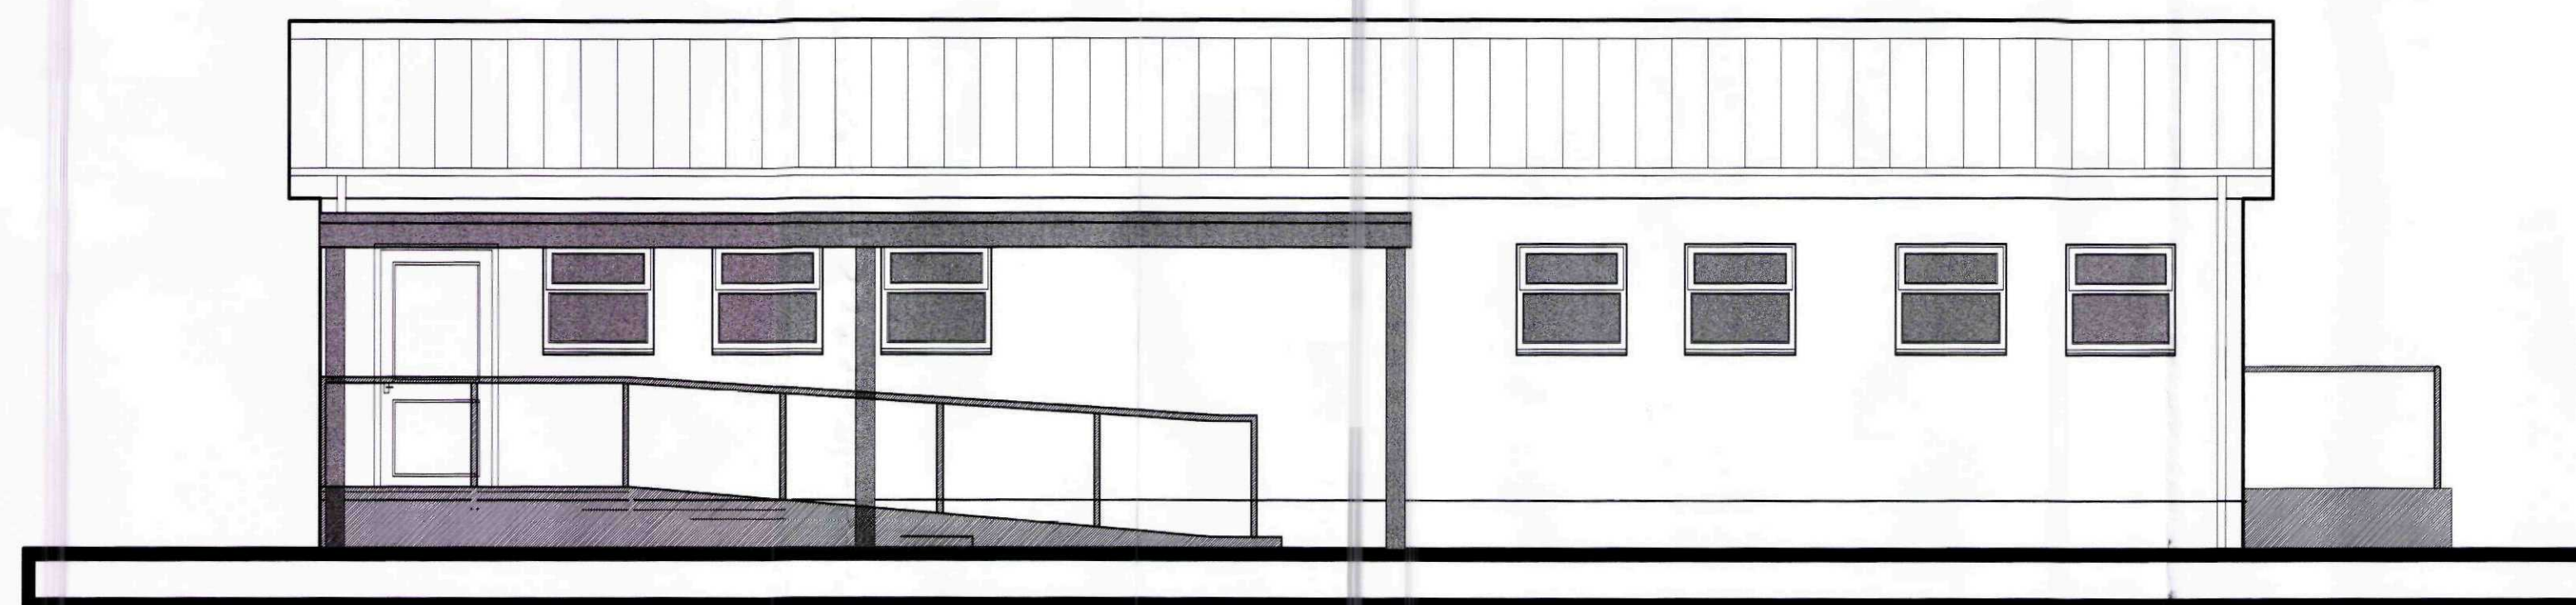

**North Elevation** (1:50)



Client:  
Mouchel Business Services

Project Title:  
Proposed Temporary Classroom at  
Crowland St. Guthlacs (EXTENDED SERVICES)

Drawing Title:  
Proposed Elevations including Materials Schedule

Scale: 1:50 Date: Dec 10 Drawn: SB Checked: PR

**PRELIMINARY**



Tillbridge Lane  
Sturton by Stow  
Lincoln  
LN1 2DS  
T: 01427 78837  
E: design@gelder.co.uk  
W: www.gelder.co.uk



Project No. MOU - 036 Drawing No. 004 Revision: A

# Proposed Location Plan

1:500

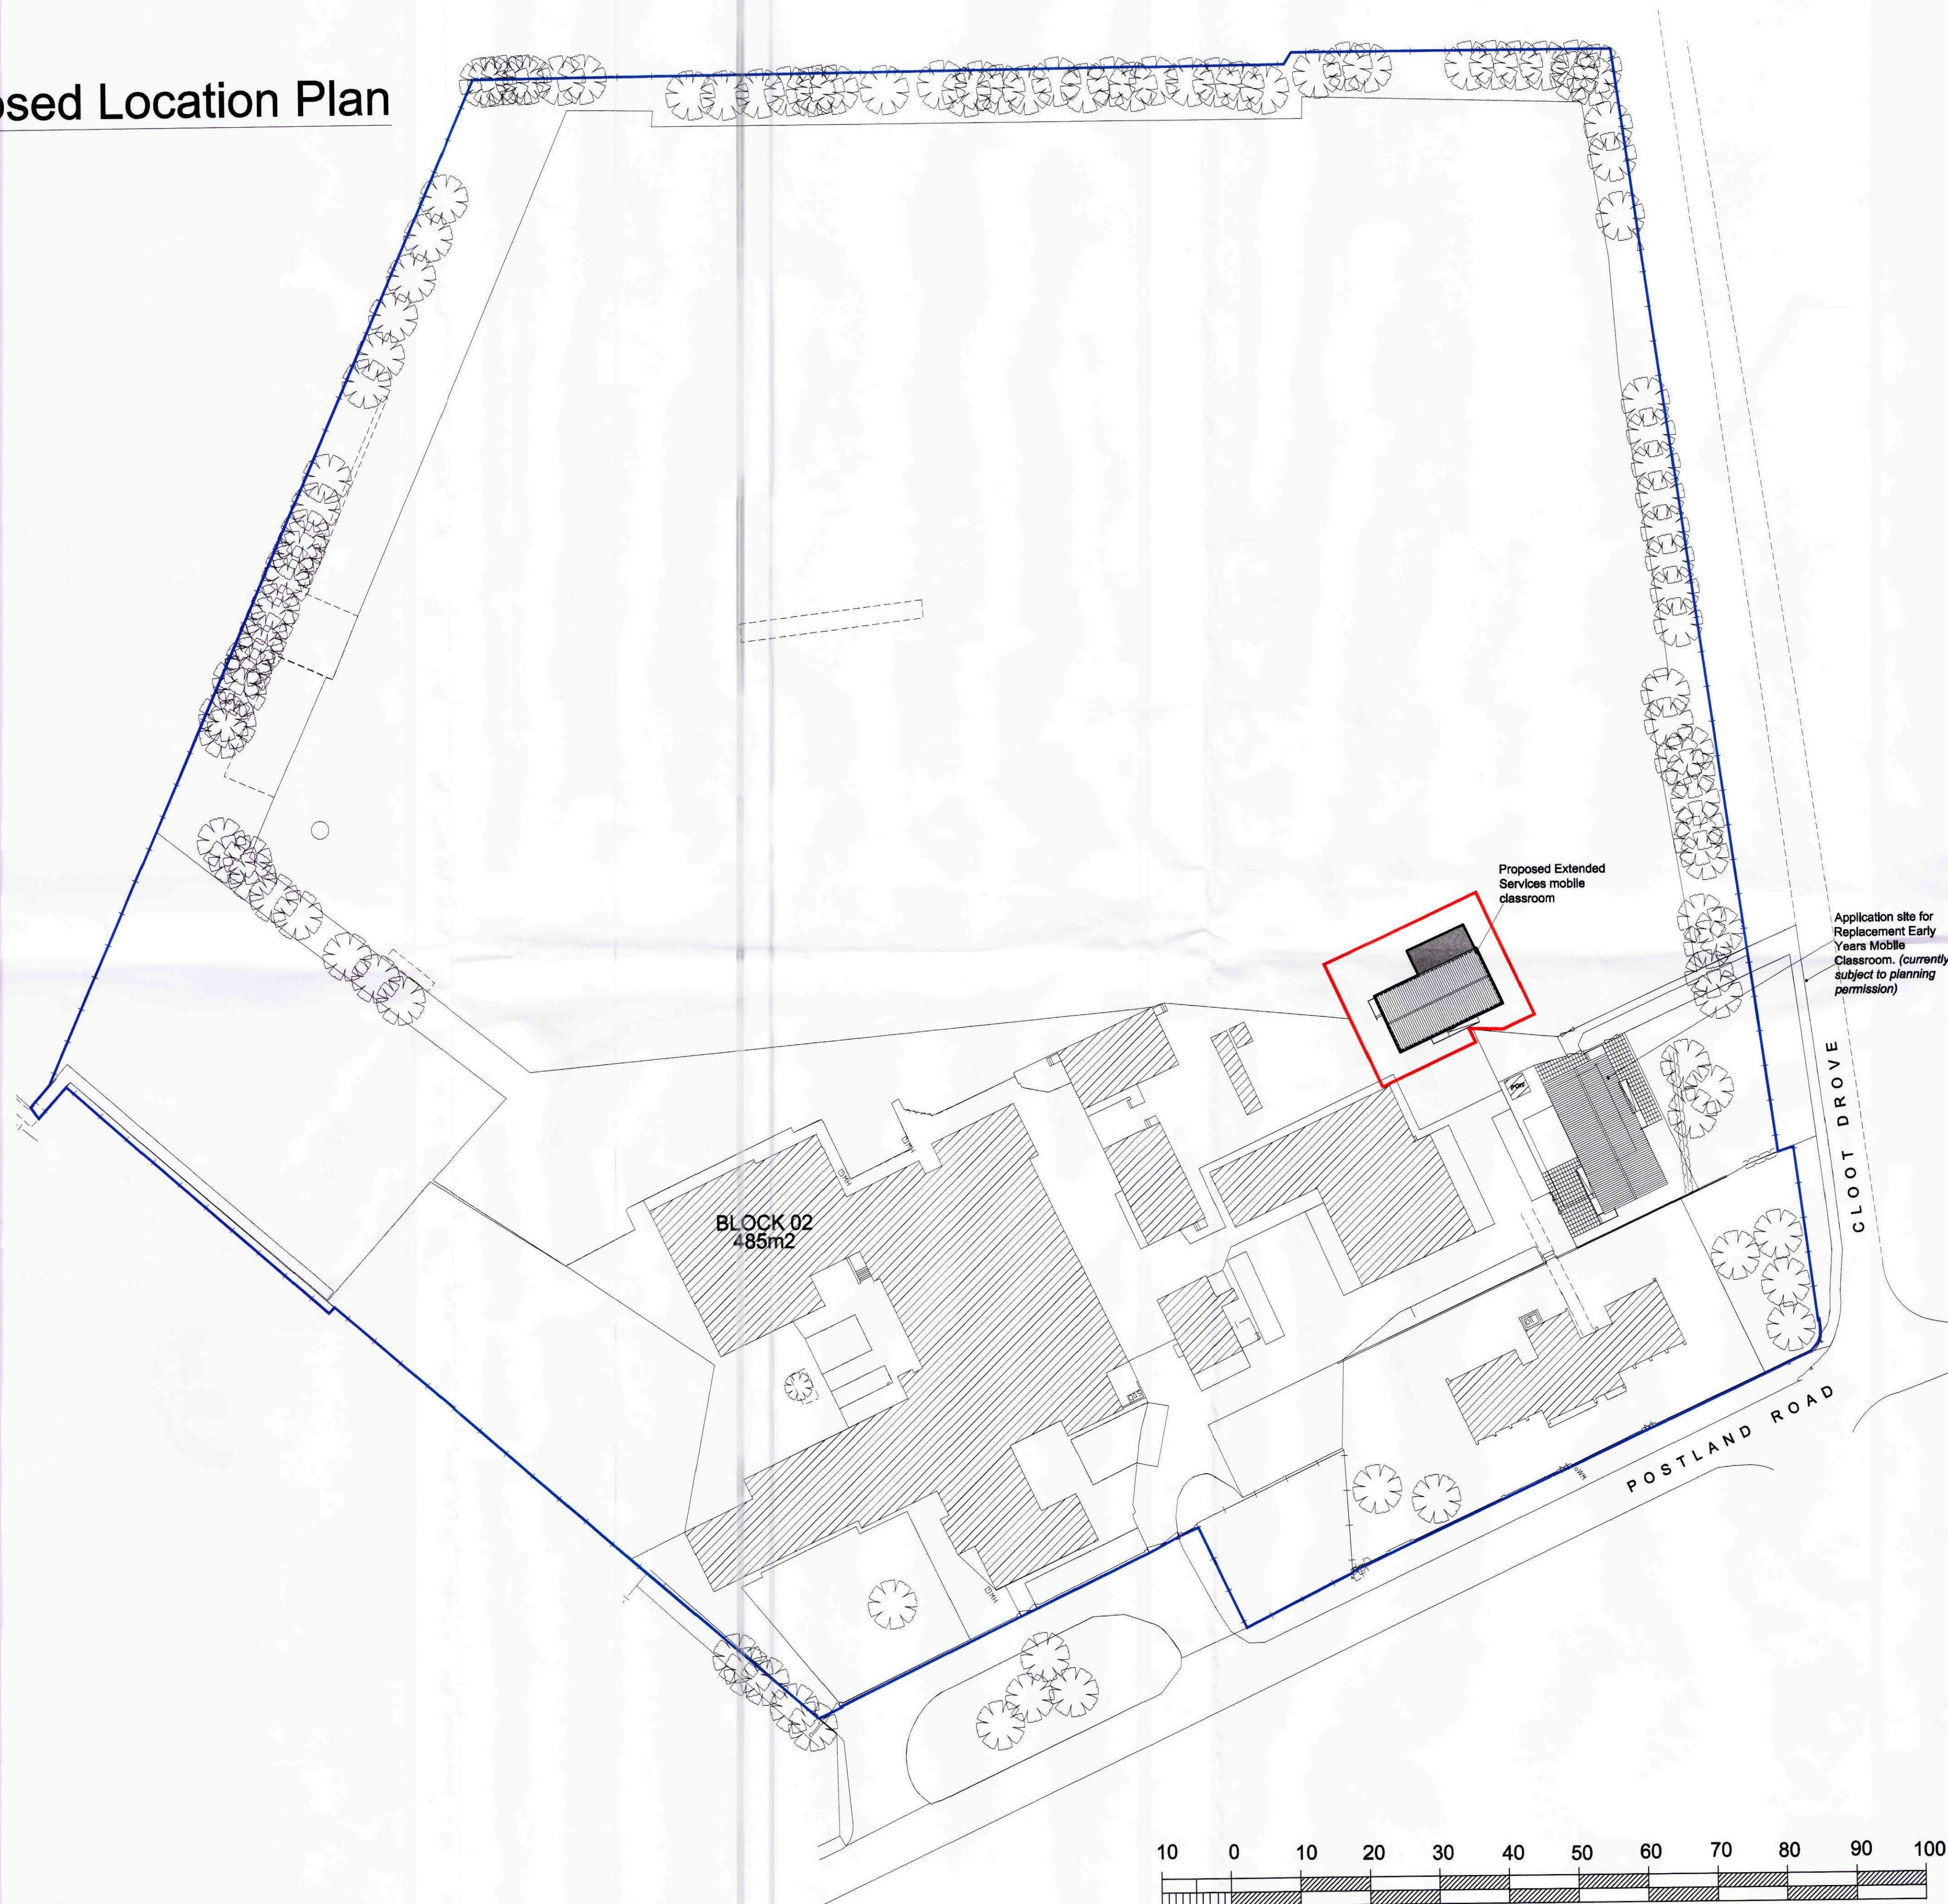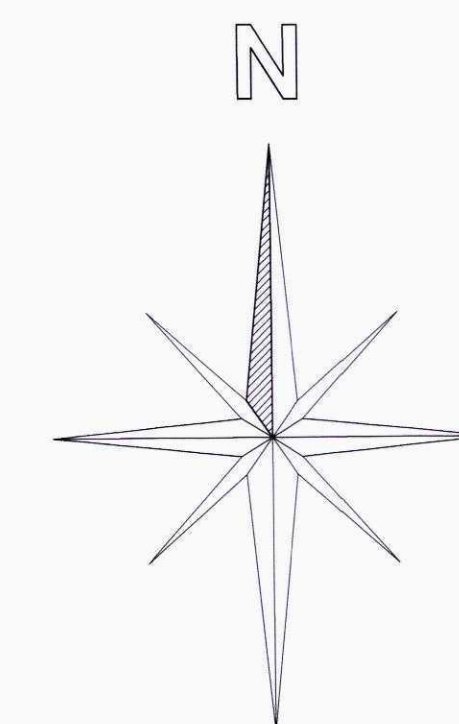

SHDC  
Planning & Development  
17 FEB 2011  
Ref: 0116-11

**PRELIMINARY**

Client:  
Mouchel Business Services

Project Title:  
Proposed Temporary Classroom at  
Crowland St. Guthlacs (EARLY YEARS)

Drawing Title:  
Proposed Location Plan

Scale: 1:500 Date: Dec 10 Drawn: SB Checked: PR

Tillbridge Lane  
Sturton by Stow  
Lincoln  
LN1 2DS  
T: 01427 788837  
E: design@gelder.co.uk  
W: www.gelder.co.uk


Project No. MOU - 036 Drawing No. 007 Revision:

**Gelder**  
DESIGN

N

# Proposed Site Plan

1:200

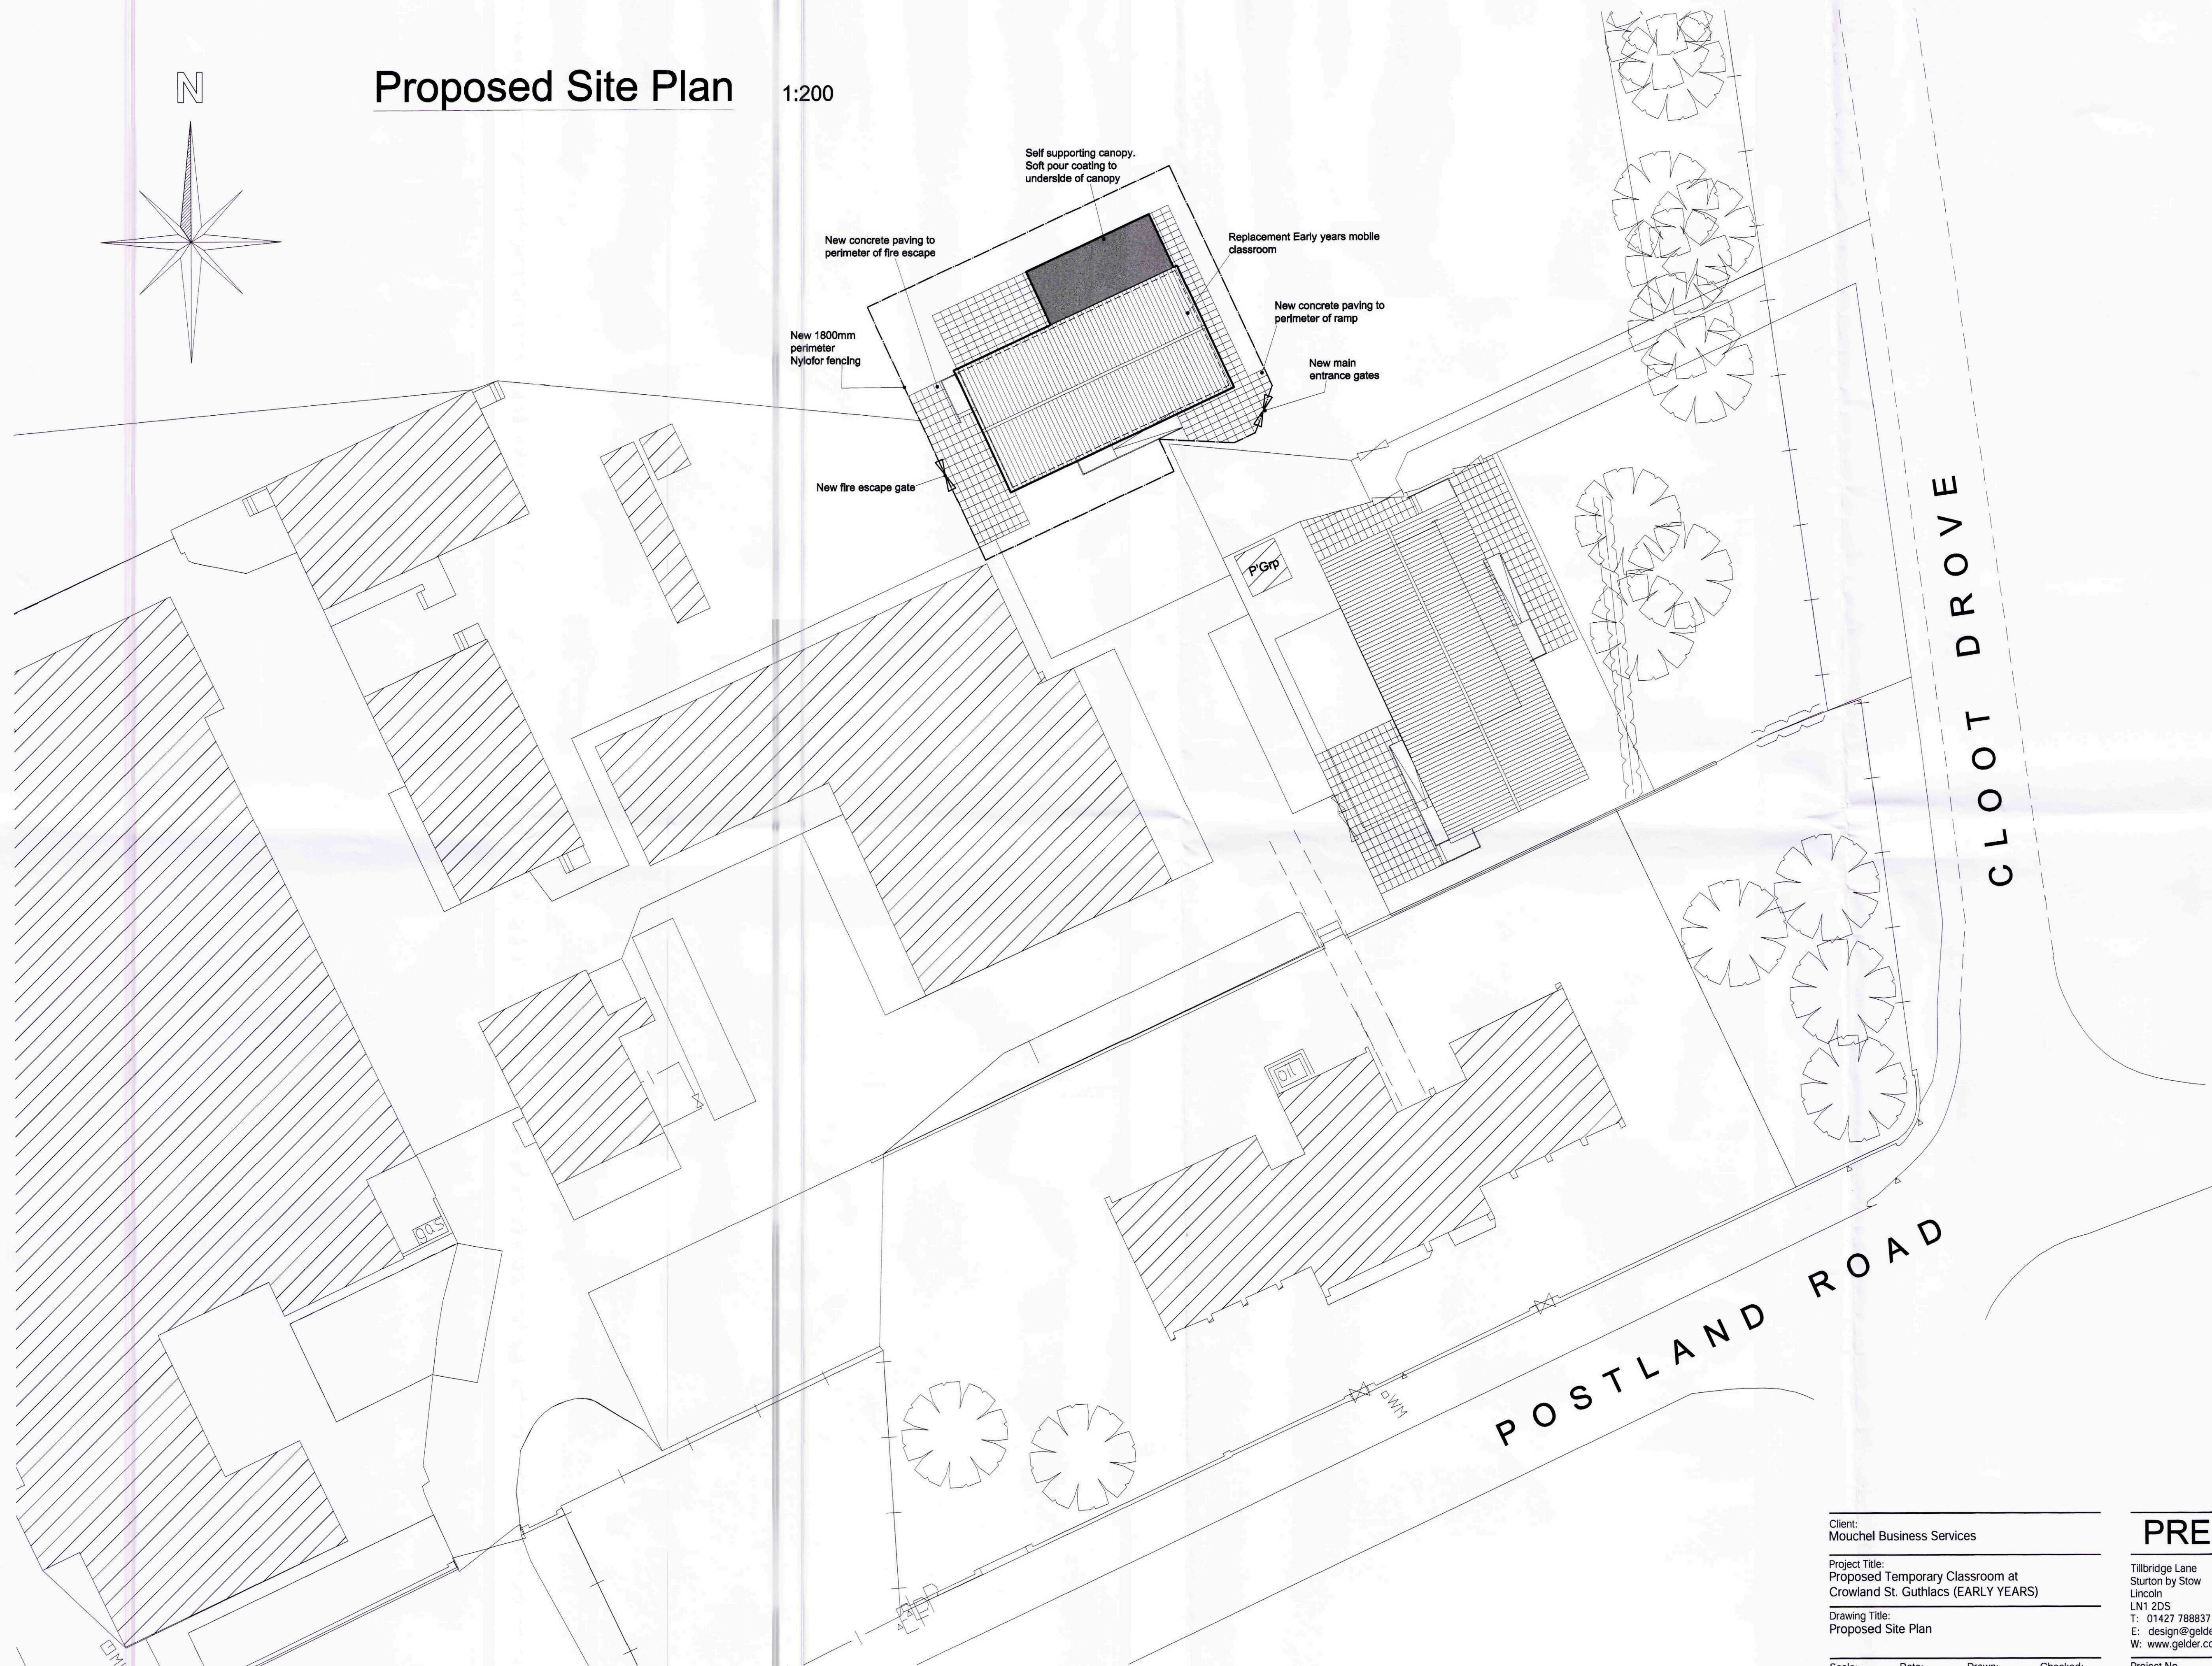

SHDC  
Planning & Development  
17 FEB 2011  
Ref: 0116-11

**PRELIMINARY**

Client:  
Mouchel Business Services

Project Title:  
Proposed Temporary Classroom at  
Crowland St. Guthlacs (EARLY YEARS)

Drawing Title:  
Proposed Site Plan

Scale:  
1:200

Date:  
Dec 10

Drawn:  
SB

Checked:  
PR

Tilbridge Lane  
Sturton by Stow  
Lincoln  
LN1 2DS  
T: 01427 788837  
E: design@gelder.co.uk  
W: www.gelder.co.uk

**Gelder**  
DESIGN

Project No.  
MOU - 036

Drawing No.  
008

Revision: