




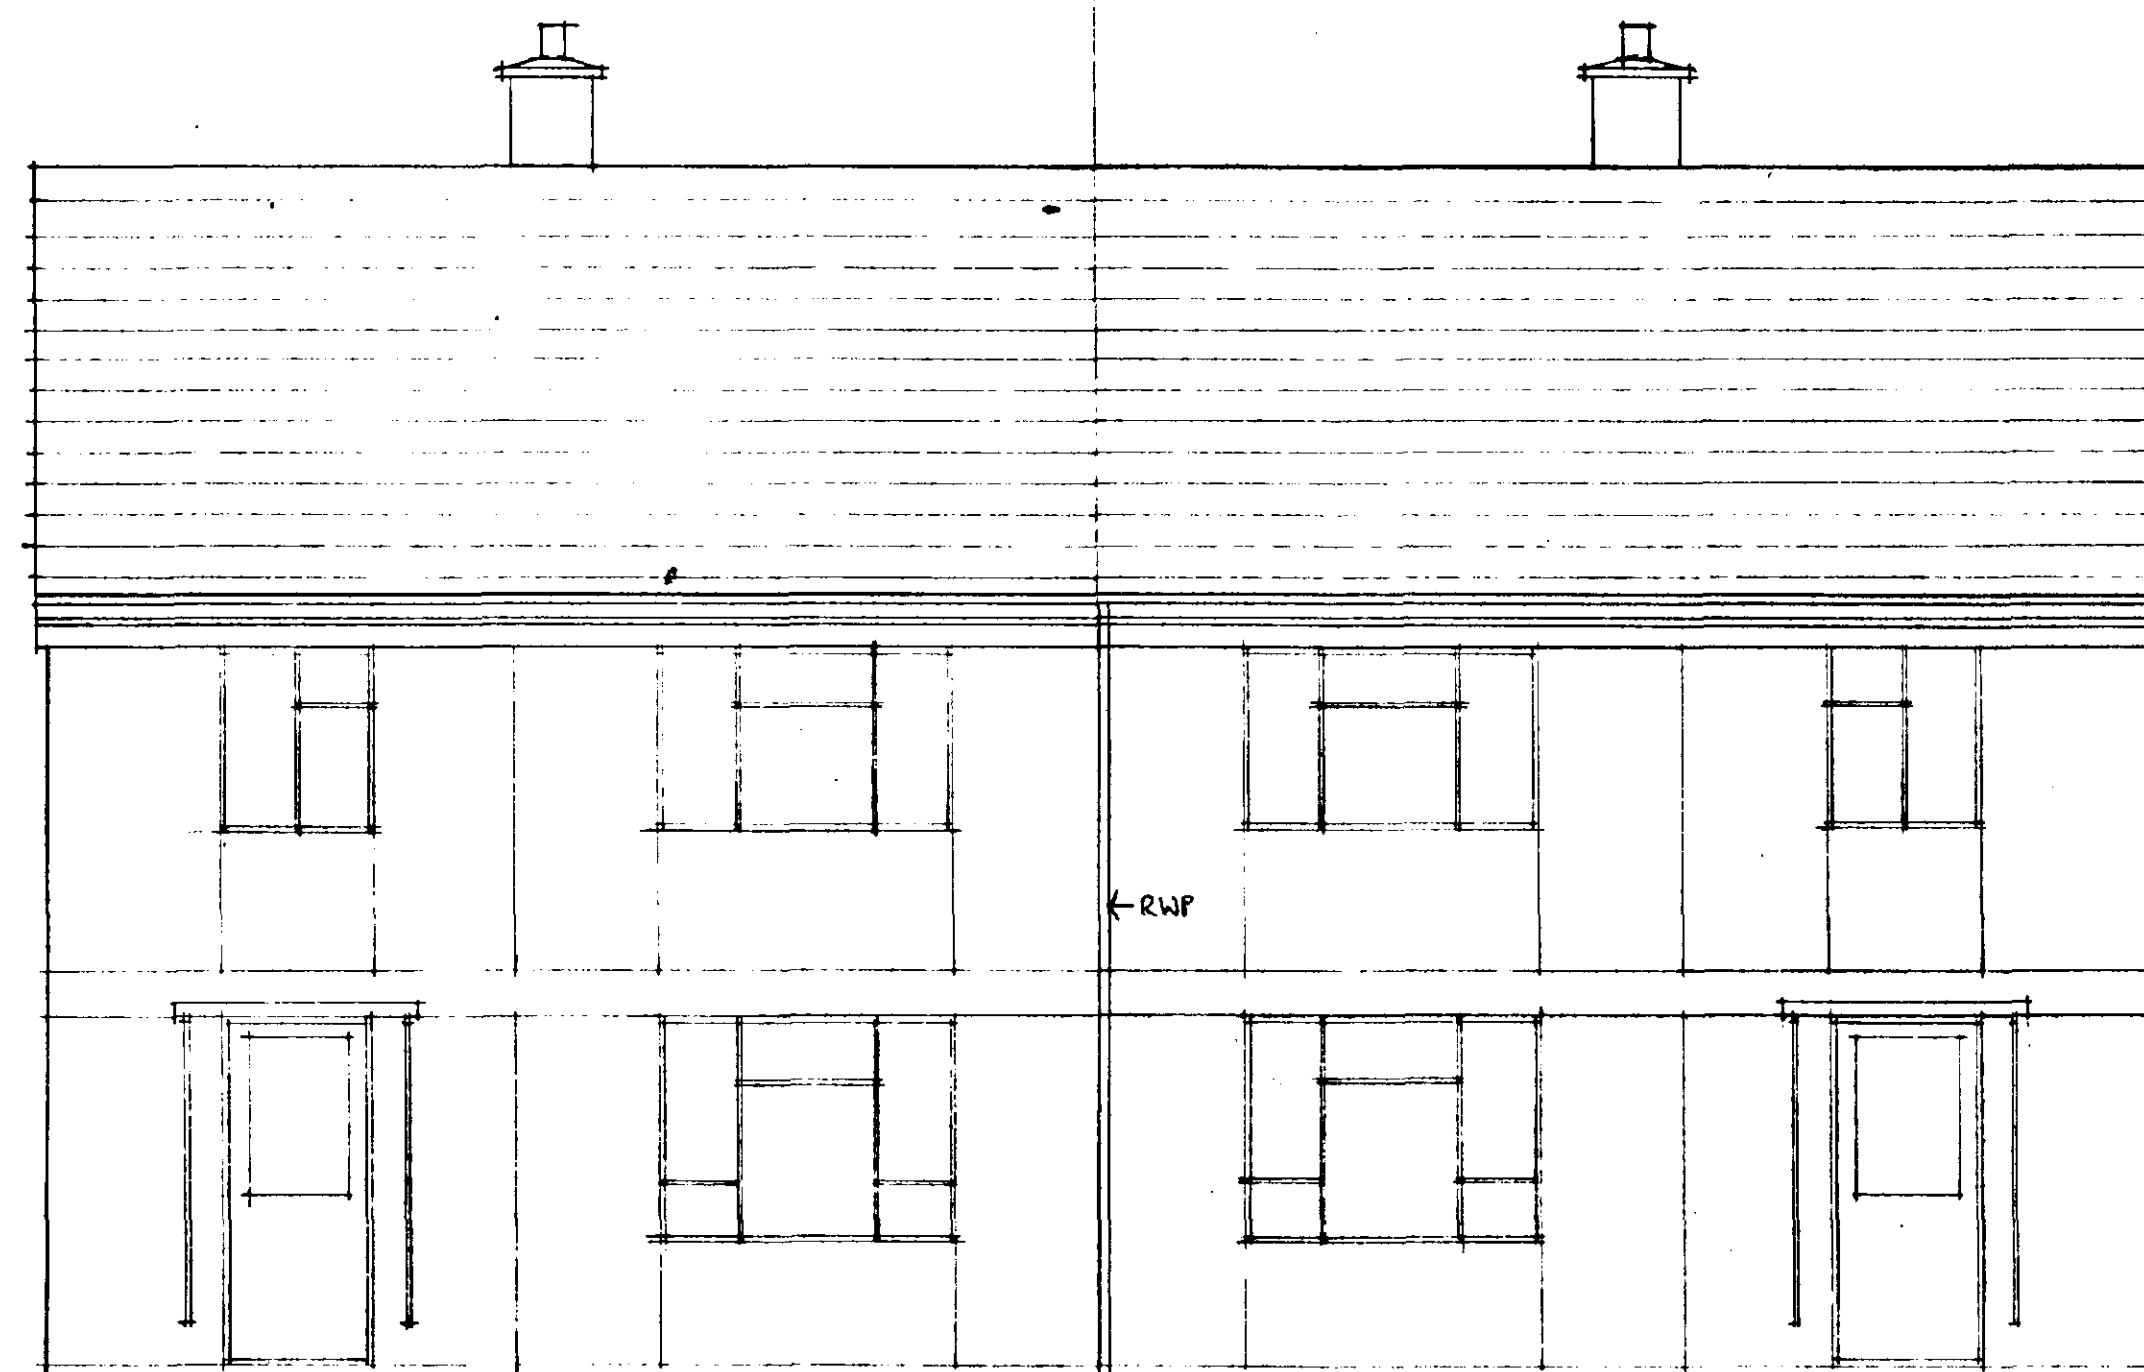

EXISTING
FRONT ELEVATION

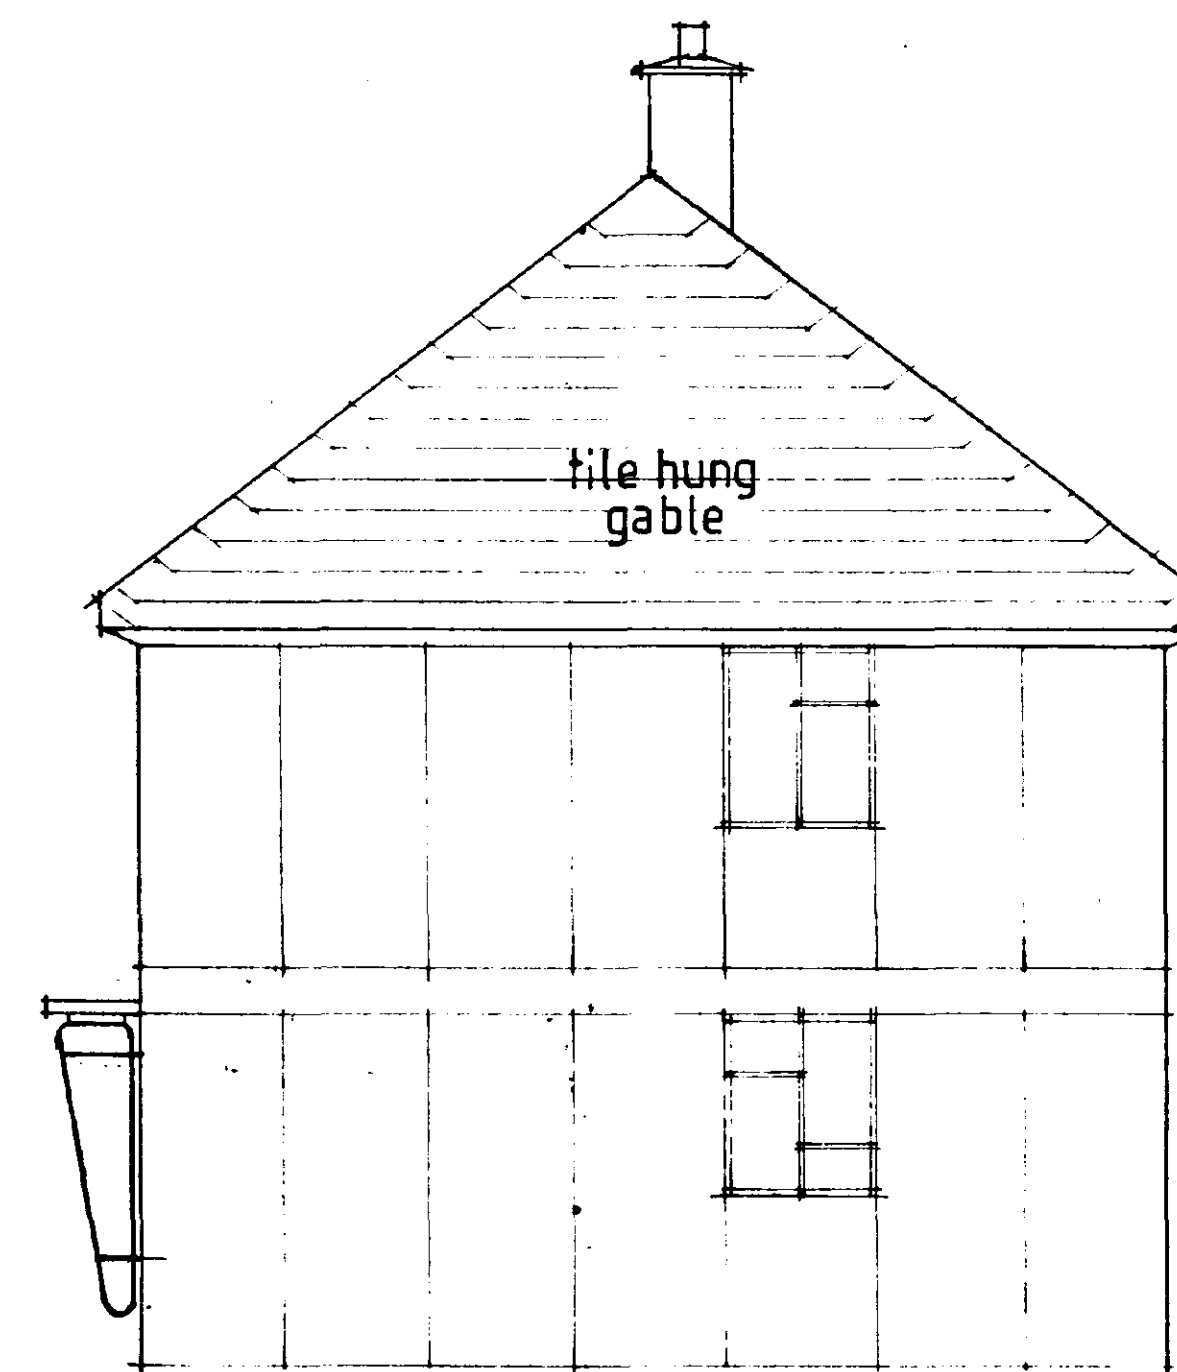

EXISTING
SIDE ELEVATION
(position of windows may vary)

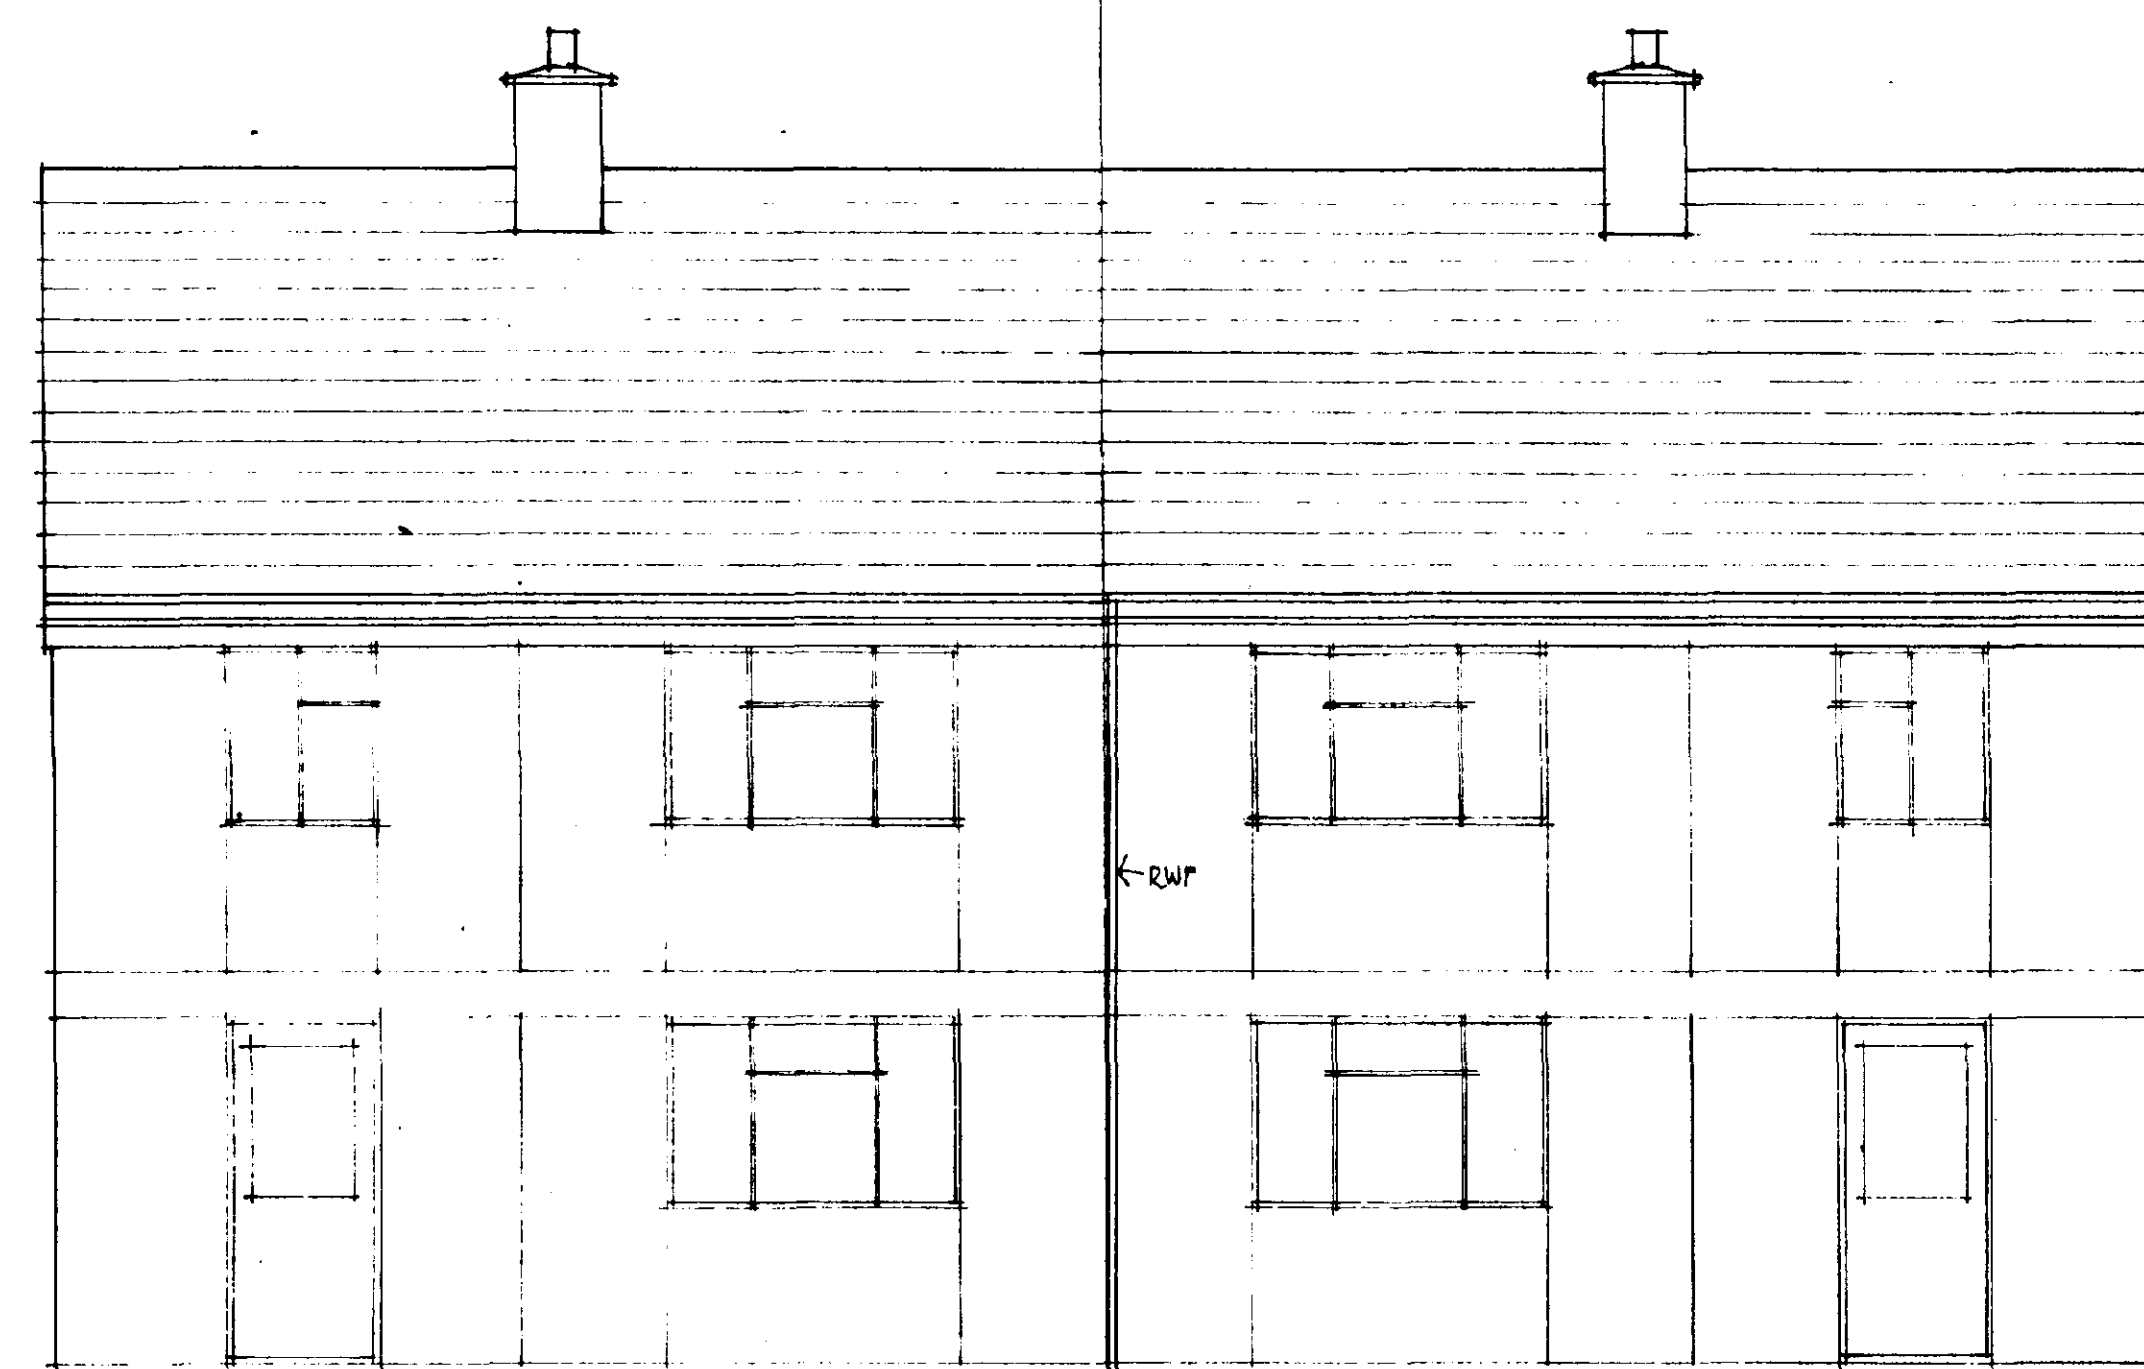

EXISTING
REAR ELEVATION

DETERMINED
PLAN

W.D.C.
PLANNING
04 FEB 1997
Ref: 030/11

MR. TAWN
47 MILLFIELD GARDENS
CROWLAND
Repairs & Improvement Works


Existing Elevations
3 Bedroom Dwellings
Plain Gable, Type 3BP

P.R.C. Advisory Services Ltd.
26 Lichfield Street
Walsall
West Midlands
Ws1 1tj

SCALE	1:50	DRAWN	DJB	DATE
JOB NUMBER		DRAWING NUMBER		

42

01


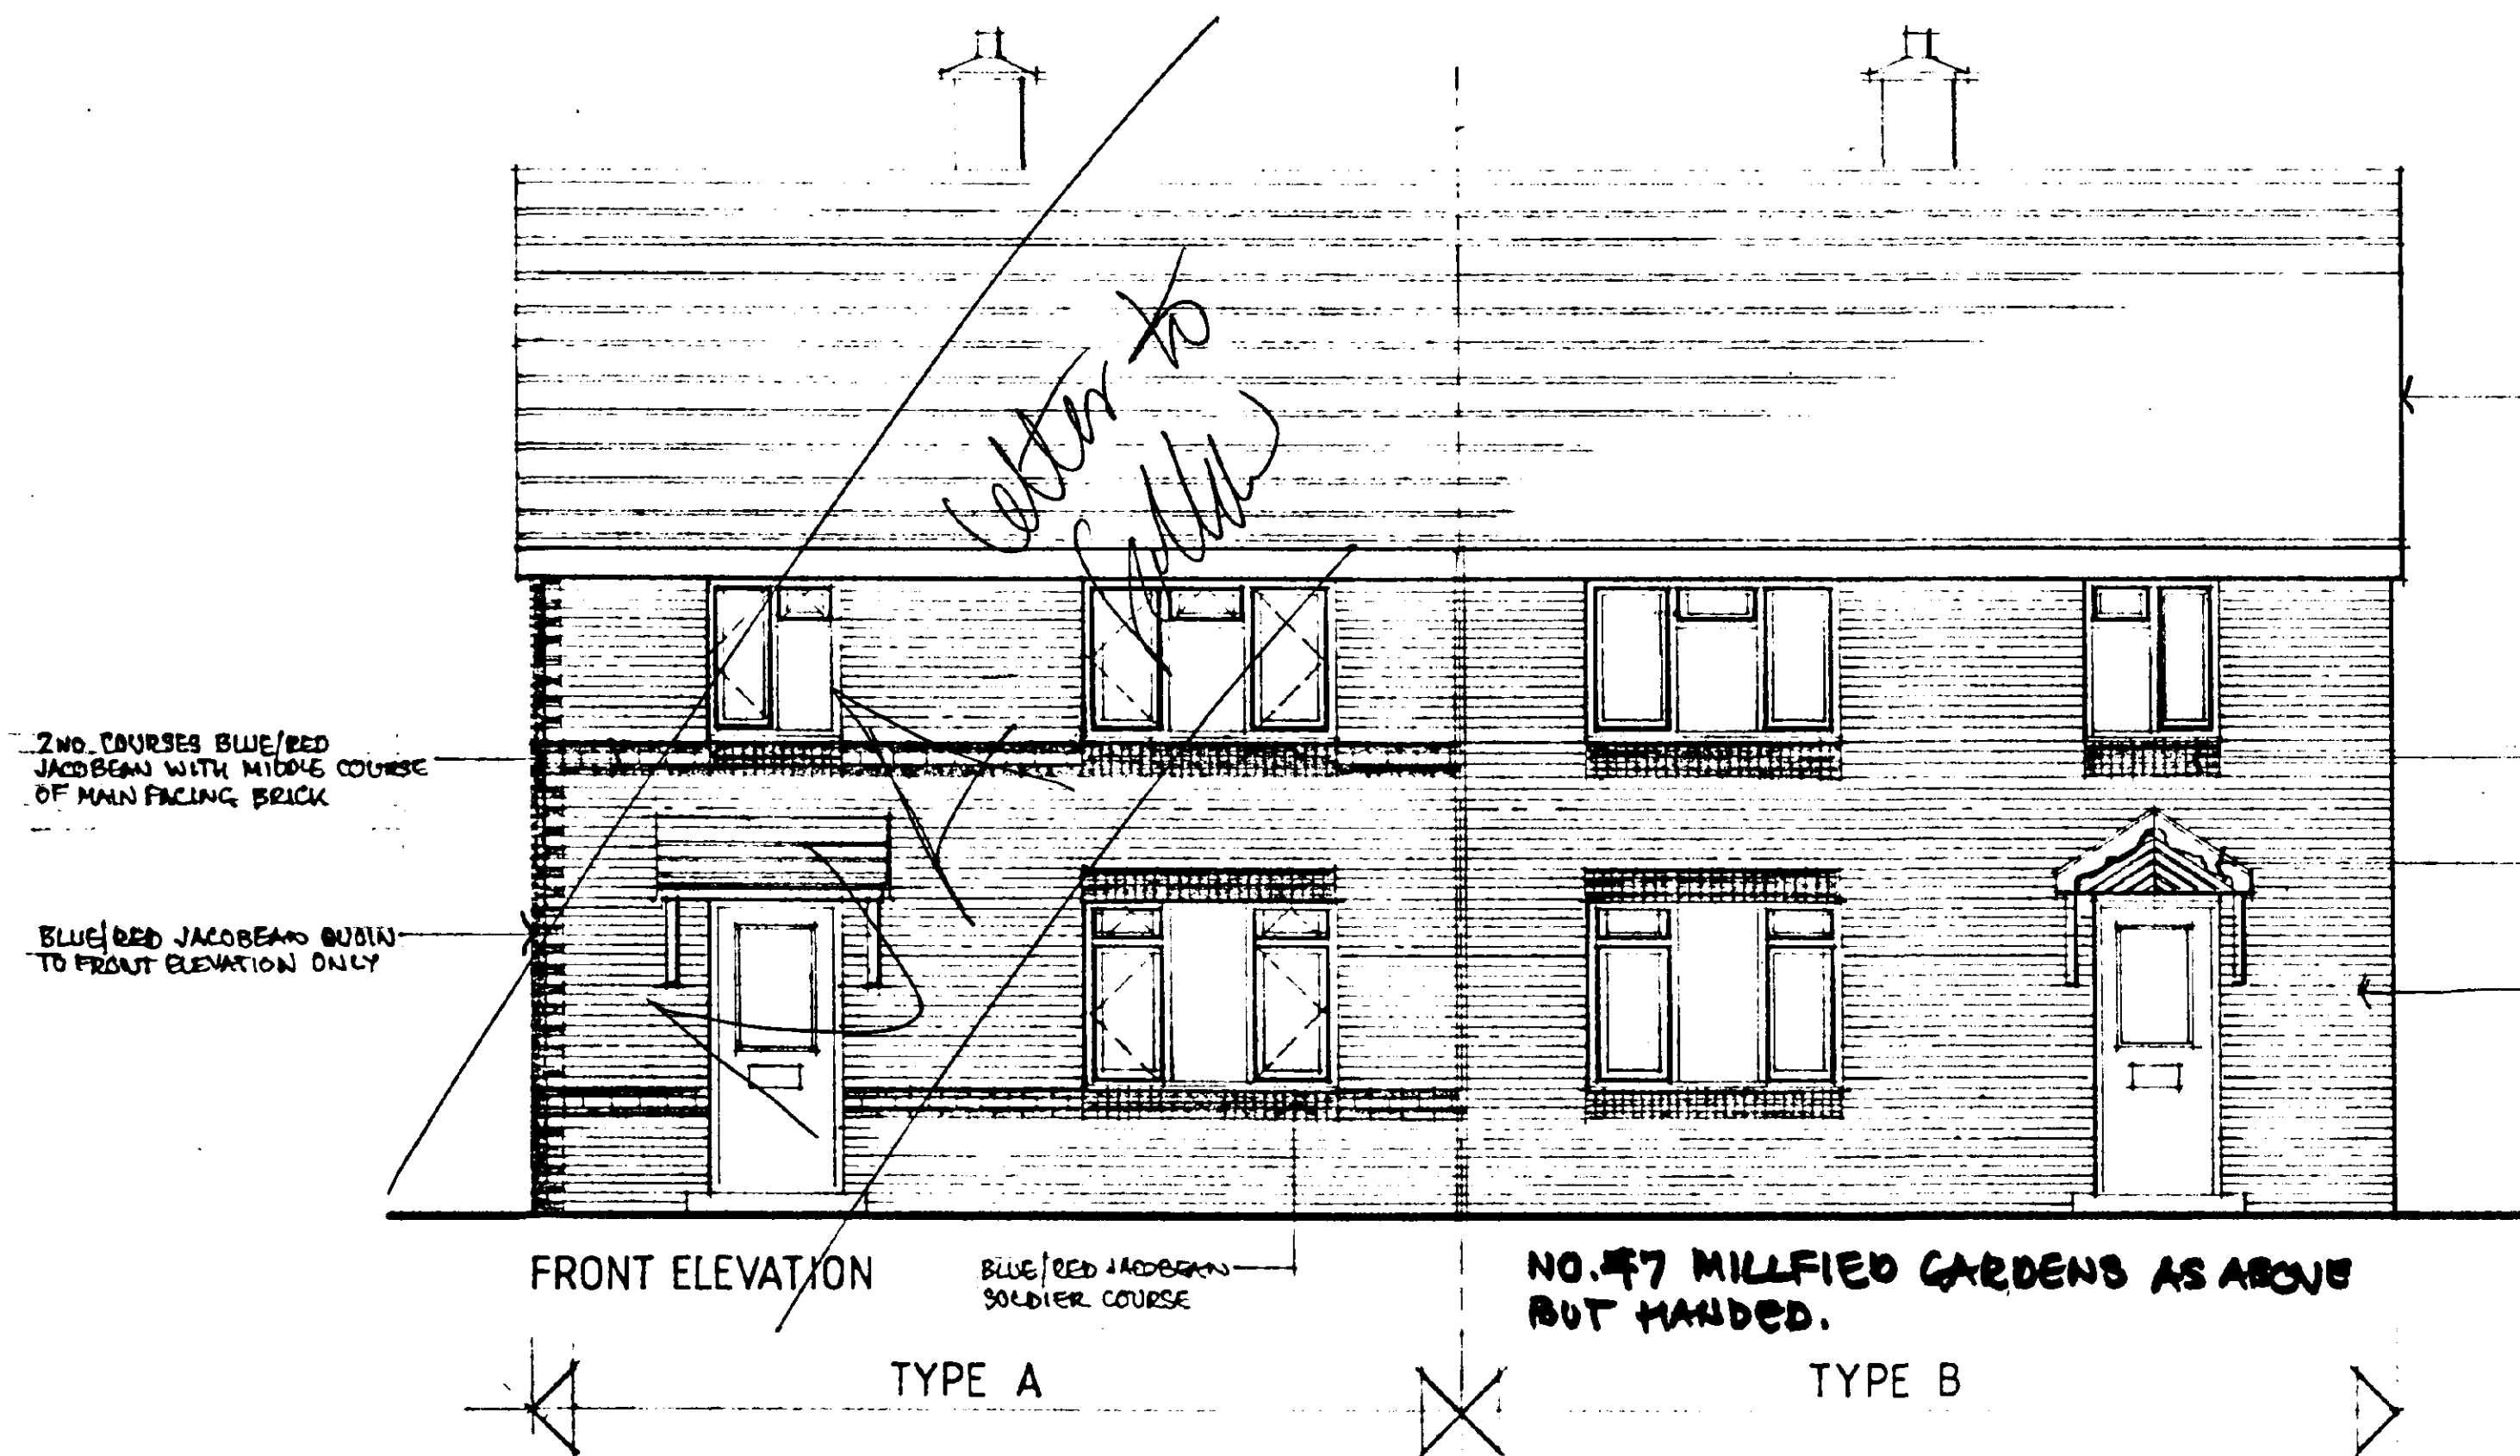


EXTEND ROOF AND GABLE AS DETAILED ON DWG. 42/04 NO.

SMOOTH RED SOLDIER COURSE

'BOLAIR' GRP MAHOGANY WOOD GRAINED CANOPY.

FACING BRICKWORK TO BE HIGHBURY BUFF

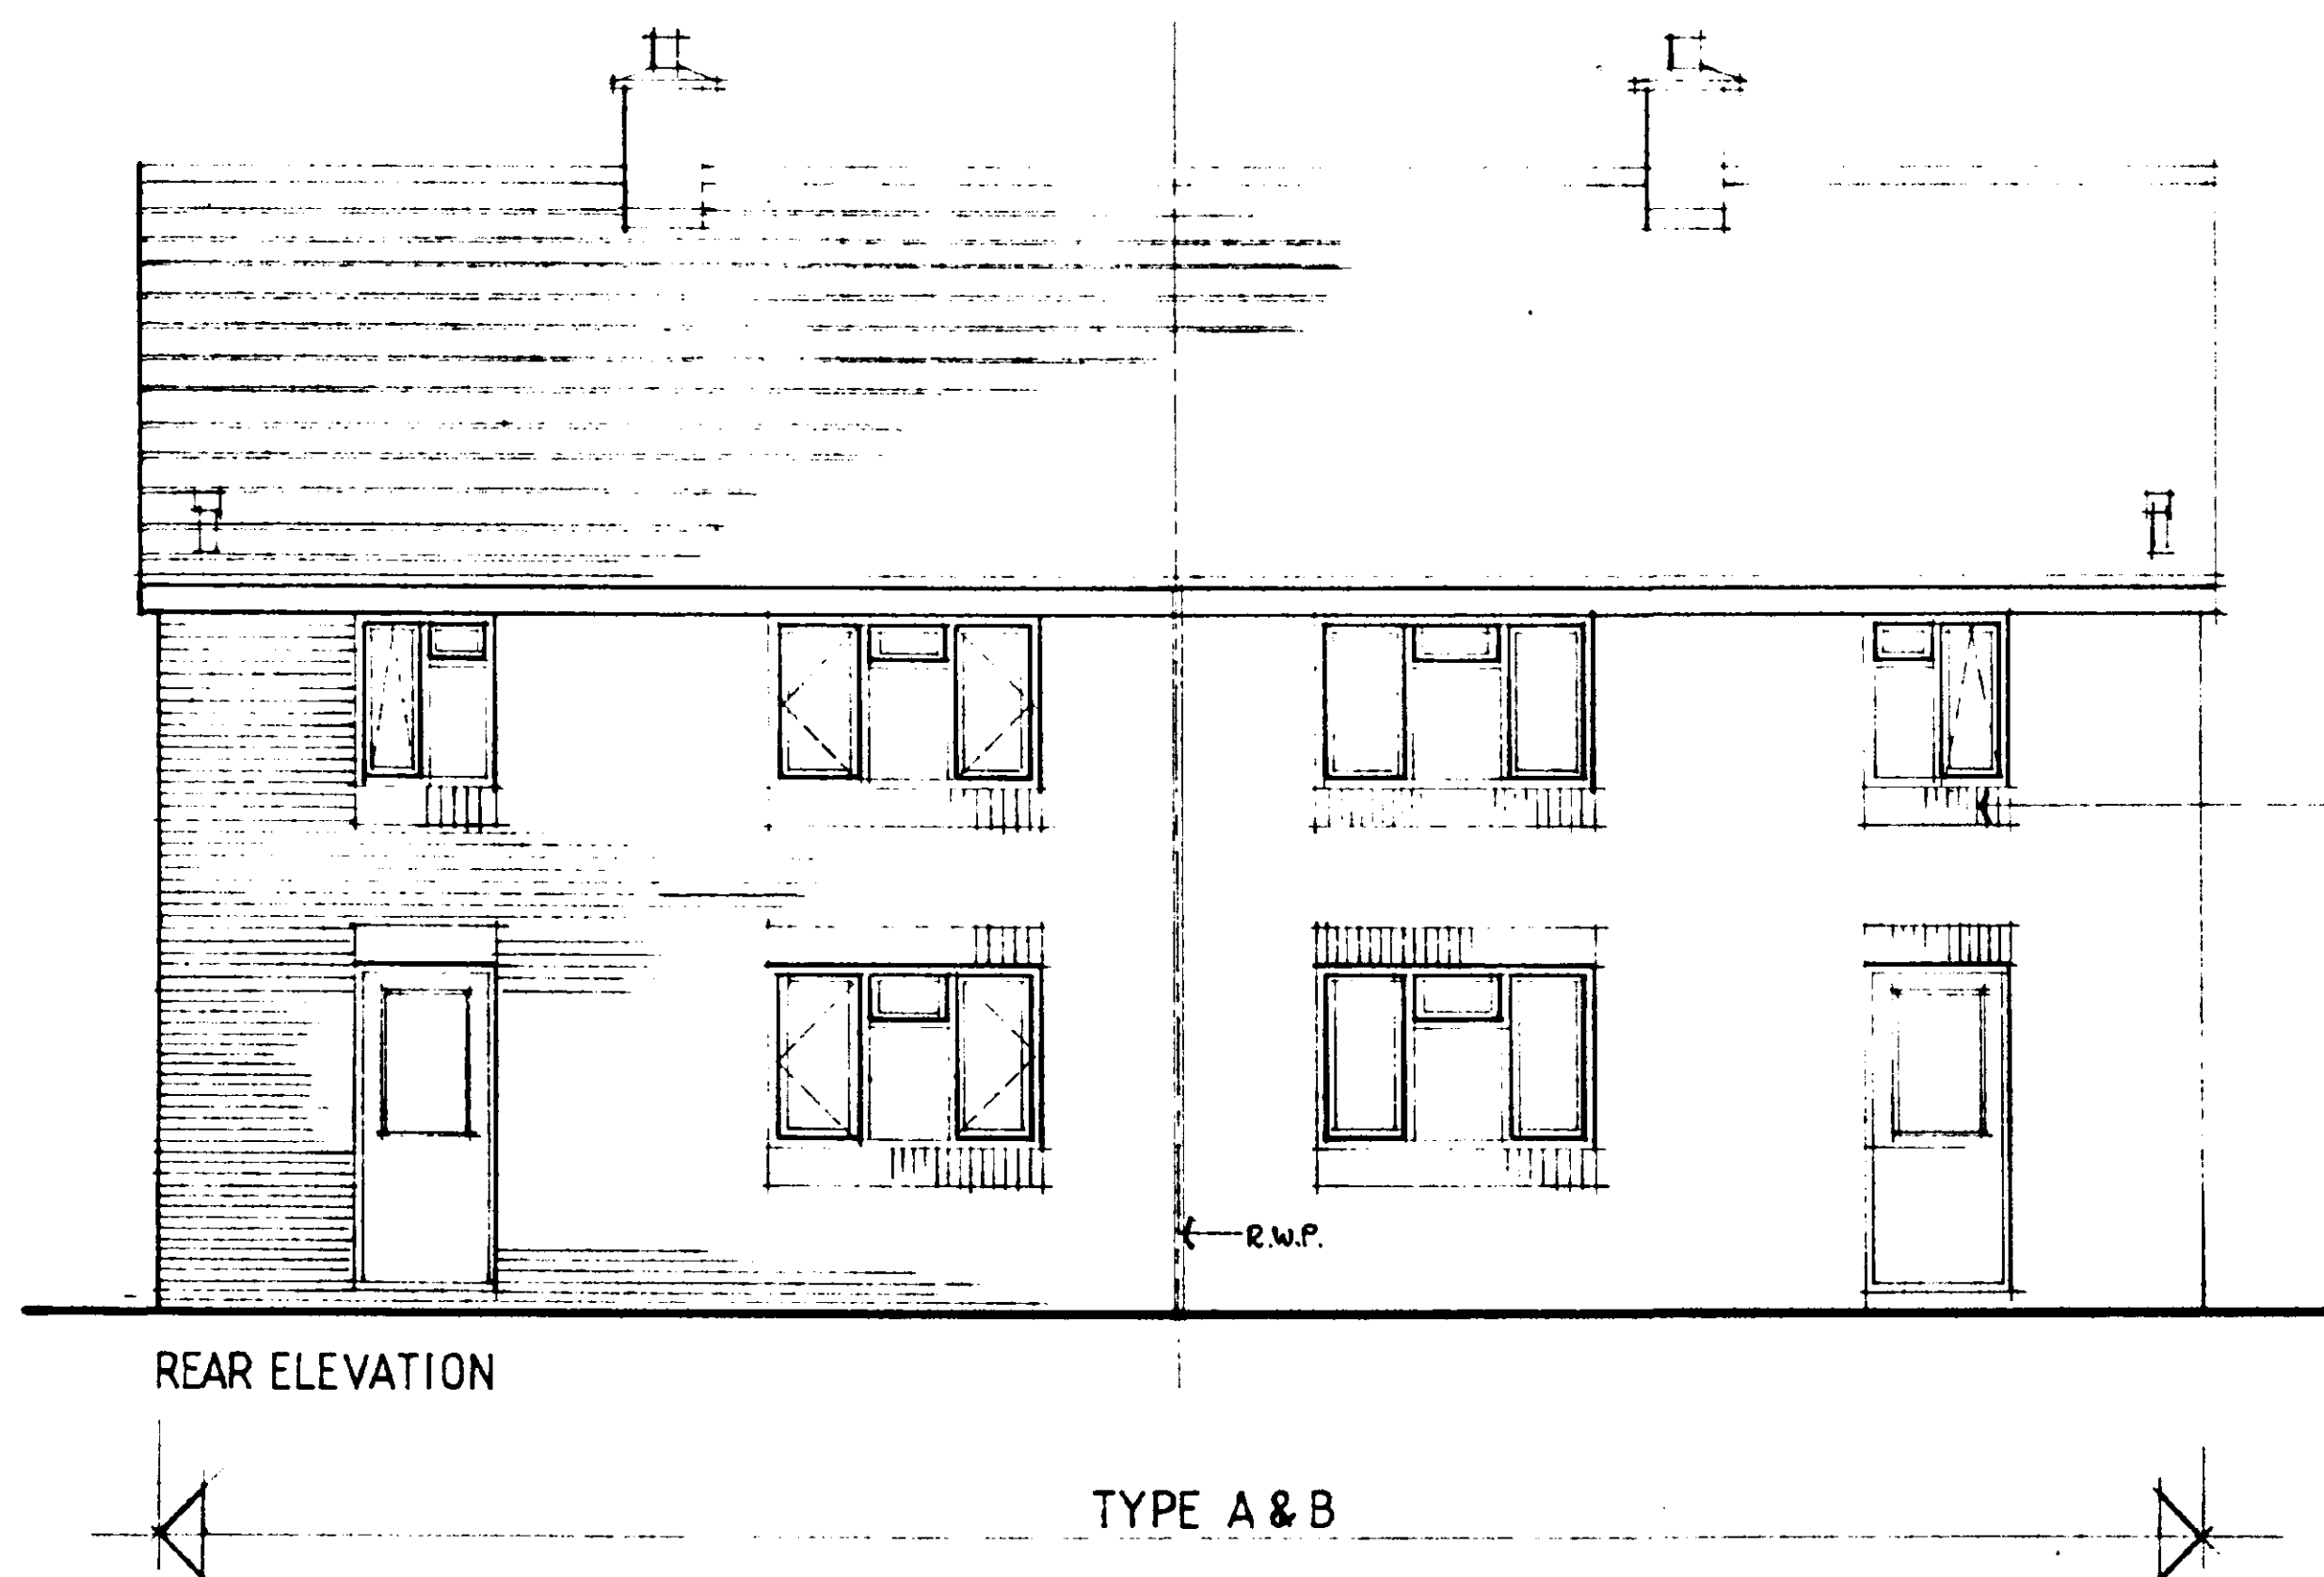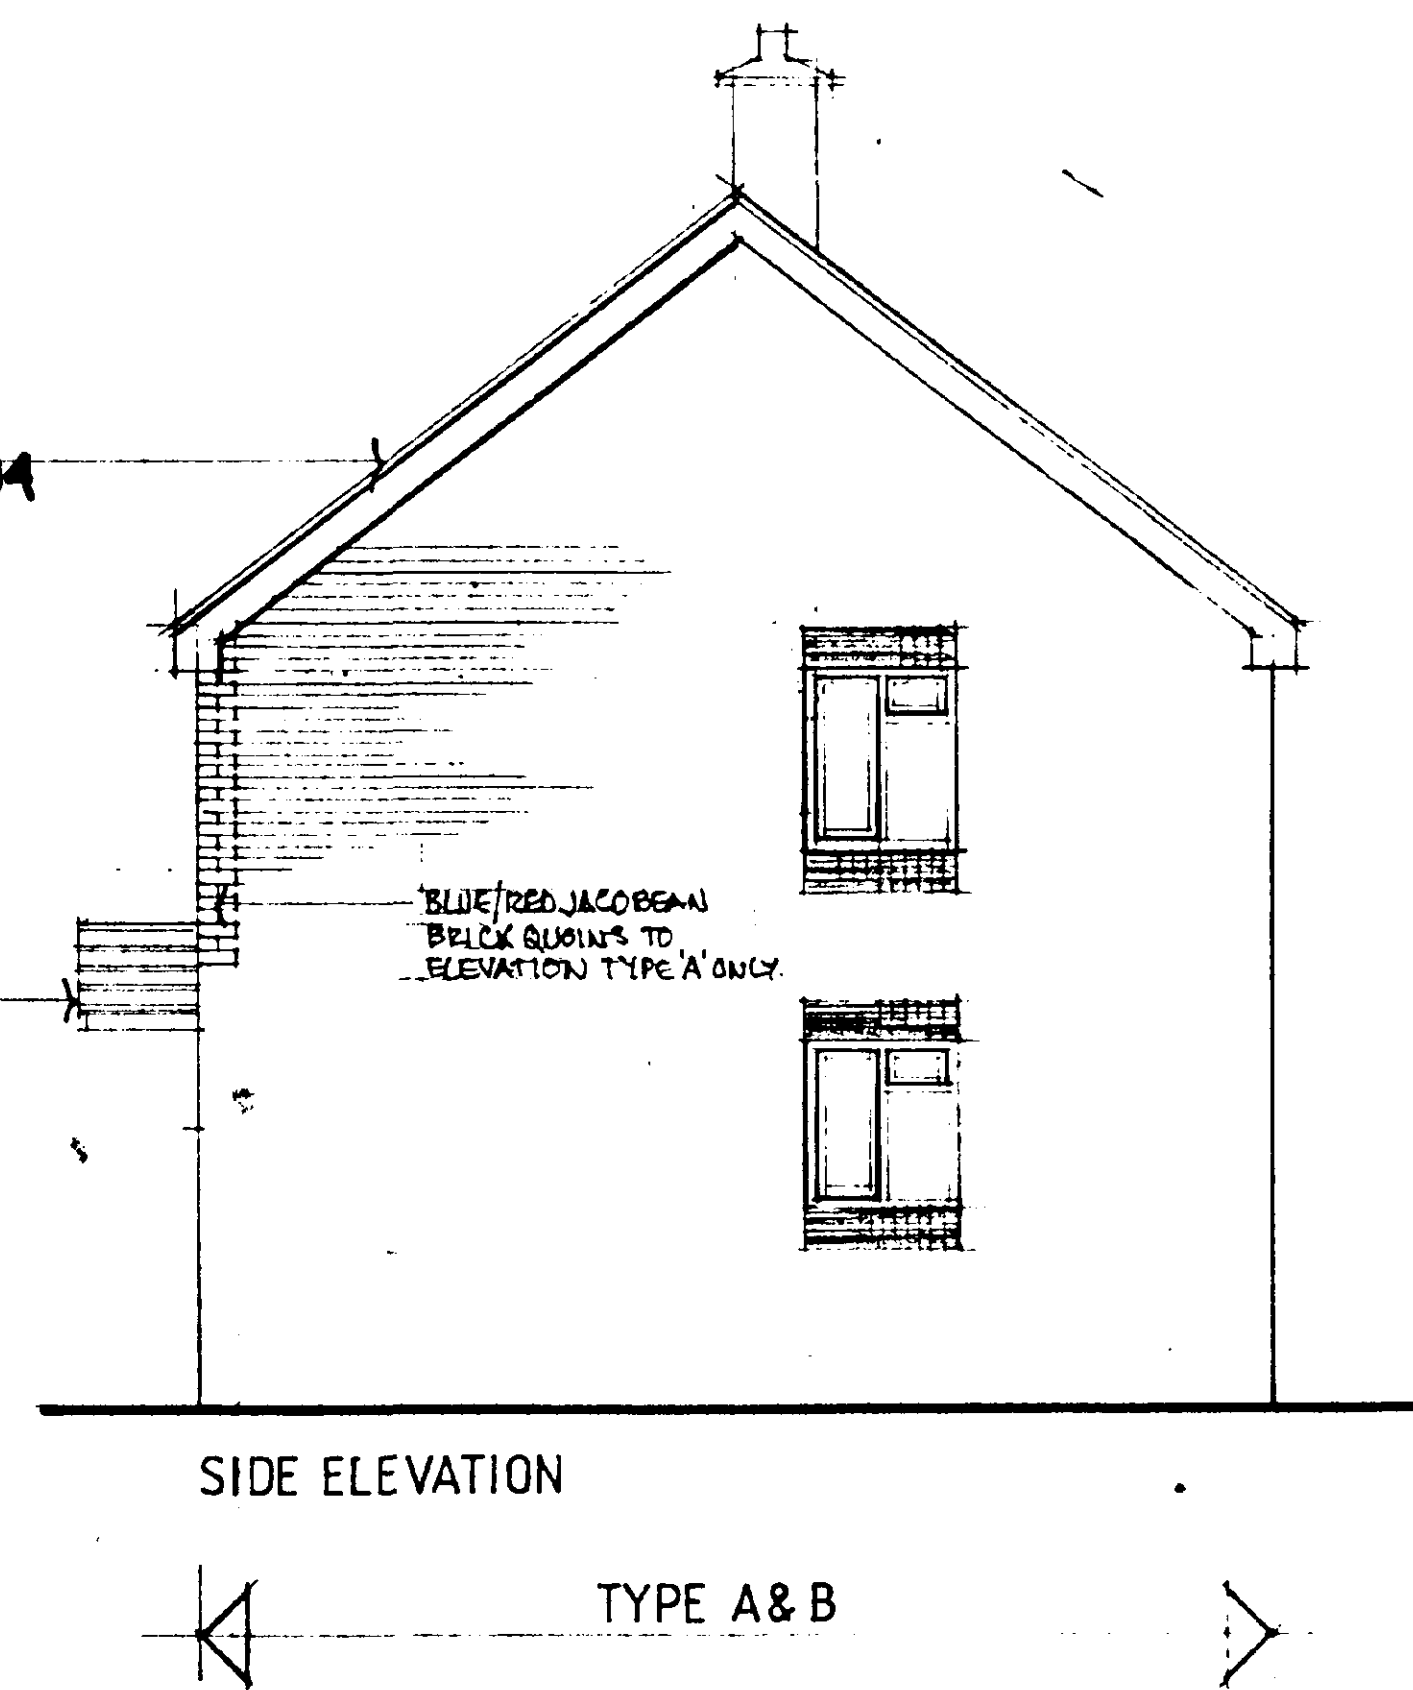

NOTES	
1.	All contractors and sub-contractors check site dimensions
2.	Only figured dimensions to be worked to
3.	FOR TYPE OF MAIN FACING BRICK READ IN CONJUNCTION WITH DWG. NO.
4.	BLUE ELEVATION MAY BE HANDED.
5.	CONTRACTOR TO CAREFULLY REMOVE EXIST. WINDOWS & EXTERNAL DOORS & RE-FIX IN NEW BRICK OPENINGS.

REVISIONS	

MR. TAWN 47 MILLFIELD GARDENS CROWLAND Repairs & Improvement Works PRC Advisory Services Ltd. 26 Lichfield Street Walsall West Midlands WS1 1TJ PROPOSED ELEVATIONS TYPE A & B	
scale 1:50 job number 42	drawn date drawing number 02

DETERMINED
PLAN

APPROVED
DRAWING
1 FEB 1997
10130/91