
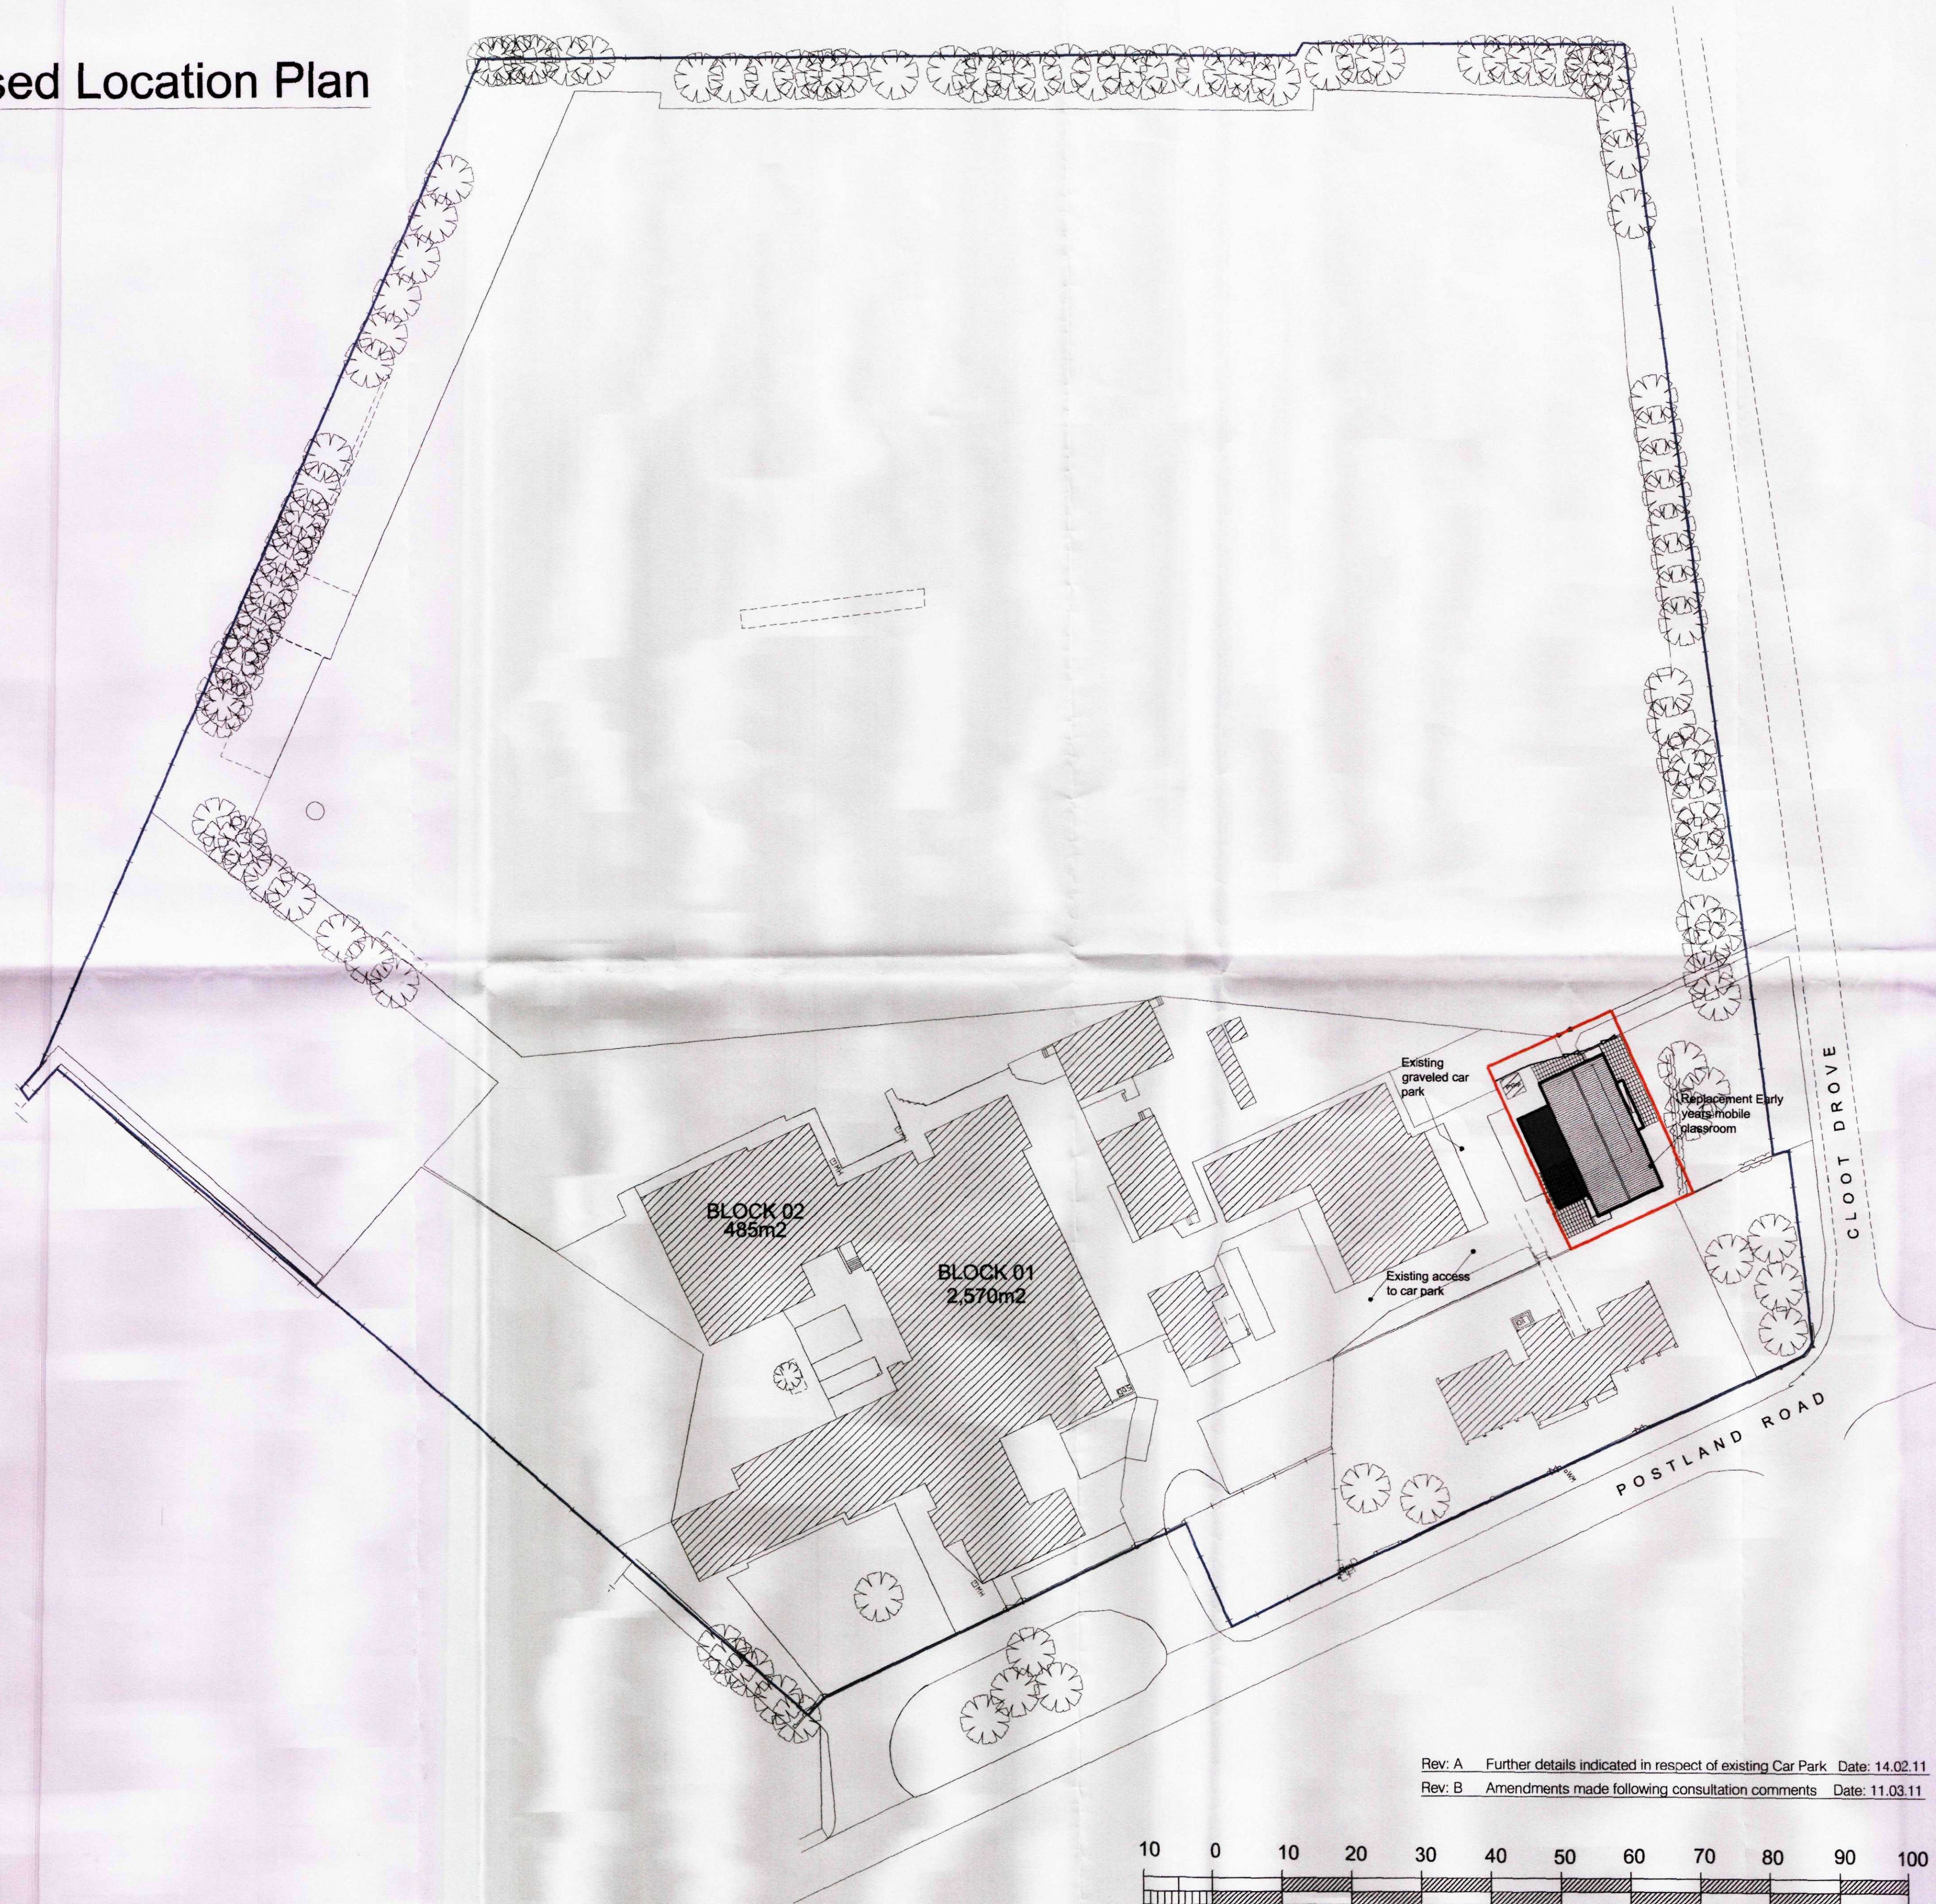


Proposed Location Plan


1:500

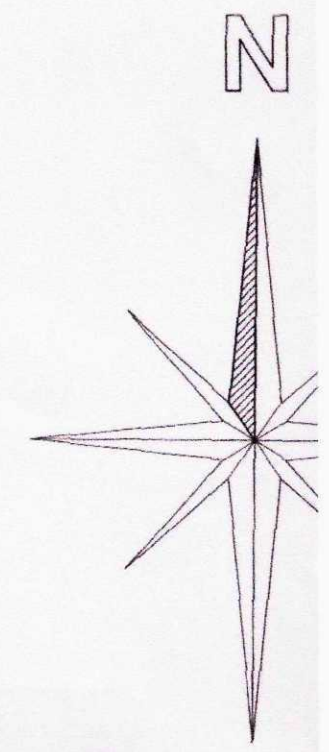

AMENDED PLAN
Ref. A /

SHDC
Planning & Development
15 MAR 2011
Ref: 0131-11

Rev: A Further details indicated in respect of existing Car Park Date: 14.02.11
Rev: B Amendments made following consultation comments Date: 11.03.11

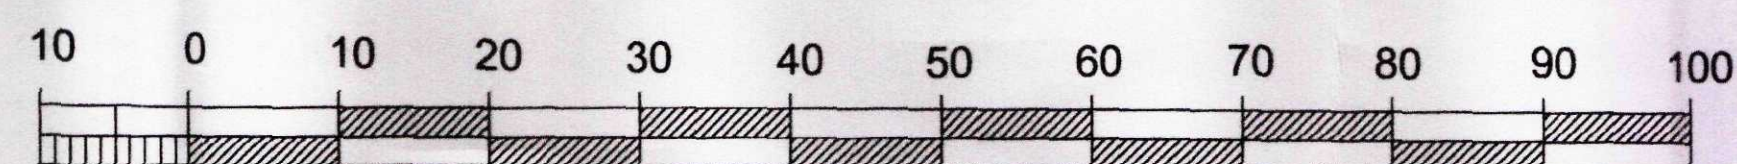

Client:
Mouchel Business Services
Project Title:
Proposed Temporary Classroom at
Crowland St. Guthlacs (EARLY YEARS)
Drawing Title:
Proposed Location Plan



Scale:
1:500
Date:
Dec 10
Drawn:
SB
Checked:
PR

PR
Tillbridge La
Sturton by S
Lincoln
LN1 2DS
T: 01427 71
E: design@
W: www.ge
Project No.
MOU - 034

N

Proposed Site Plan

1:200

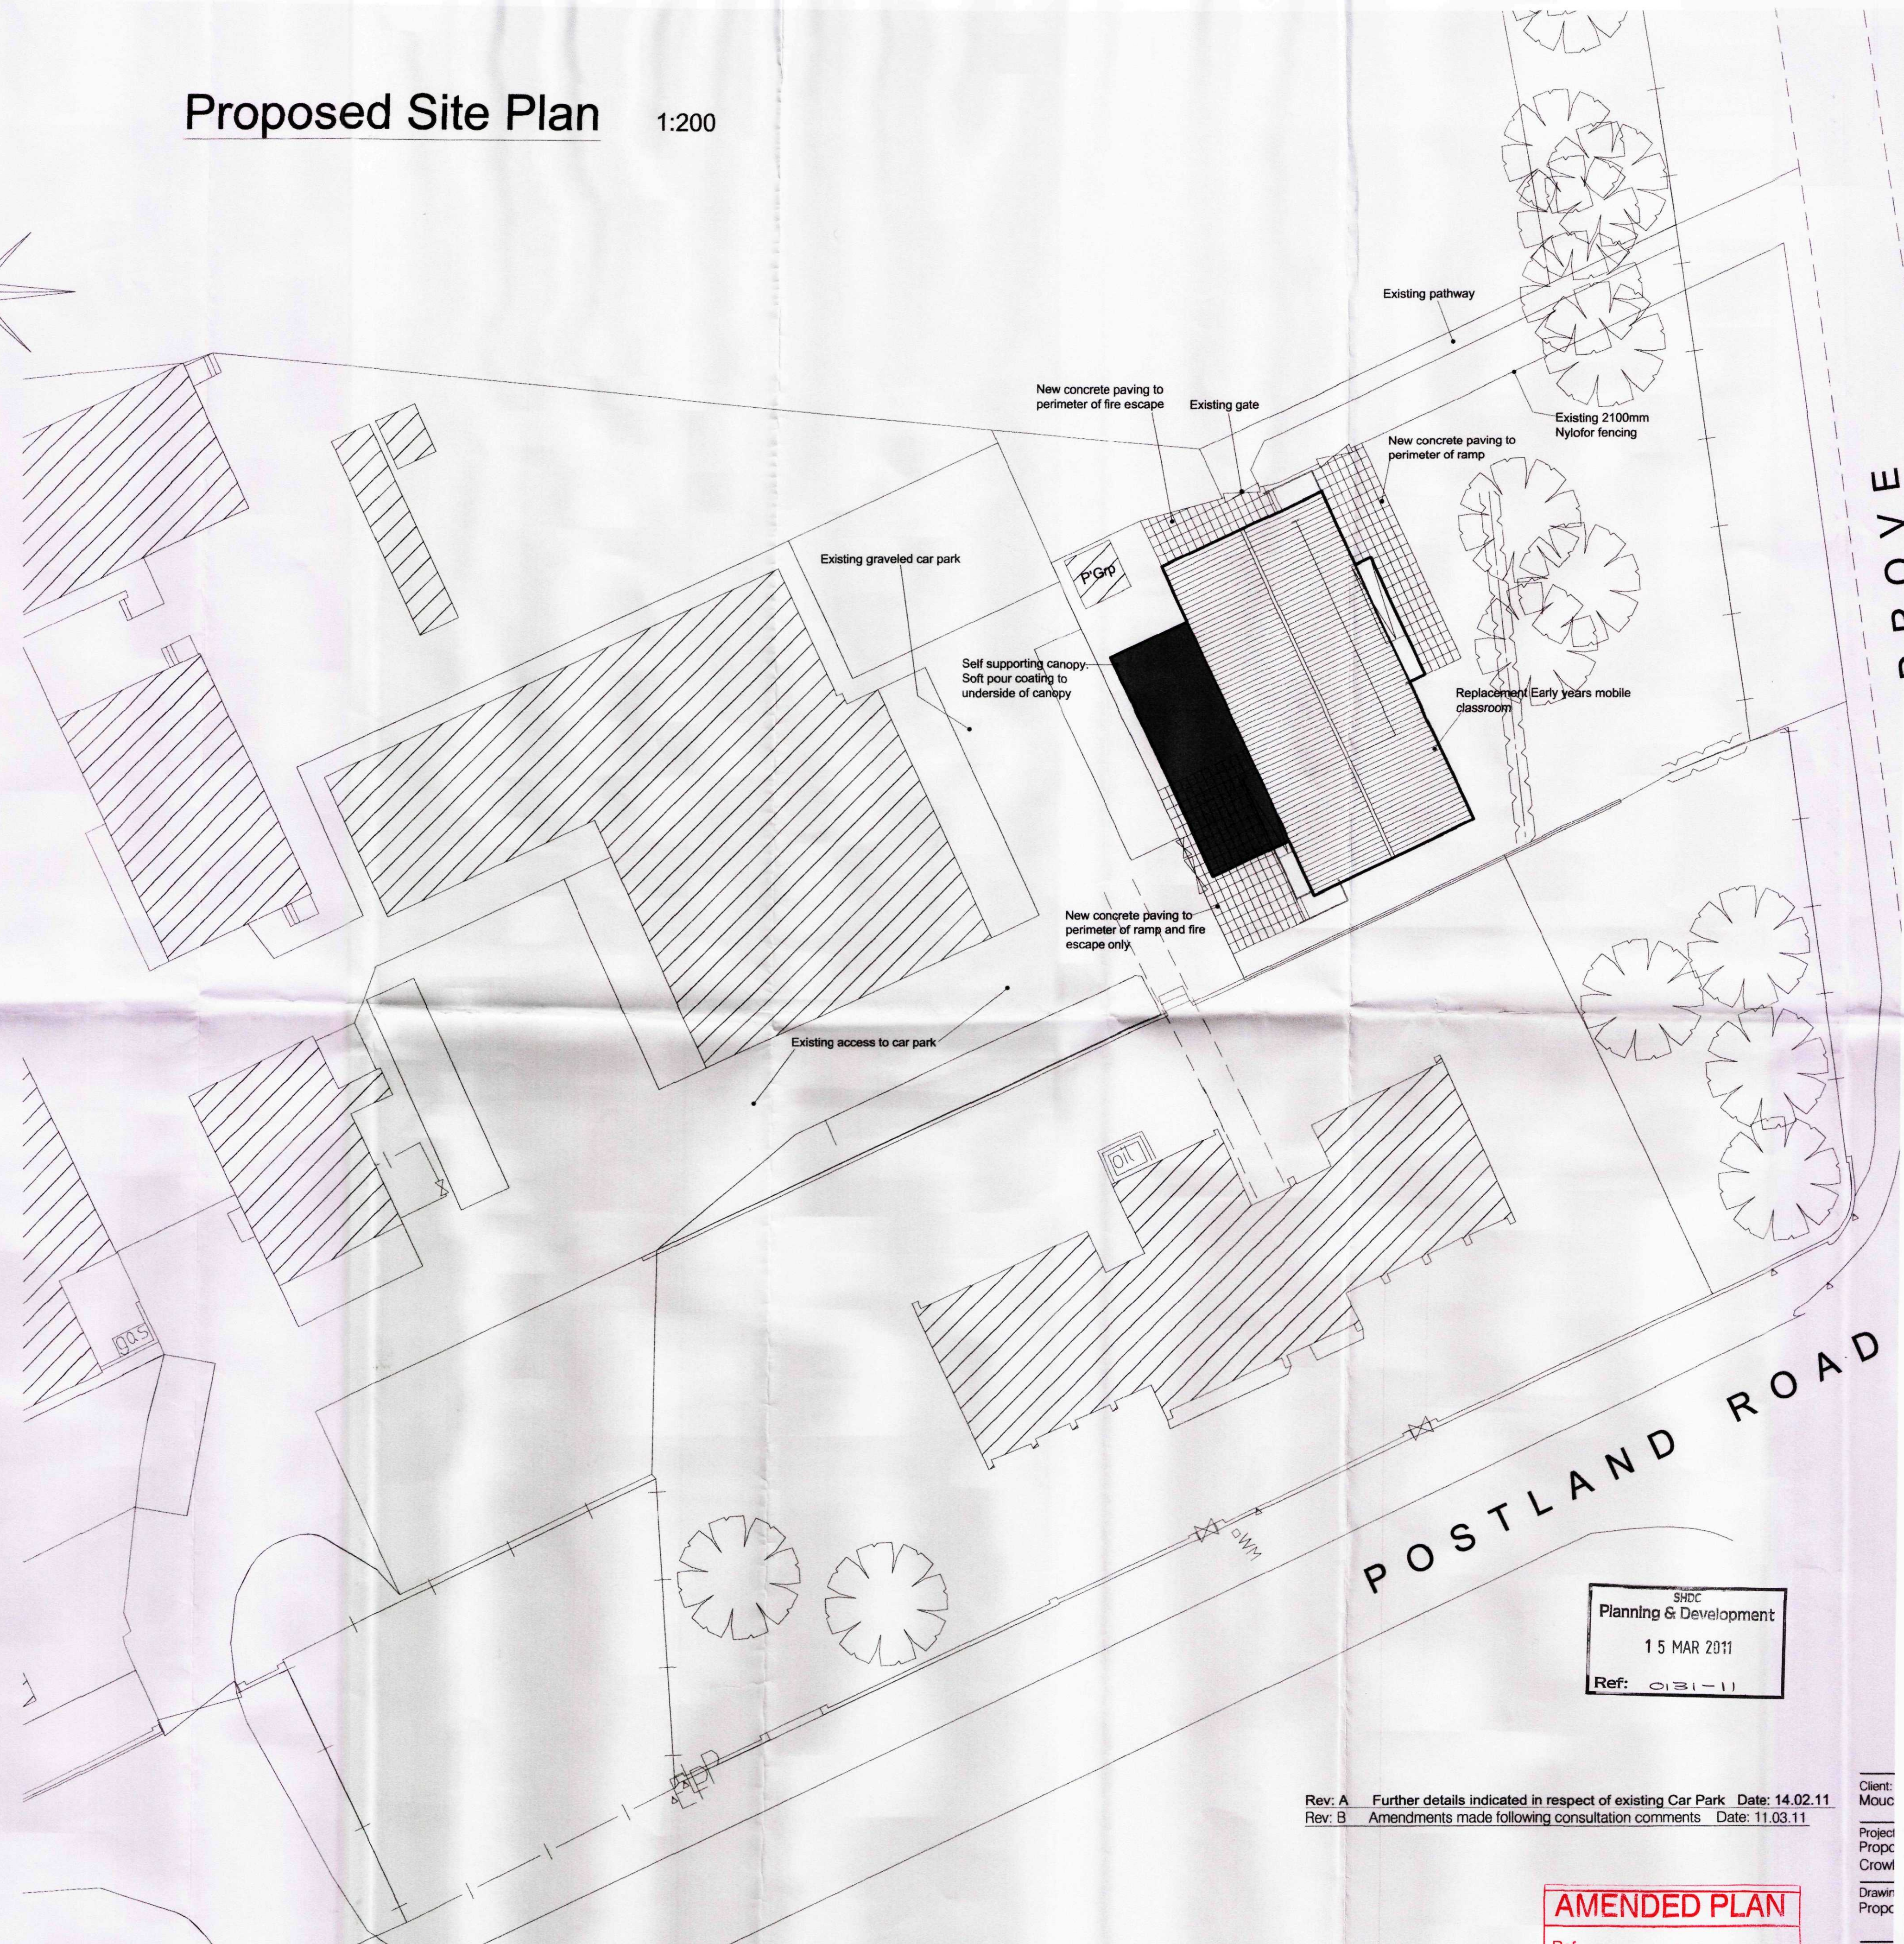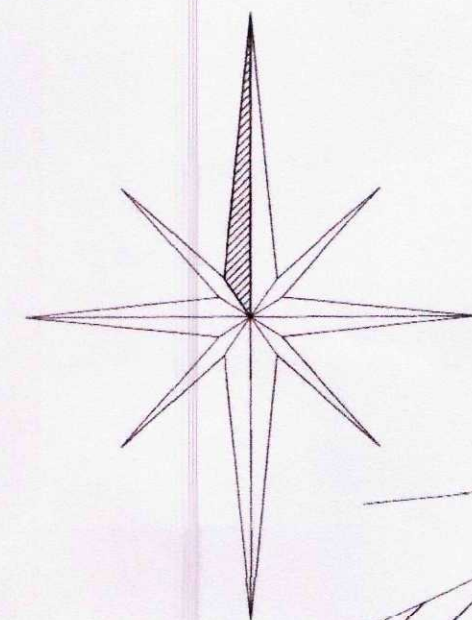

SHDC
Planning & Development
15 MAR 2011
Ref: 0131-11

Rev: A Further details indicated in respect of existing Car Park Date: 14.02.11
Rev: B Amendments made following consultation comments Date: 11.03.11

AMENDED PLAN
Ref. A/

Client: Mouc
Project: Propc
Drawn: Propc
Scale: 1:200