



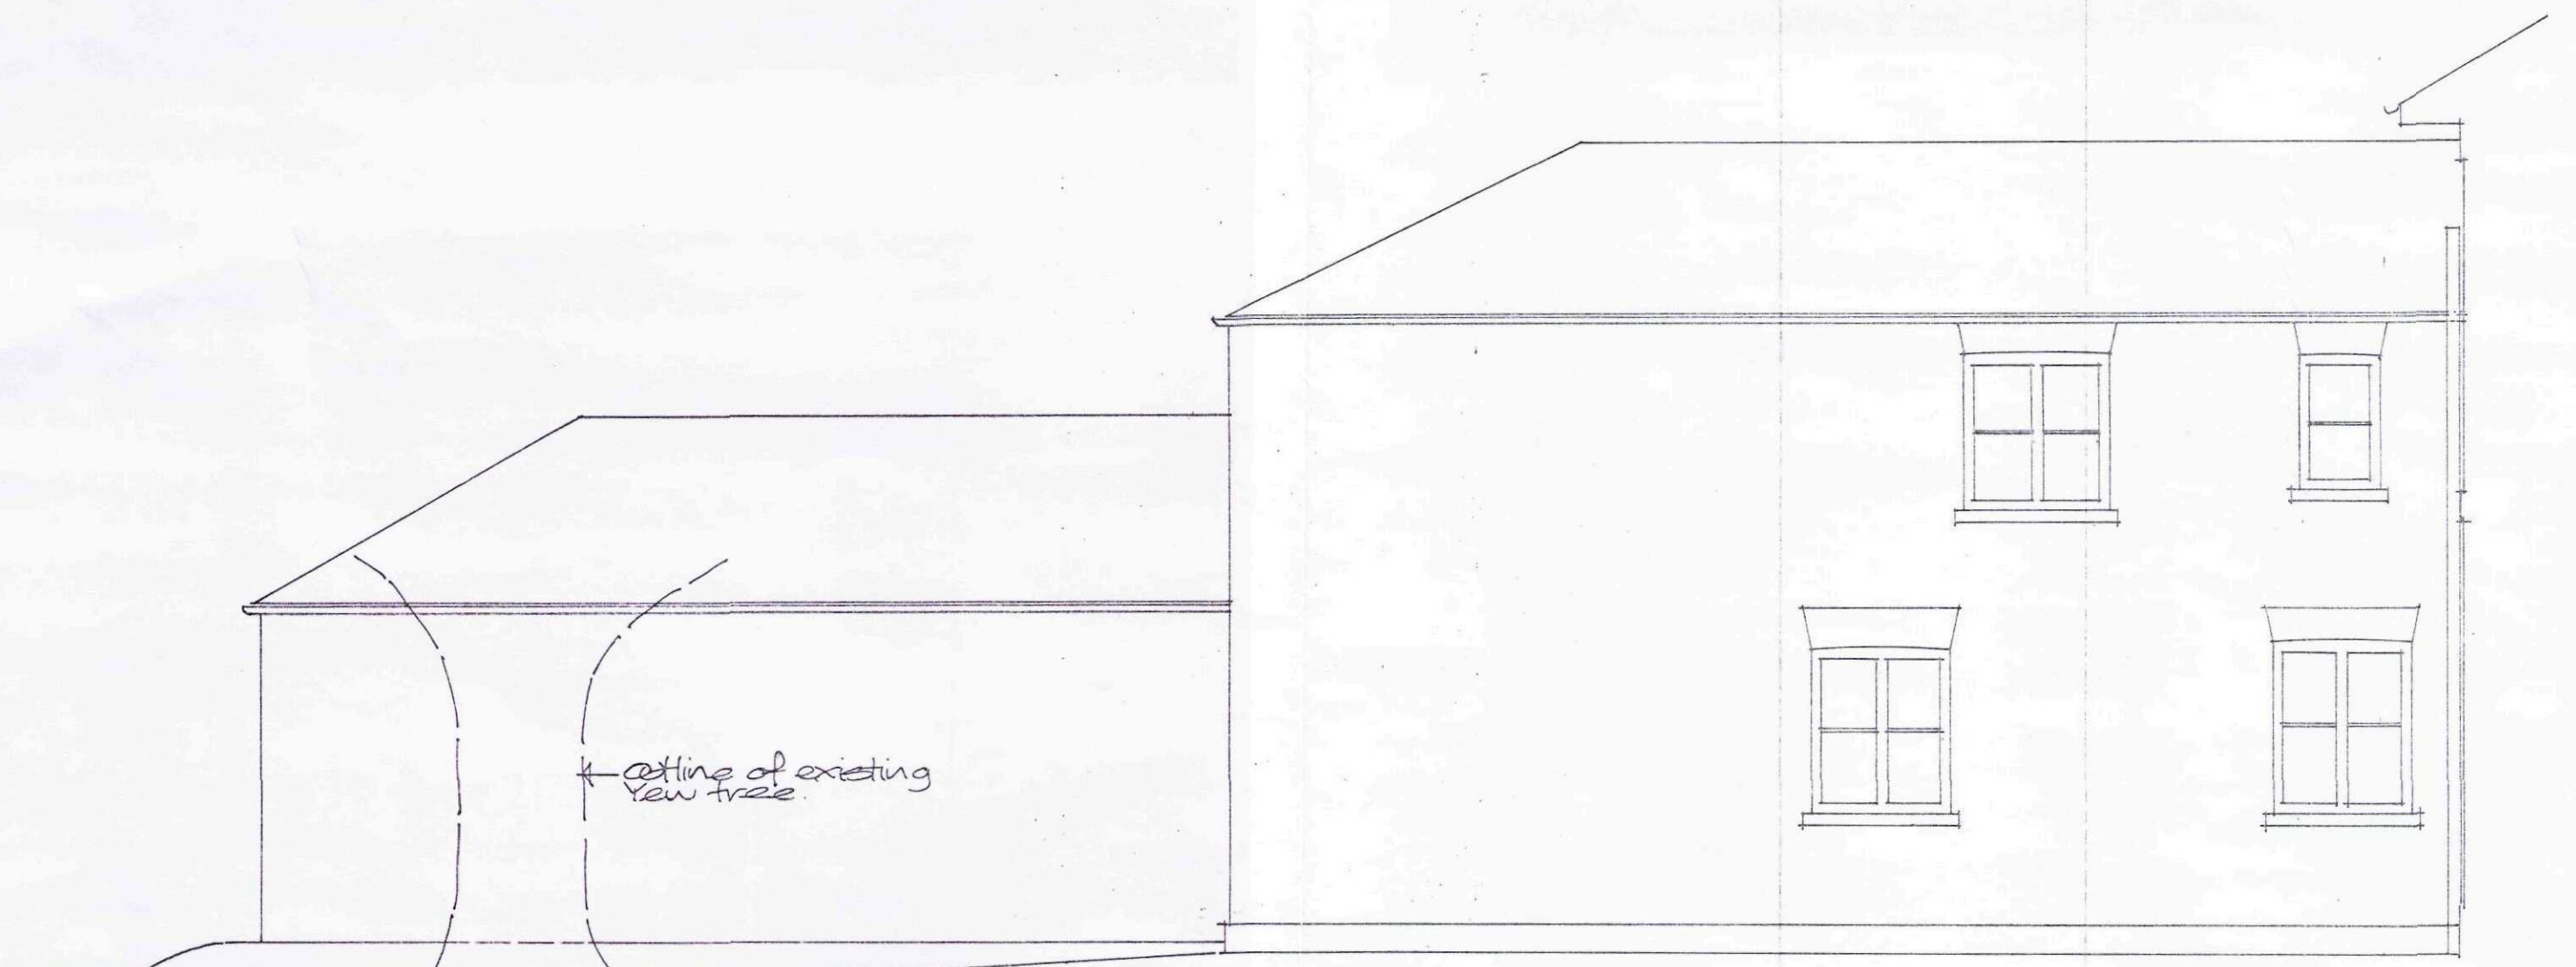


WEST ELEVATION.

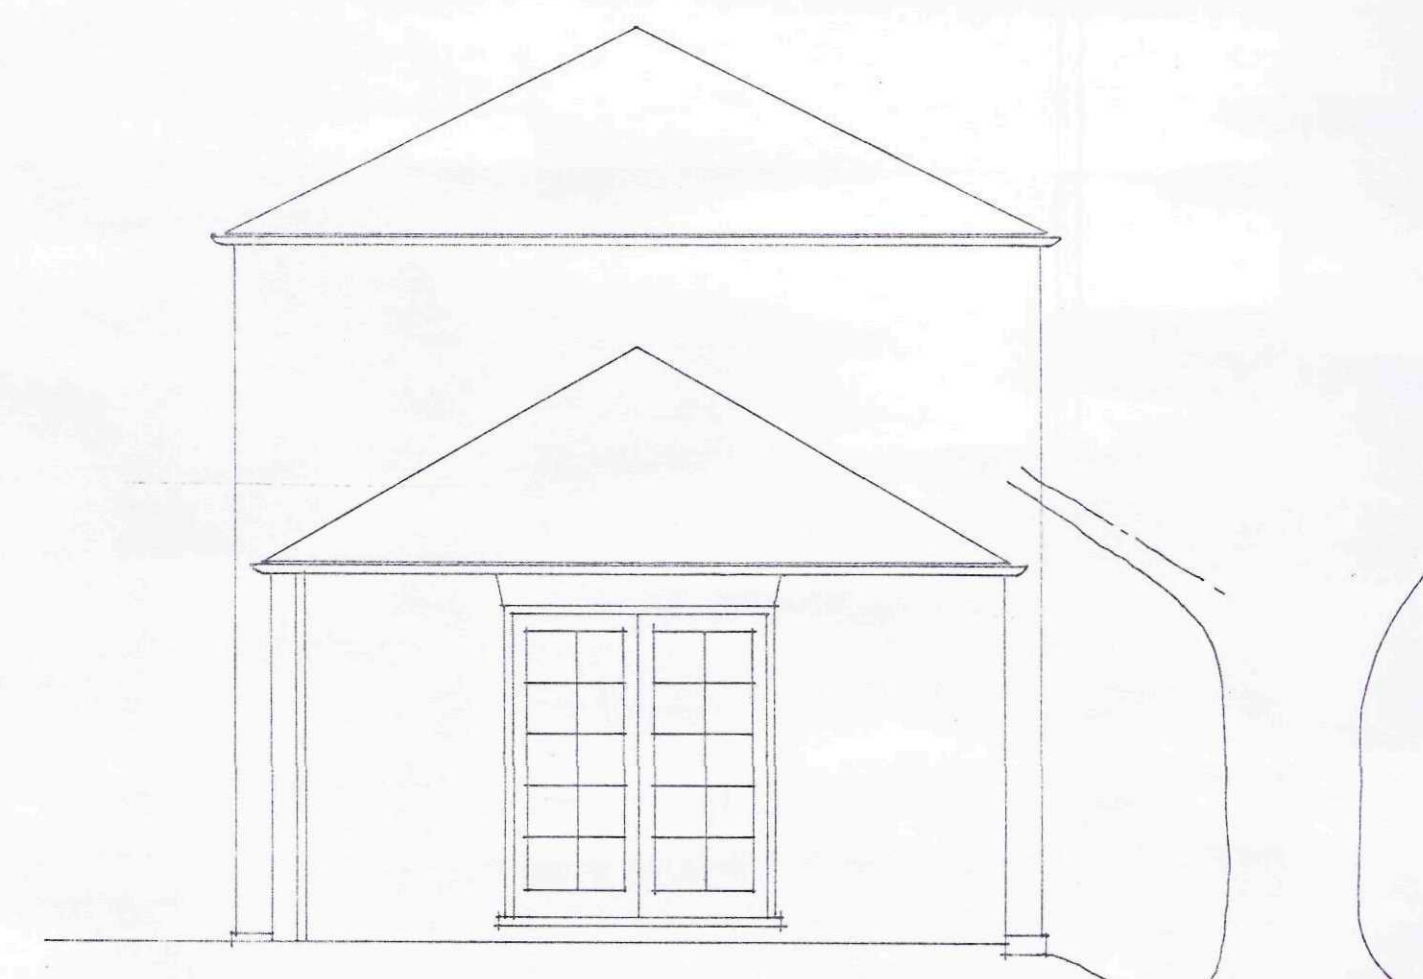



NORTH ELEVATION.




EAST ELEVATION.

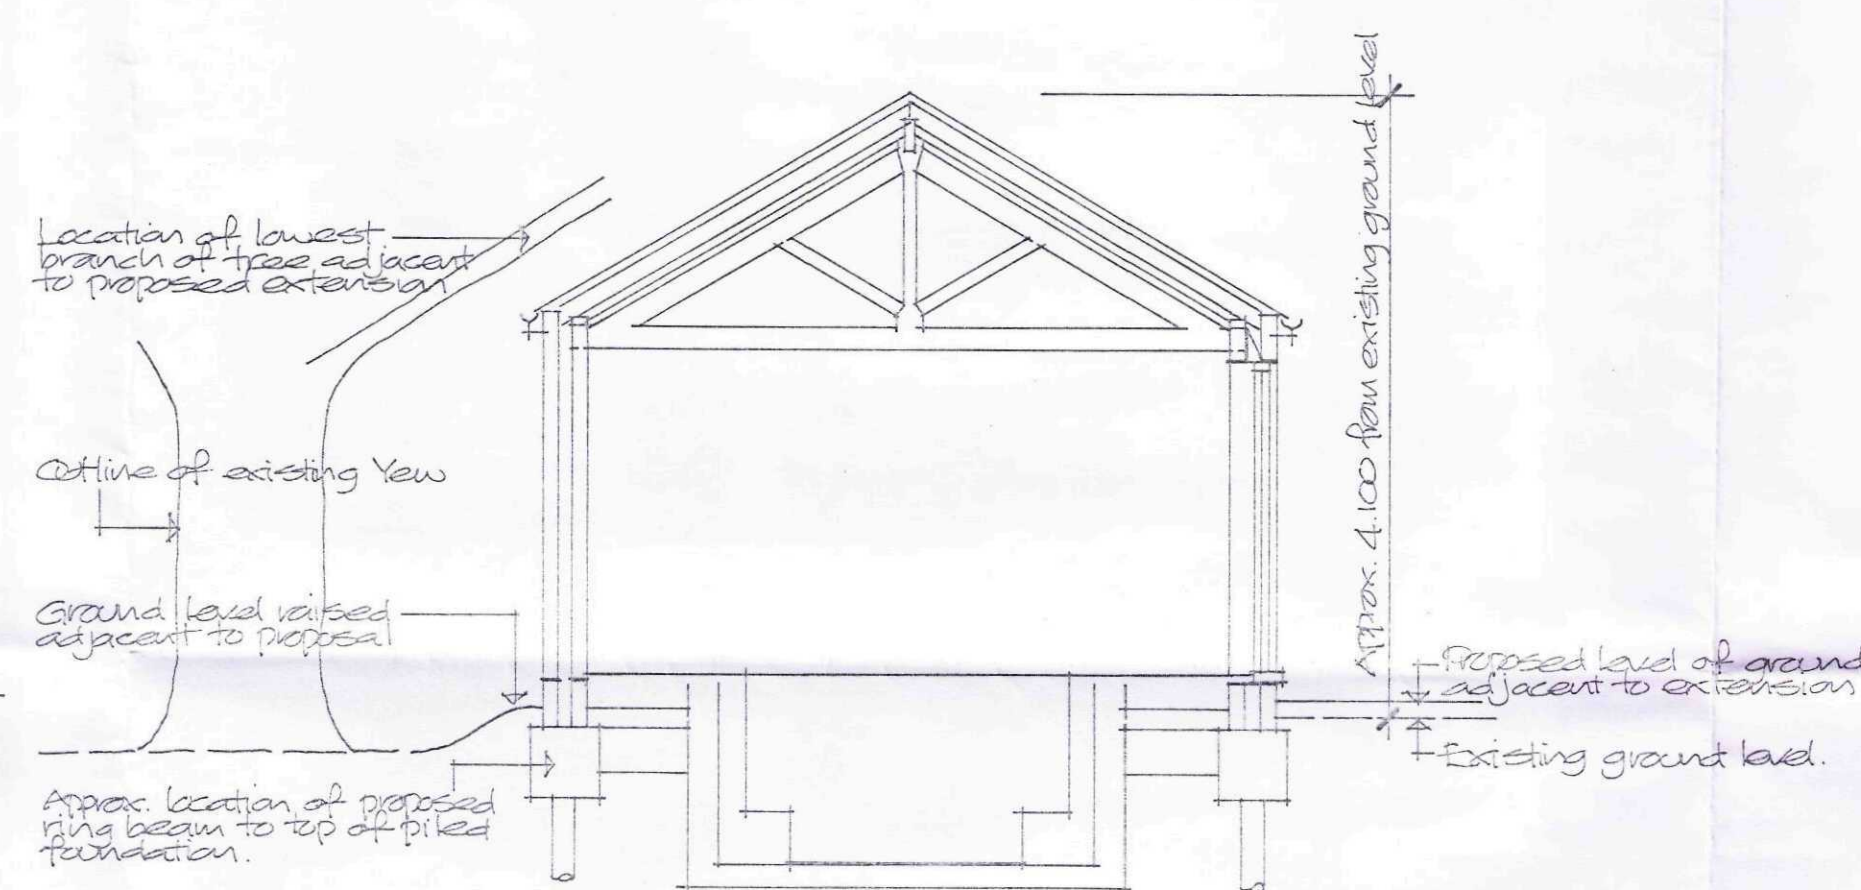

SECTION.

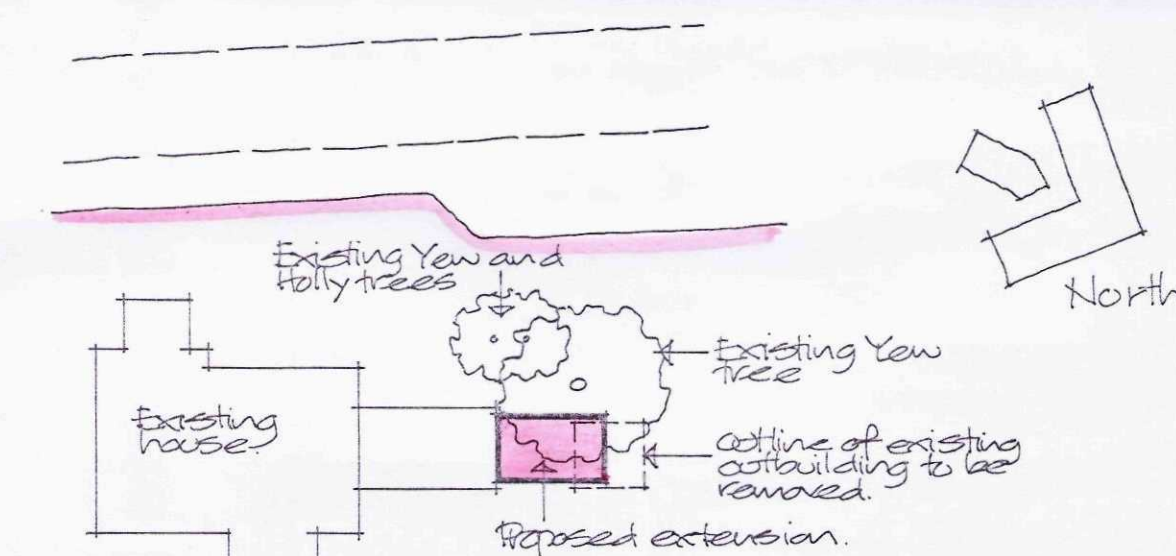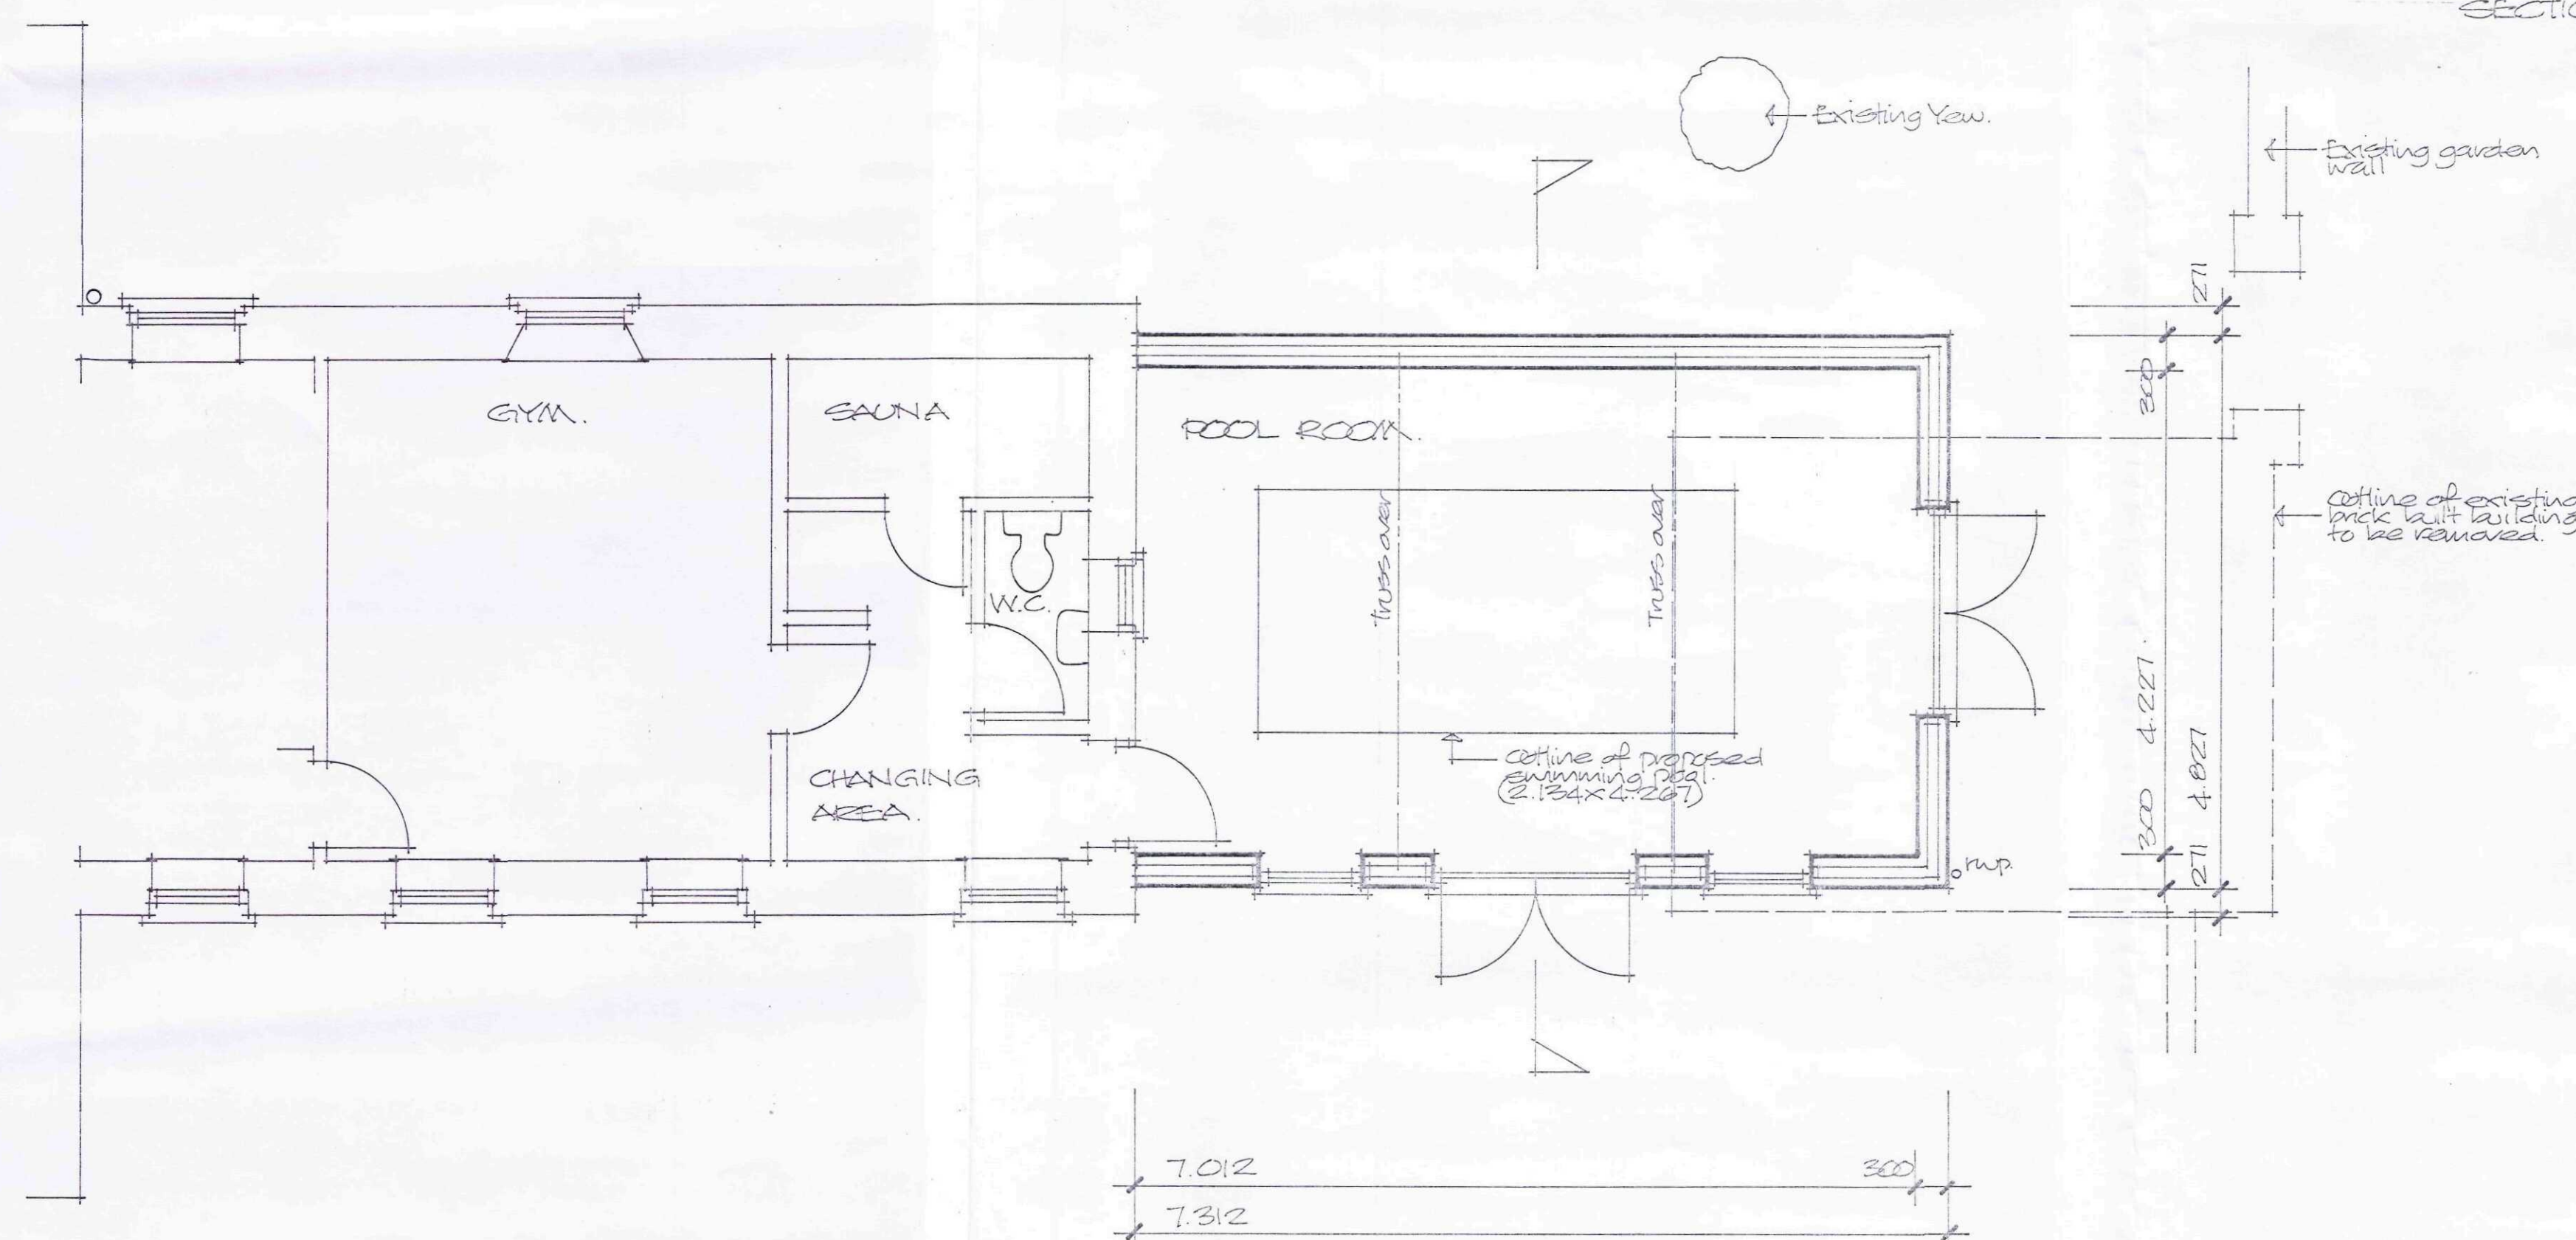

BLOCK PLAN Scale 1:500

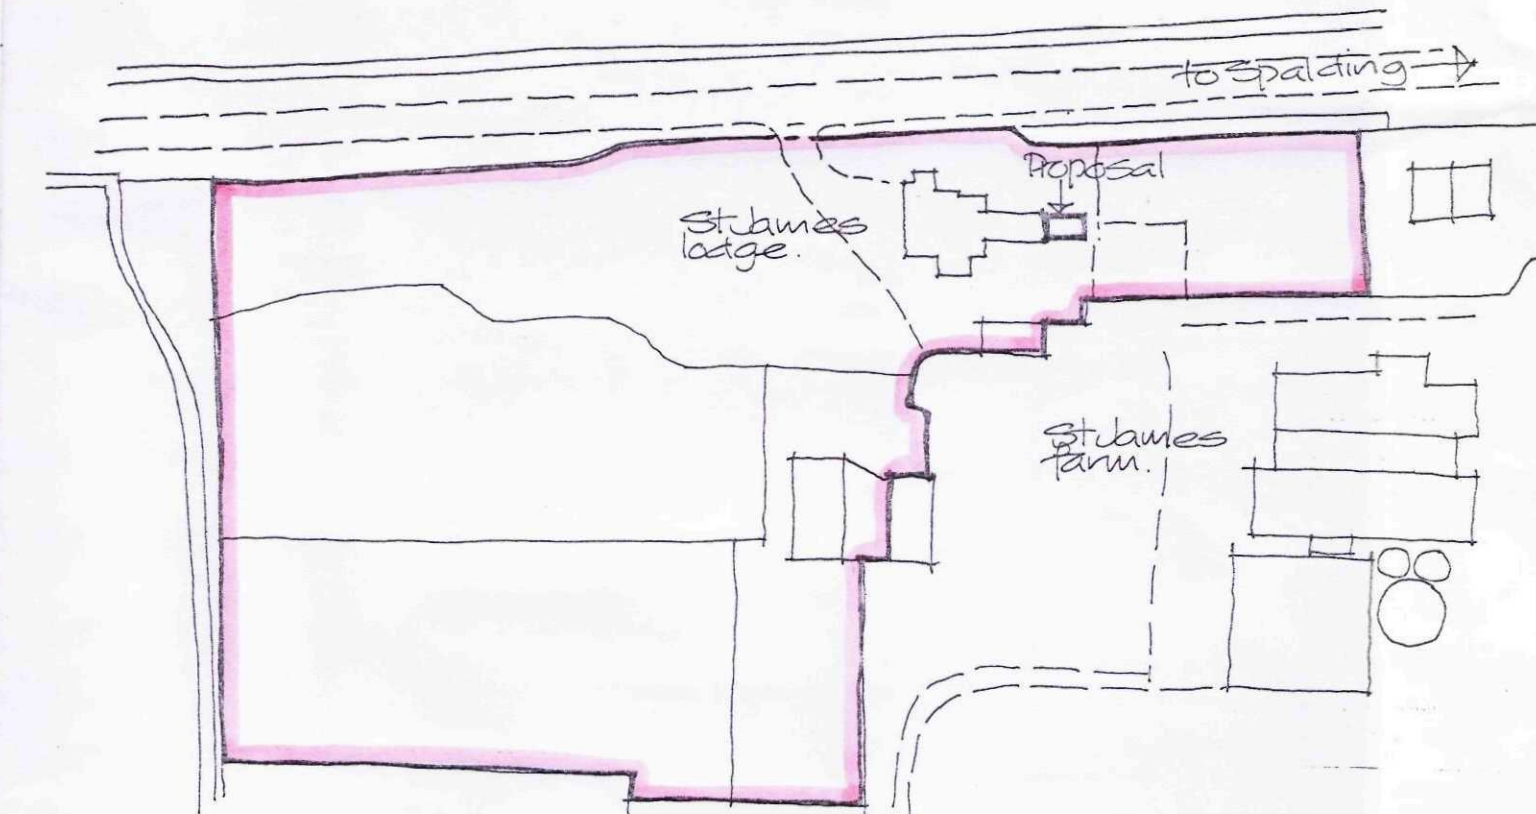

LOCATION PLAN Scale 1:1250

SHDC  
Planning & Development  
22 FEB 2012  
Ref: 0144-12

Finishes:

- Roof: Natural slate to match existing installed at 30 degree pitch.
- Walls: Facing brickwork to match existing (reclaimed).
- Windows & door frames: Timber framed with paint finish to match existing.

Project  
PROPOSED COVERED POOL  
ROOM EXTENSION TO EXISTING  
HOUSE,  
ST JAMES LODGE, CROWLAND.

ALAN HORNSBY  
ARCHITECTURAL SERVICES LTD  
"Little Acre"  
35 Peak Hill, Cowbit,  
Spalding, Lincs. PE12 6AW  
Tel. Holbeach (01406) 380591

Client  
MR & MRS R D CADE

Scale 1:50  
Date February 2012  
Drg. no. 12/02/02