



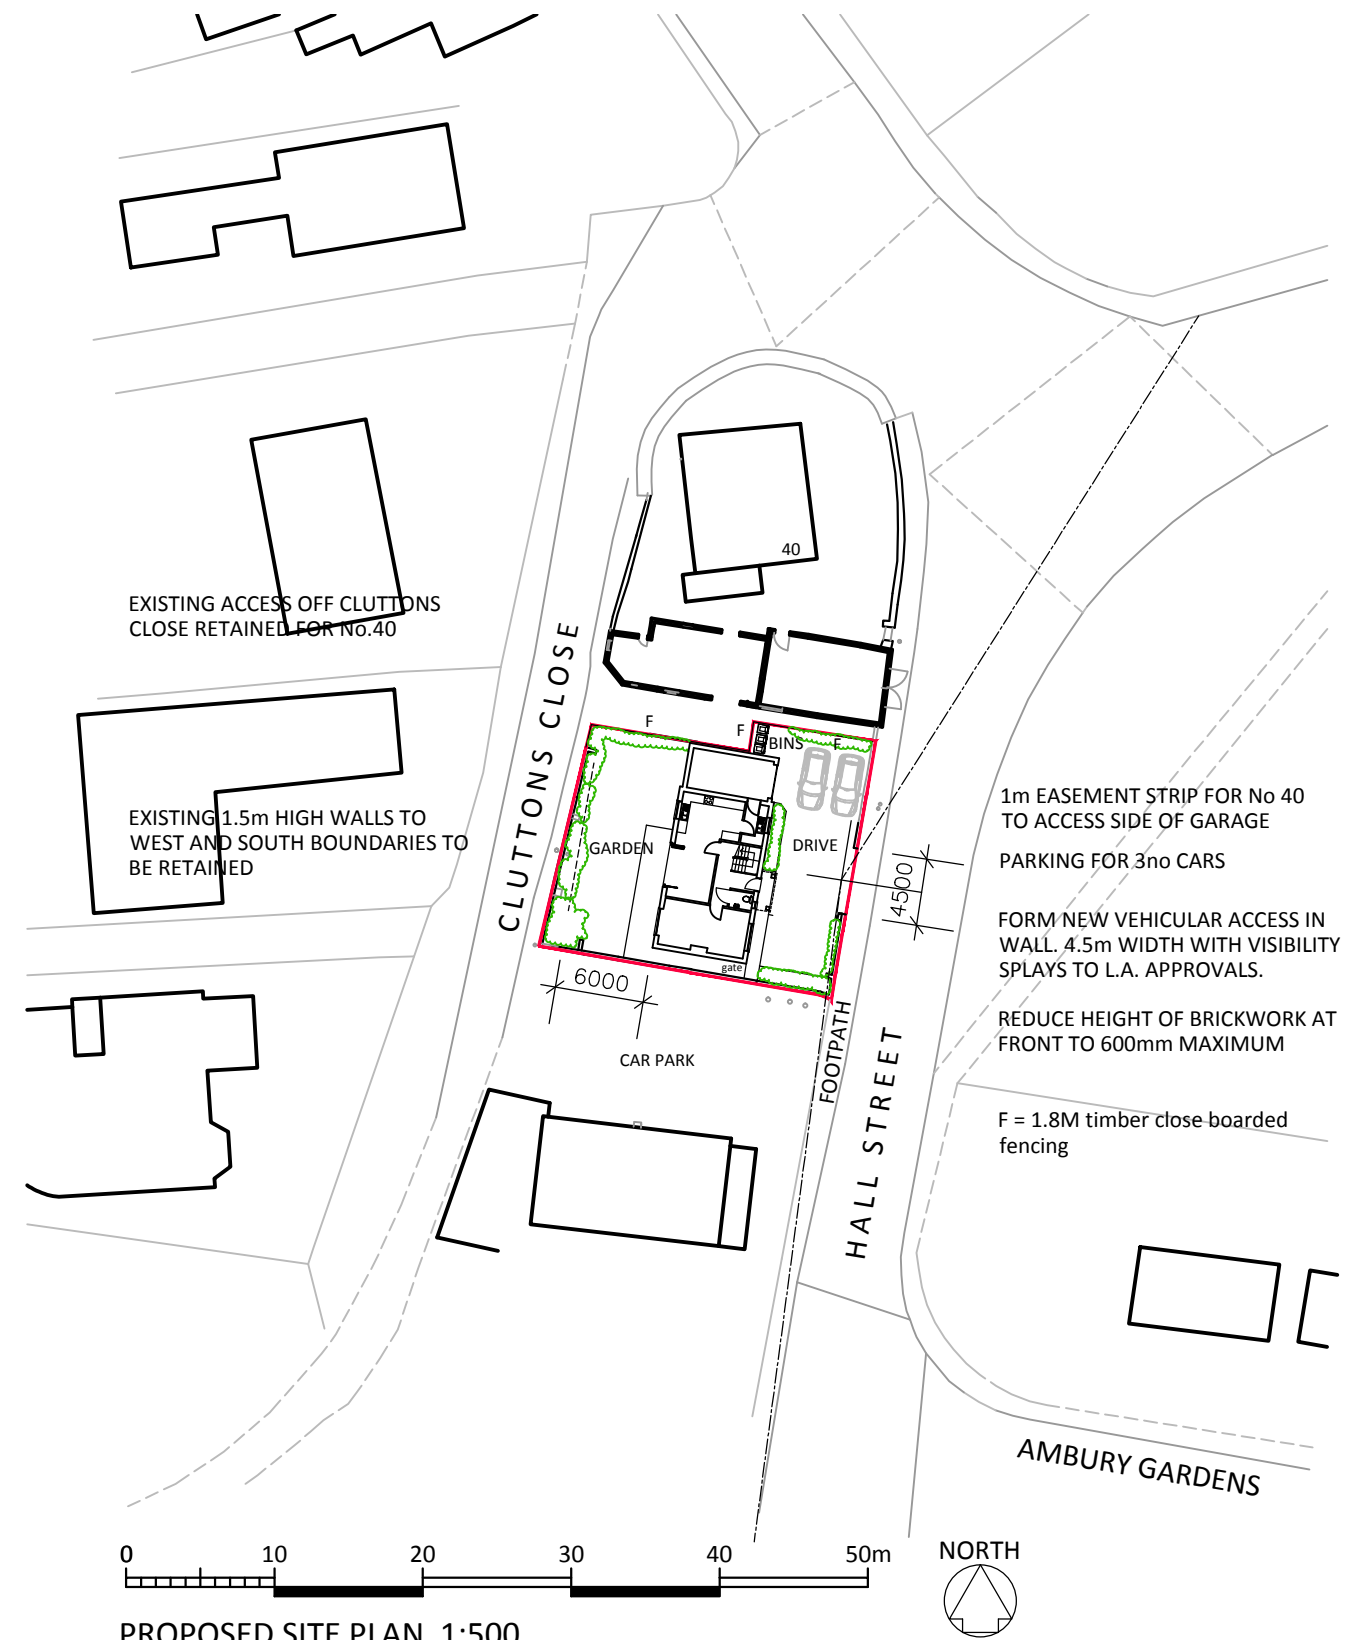

EXISTING PROPOSED

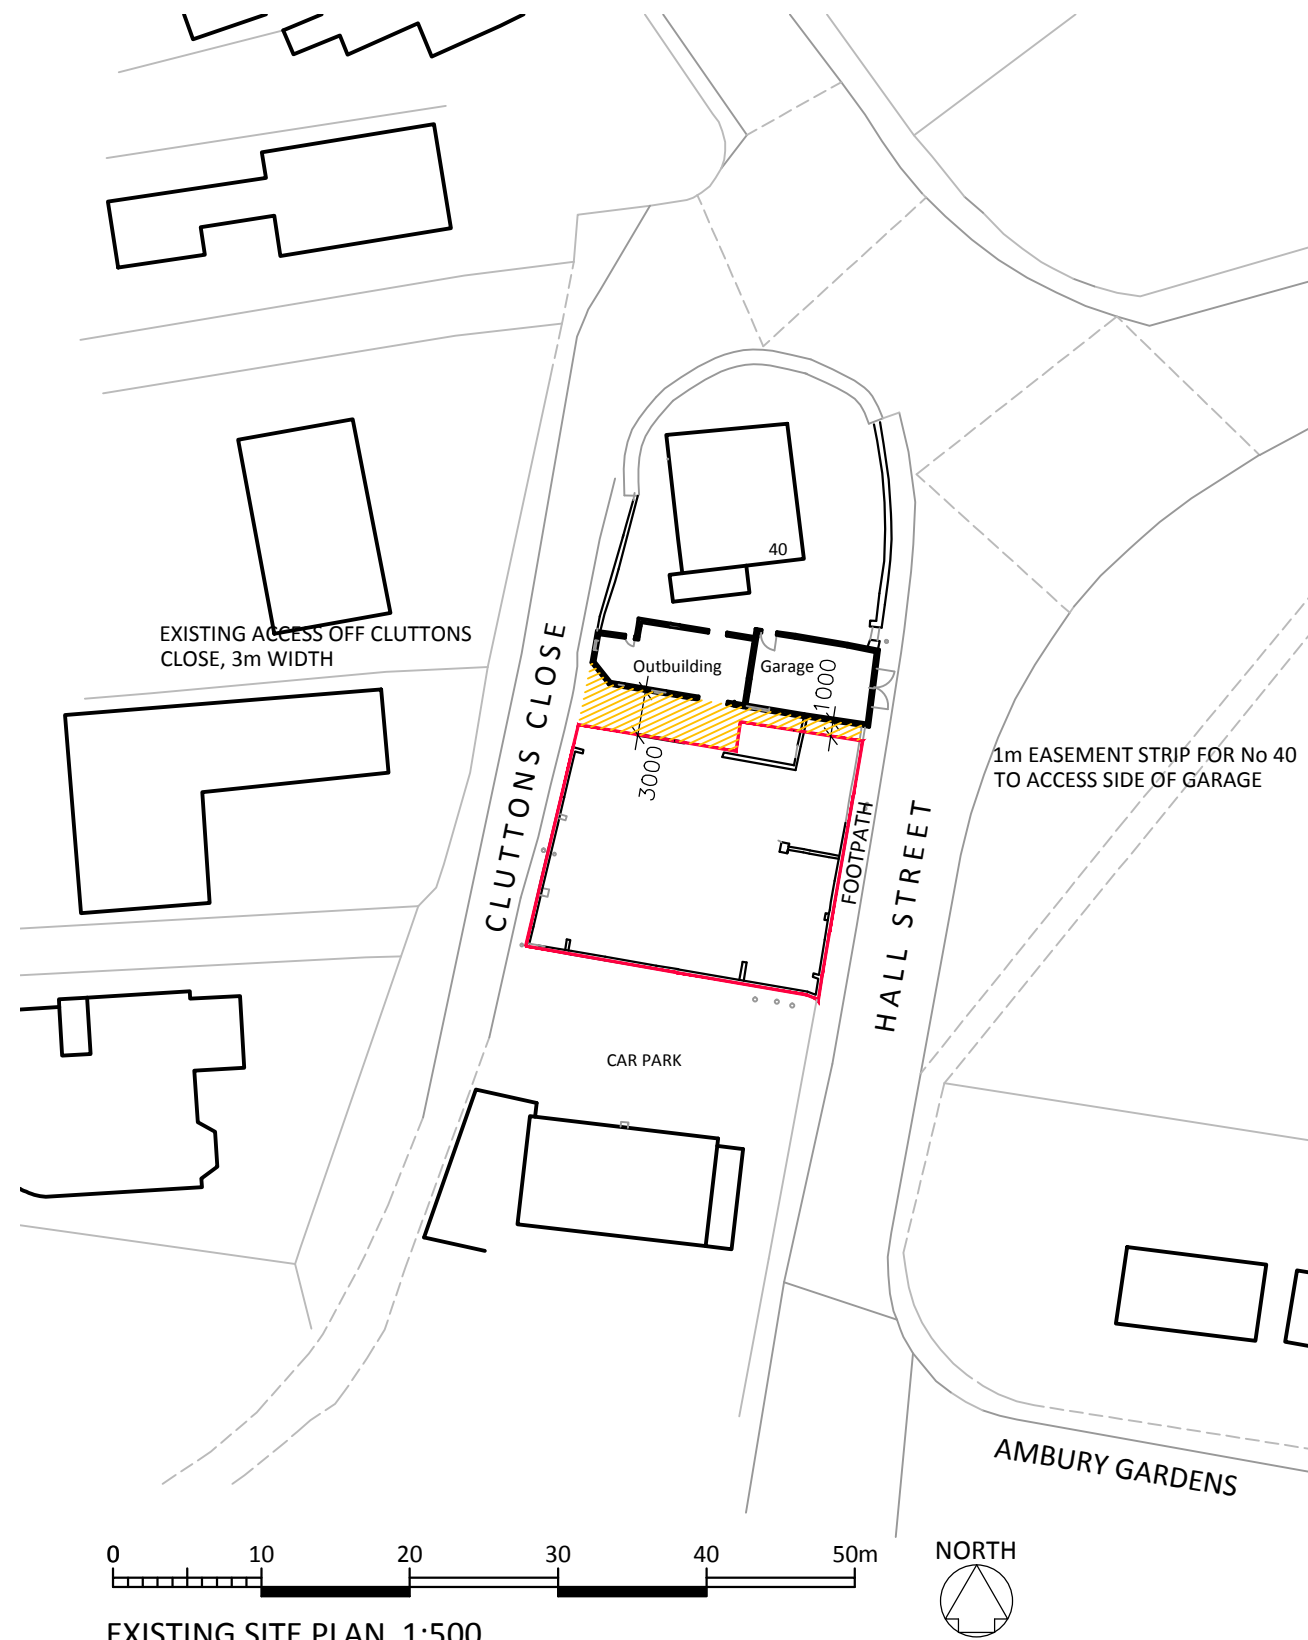

RESIDENTIAL DEVELOPMENT TO SOUTH OF
40 HALL STREET, CROWLAND
EXISTING & PROPOSED SITE PLANS
Scale: 1:500@A3 Date: 26/01/15
Drawn: CRB Dwg No: 14038/PL02

PDG ARCHITECTS LTD
Toll Bar House, Shrewsbury Avenue,
Peterborough. PE2 7BX
T: 01733 371000
E: design@pdgarchitects.co.uk
W: www.pdgarchitects.co.uk