


WINDOW SCHEDULE

WINDOW REF.	FLOOR LEVEL	HEIGHT (S/O)	WIDTH (S/O)	SILL HEIGHT	HEAD HEIGHT	COMMENTS
EW.01	GROUND FLOOR	1210.0	810.0	900.0	2110.0	Egress Window
EW.02	GROUND FLOOR	1210.0	1810.0	900.0	2110.0	Egress Window
EW.04	GROUND FLOOR	1210.0	2035.0	900.0	2110.0	Egress Window
EW.05	GROUND FLOOR	1210.0	1810.0	900.0	2110.0	
EW.06	GROUND FLOOR	1210.0	1810.0	900.0	2110.0	
EW.07	GROUND FLOOR	720.0	510.0	1380.0	2100.0	
EW.08	GROUND FLOOR	720.0	510.0	1380.0	2100.0	
EW.09	GROUND FLOOR	2110.0	685.0	0.0	2110.0	
EW.10	GROUND FLOOR	2110.0	685.0	0.0	2110.0	
EW.11	GROUND FLOOR	2110.0	685.0	0.0	2110.0	
EW.12	GROUND FLOOR	2110.0	685.0	0.0	2110.0	

DOOR SCHEDULE

DOOR REF.	FLOOR LEVEL	WIDTH (S/O)	HEIGHT (S/O)	DOOR LEAF (W)	DOOR LEAF (H)	FIRE RATING	COMMENTS
ED.01	GROUND FLOOR	1200	2110				Weather seal and U value
ED.02	GROUND FLOOR	1810	2110				Weather seal and U value
ED.03	GROUND FLOOR	1810	2110				Weather seal and U value
ID.01	GROUND FLOOR	920	2060	838	1981		
ID.02	GROUND FLOOR	920	2060	838	1981		Fire Door
ID.03	GROUND FLOOR	845	2060	762	1981		
ID.04	GROUND FLOOR	920	2060	838	1981		Fire Door
ID.05	GROUND FLOOR	920	2060	838	1981		Fire Door
ID.06	GROUND FLOOR	920	2060	838	1981		
ID.07	GROUND FLOOR	920	2060	838	1981		
ID.08	GROUND FLOOR	1200	2040				
ID.09	GROUND FLOOR	920	2060	838	1981		

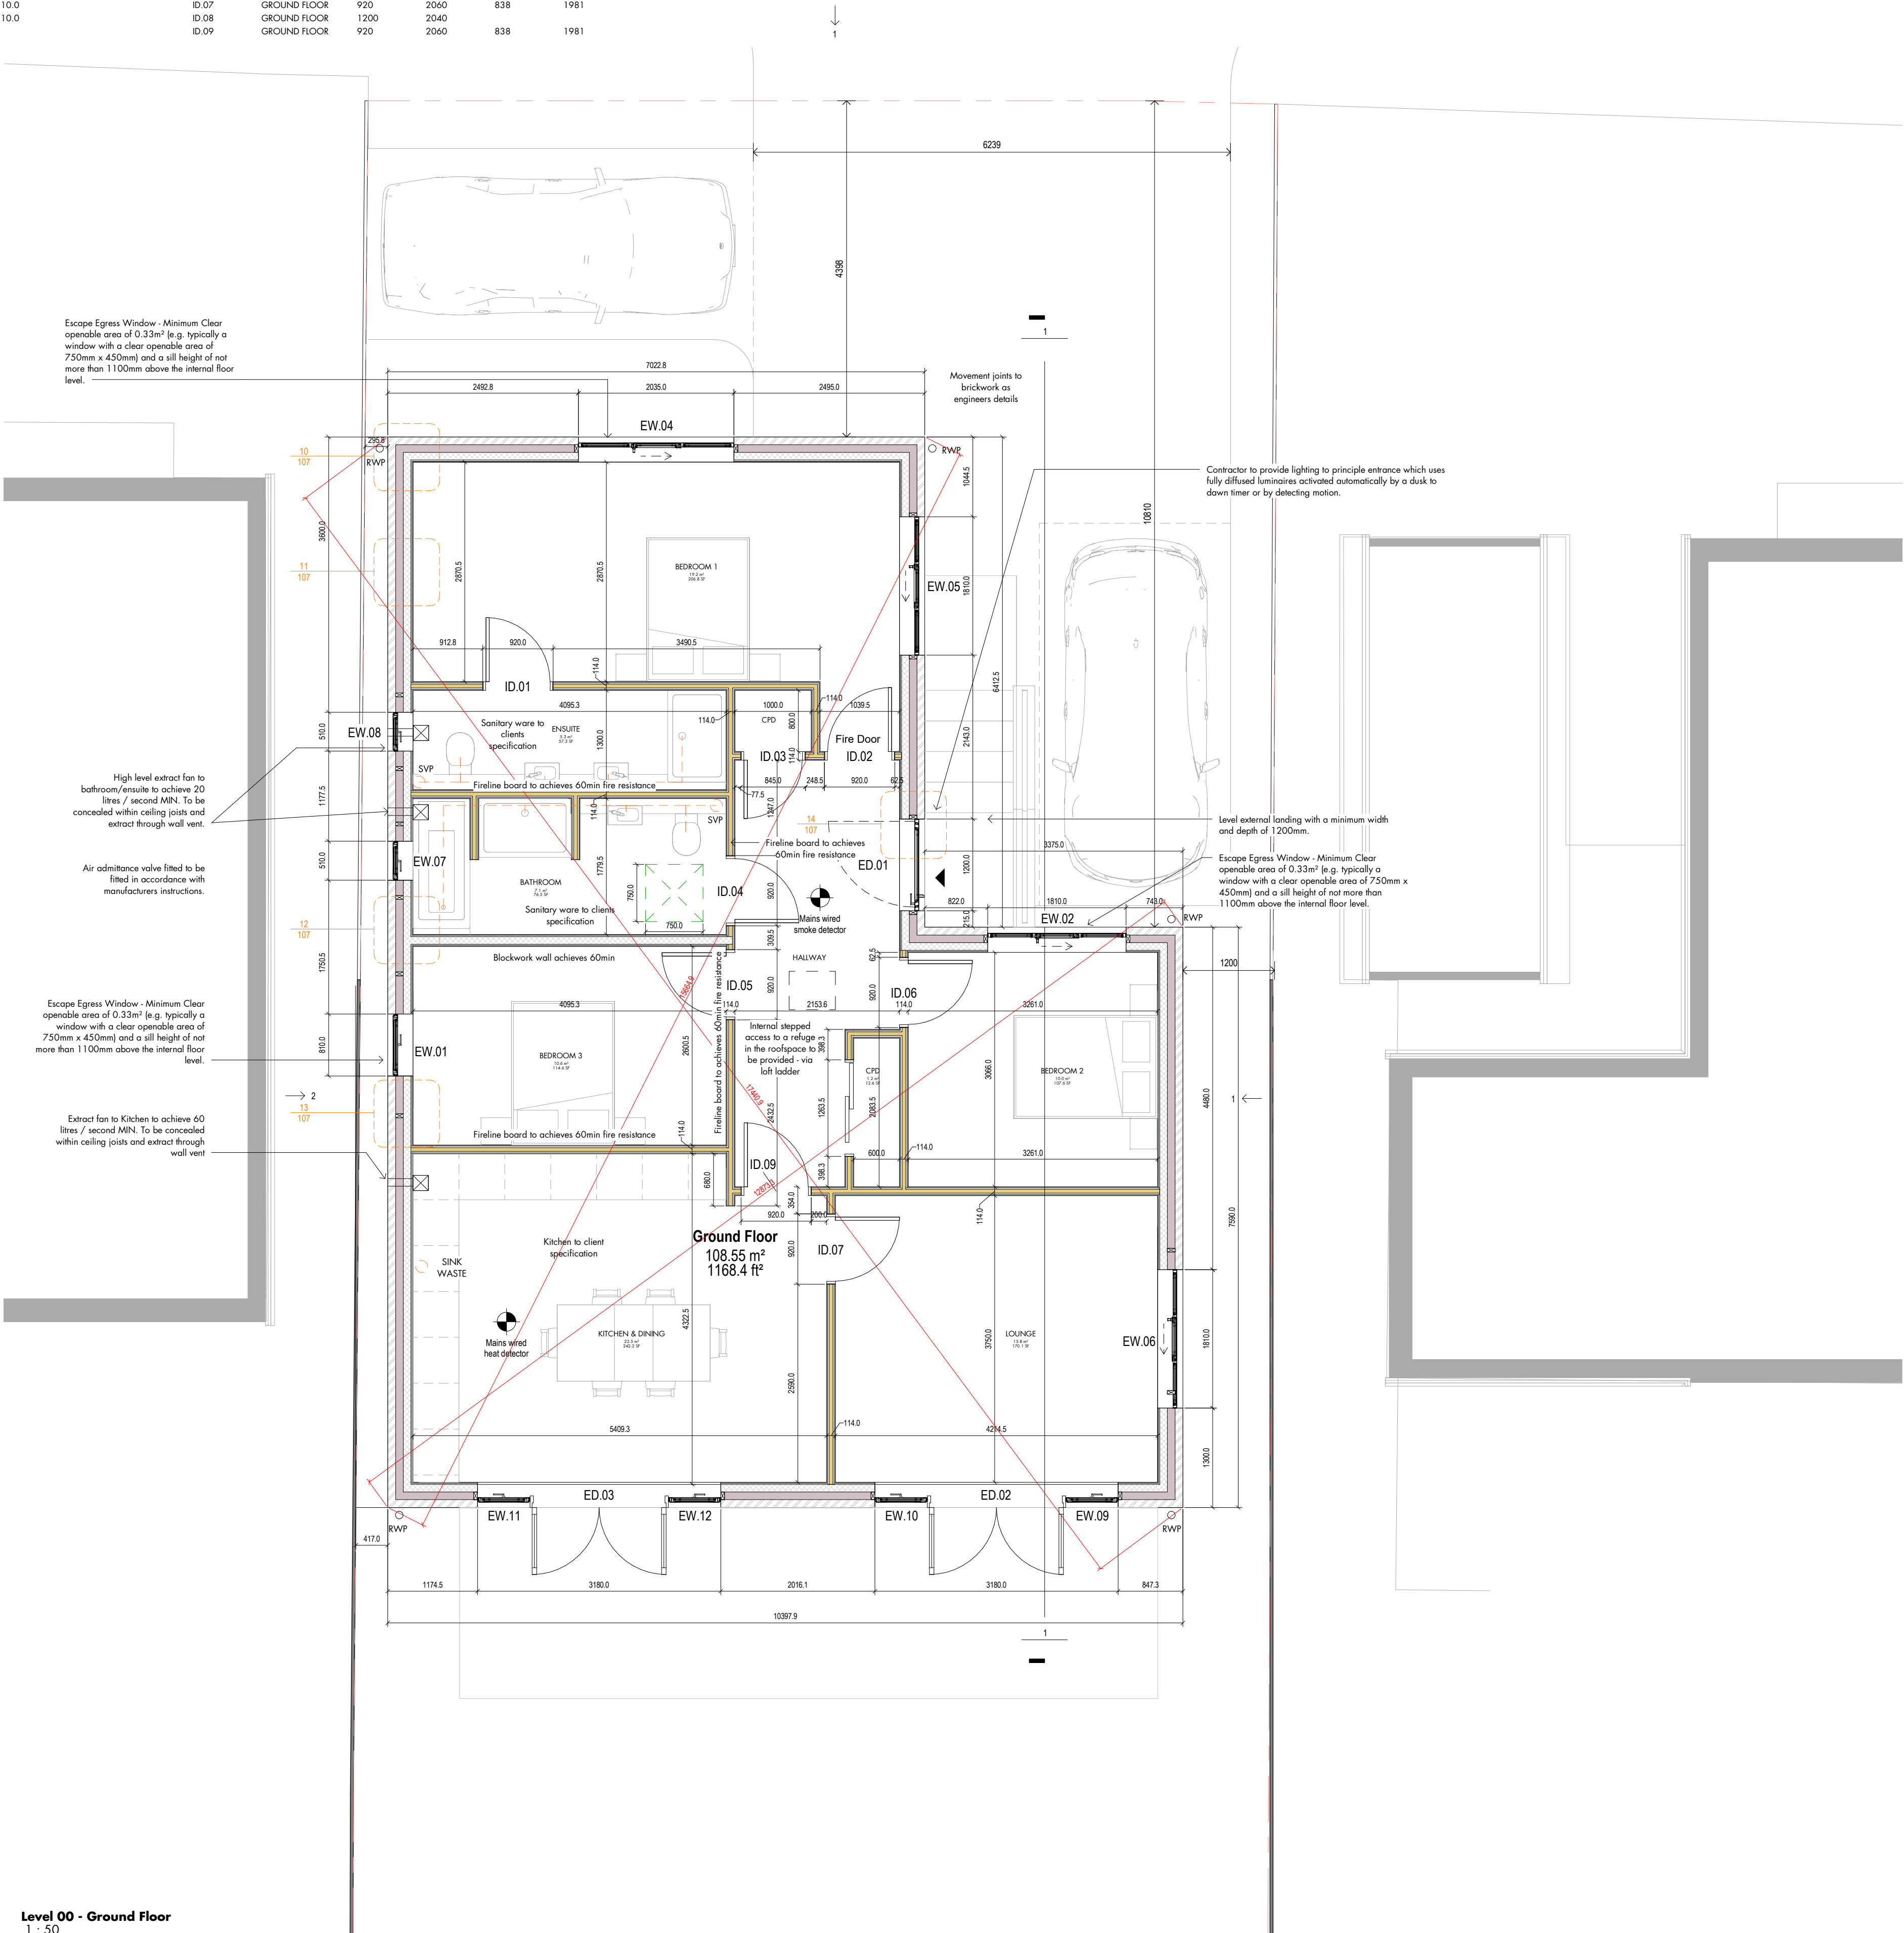

Contractors must work only to figured dimensions which are to be checked on site, any discrepancies are to be reported to the architect before proceeding.

All rights described in chapter IV of the copyright, designs and patents act 1988 have been generally asserted.

Information contained within this drawing is the sole copyright of TMV Architects and should not be reproduced or imparted to a third party without written permission.

- Existing Walls
- Demolished Elements
- Roofwood Full Fill Cavity Batts
- Roofwood Sound Insulation Slab
- Roofwood Tensol
- Kingspan Kooltherm K12
- Kingspan Therma roof TR27 LPGFM
- Kingspan Kooltherm K7 Pitched Roof Board
- Kingspan Kooltherm K18 Insulated Plasterboard
- Kingspan Kooltherm K103 Floorboard

0 1m 2m 3m 4m 5m

B	11.11.21	Updated to BC comments	MDV	TJM
A	13.10.21	Updated to BC comments	MDV	TJM
Rev	01.02.21	FIRST ISSUE	NA	TJM
Rev	Date	Details	Drawn	Checked

BUILDING CONTROL

Project/Client:	Project No:
HARRINGTON DRIVE, CROWLAND	761
	Dwg No:
	101
	Rev:
	B
Drawing:	Scale:
PROPOSED GA - SHEET 1	1 : 50 @A1
	Drawn By: Date:
	Author 01.02.2021
	Checked By: Date:
	Checker 00.00.2019

TMVARCHITECTS

The Repeater Station, London Road,
Norman Cross, Peterborough, PE7 3TB