


WINDOW SCHEDULE


WINDOW REF.	FLOOR LEVEL	HEIGHT (S/O)	WIDTH (S/O)	SILL HEIGHT	HEAD HEIGHT	COMMENTS
EW.01	GROUND FLOOR	1210.0	810.0	900.0	2110.0	Egress Window
EW.02	GROUND FLOOR	1210.0	1810.0	900.0	2110.0	Egress Window
EW.04	GROUND FLOOR	1210.0	2035.0	900.0	2110.0	Egress Window
EW.05	GROUND FLOOR	1210.0	1810.0	900.0	2110.0	
EW.06	GROUND FLOOR	1210.0	1810.0	900.0	2110.0	
EW.07	GROUND FLOOR	720.0	510.0	1380.0	2100.0	
EW.08	GROUND FLOOR	720.0	510.0	1380.0	2100.0	
EW.09	GROUND FLOOR	2110.0	685.0	0.0	2110.0	
EW.10	GROUND FLOOR	2110.0	685.0	0.0	2110.0	
EW.11	GROUND FLOOR	2110.0	685.0	0.0	2110.0	
EW.12	GROUND FLOOR	2110.0	685.0	0.0	2110.0	

DOOR SCHEDULE

DOOR REF.	FLOOR LEVEL	WIDTH (S/O)	HEIGHT (S/O)	DOOR LEAF (W)	DOOR LEAF (H)	FIRE RATING	COMMENTS
ED.01	GROUND FLOOR	1200	2110				Weather seal and U value
ED.02	GROUND FLOOR	1810	2110				Weather seal and U value
ED.03	GROUND FLOOR	1810	2110				Weather seal and U value
ID.01	GROUND FLOOR	920	2060	838	1981		
ID.02	GROUND FLOOR	920	2060	838	1981		
ID.03	GROUND FLOOR	845	2060	762	1981		
ID.04	GROUND FLOOR	920	2060	838	1981		Fire Door
ID.05	GROUND FLOOR	920	2060	838	1981		Fire Door
ID.06	GROUND FLOOR	920	2060	838	1981		
ID.07	GROUND FLOOR	920	2060	838	1981		
ID.08	GROUND FLOOR	1200	2040				
ID.09	GROUND FLOOR	920	2060	838	1981		

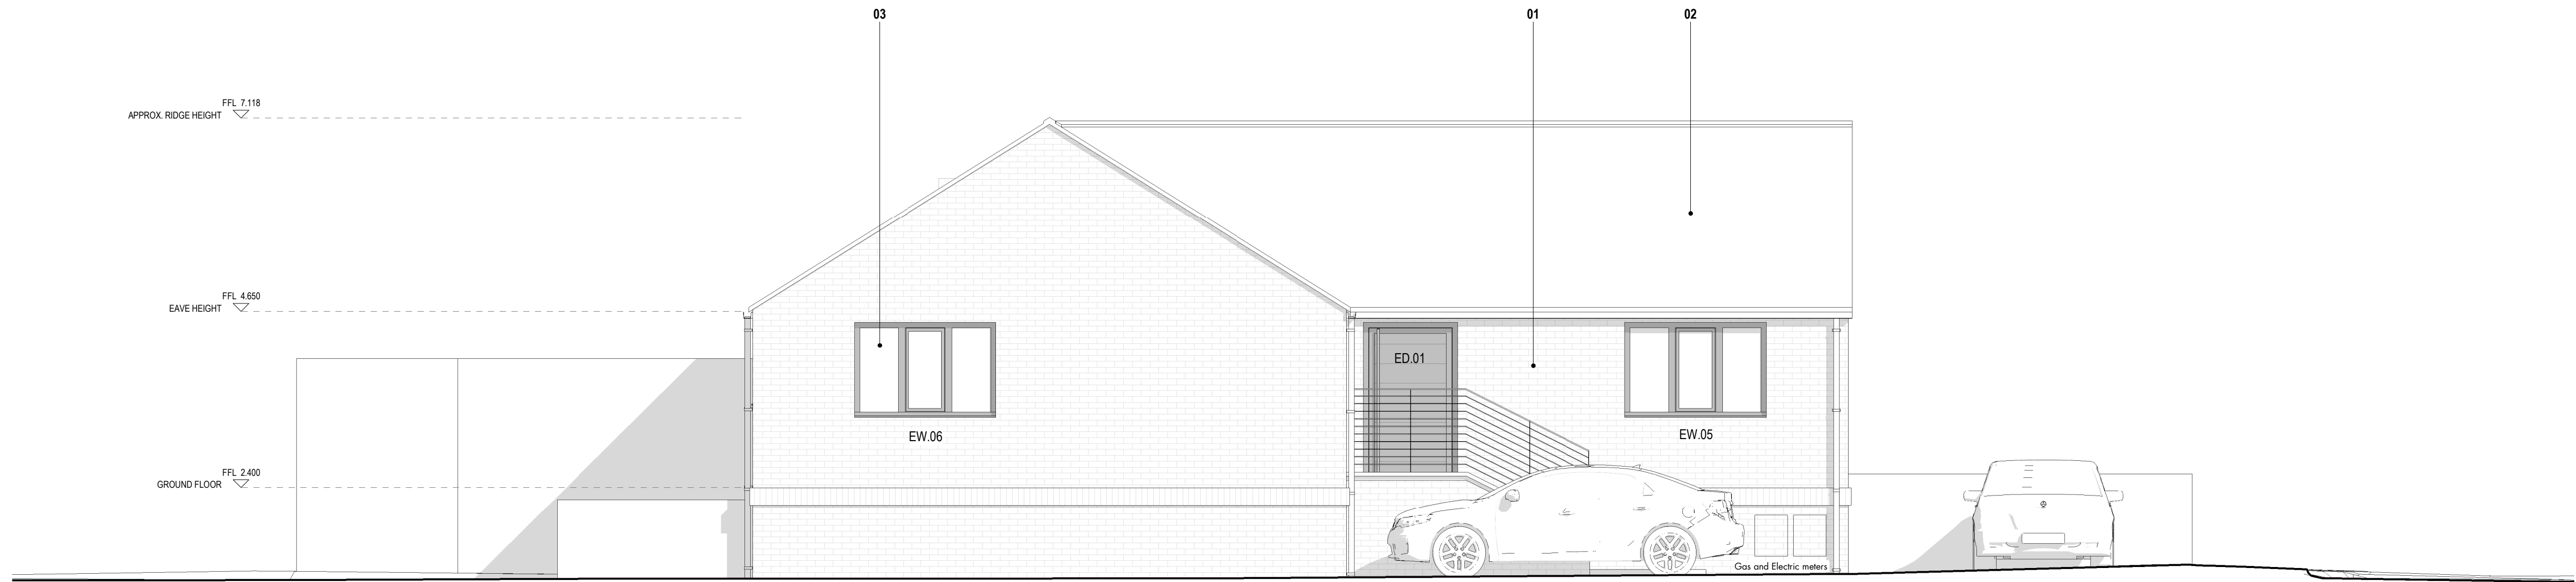

Elevation 3
1 : 50

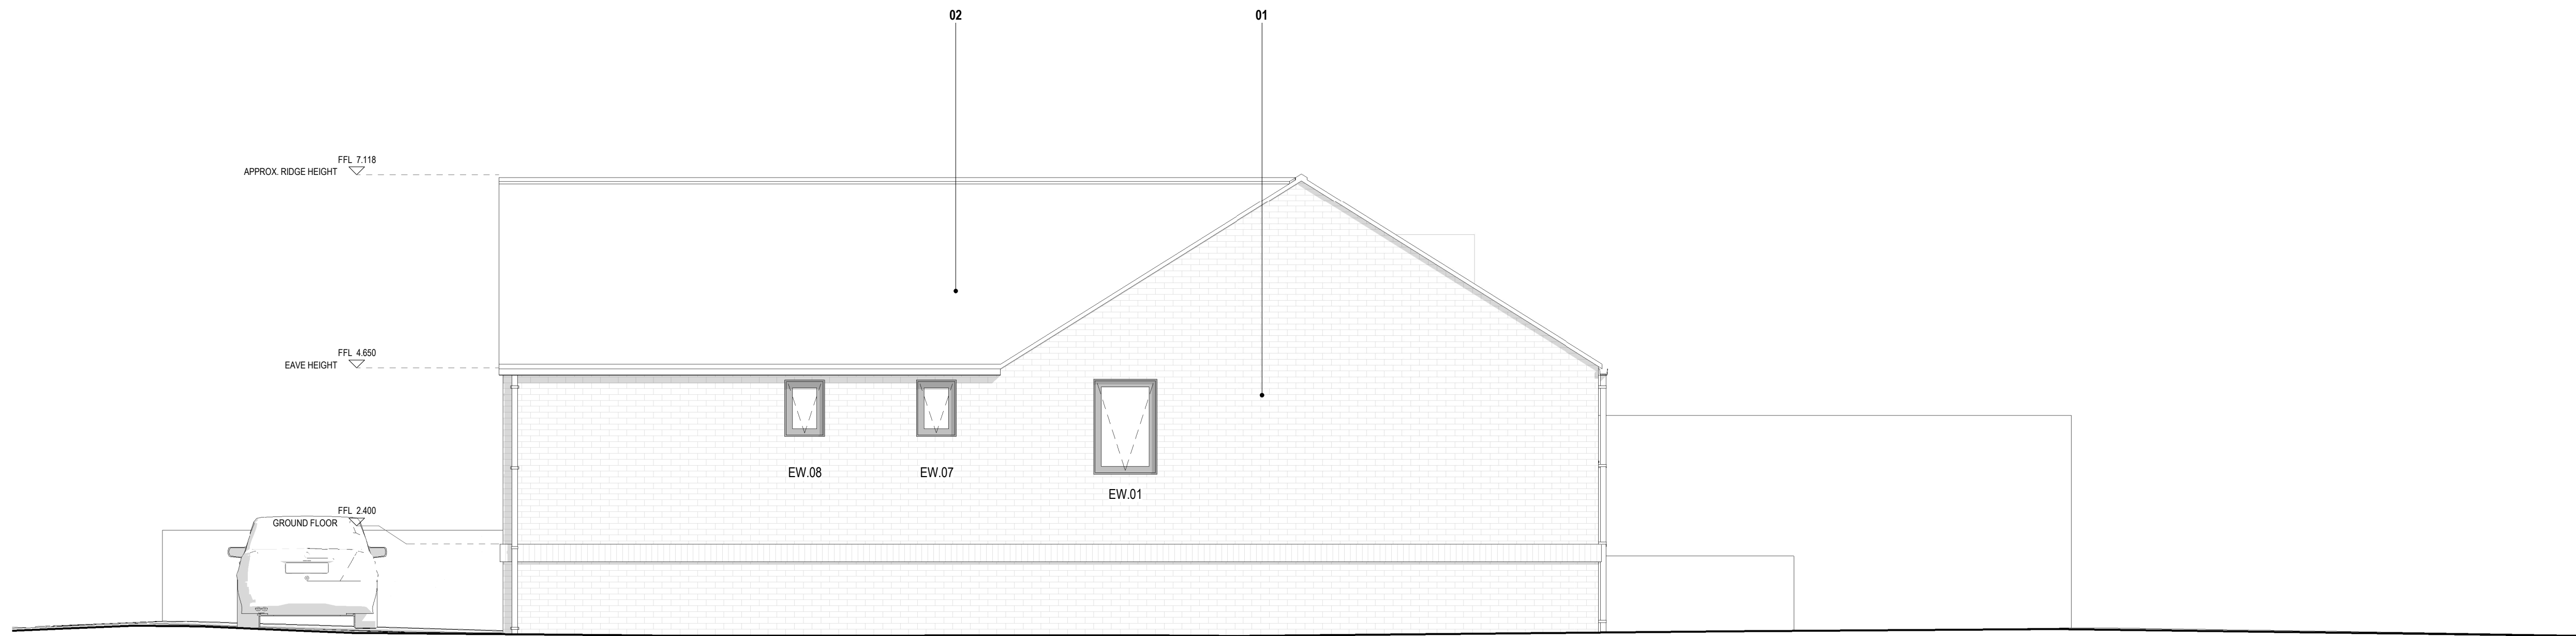

Elevation 4
1 : 50

Contractors must work only to figured dimensions which are to be checked on site, any discrepancies are to be reported to the architect before proceeding.

All rights desribed in chapter IV of the copyright, designs and patents act 1988 have been generally asserted.

Information contained within this drawing is the sole copyright of TMV Architects and should not be reproduced or imparted to a third party without written permission.

MATERIALS

- 01 Brickwork to match existing
- 02 Concrete Roof tiles
- 03 UPVC Windows and Doors

Rev	11.11.21	Updated to BC comments	MDV	TJM
Date		Details	Drawn	Checked
Issued for: BUILDING CONTROL				
Project/Client: HARRINGTON DRIVE, CROWLAND			Project No: 761	
			Dwg No: 104	
			Rev: B	
Drawing: PROPOSED ELEVATIONS - SHEET 2			Scale: 1 : 50 @A1	
			Drawn By: Date:	
			Author 01.02.2021	
			Checked By: Date:	
			Checker 05/05/21	