


WINDOW SCHEDULE


| WINDOW REF. | FLOOR LEVEL  | HEIGHT (S/O) | WIDTH (S/O) | SILL HEIGHT | HEAD HEIGHT | COMMENTS      |
|-------------|--------------|--------------|-------------|-------------|-------------|---------------|
| EW.01       | GROUND FLOOR | 1210.0       | 810.0       | 900.0       | 2110.0      | Egress Window |
| EW.02       | GROUND FLOOR | 1210.0       | 1810.0      | 900.0       | 2110.0      | Egress Window |
| EW.04       | GROUND FLOOR | 1210.0       | 2035.0      | 900.0       | 2110.0      | Egress Window |
| EW.05       | GROUND FLOOR | 1210.0       | 1810.0      | 900.0       | 2110.0      |               |
| EW.06       | GROUND FLOOR | 1210.0       | 1810.0      | 900.0       | 2110.0      |               |
| EW.07       | GROUND FLOOR | 720.0        | 510.0       | 1380.0      | 2100.0      |               |
| EW.08       | GROUND FLOOR | 720.0        | 510.0       | 1380.0      | 2100.0      |               |
| EW.09       | GROUND FLOOR | 2110.0       | 685.0       | 0.0         | 2110.0      |               |
| EW.10       | GROUND FLOOR | 2110.0       | 685.0       | 0.0         | 2110.0      |               |
| EW.11       | GROUND FLOOR | 2110.0       | 685.0       | 0.0         | 2110.0      |               |
| EW.12       | GROUND FLOOR | 2110.0       | 685.0       | 0.0         | 2110.0      |               |

DOOR SCHEDULE

| DOOR REF. | FLOOR LEVEL  | WIDTH (S/O) | HEIGHT (S/O) | DOOR LEAF (W) | DOOR LEAF (H) | FIRE RATING | COMMENTS                 |
|-----------|--------------|-------------|--------------|---------------|---------------|-------------|--------------------------|
| ED.01     | GROUND FLOOR | 1200        | 2110         |               |               |             | Weather seal and U value |
| ED.02     | GROUND FLOOR | 1810        | 2110         |               |               |             | Weather seal and U value |
| ED.03     | GROUND FLOOR | 1810        | 2110         |               |               |             | Weather seal and U value |
| ID.01     | GROUND FLOOR | 920         | 2060         | 838           | 1981          |             |                          |
| ID.02     | GROUND FLOOR | 920         | 2060         | 838           | 1981          |             |                          |
| ID.03     | GROUND FLOOR | 845         | 2060         | 762           | 1981          |             |                          |
| ID.04     | GROUND FLOOR | 920         | 2060         | 838           | 1981          |             | Fire Door                |
| ID.05     | GROUND FLOOR | 920         | 2060         | 838           | 1981          |             | Fire Door                |
| ID.06     | GROUND FLOOR | 920         | 2060         | 838           | 1981          |             |                          |
| ID.07     | GROUND FLOOR | 920         | 2060         | 838           | 1981          |             |                          |
| ID.08     | GROUND FLOOR | 1200        | 2040         |               |               |             |                          |
| ID.09     | GROUND FLOOR | 920         | 2060         | 838           | 1981          |             |                          |

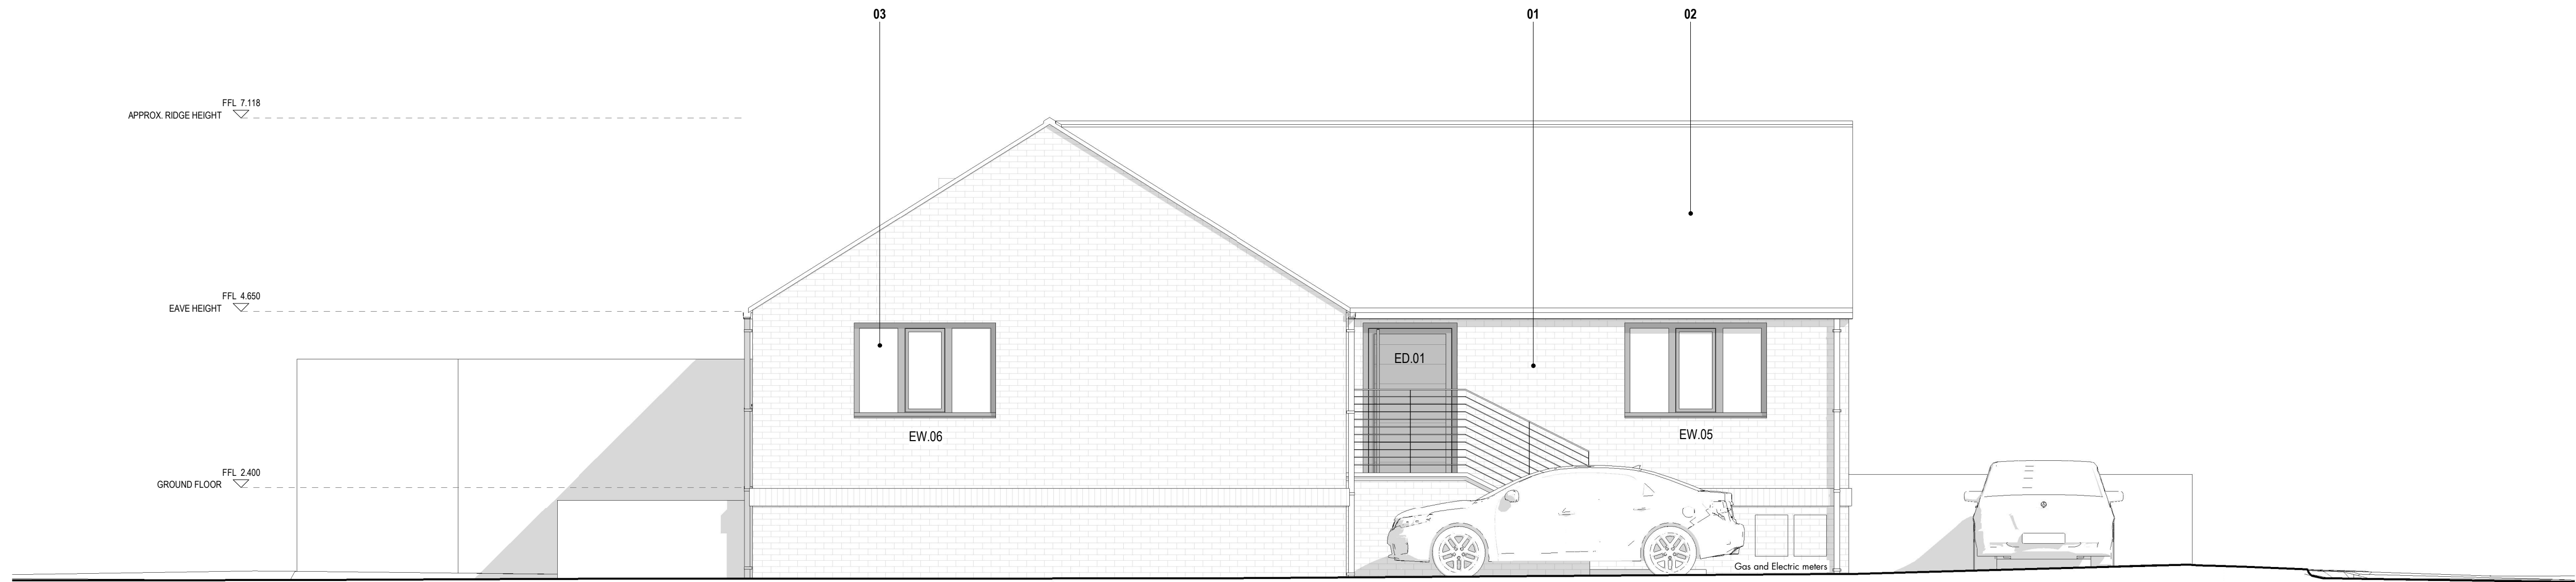

Elevation 3  
1 : 50

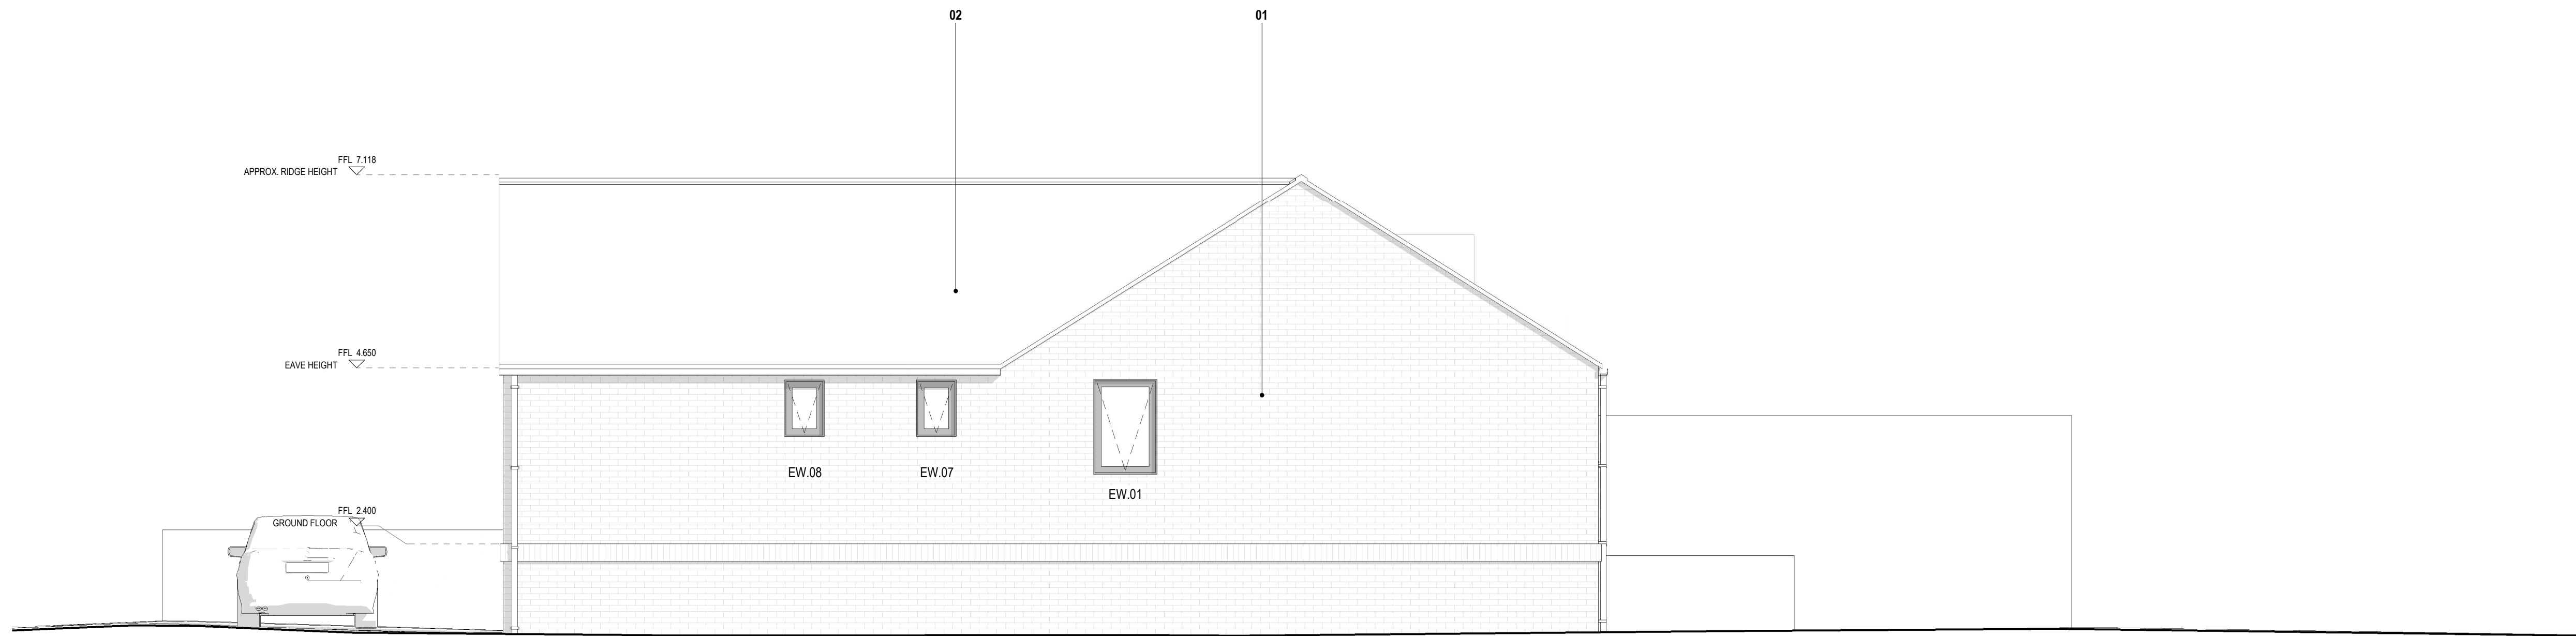

Elevation 4  
1 : 50

Contractors must work only to figured dimensions which are to be checked on site, any discrepancies are to be reported to the architect before proceeding.

All rights desribed in chapter IV of the copyright, designs and patents act 1988 have been generally asserted.

Information contained within this drawing is the sole copyright of TMV Architects and should not be reproduced or imparted to a third party without written permission.

MATERIALS

- 01 Brickwork to match existing
- 02 Concrete Roof tiles
- 03 UPVC Windows and Doors

|                                                  |          |                        |                           |            |
|--------------------------------------------------|----------|------------------------|---------------------------|------------|
| B                                                | 11.11.21 | Updated to BC comments | MDV                       | TJM        |
| Rev.                                             | Date     | Details                | Drawn                     | Checked    |
| Issued for: <b>BUILDING CONTROL</b>              |          |                        |                           |            |
| Project/Client:<br>HARRINGTON DRIVE,<br>CROWLAND |          |                        | Project No:<br><b>761</b> |            |
|                                                  |          |                        | Dwg No:<br><b>104</b>     |            |
|                                                  |          |                        | Rev:<br><b>B</b>          |            |
| Drawing:<br>PROPOSED ELEVATIONS -<br>SHEET 2     |          |                        | Scale:<br>1 : 50          | @A1        |
|                                                  |          |                        | Drawn By:                 | Date:      |
|                                                  |          |                        | Author                    | 01.02.2021 |
|                                                  |          |                        | Checked By:               | Date:      |
|                                                  |          |                        | Checker                   | 05/05/21   |