
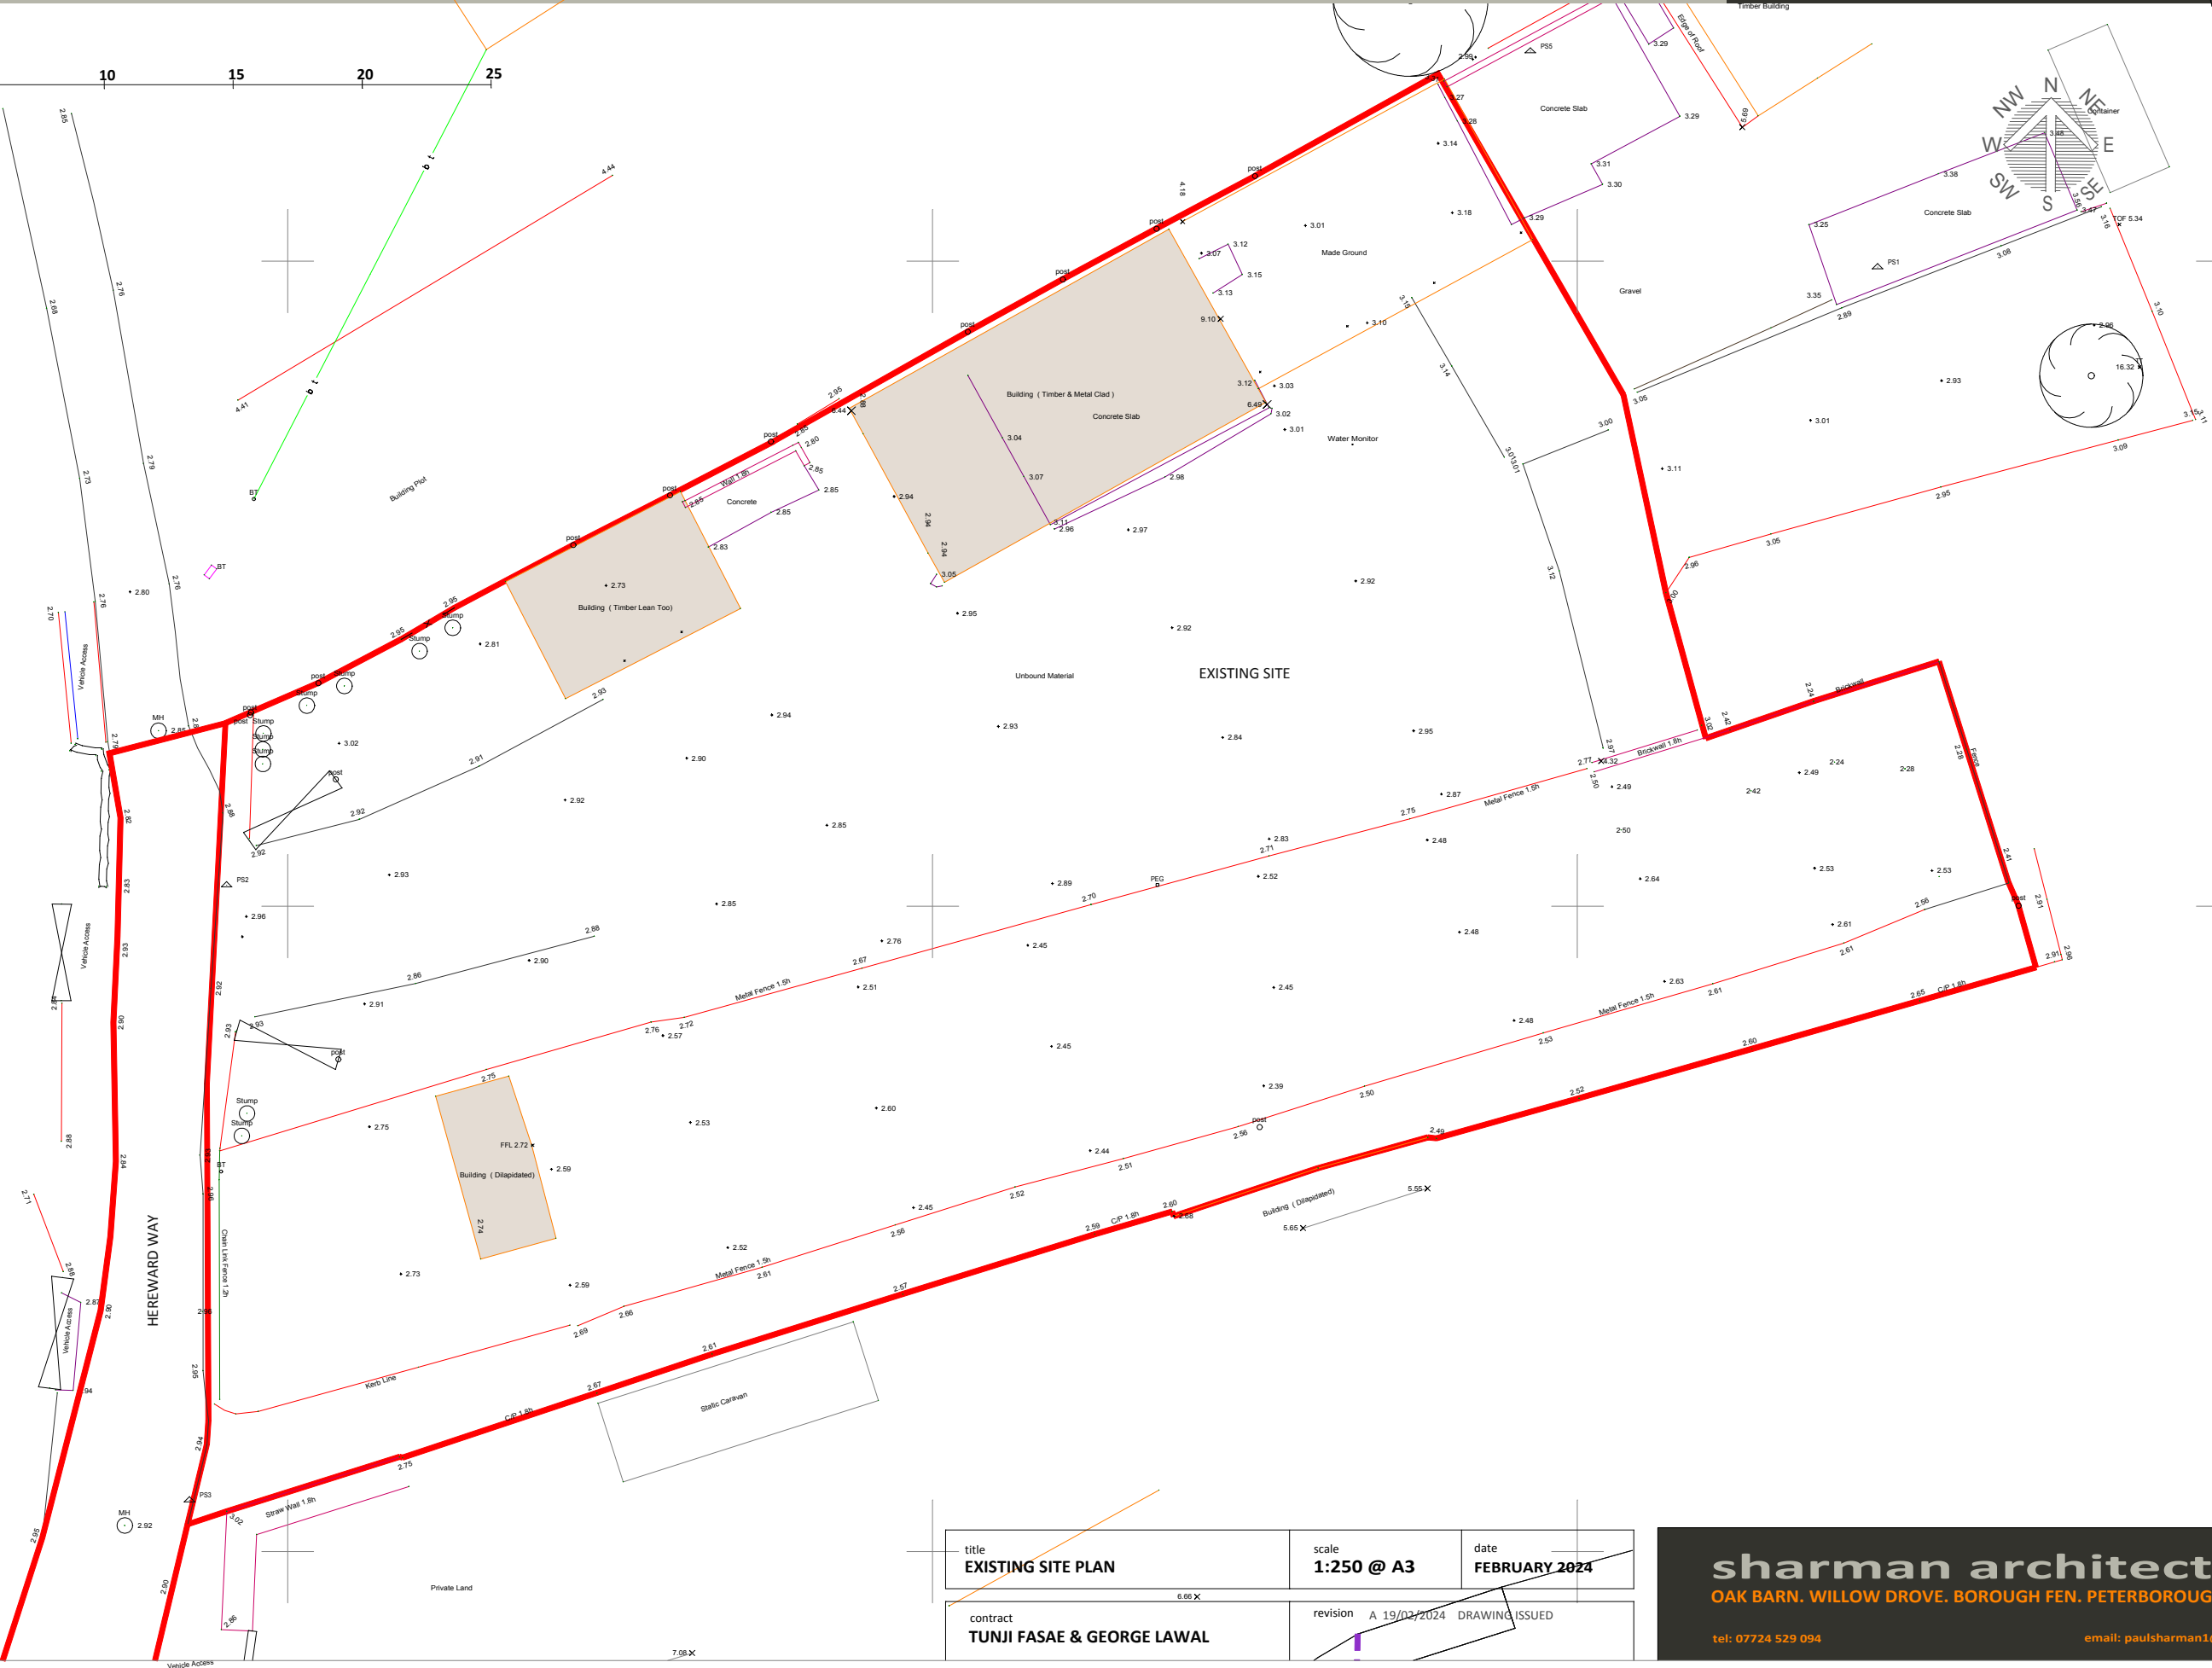


6 DWELLINGS ON LAND AT HEReward WAY. CROWLAND. PETERBOROUGH. PE6 0AW

drawing number
HW/03/A

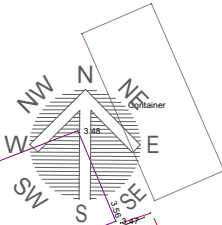

title EXISTING SITE PLAN	scale 1:250 @ A3	date FEBRUARY 2024
contract TUNJI FASAE & GEORGE LAWAL	revision A 19/02/2024 DRAWING ISSUED	

sharman architecture

OAK BARN, WILLOW DROVE, BOROUGH FEN, PETERBOROUGH, PE6 7QB

tel: 07724 529 094

email: paulsharman1@btinternet.com