


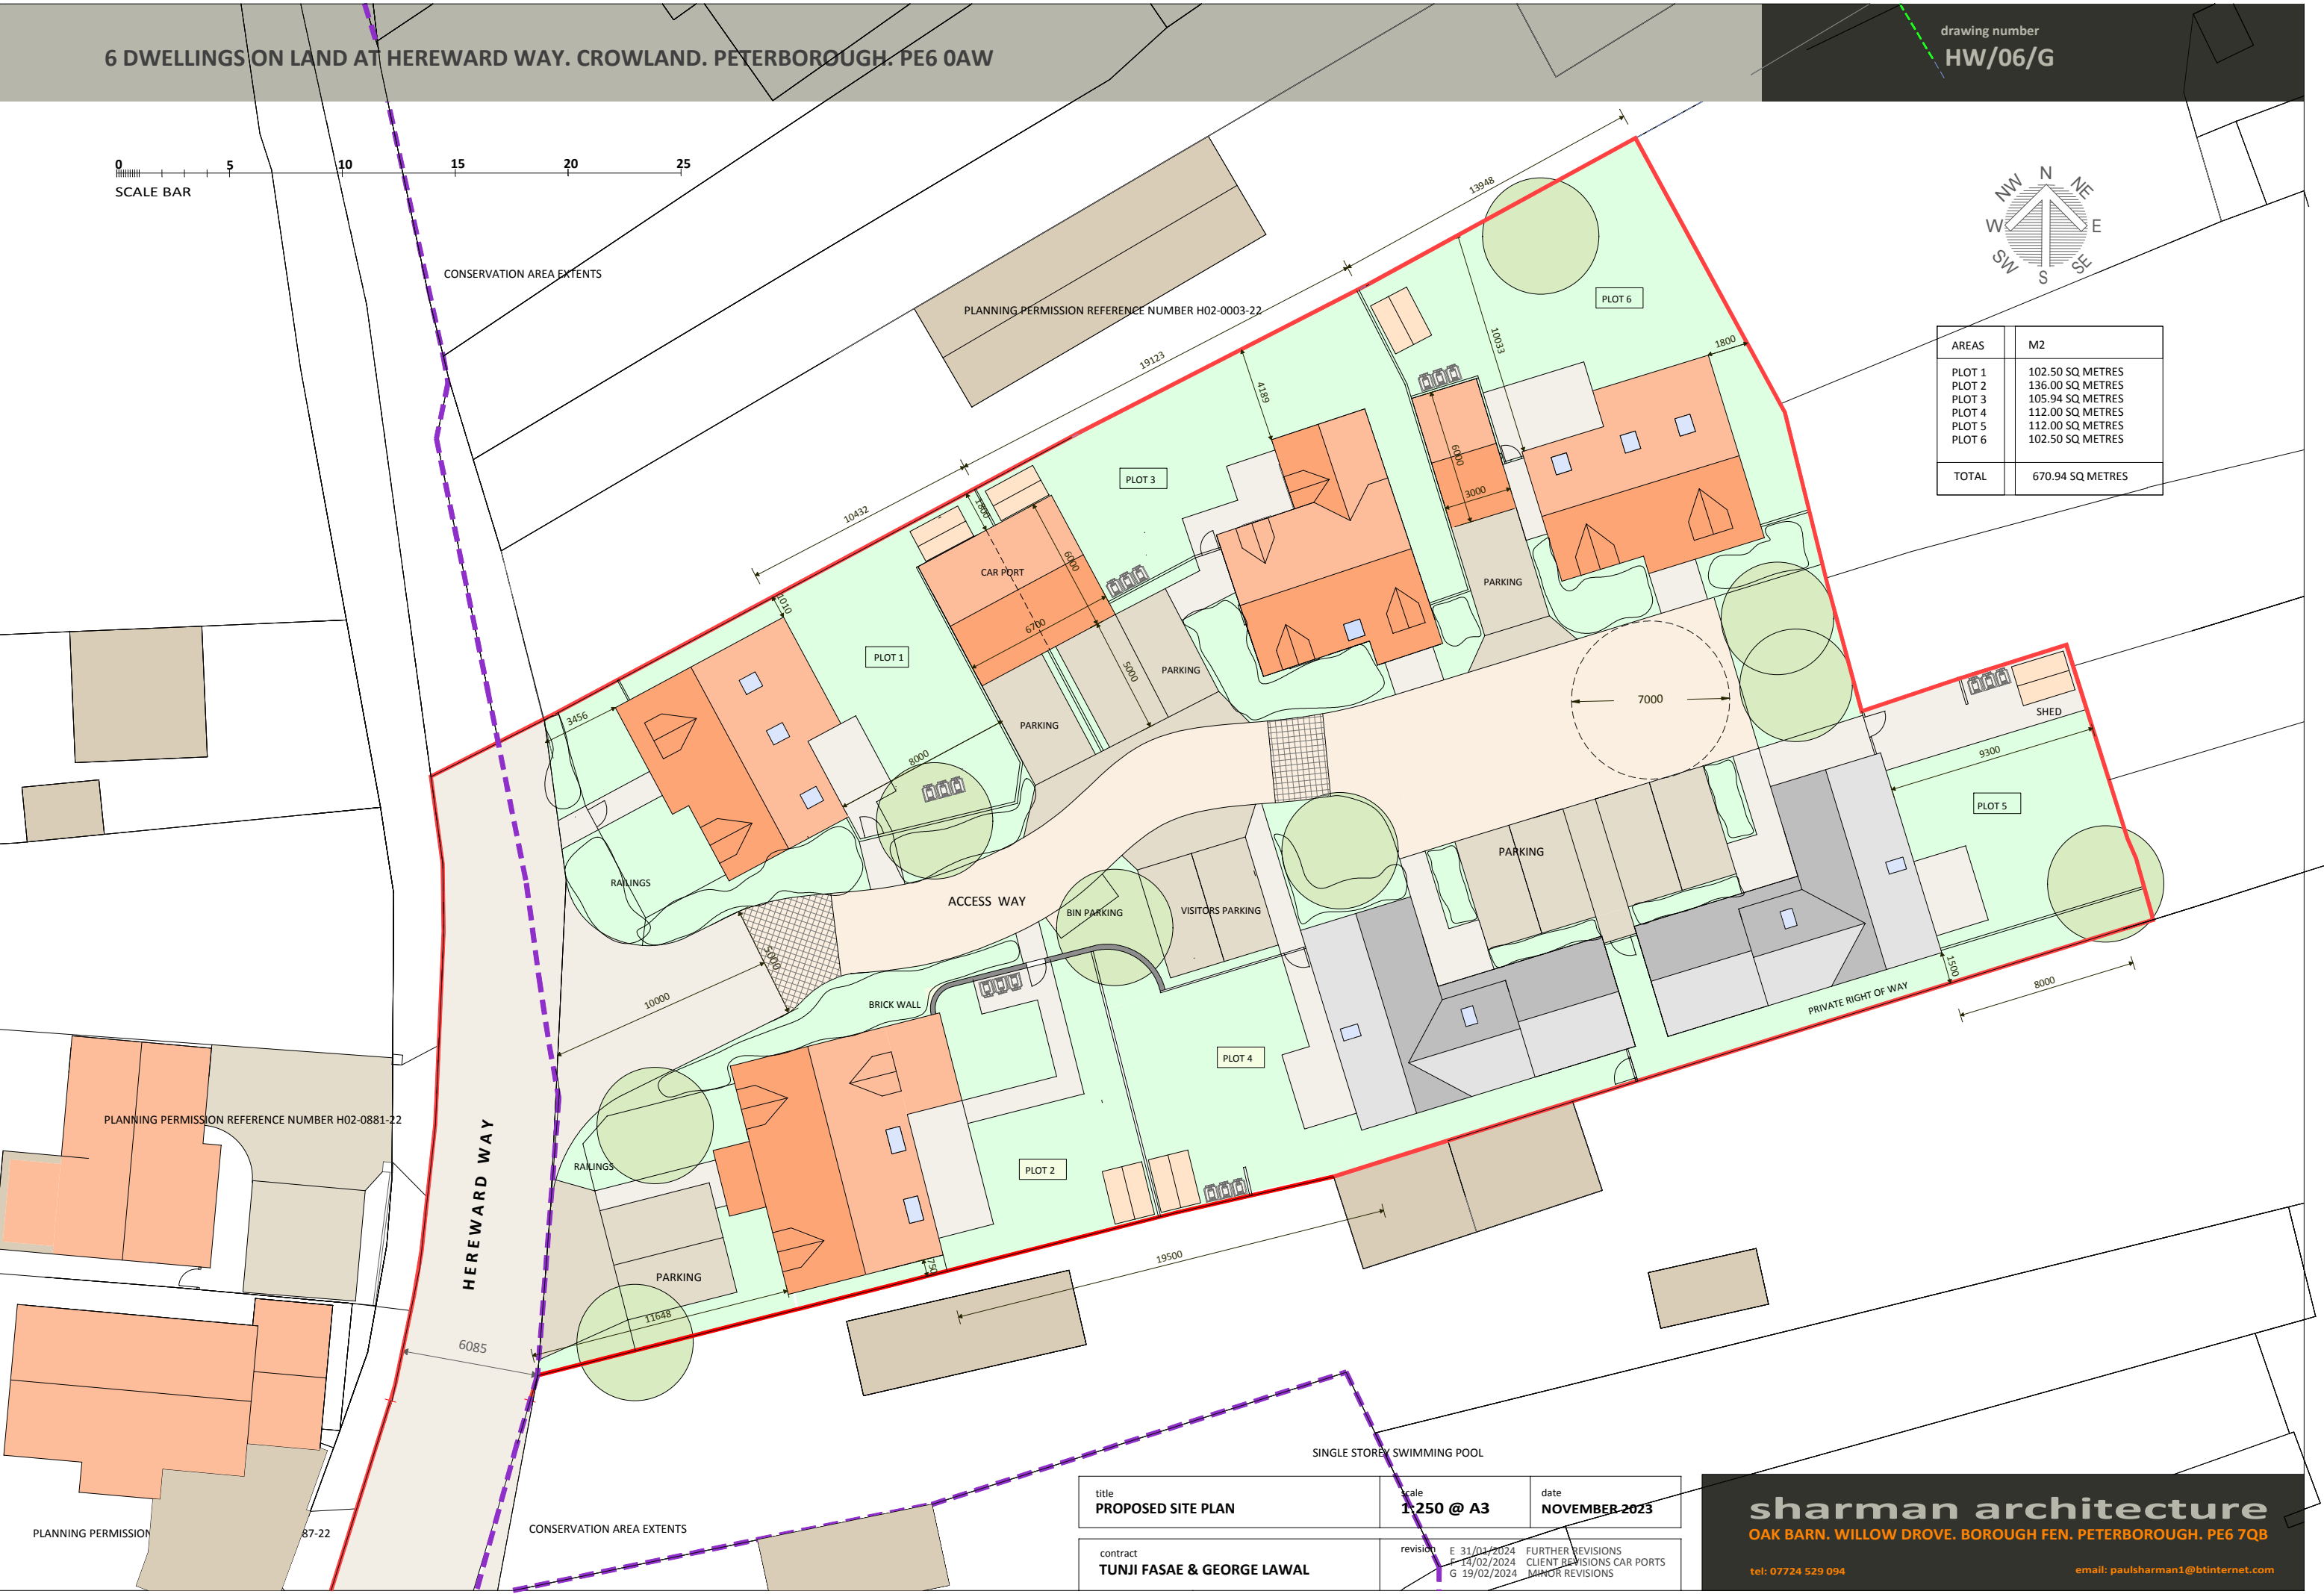

AREAS	M2
PLOT 1	102.50 SQ METRES
PLOT 2	136.00 SQ METRES
PLOT 3	105.94 SQ METRES
PLOT 4	112.00 SQ METRES
PLOT 5	112.00 SQ METRES
PLOT 6	102.50 SQ METRES
TOTAL	670.94 SQ METRES



title PROPOSED SITE PLAN	scale 1:250 @ A3	date NOVEMBER 2023
contract TUNJI FASAE & GEORGE LAWAL	revision E 31/01/2024 F 14/02/2024 G 19/02/2024	FURTHER REVISIONS CLIENT REVISIONS CAR PORTS MINOR REVISIONS

sharman architecture
OAK BARN, WILLOW DROVE, BOROUGH FEN, PETERBOROUGH. PE6 7QB

tel: 07724 529 094

email: paulsharman1@btinternet.com