


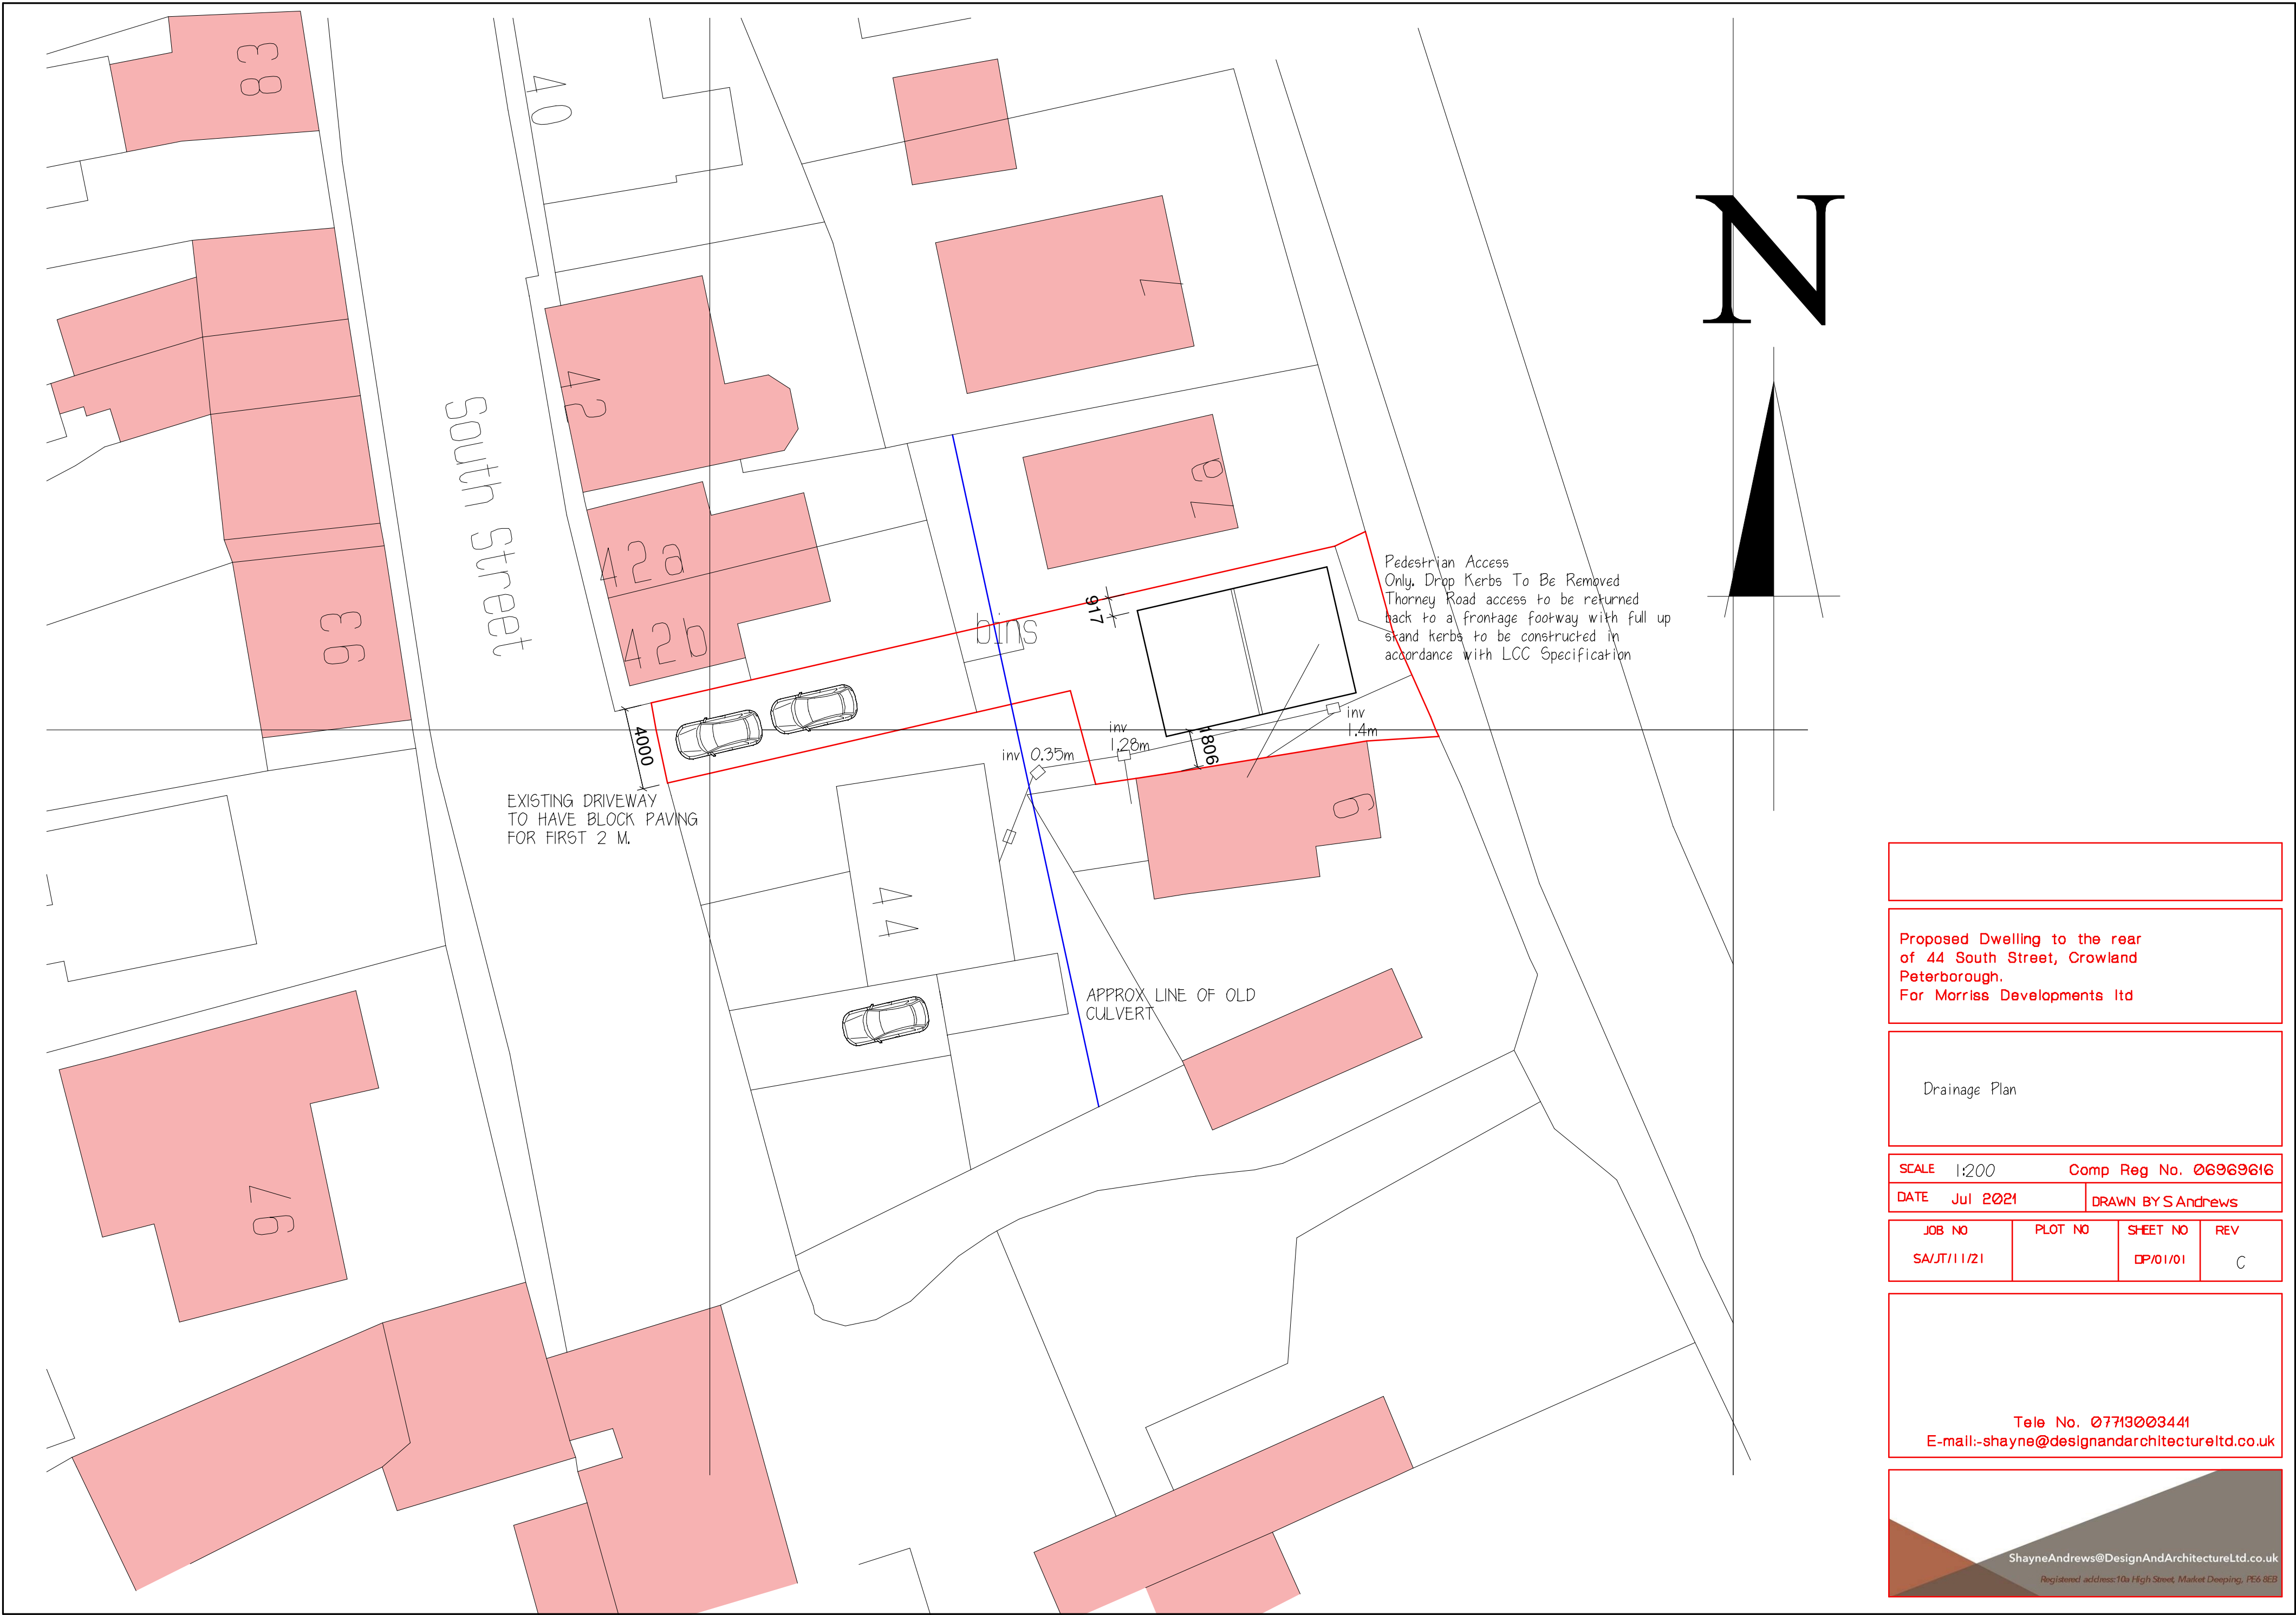

Proposed Dwelling to the rear
of 44 South Street, Crowland
Peterborough.
For Morriss Developments Ltd

Drainage Plan

SCALE	1:200	Comp Reg No.	06969616
DATE	Jul 2021	DRAWN BY	S Andrews

JOB NO	PLOT NO	SHEET NO	REV
SA/JT/11/21		DP/01/01	C

Tele No. 07713003441
E-mail:-shayne@designandarchitectureltd.co.uk