




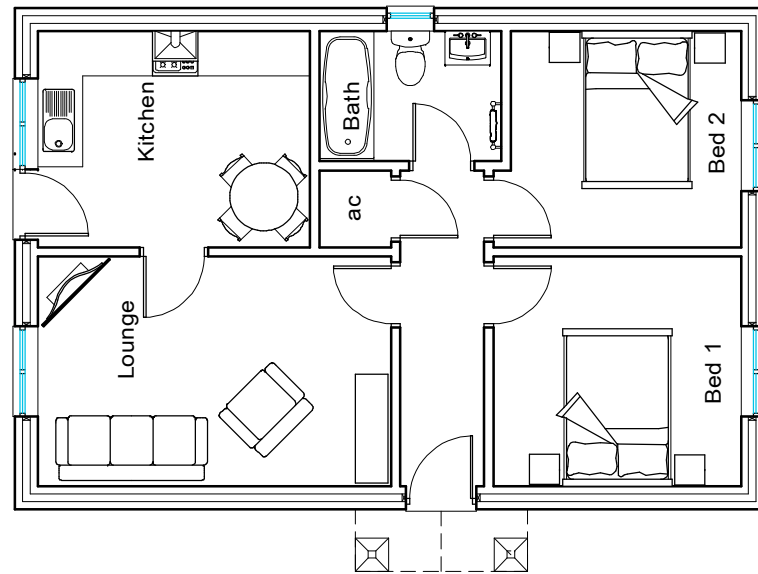


FLOOR PLAN

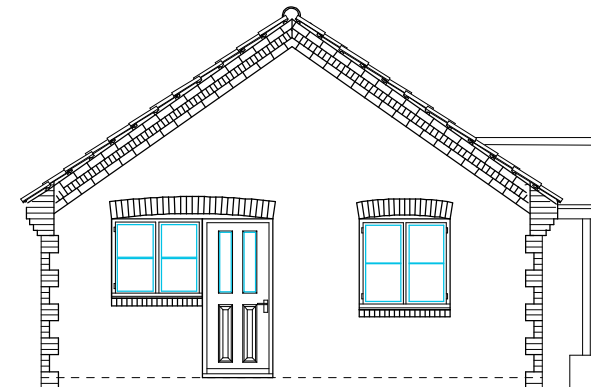


REAR ELEVATION

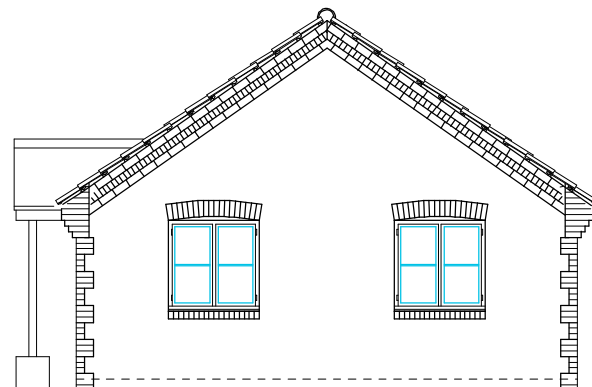

FRONT ELEVATION

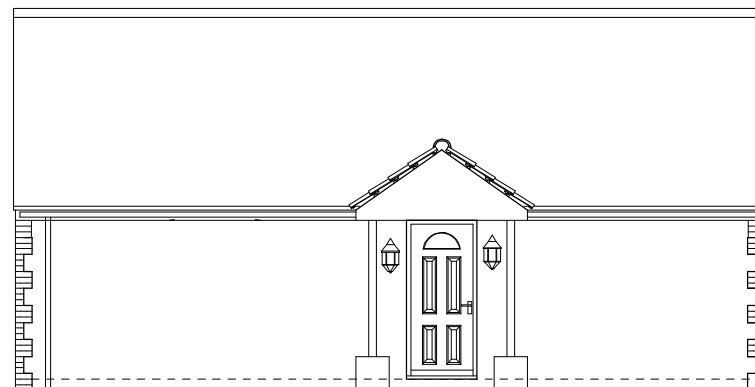

SIDE ELEVATION

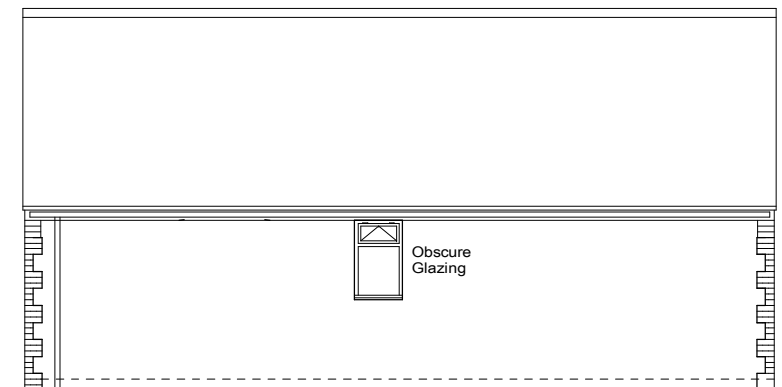

SIDE ELEVATION

Shayne Andrews Design And Architecture Ltd.

Tele No. Mob. 07713003441
E-Mail: Shayne@Designandarchitectureltd.Co.Uk

CONTRACT

Proposed Dwelling To the rear
of 44 South Street, Crowland
Peterborough. PE6 0AJ
for Morris Developments Ltd

DRAWING TITLE

PROPOSED BUNGALOW
DETAILS

SCALE 1:100

DATE Jan 2023

Comp Reg No. 06969616

DRAWN BY S.Andrews

JOB NO.
SA/JT/11/21

SHEET NO.
PP/01/03

REV
B

ShayneAndrews@DesignAndArchitectureLtd.co.uk

Registered address: 10a High Street, Market Deeping, PE6 8EB