
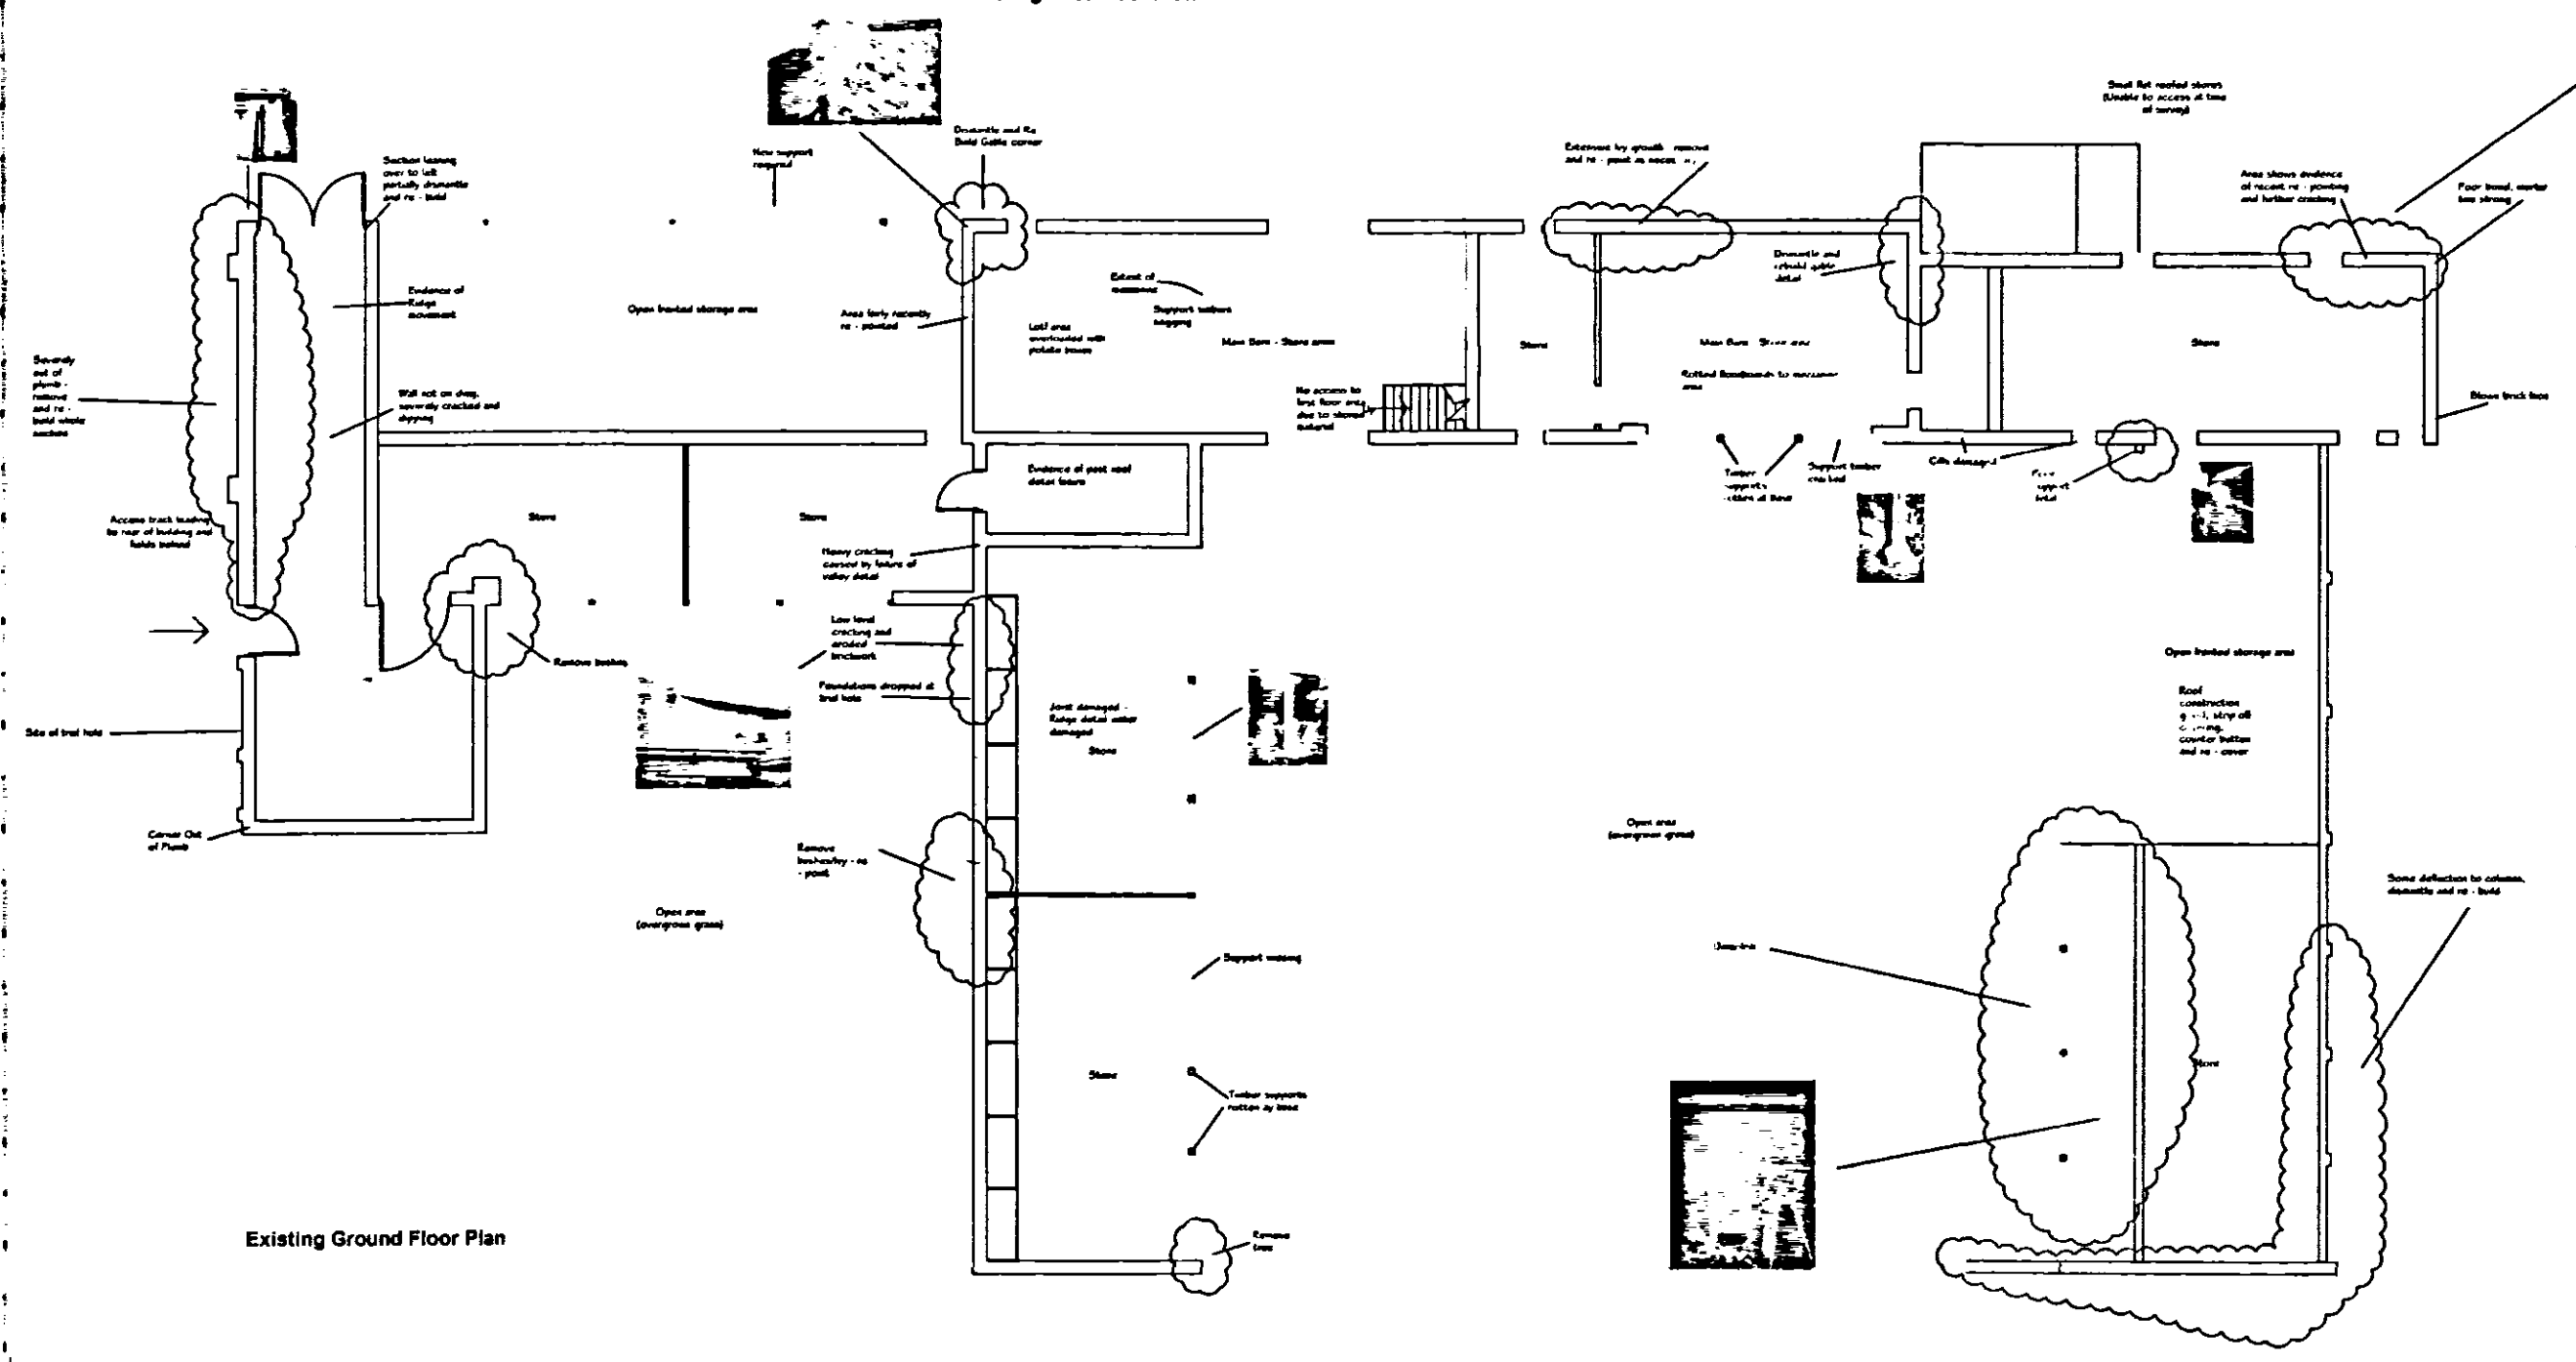


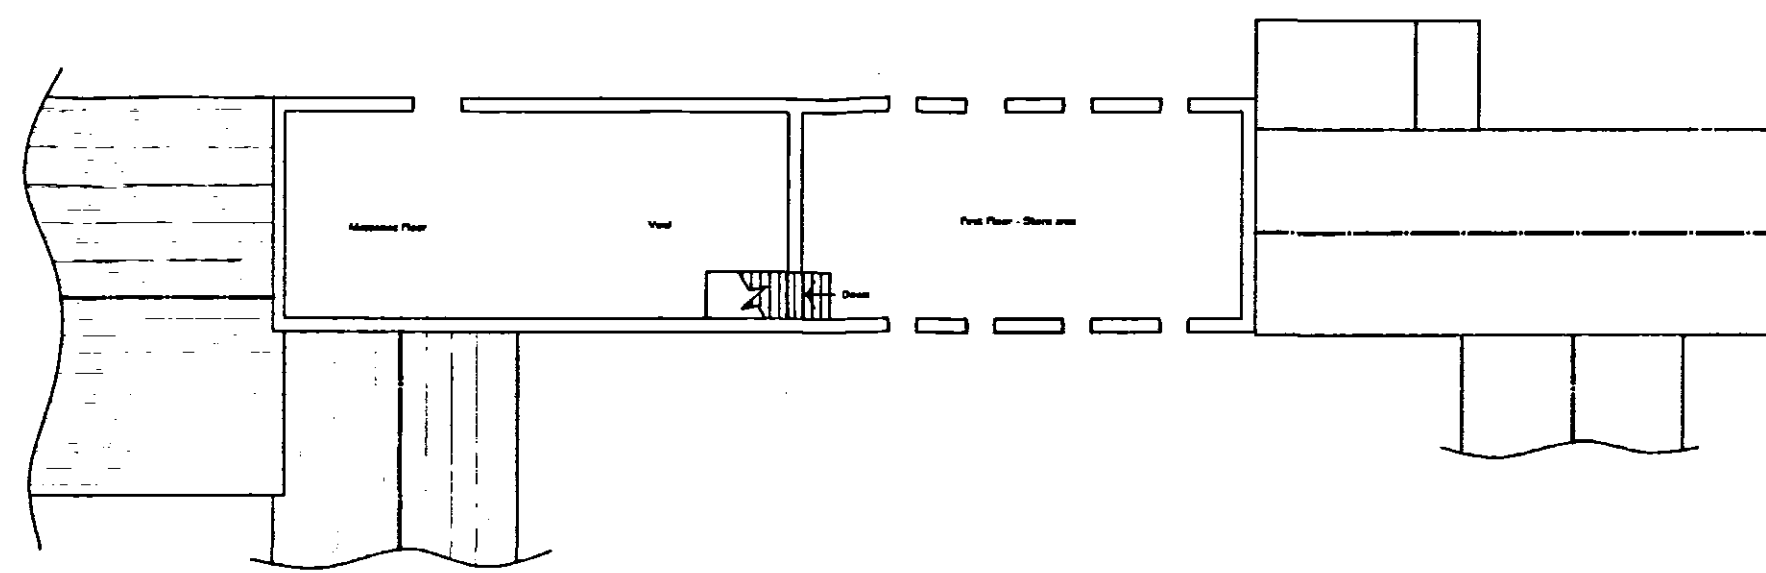

SHDC
 Planning & Development
 21 FEB 2007
 Ref: H02/0161/07

abc PLANNING

BRIDGE PLACE 112-114 HILLS ROAD CAMBRIDGE CB2 2P
 Telephone: 01223 347000
 Facsimile: 01223 347111
 www.fpd.savills.co.uk

Trustees of the Parents 1983
 Childrens Settlement

Proposed Conversion of Barns at
 Cox's Farm, Postland,
 Crowland, Lincolnshire

Existing Floor Plans

Scale	1:100	Date	Sept '03
Drawn by	JR	Checked by	
117/230/002		CAPL 57999	

DETERMINED
 PLAN