
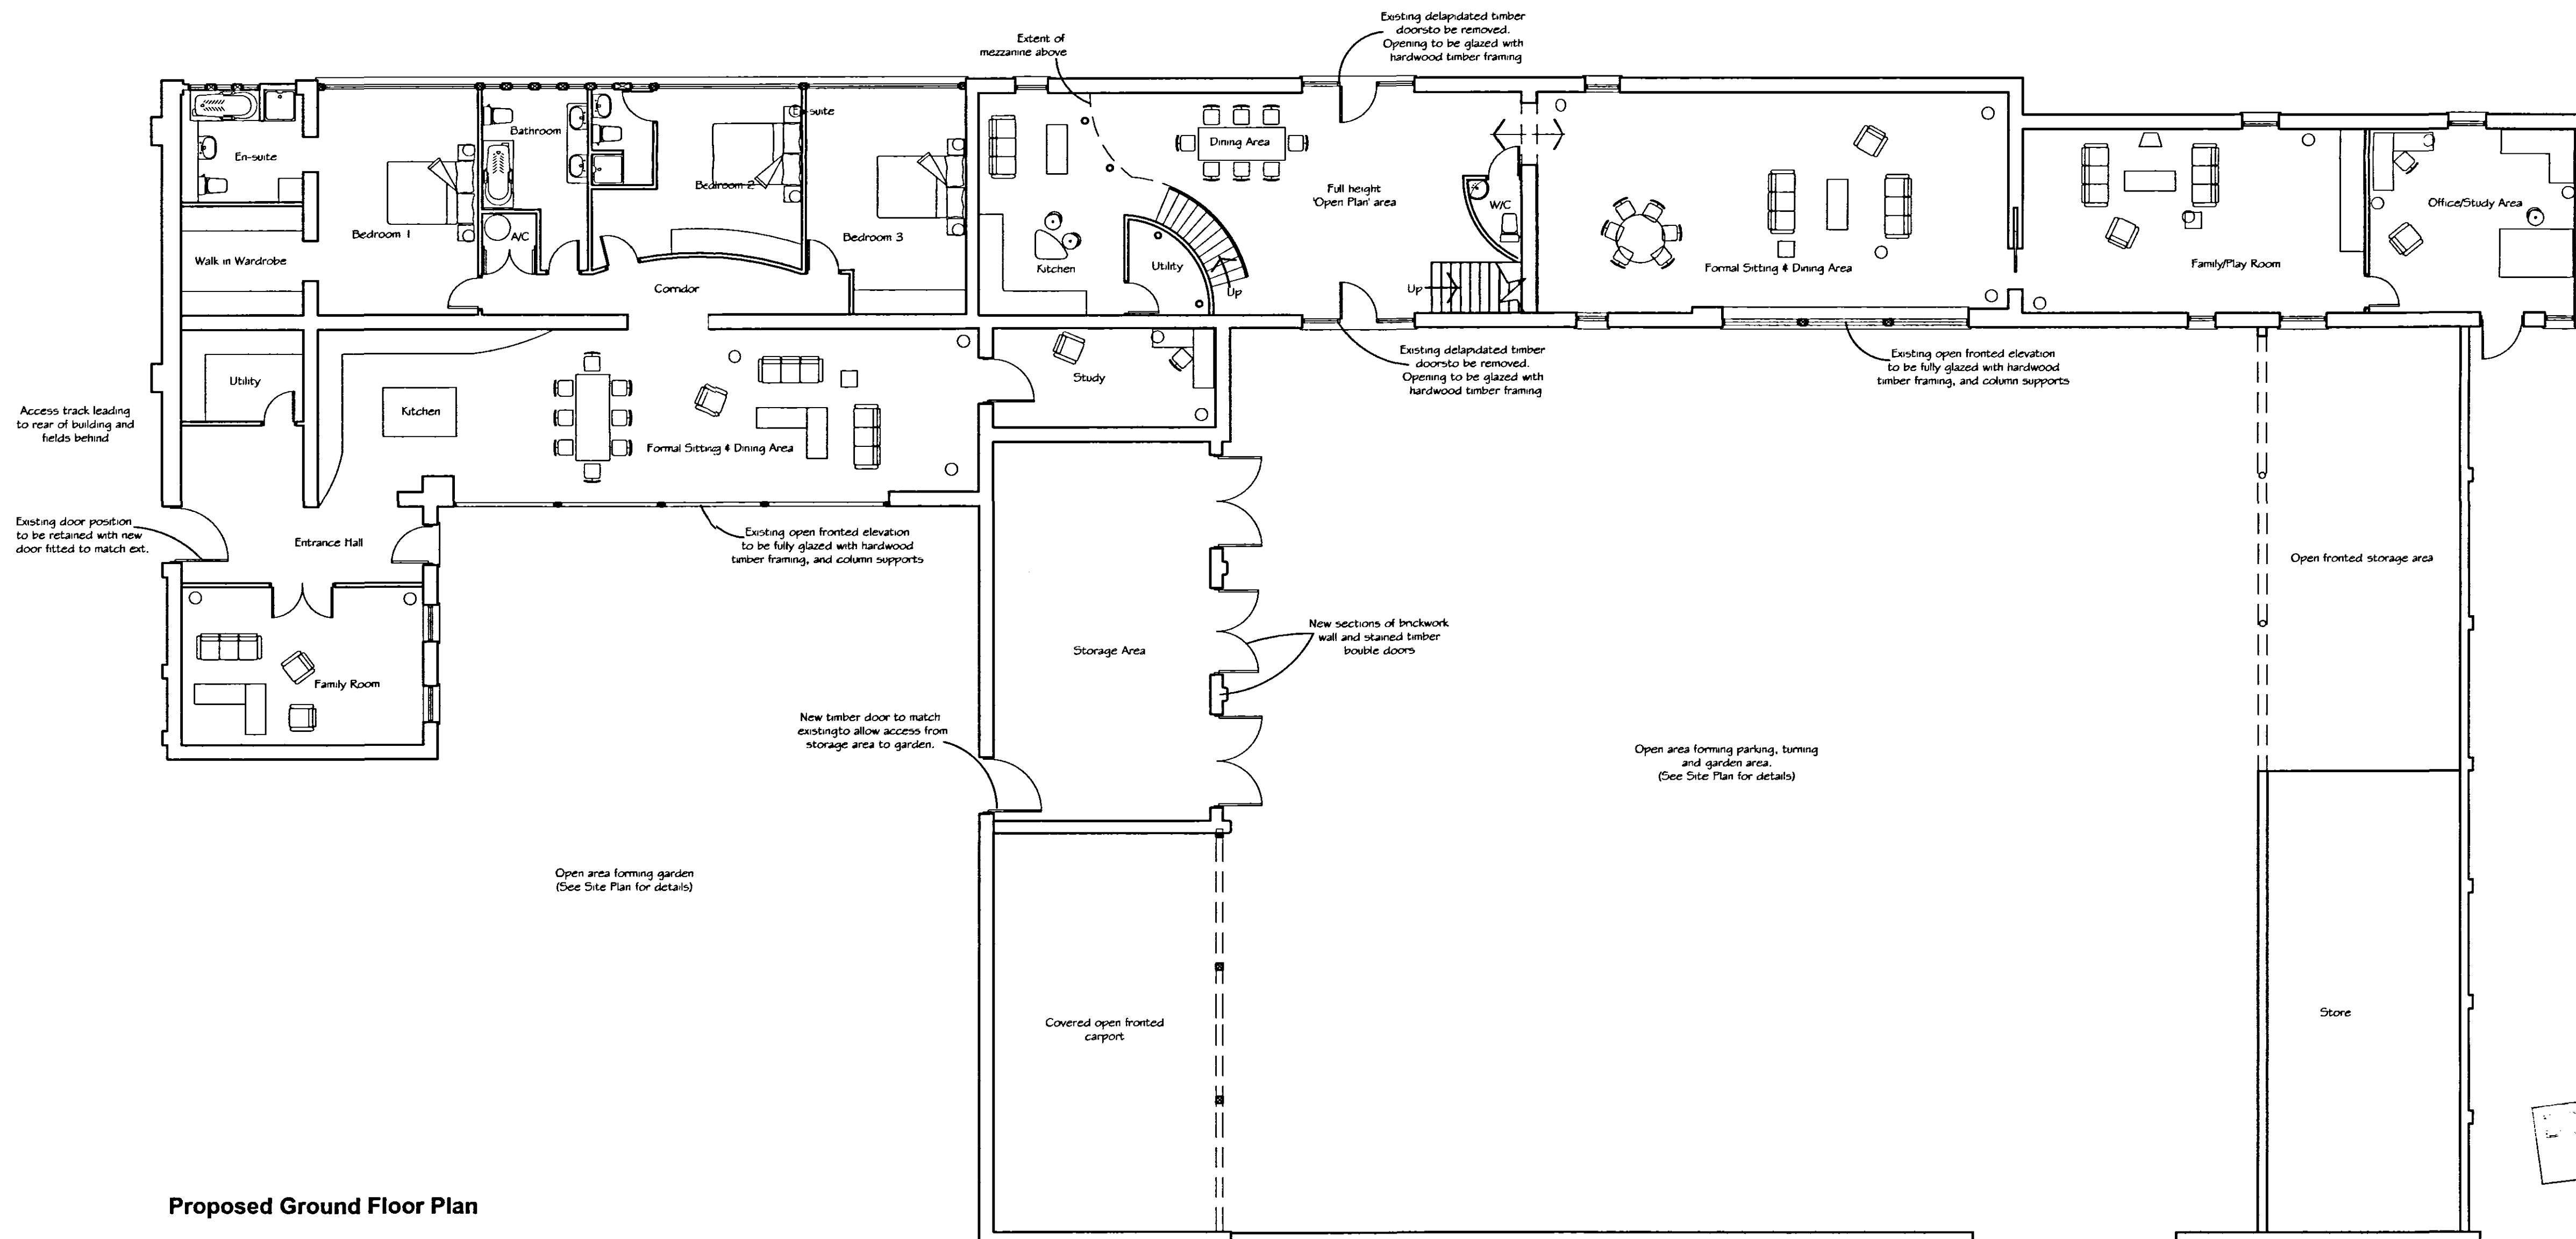


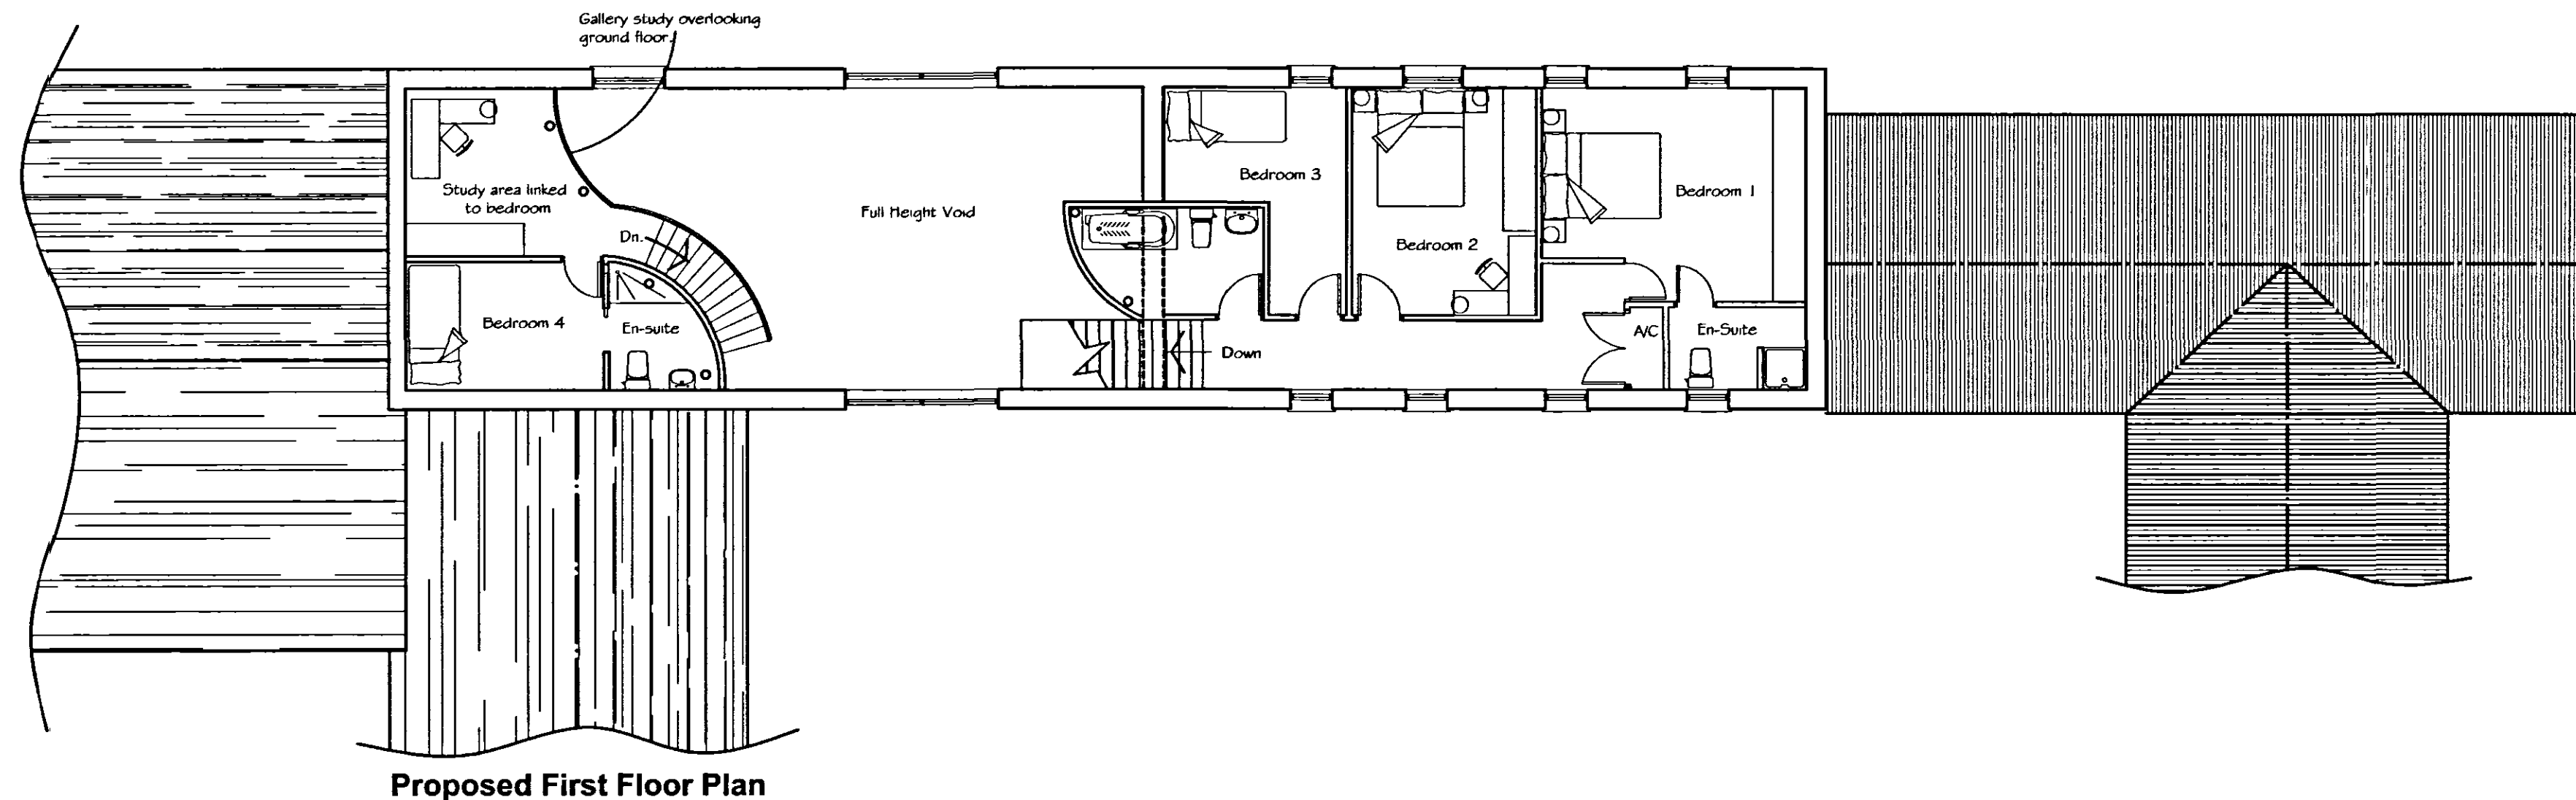

Notes			
1.	No Dimensions are to be scaled from this drawing.		
2.	Contractors must verify all figured dimensions at site before commencing any work or making any Shop drawings.		
3.	This drawing is the sole copyright of FPDsavills and no part may be reproduced without the written consent of the above.		
4.	Site Location Plans are prepared from the Ordnance Survey Map with the sanction of the Controller of H.M. Stationery Office. Crown Copyright Reserved.		
No.	Revisions	By	Date

APPROVED PLAN
A1

SHDC
Planning & Development
13 MAR 2007
Ref: 016167

abc PLANNING

BRIDGE PLACE, 132-134 HILLS ROAD CAMBRIDGE CB2 2PA
Telephone: (01223) 347000
Facsimile: (01223) 347111
www.fpd Savills.co.uk

Client
**Trustees of the Parente 1983
Childrens Settlement**

Job
**Proposed Conversion of Barns at
Cox's Farm, Postland
Crowland, Lincolnshire**

Drawing Title
Proposed Floor Plans

Scale	1:100	Date	March, '07
Drawn By	MJ	Checked By	
Drawing No.	117/230/007	Rev.	Job No.
			CAPL 57999