




North Elevation

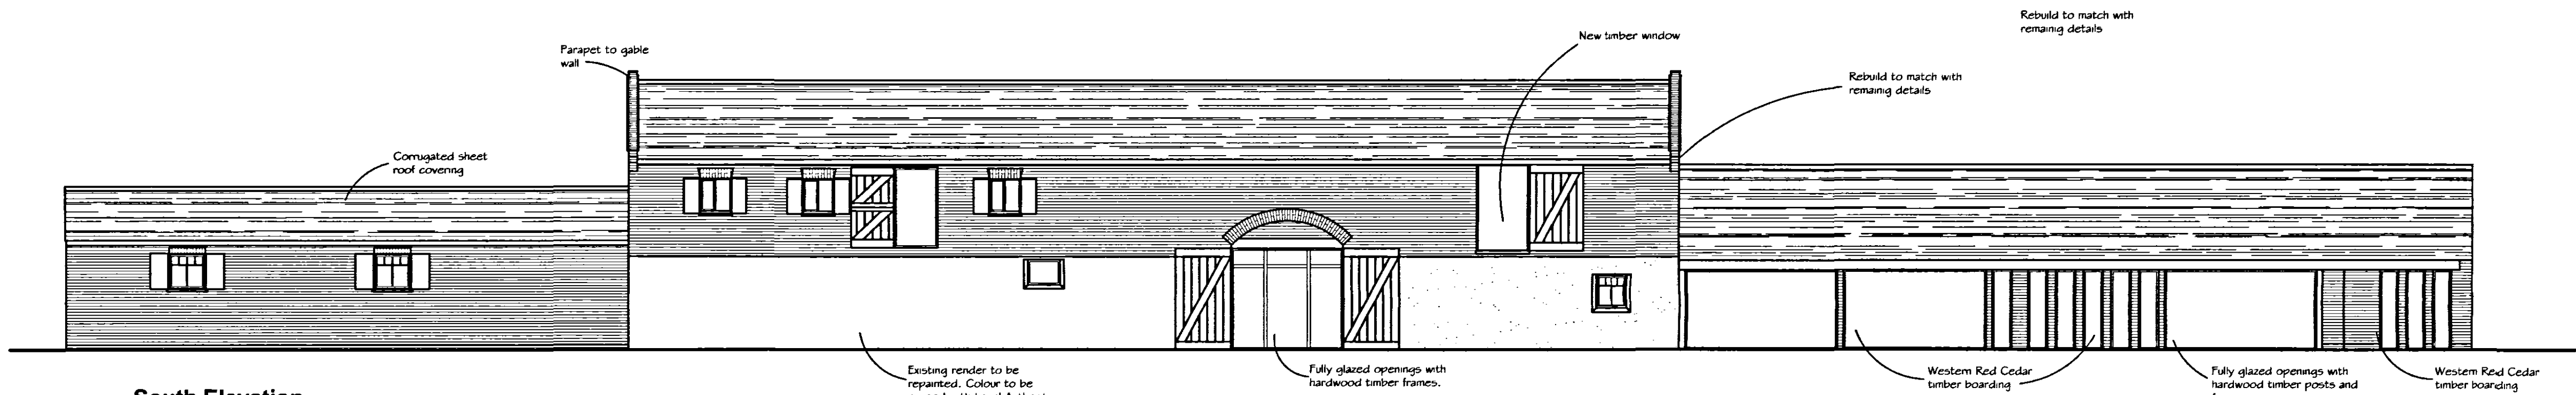

South Elevation


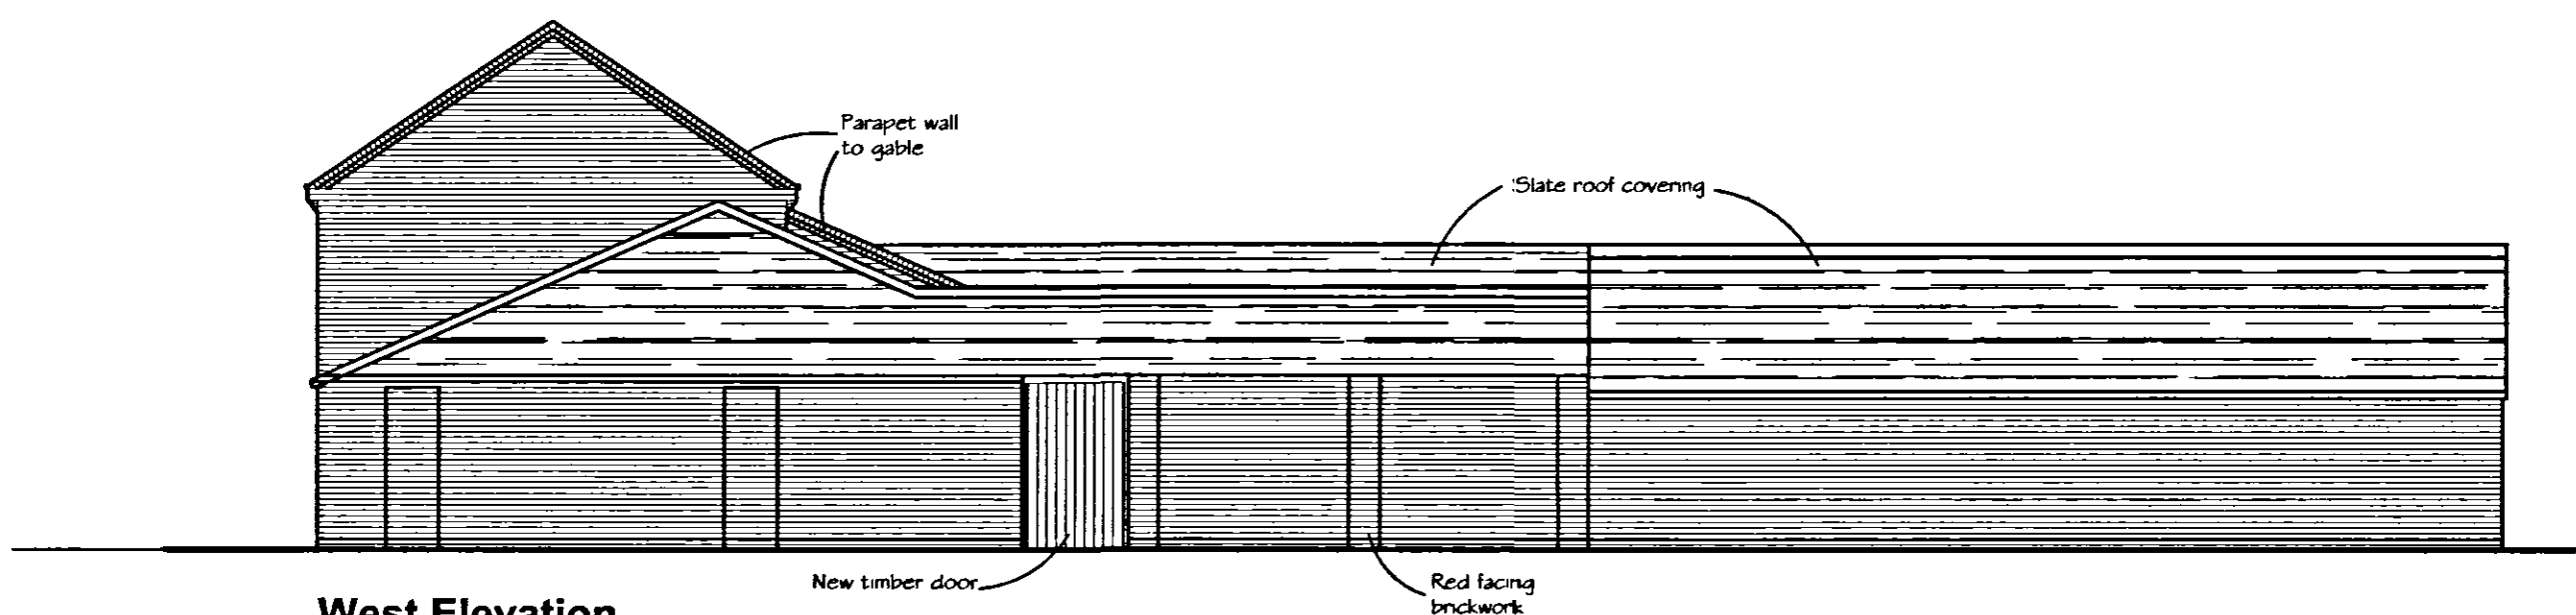


West Elevation

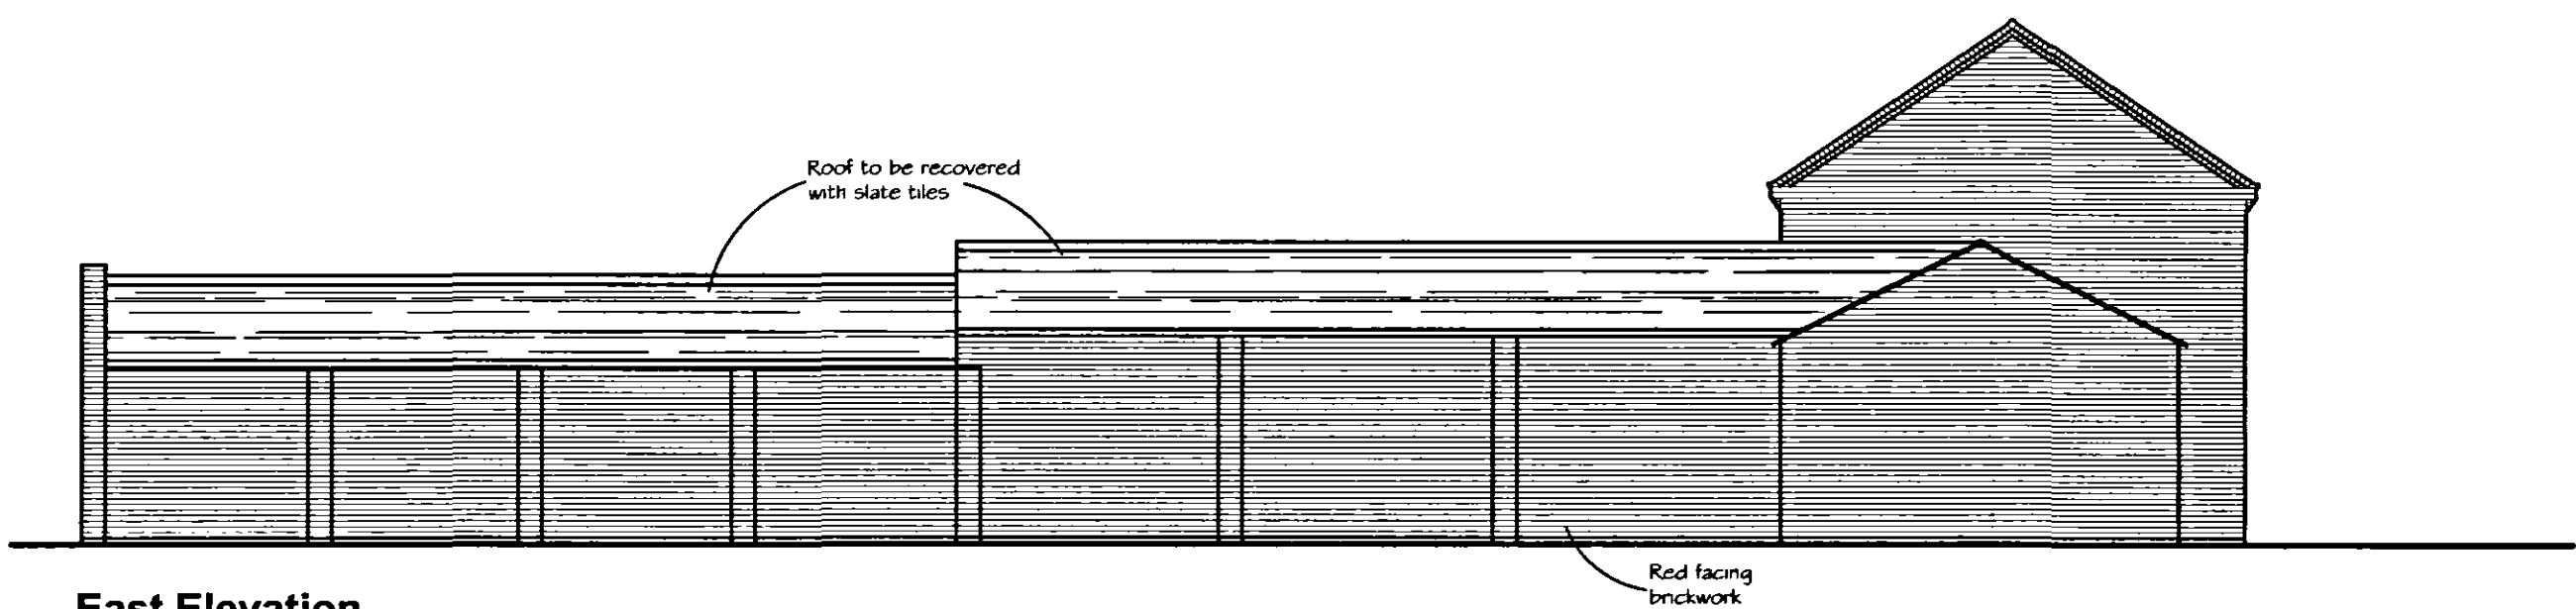

East Elevation

Notes			
1.	No Dimensions are to be scaled from this drawing.		
2.	Contractors must verify all figured dimensions at site before commencing any work or making any Shop drawings.		
3.	This drawing is the sole copyright of FPSavills and no part may be reproduced without the written consent of the above.		
4.	Site Location Plans are prepared from the Ordnance Survey Map with the sanction of the Controller of H.M. Stationery Office. Crown Copyright Reserved.		
No.	Revisions	By	Date

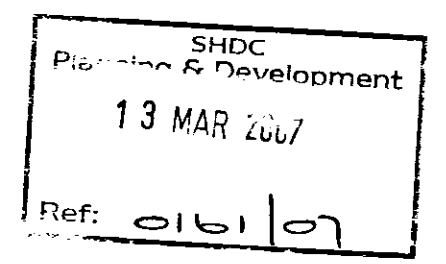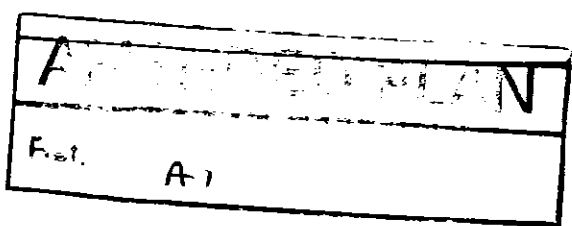

abc

PLANNING

BRIDGE PLACE, 132-134 HILLS ROAD CAMBRIDGE CB2 2PA
Telephone: (01223) 347000
Facsimile: (01223) 347111
www.fpsavills.co.uk

Client
Trustees of the Parente 1983
Childrens Settlement
Job
Proposed Conversion of Barns at
Cox's Farm, Postland
Crowland, Lincolnshire

Drawing Title
Proposed Elevations

Scale	1:100	Date	March. '07
Drawn By	MJ	Checked By	
Drawing No.	117/230/006	Rev.	
		Job No.	CAPL 57999