


1. No Dimensions are to be scaled from this drawing.
2. Contractors must verify all figured dimensions at site before commencing any work or making any Shop drawings.
3. This drawing is the sole copyright of FPDseville and no part may be reproduced without the written consent of the above.
4. Site Location Plans are prepared from the Ordnance Survey Map with the sanction of the Controller of H.M. Stationery Office. Crown Copyright Reserved.

Proposed First Floor Plan

Proposed First Floor Plan

Can bathrooms be put next to each other to make 3/1's equal bays?

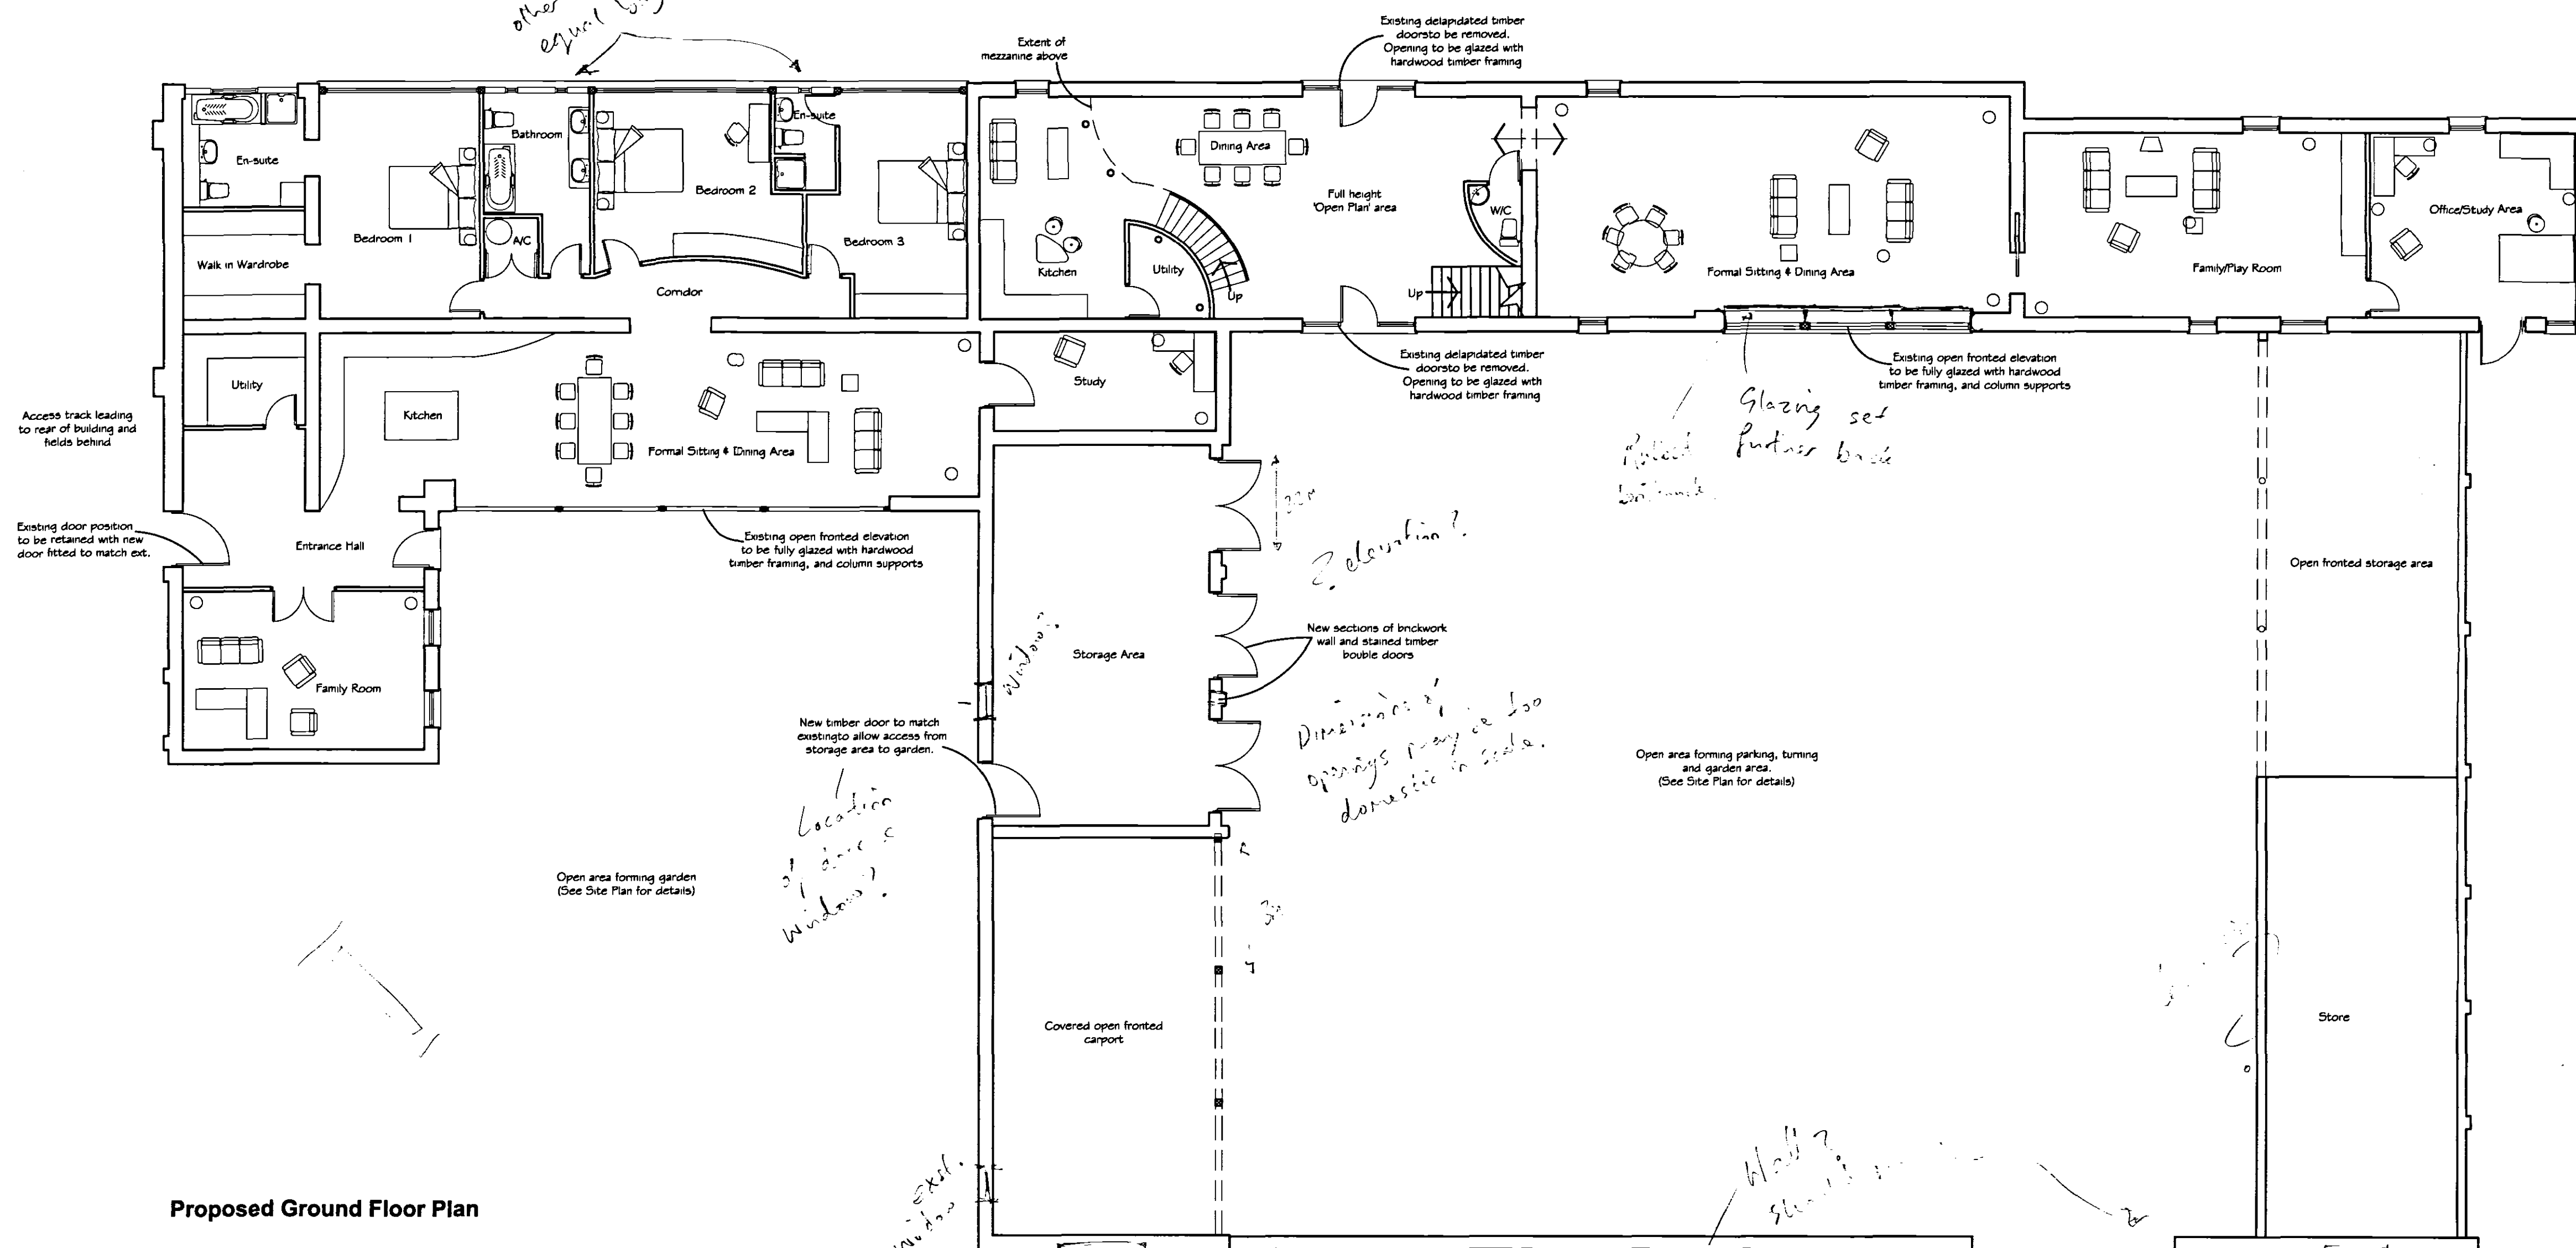

Proposed Ground Floor Plan

FILE COPY

SHDC
Planning & Development
- 5 FEB 2007
Ref: 161/57

abc **PLANNING**

BRIDGE PLACE, 132-134 HILLS ROAD CAMBRIDGE CB2 2PA
Telephone: (01223) 347000
Facsimile: (01223) 347111
www.fpd Savills.co.uk

Client
Trustees of the Parente 1983
Childrens Settlement

Job
Proposed Conversion of Barns at
Cox's Farm, Postland
Crowland, Lincolnshire

Drawing Title
Proposed Floor Plans

Scale 1:100	Date Sept. '03
----------------	-------------------

Drawn By JR	Checked By
-----------------------	------------

Drawing No.	Rev.	Job No.
-------------	------	---------

117/230/004	CAPL 57999
-------------	------------

SUPERSEDED
RETAIN