


Call detail to suit elevation but lose lost - correct detail for elevation but detail from elevation

Windows to be fitted with new dark stained timber framed windows

Detail of slate roof

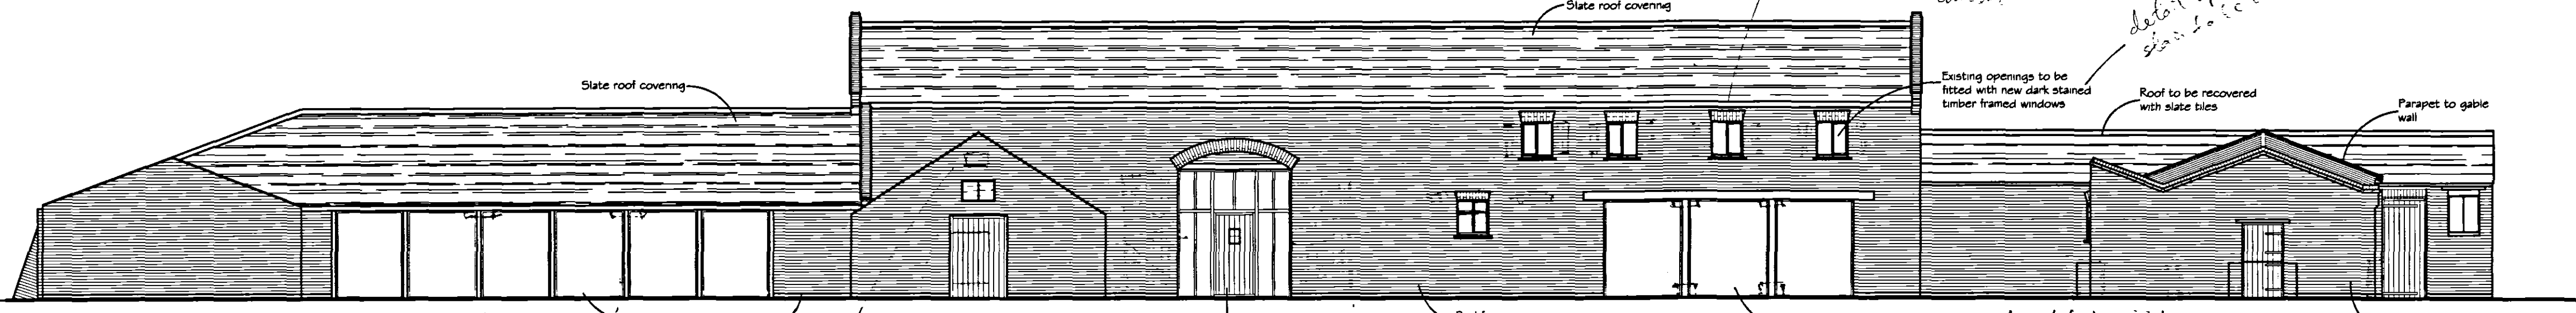

North Elevation

South

Build out to match elevation of stone

Interaction

New doors painted back Use exst. ironwork

Windows to be retained/refitted/replaced

Glazing record

Door painted back


No real need for boarding, window not suitable for boarding

This section unconvincing

Alternative detail?

Existing in vertical plane Paint not back. Alternatively to give privacy

only top section record

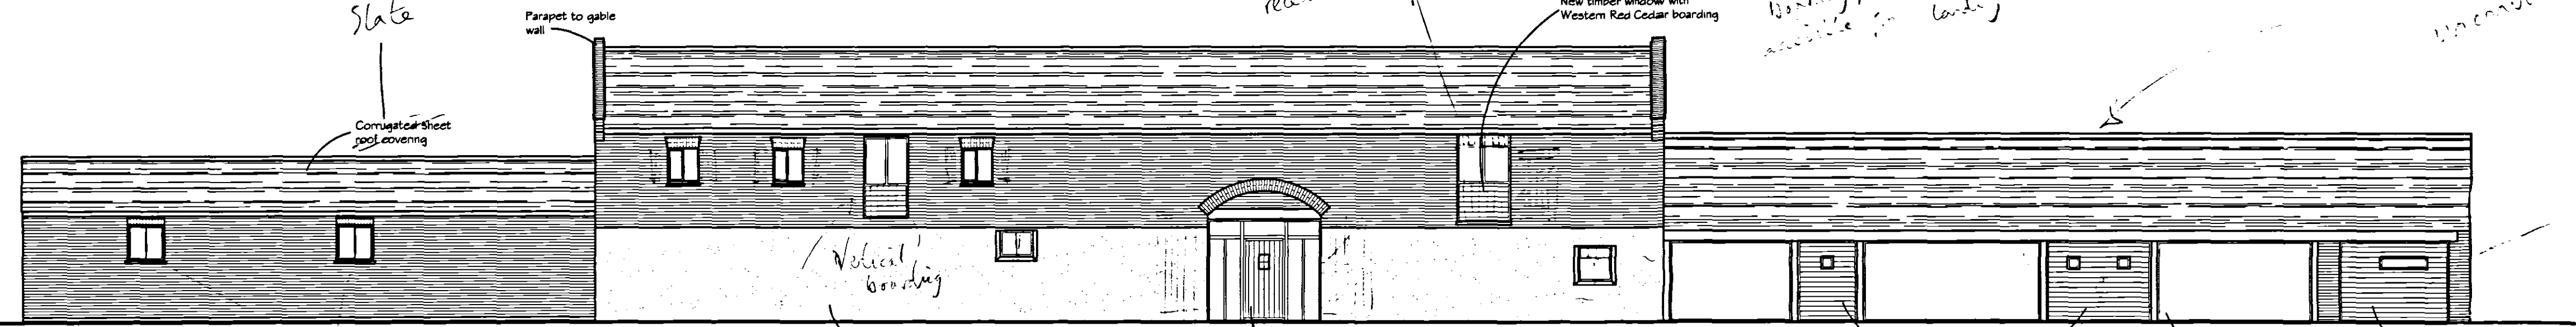

South Elevation

North

Maybe differentiate windows here


Of fully glass & put door back

No door frame, put larger


Cruciform doorway fully glazed

Ballroom & ensuite side by side - give line equal base?

Two small details

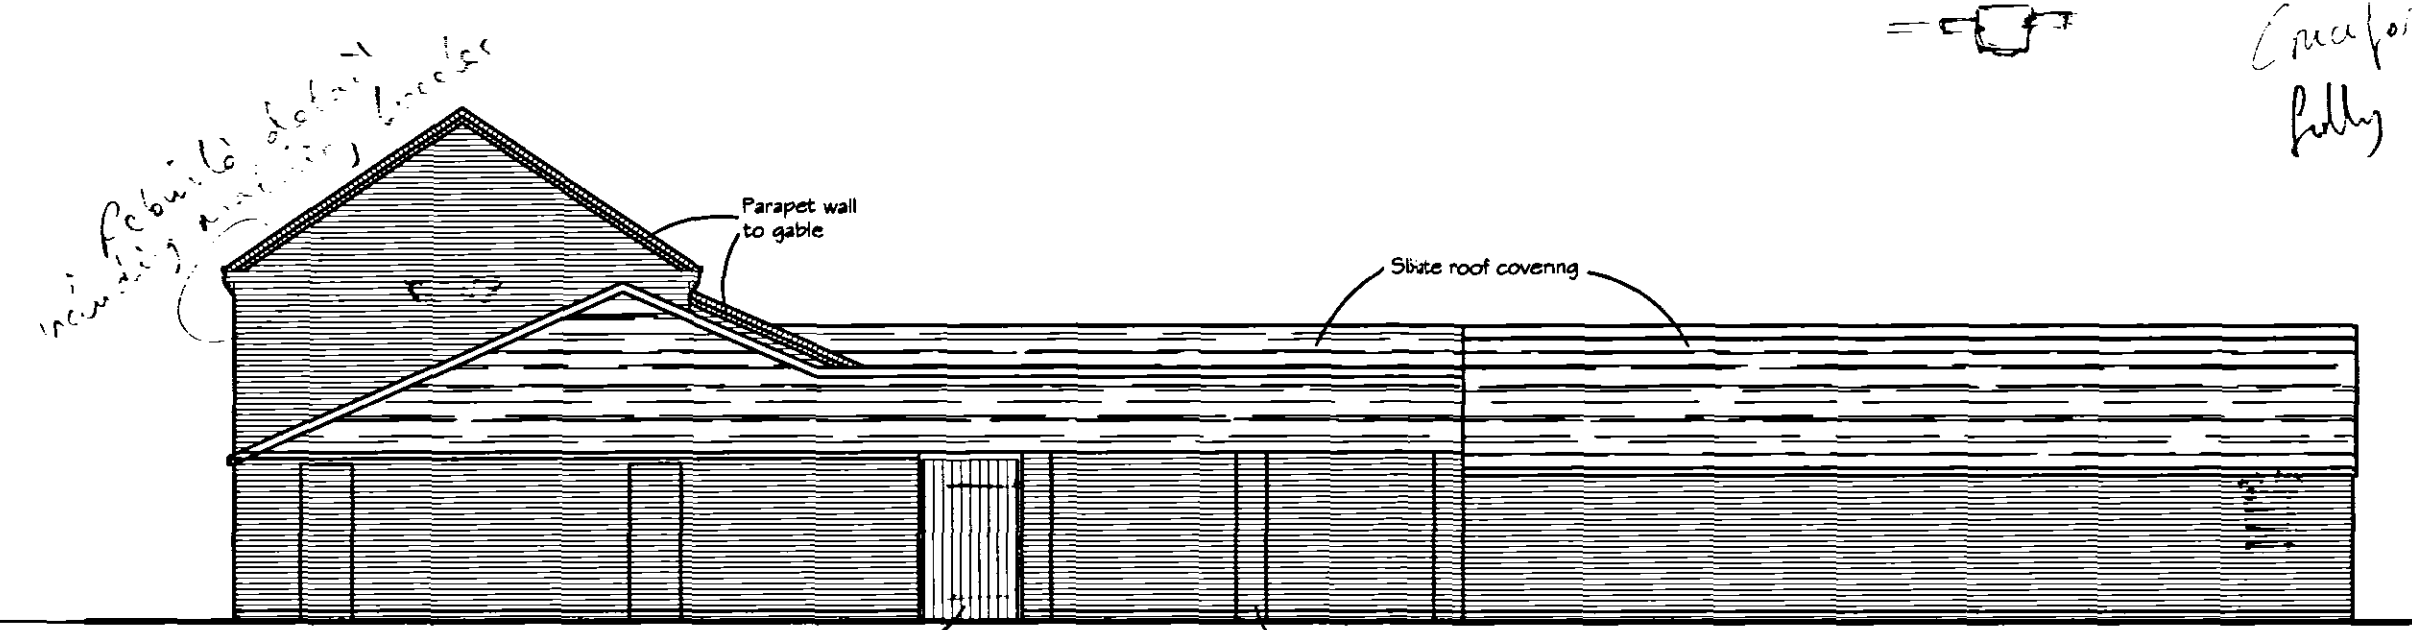

West Elevation

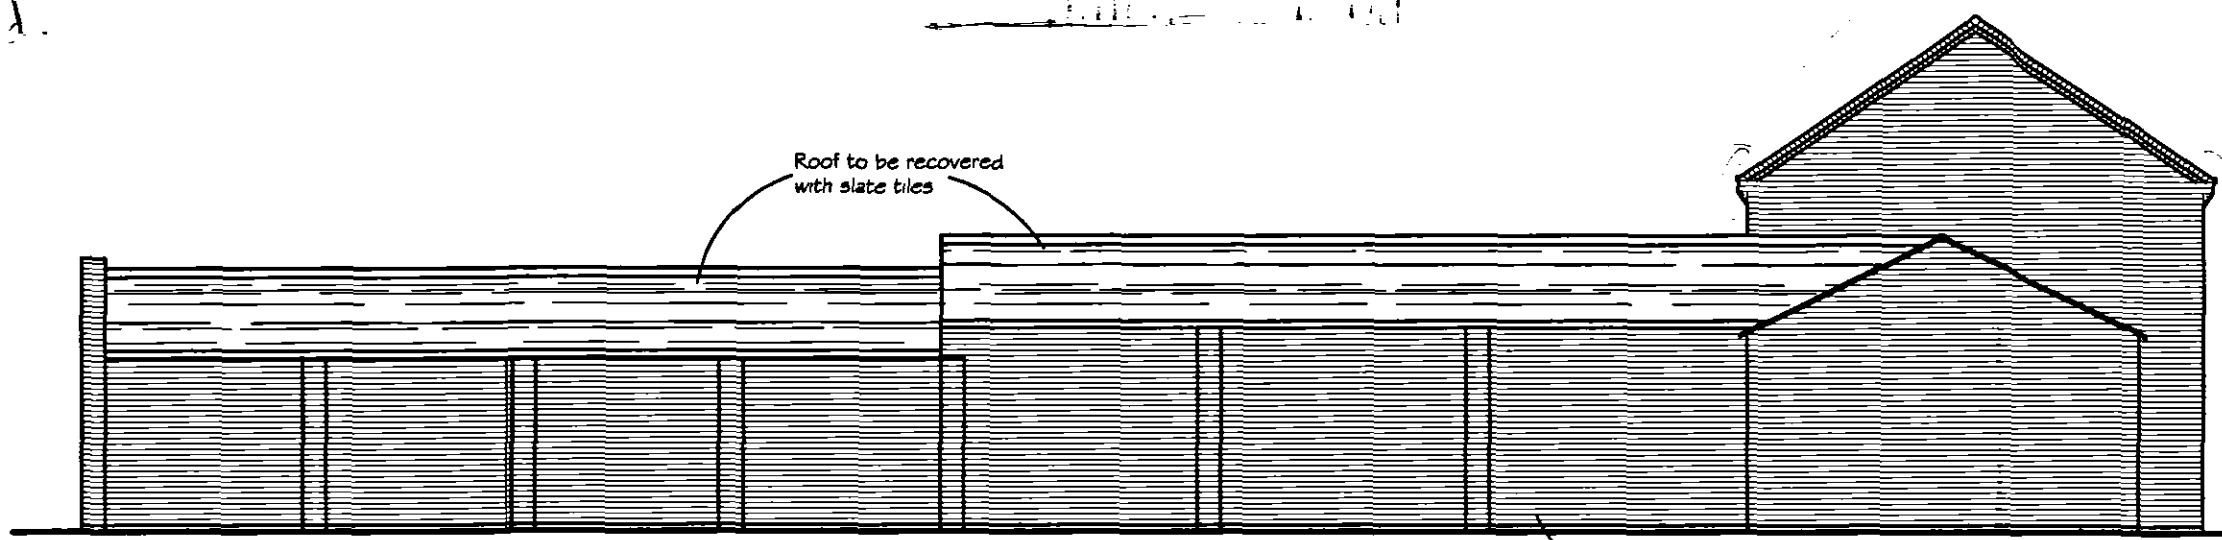

East Elevation

sketches retained

SUPERSEDED RETAIN

Notes		
1.	No Dimensions are to be scaled from this drawing.	
2.	Contractors must verify all figured dimensions at site before commencing any work or making any Shop drawings.	
3.	This drawing is the sole copyright of FPD Savills and no part may be reproduced without the written consent of the above.	
4.	Site Location Plans are prepared from the Ordnance Survey Map with the sanction of the Controller of H.M. Stationery Office. Crown Copyright Reserved.	
No.	Revisions	By Date

FILE COPY

SHDC
Planning & Development
- 5 FEB 2007
Ref: 161/07

abc PLANNING
BRIDGE PLACE, 132-134 HILLS ROAD CAMBRIDGE CB2 2PA
Telephone: (01223) 347000
Facsimile: (01223) 347111
www.fpd Savills.co.uk

Client
Trustees of the Parente 1983
Childrens Settlement
Job
Proposed Conversion of Barns at
Cox's Farm, Postland
Crowland, Lincolnshire

Drawing Title
Proposed Elevations

Scale	1:100	Date	Sept. '03
Drawn By	JR	Checked By	
Drawing No.	117/230/005	Rev.	
		Job No.	CAPL 57999