



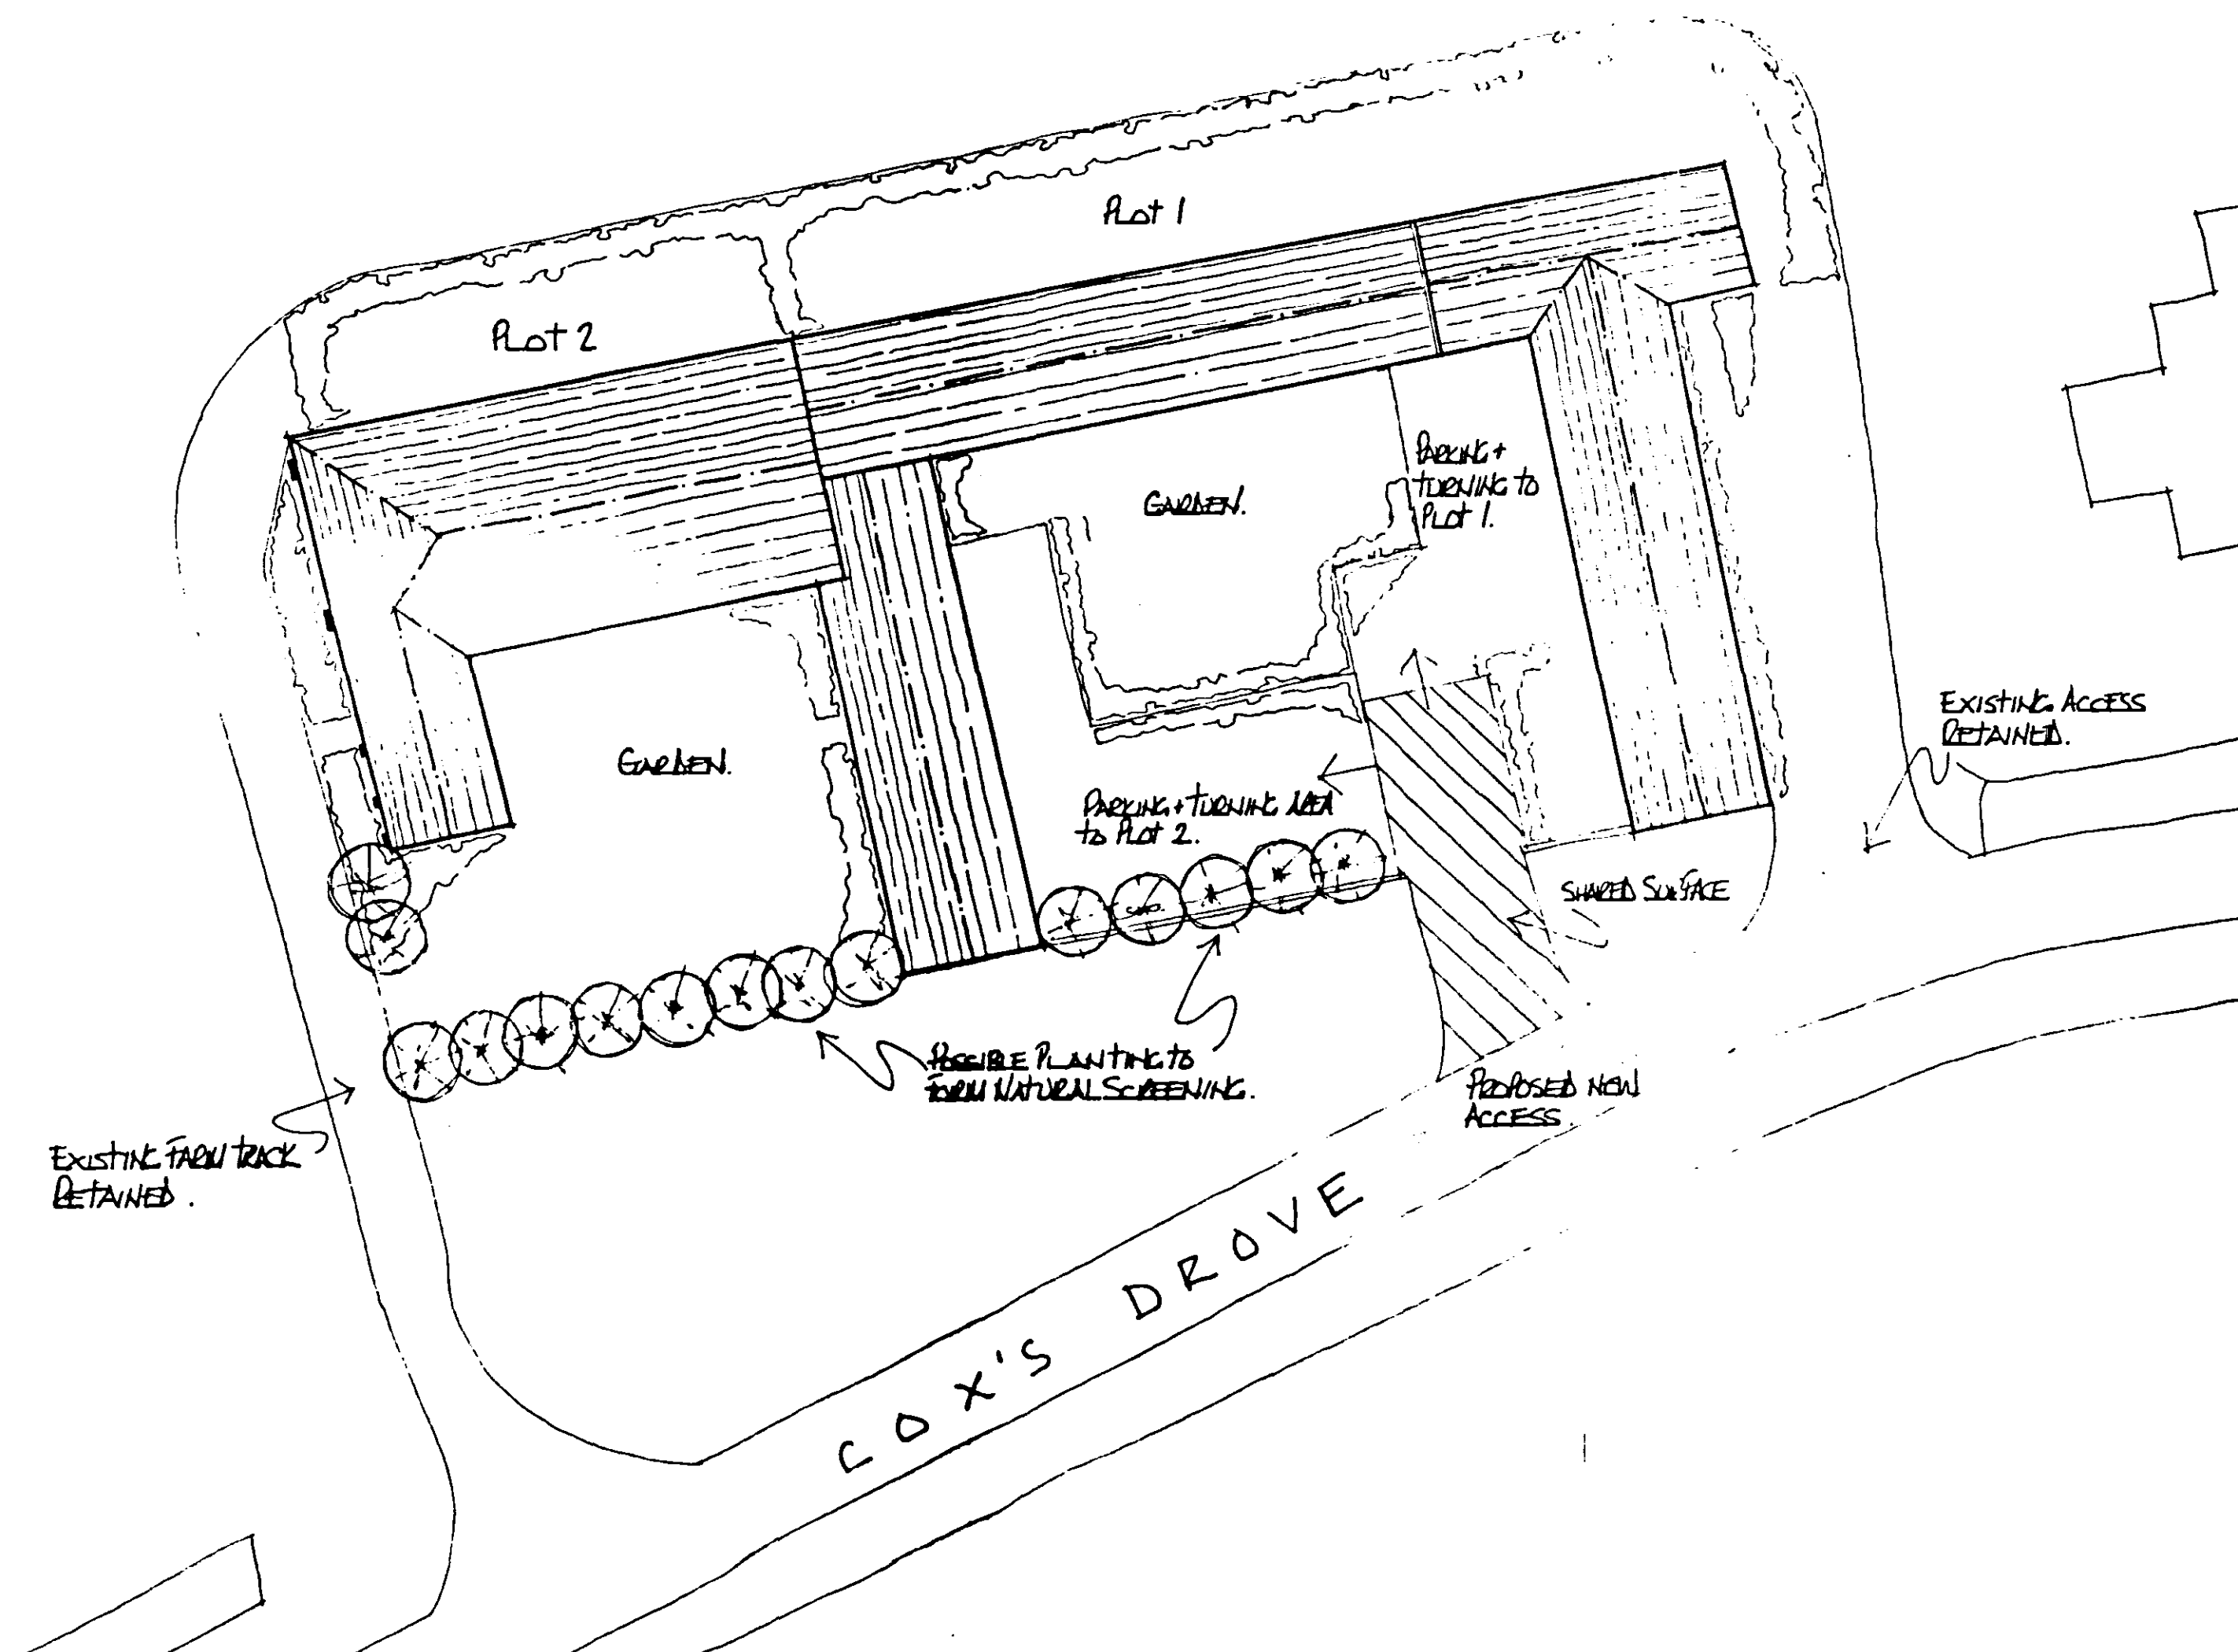

PROPOSED SITE PLAN
SCALE 1:250

Notes			
1.	No Dimensions are to be scaled from this drawing.		
2.	Contractors must verify all figured dimensions at site before commencing any work or making any Shop drawings.		
3.	This drawing is the sole copyright of FPDsavills and no part may be reproduced without the written consent of the above.		
4.	Site Location Plans are prepared from the Ordnance Survey Map with the sanction of the Controller of H.M. Stationary Office. Crown Copyright Reserved.		
No.	Revisions	By	Date

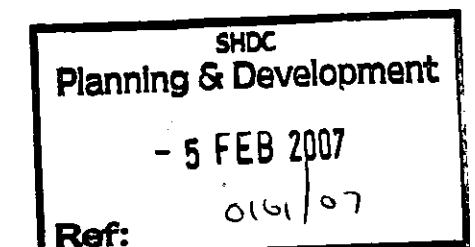

FPDsavills
PLANNING

BRIDGE PLACE 132-134 HILLS ROAD CAMBRIDGE CB2 2PA
Telephone: (01223) 347000
Facsimile: (01223) 347111
www.fpdsavills.co.uk

Client
Trustees of the Parente 1983
Childrens Settlement

Job
Proposed Conversion of Bams at
Cox's Farm, Postland
Crowland, Lincolnshire

Drawing Title			
Proposed Site Layout Plan			
Scale	1:250	Date	Sept. '03
Drawn By	JR	Checked By	
Drawing No.	117/230/001	Rev.	Job No.
			CAPL 57999

DETERMINED
PLAN FILE COPY