



Notes

1. No Dimensions are to be scaled from this drawing.
2. Contractors must verify all figured dimensions at site before commencing any work or making any Shop drawings.
3. This drawing is the sole copyright of FPD Savills and no part may be reproduced without the written consent of the above.
4. Site Location Plans are prepared from the Ordnance Survey Map with the sanction of the Controller of H.M. Stationery Office. Crown Copyright Reserved.


No.	Revisions	By	Date

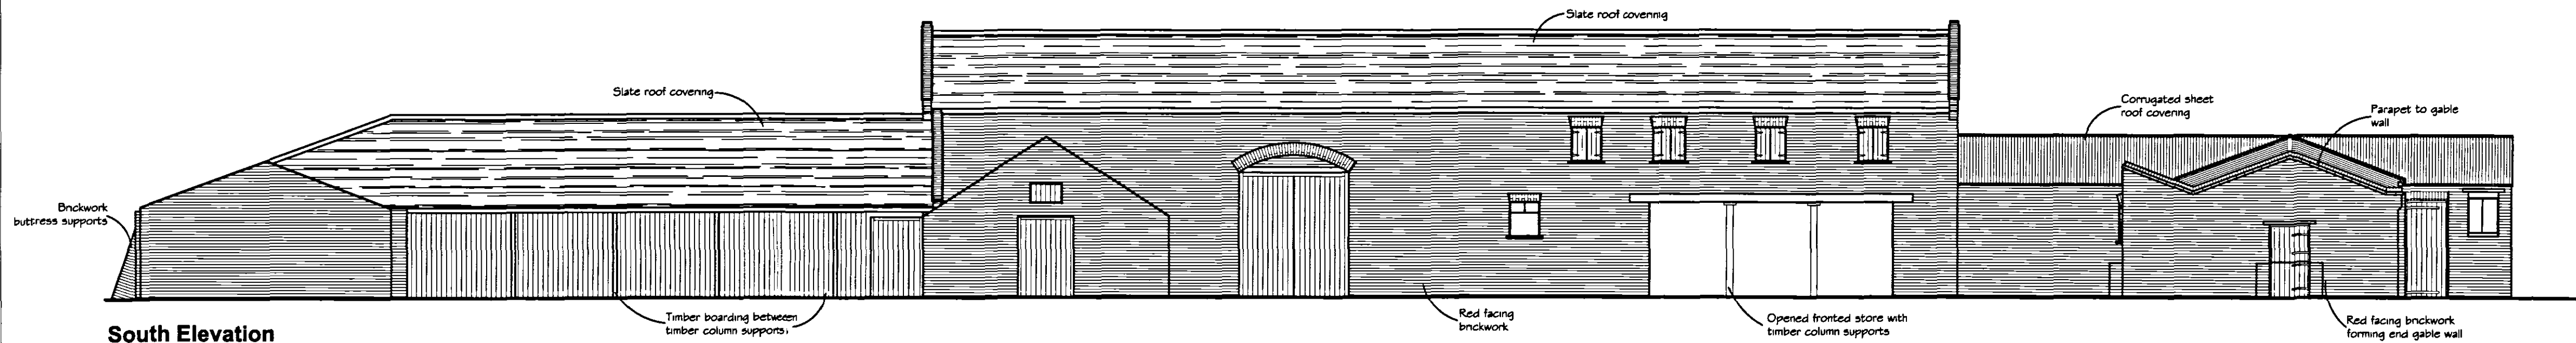


South Elevation

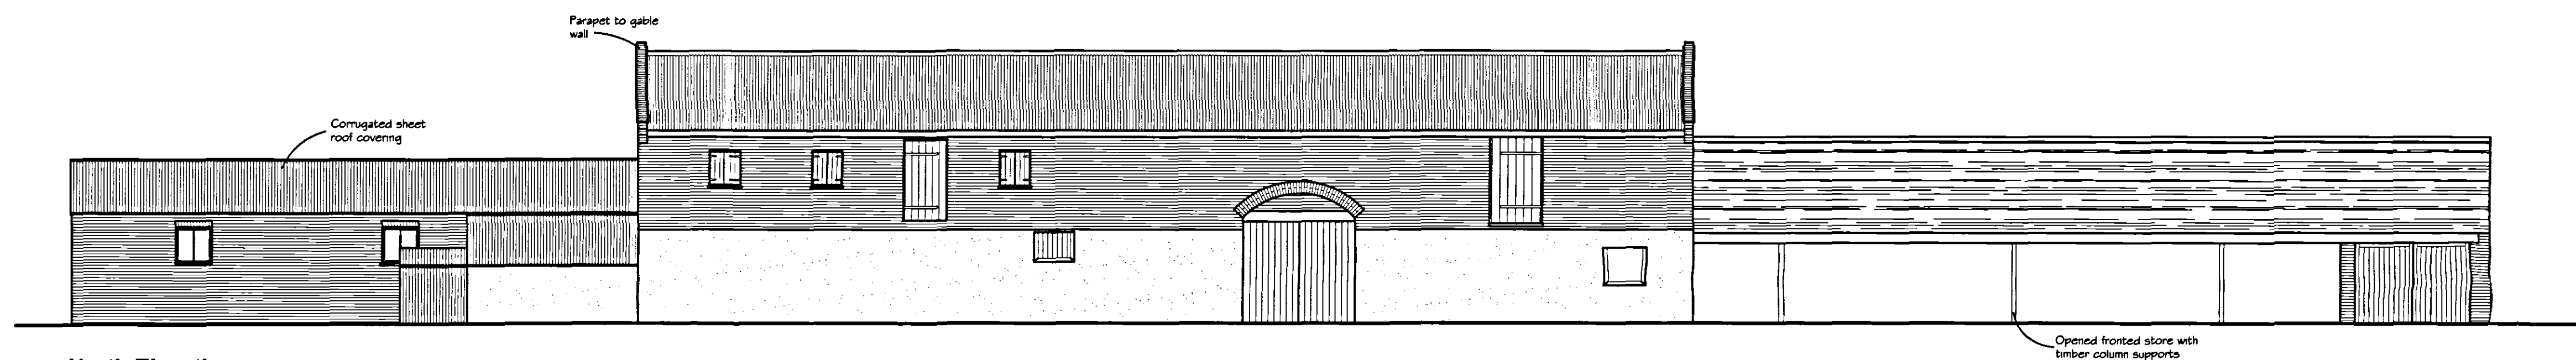

North Elevation

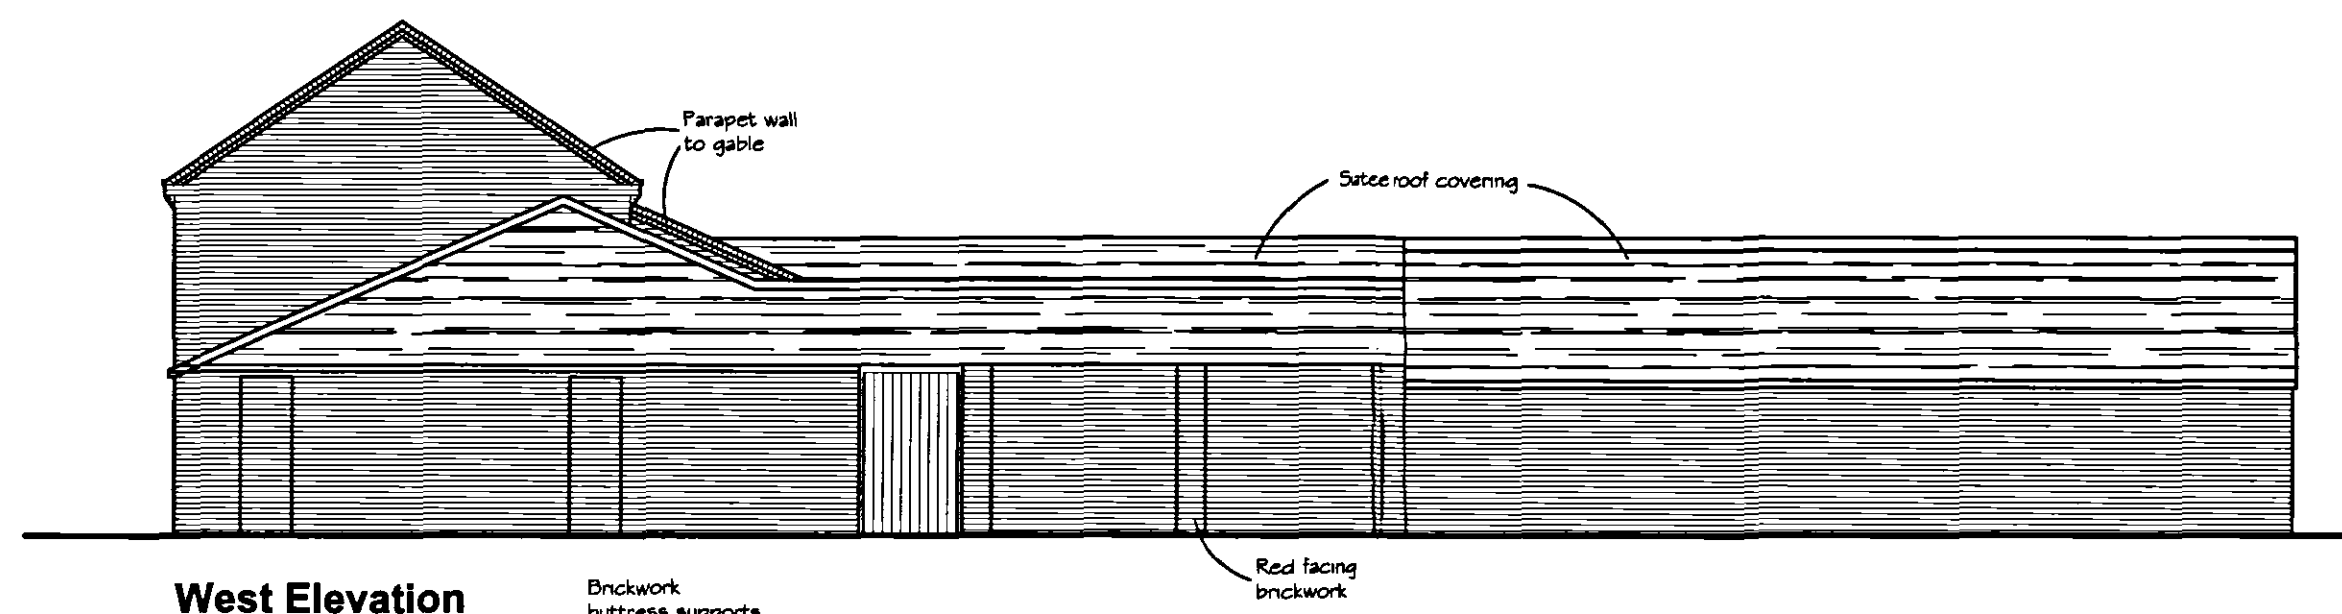


West Elevation

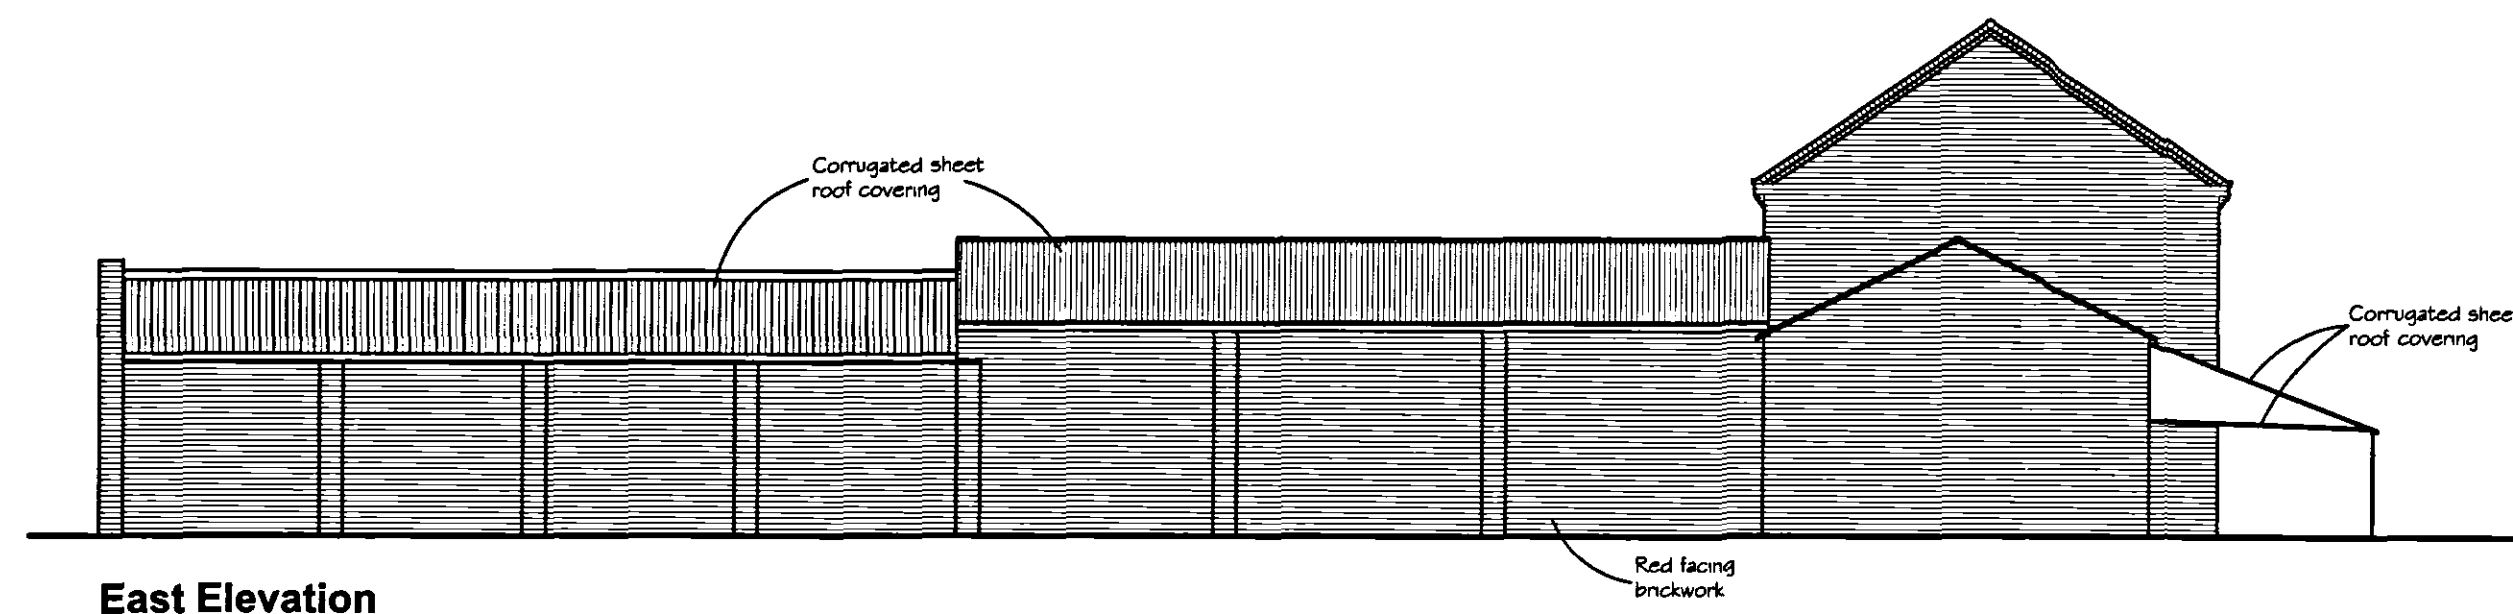

East Elevation

FILE COPY

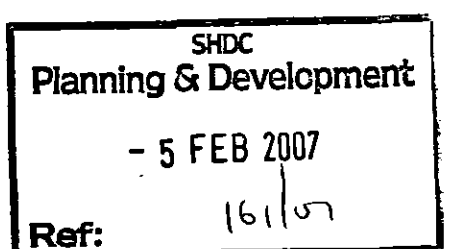

abc PLANNING

BRIDGE PLACE, 132-134 HILLS ROAD CAMBRIDGE CB2 2PA
Telephone: (01223) 347000
Facsimile: (01223) 347111
www.fpd Savills.co.uk

Client
**Trustees of the Parente 1983
Childrens Settlement**

Job
**Proposed Conversion of Barns at
Cox's Farm, Postland,
Crowland, Lincolnshire**

Drawing Title
Existing Elevations

Scale	1:100	Date	Sept. '03
Drawn By	JR	Checked By	
Drawing No.		Rev.	
		Job No.	

117/230/003 CAPL 57999

**DETERMINED
FLAM**