


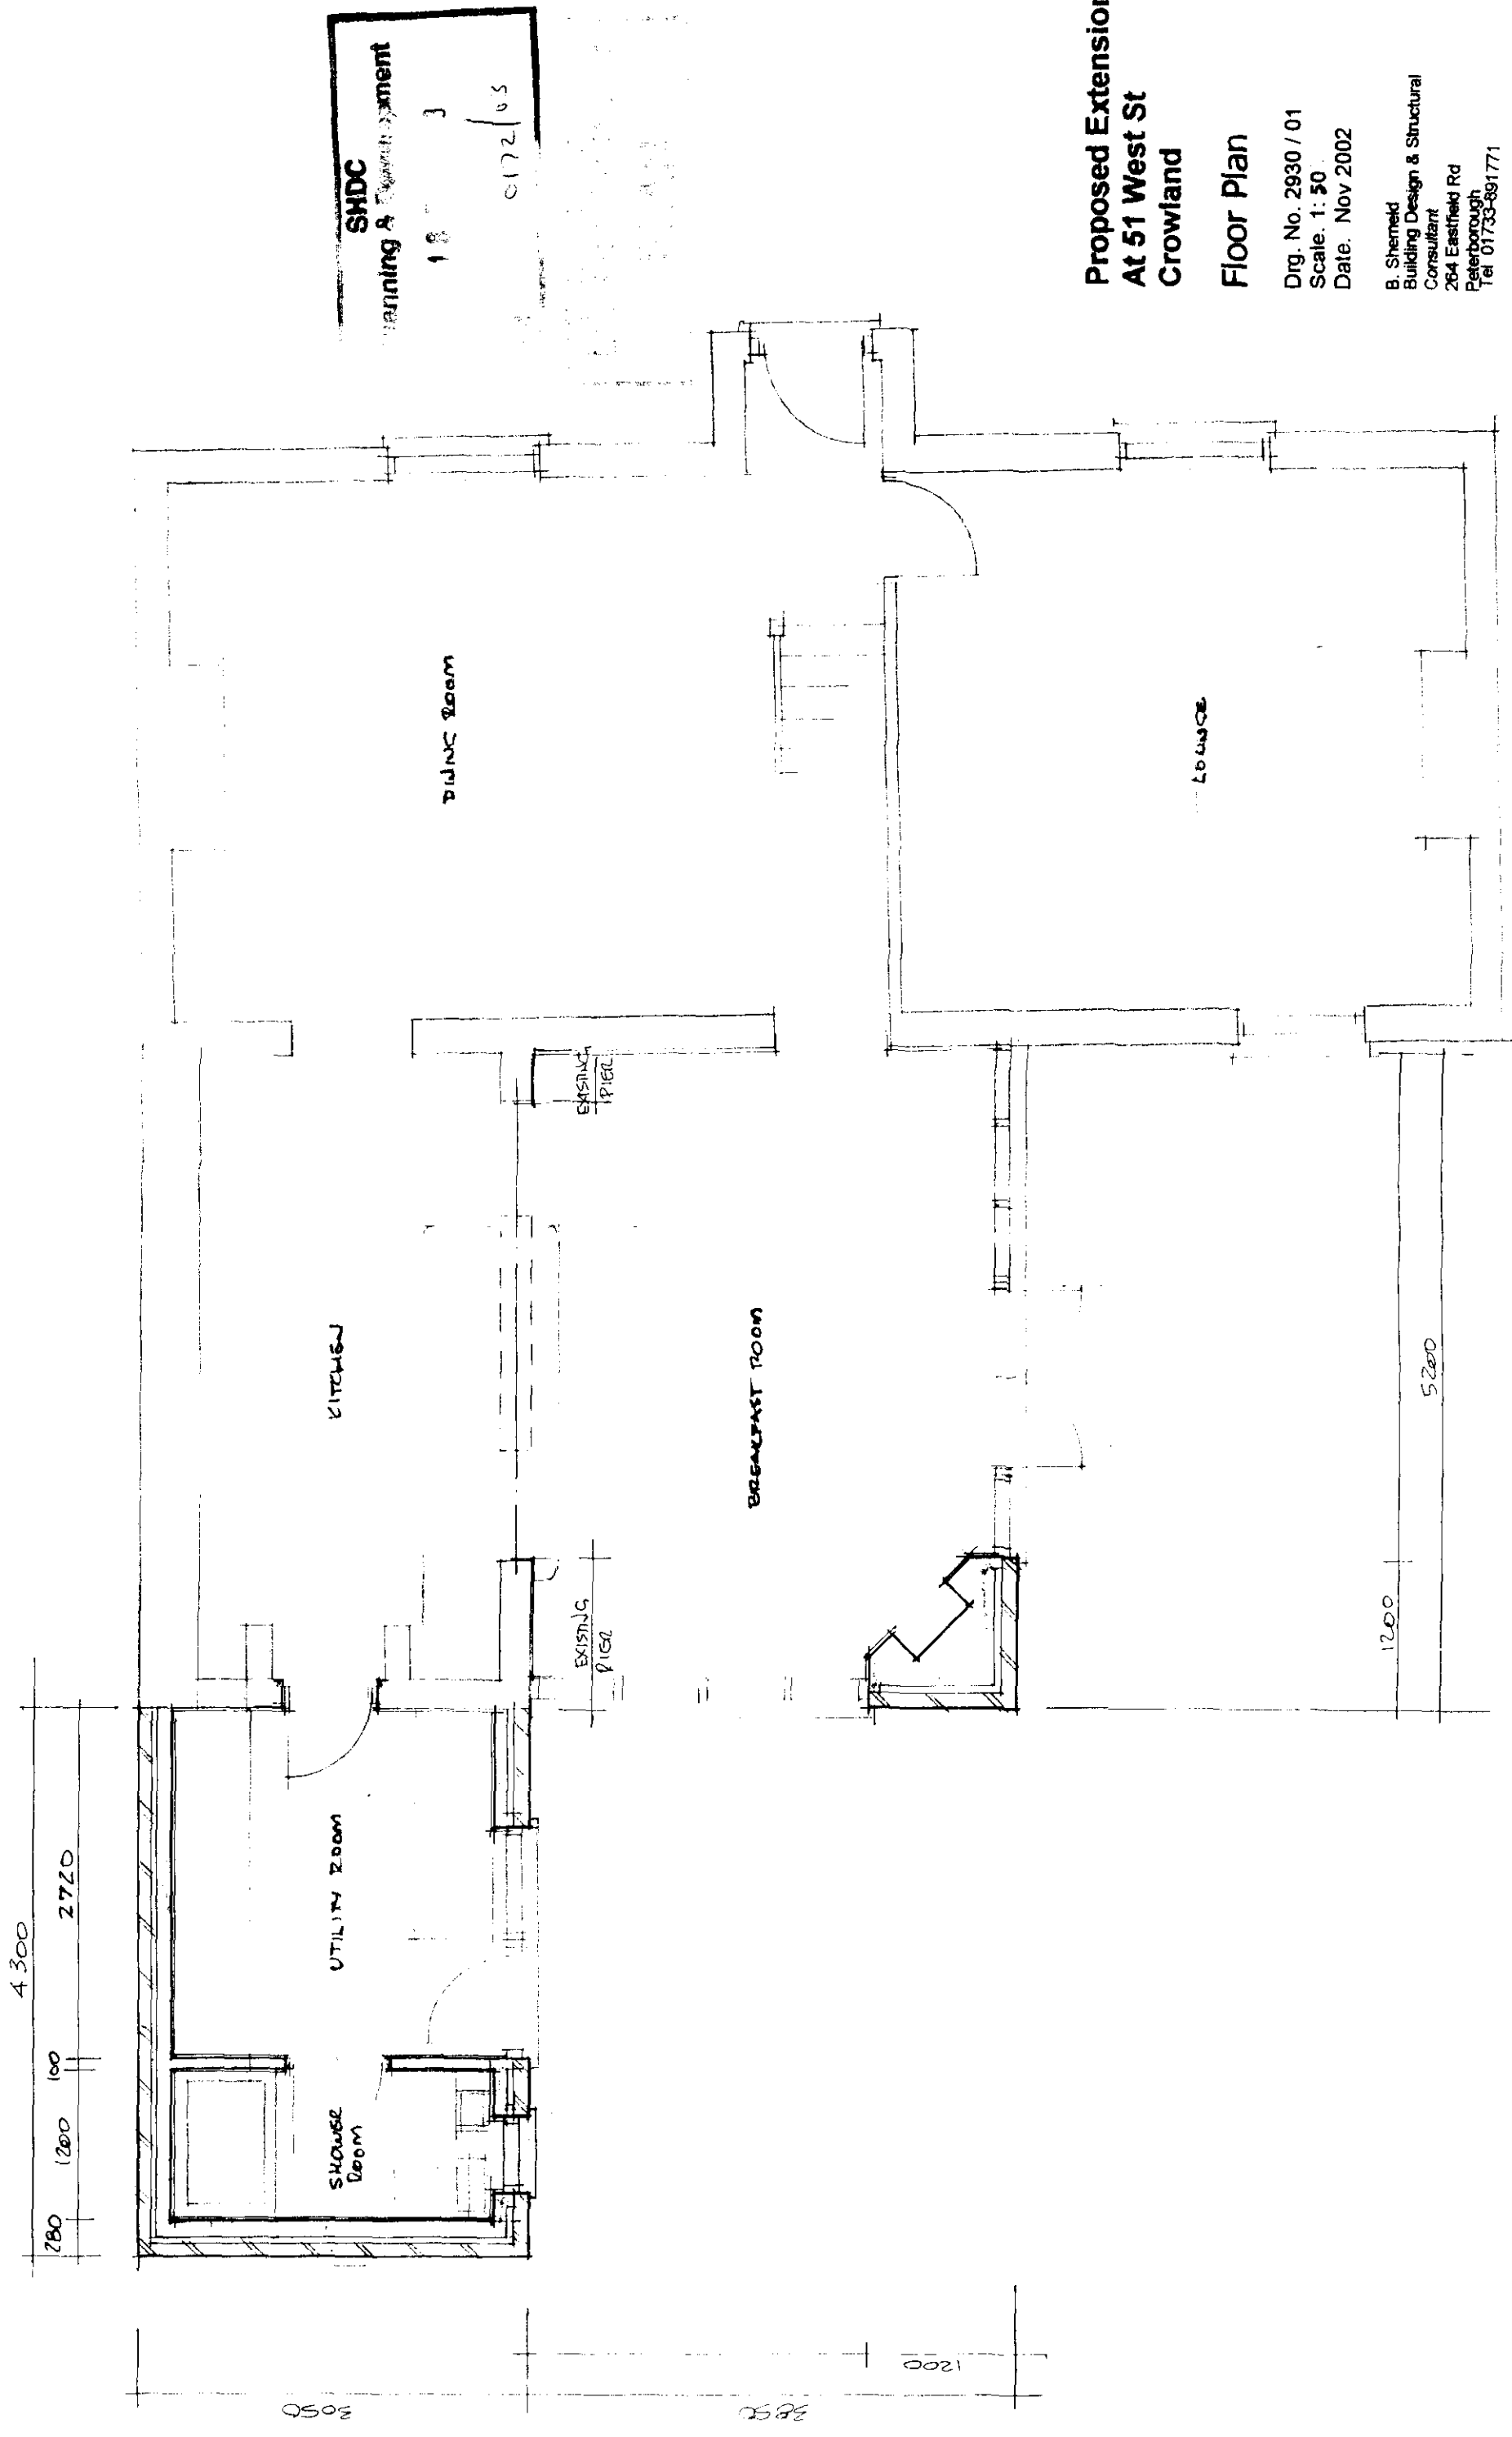



SHDC
Planning & Development
18 3
0172/03

Proposed Extensions
At 51 West St
Crowland


Floor Plan

Drwg. No. 2930 / 01
Scale. 1:50
Date. Nov 2002

B. Shemeld
Building Design & Structural
Consultant
264 Eastfield Rd
Peterborough
Tel 01733-891771

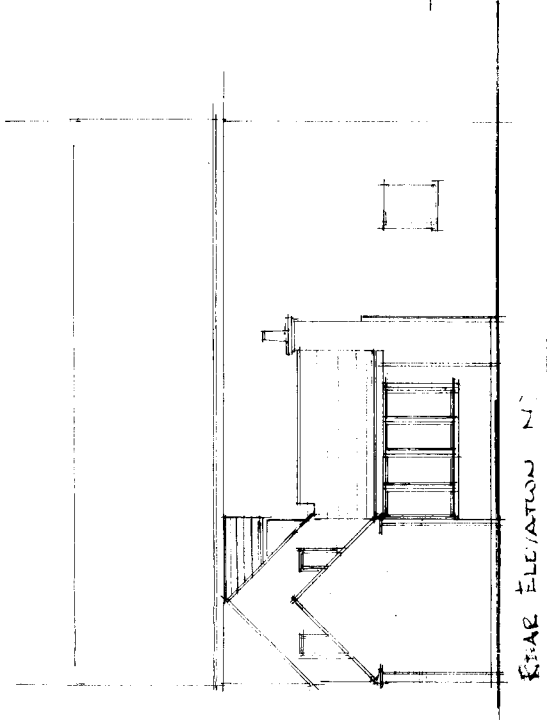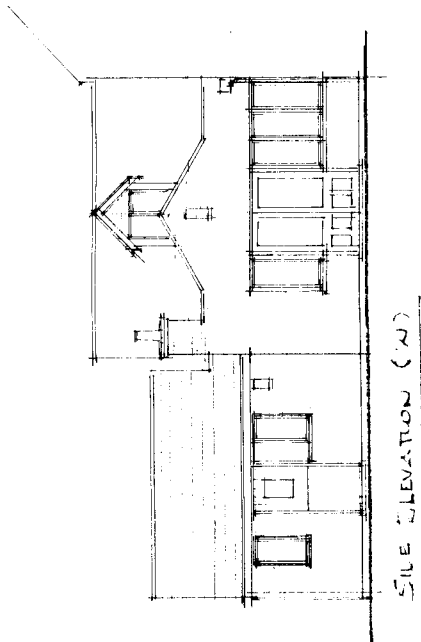

SHDC
Planning & Development
18 F. 3
0172/03

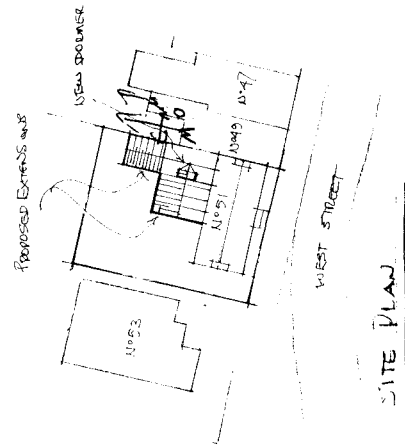

Proposed Extensions At 51 West St Crowland

Elevations

Dr. No. 2930 / 01
Scale: 1:100
Date: Nov 2002

B. Shemeld
Building Design & Structural
Consultant
264 Eastfield Rd
Peterborough
Tel 01733-681771

