



EXISTING FRONT ELEVATION (SOUTH)

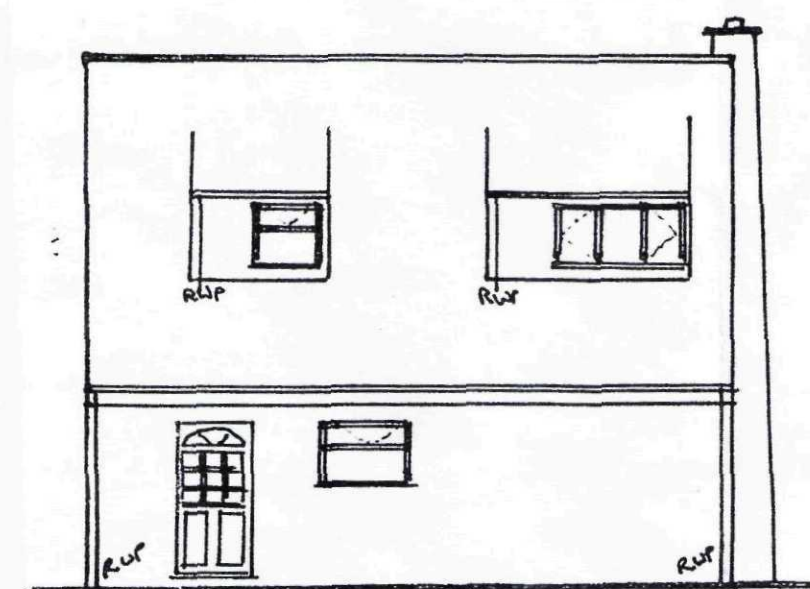



EXISTING REAR ELEVATION (NORTH)




PROPOSED FRONT ELEVATION (SOUTH)

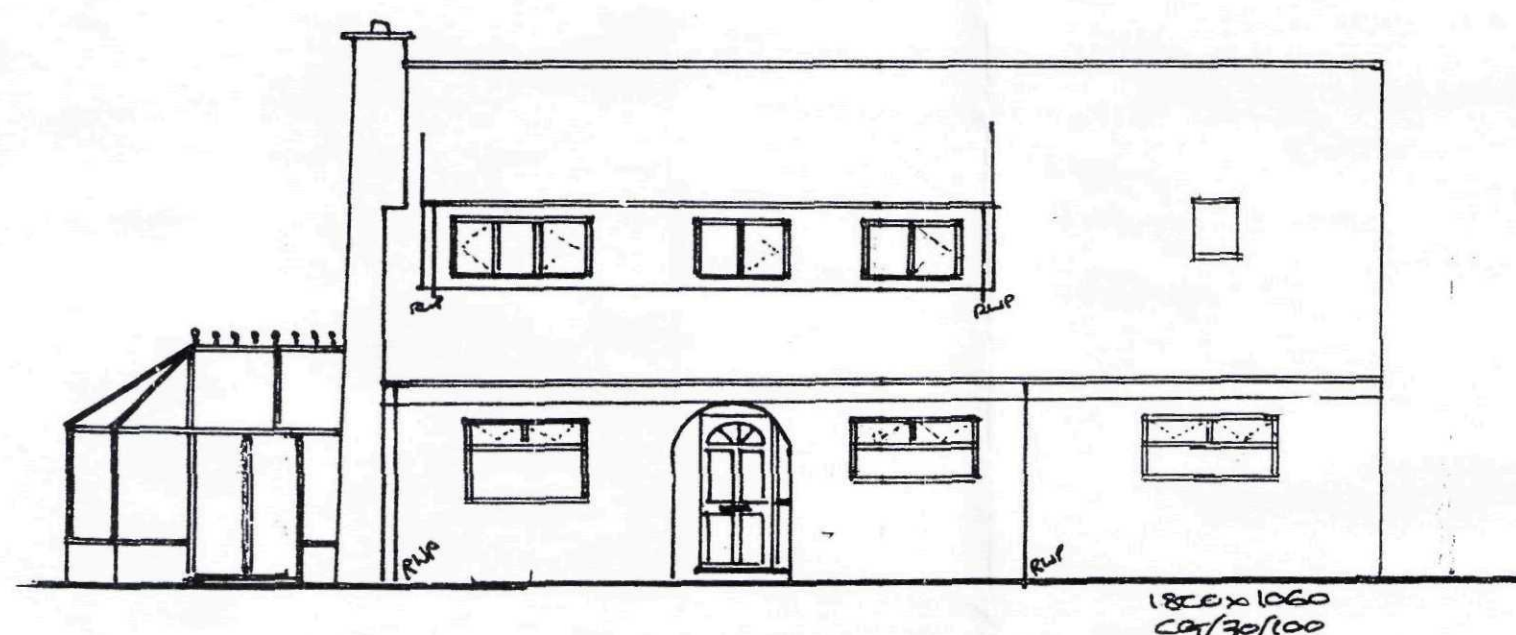


PROPOSED REAR ELEVATION (NORTH)

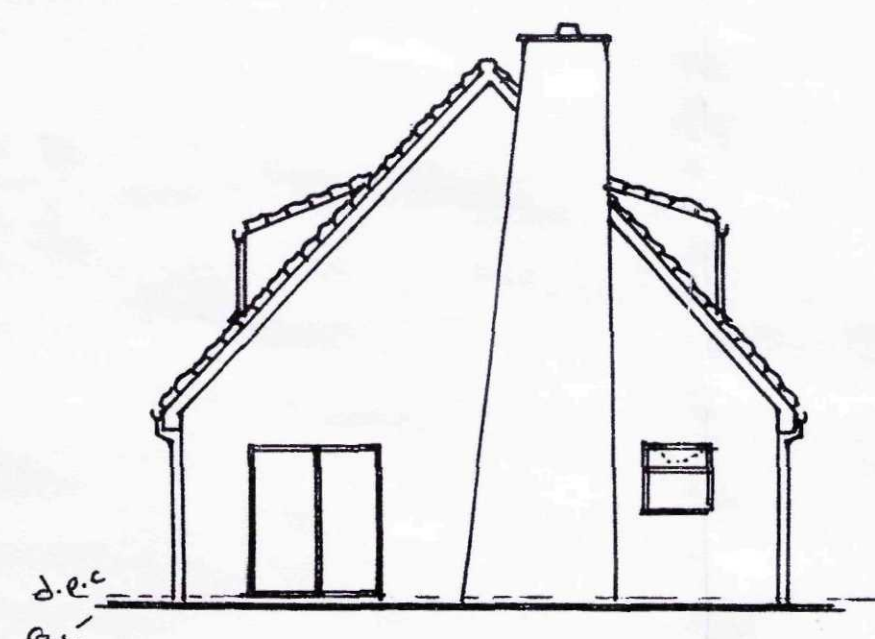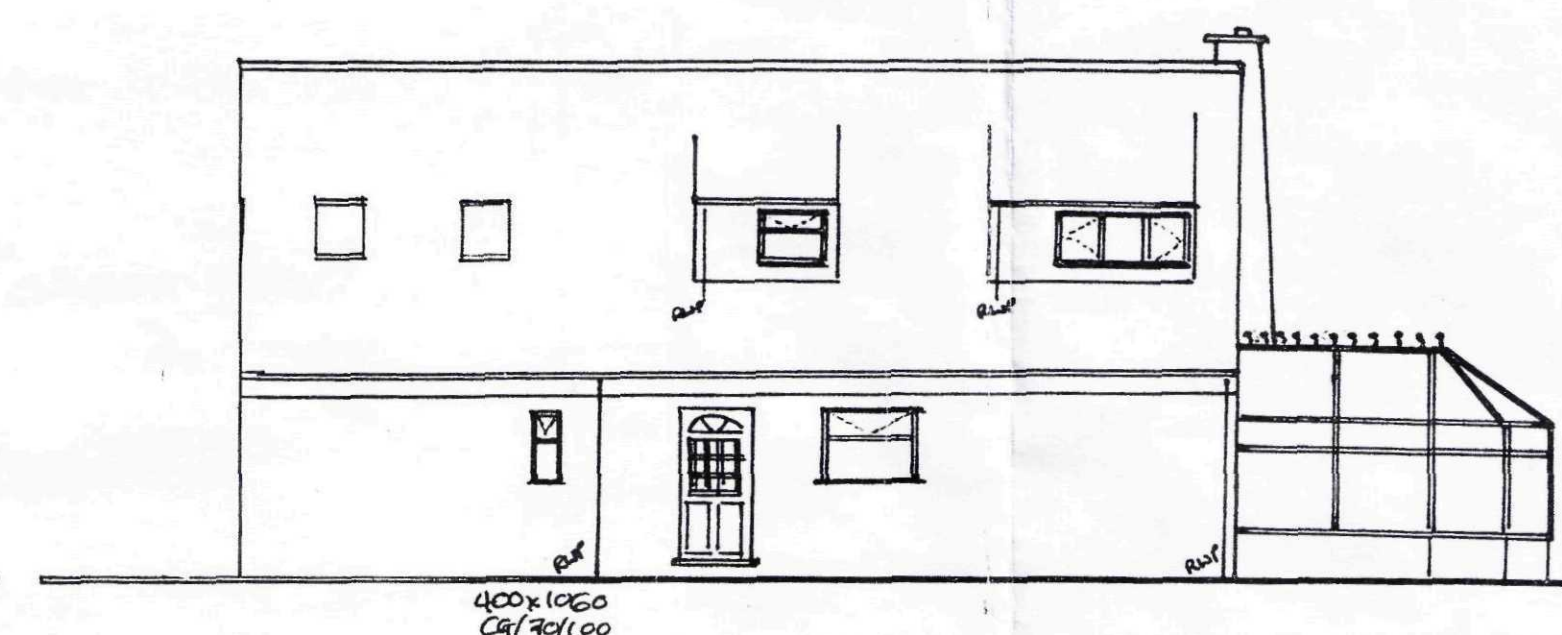


EXISTING SIDE ELEVATION (WEST)

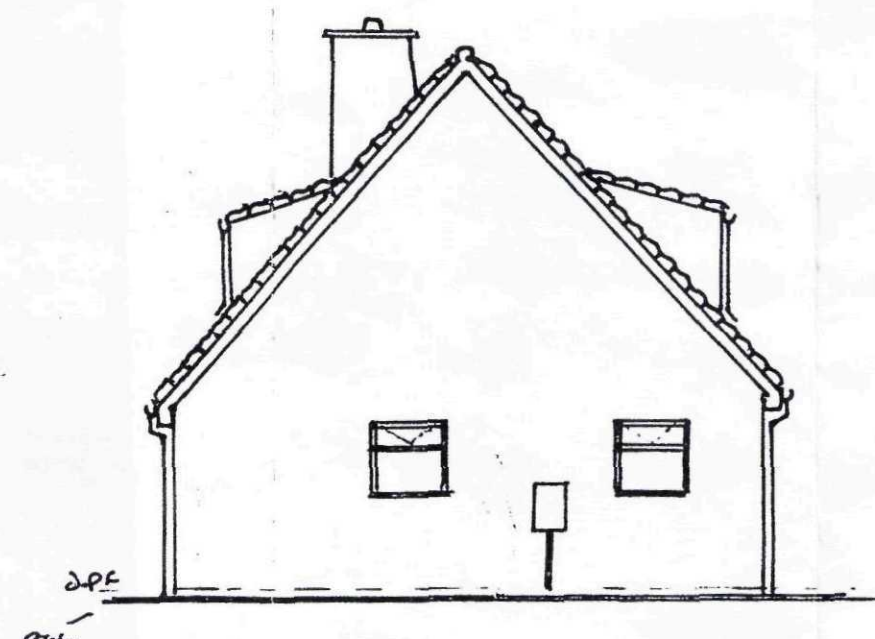


EXISTING SIDE ELEVATION (EAST)

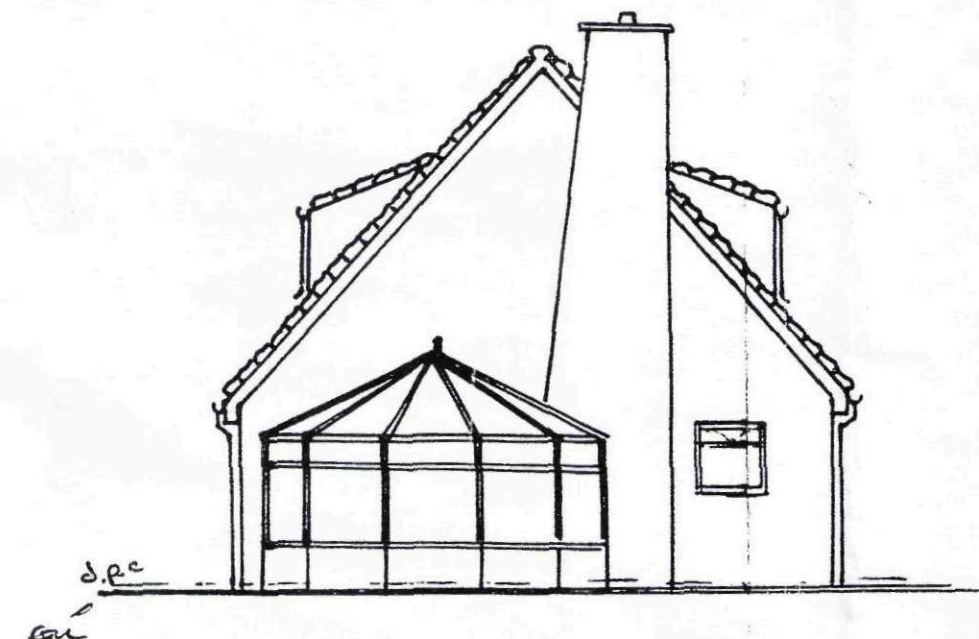


PROPOSED SIDE ELEVATION (WEST)

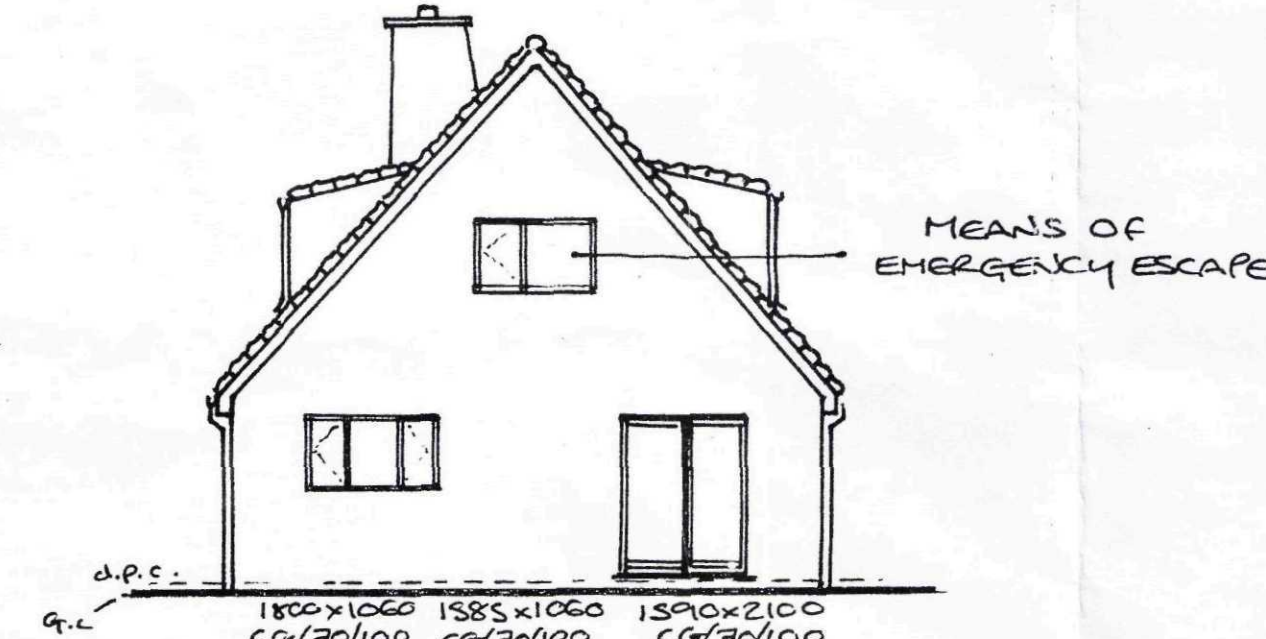


PROPOSED SIDE ELEVATION (EAST)

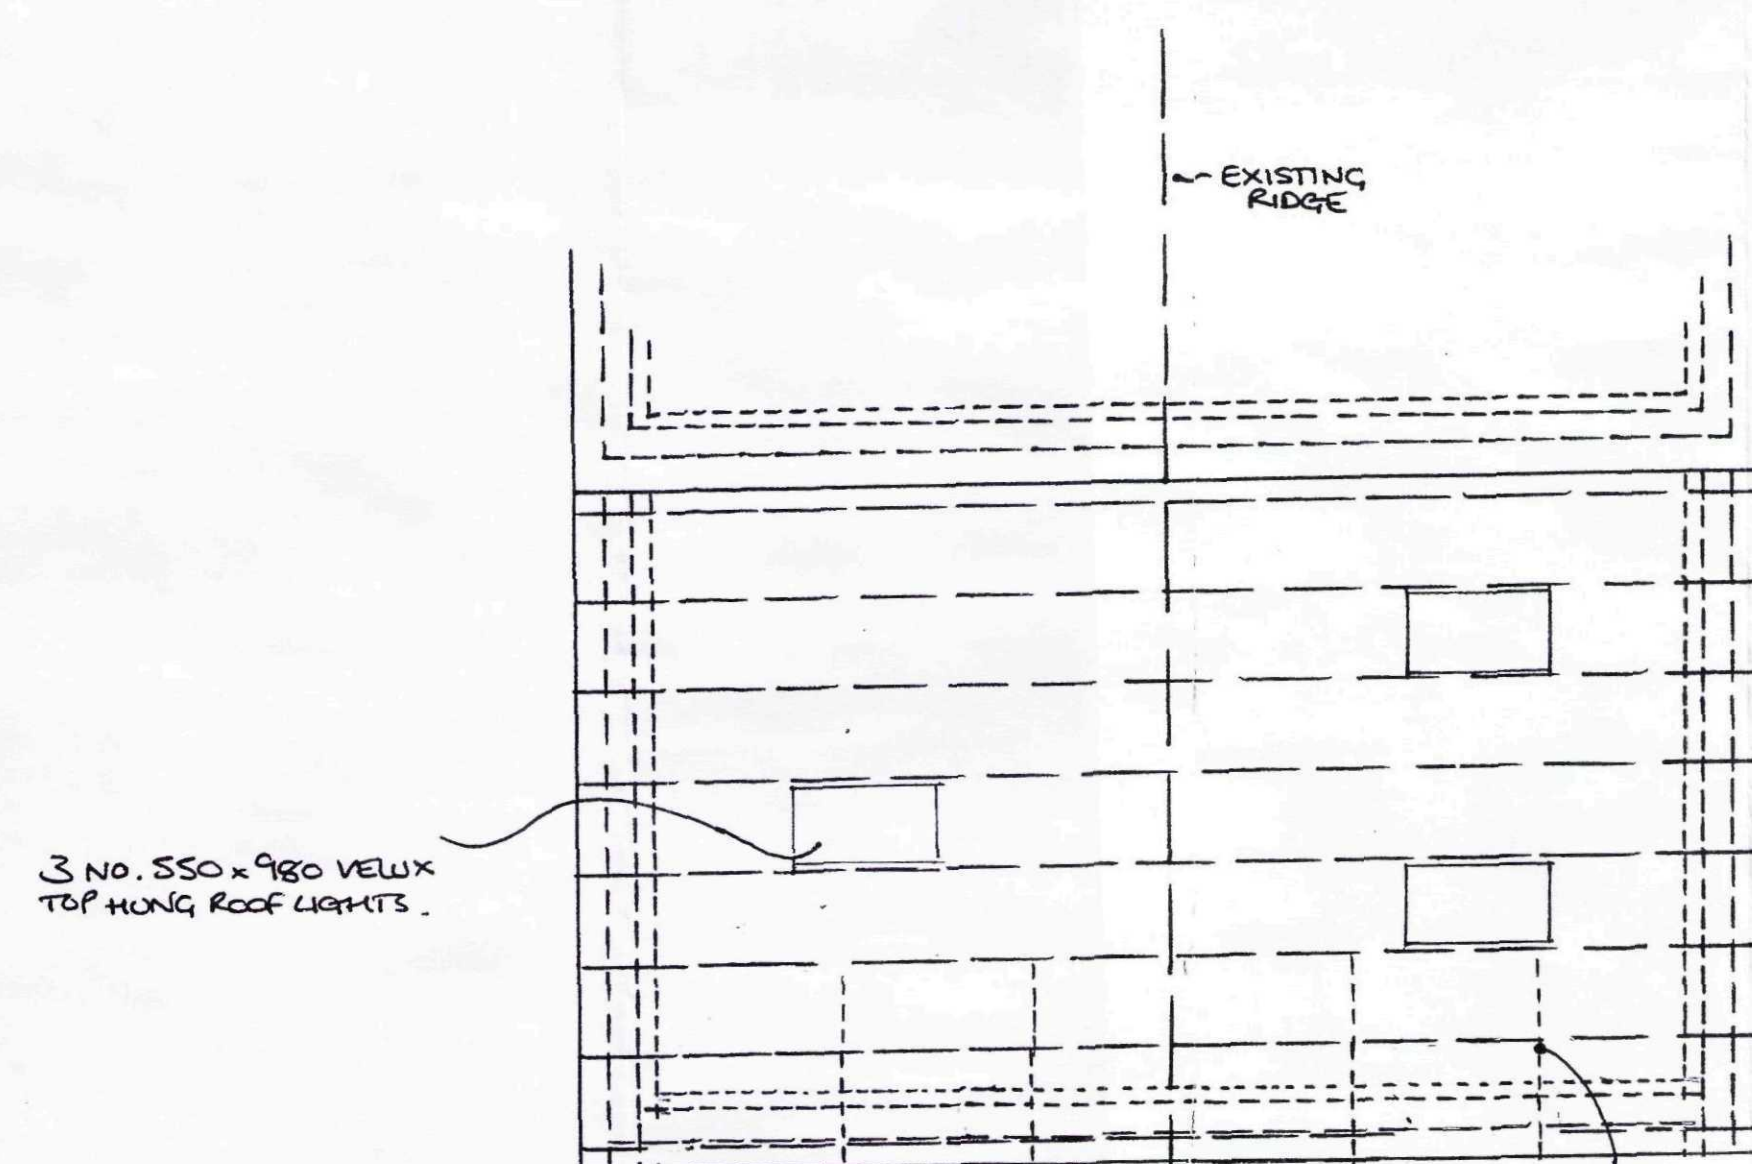

PROPOSED ROOF PLAN

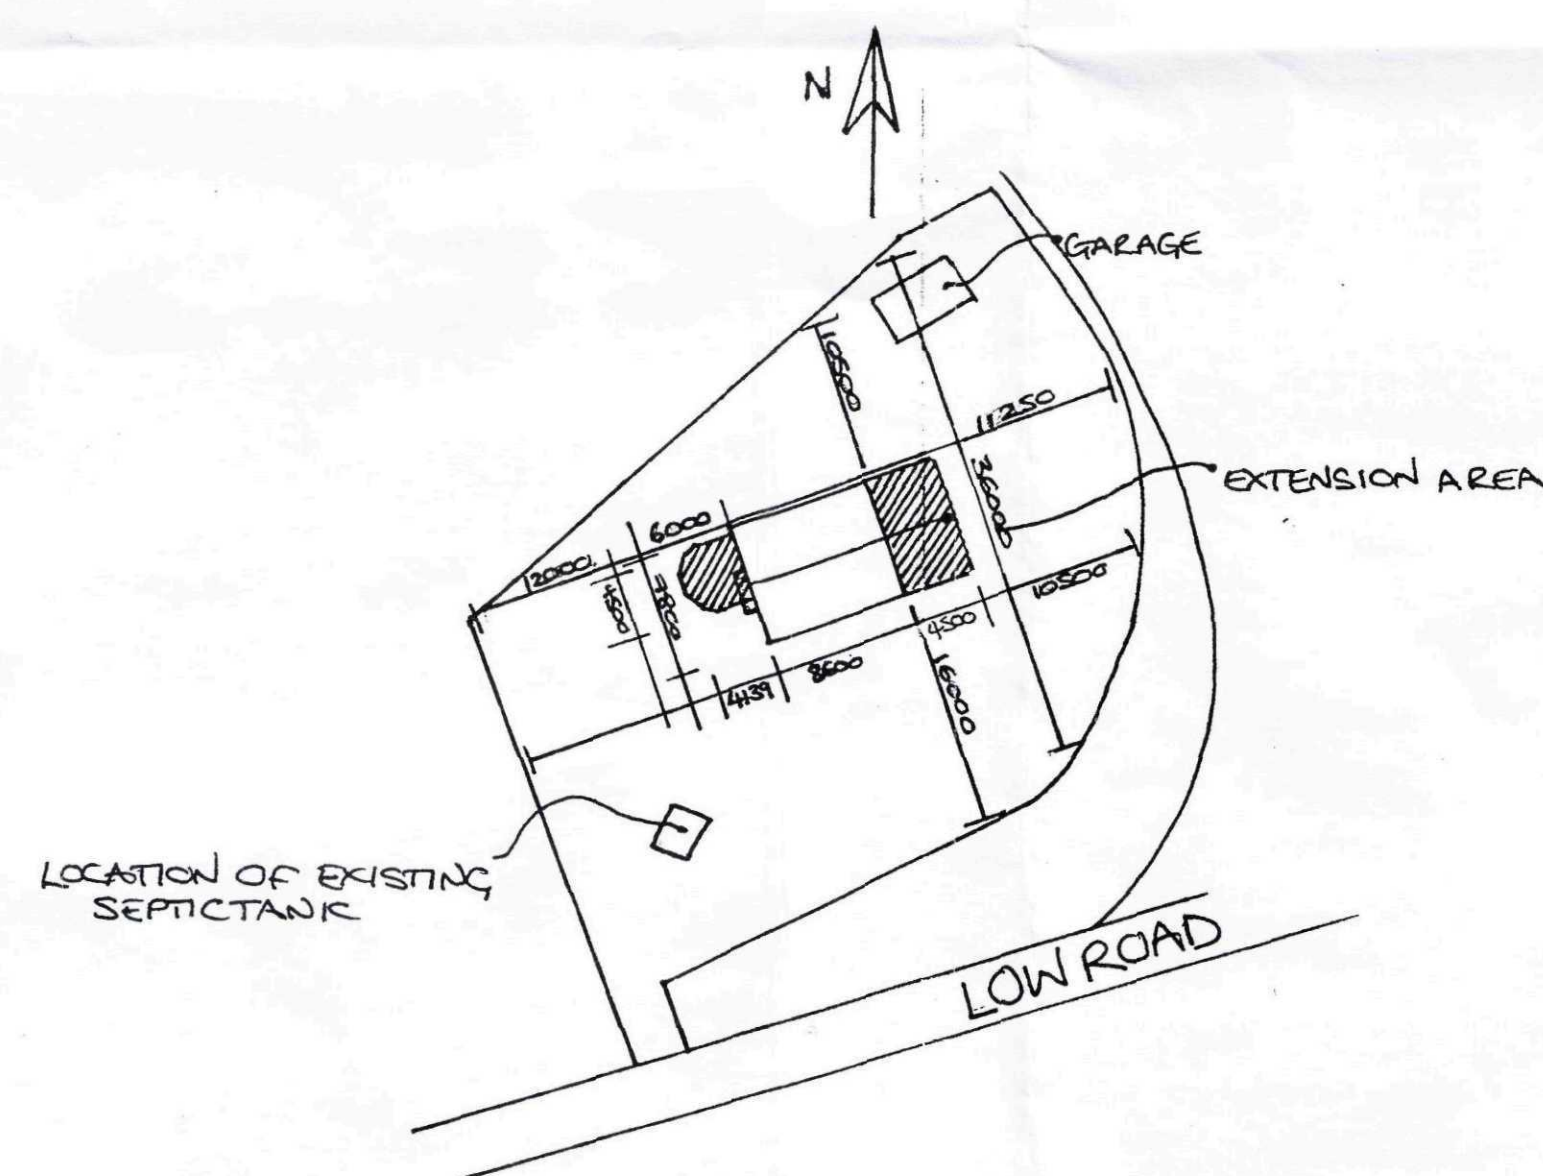

BLOCK PLAN (1:500)

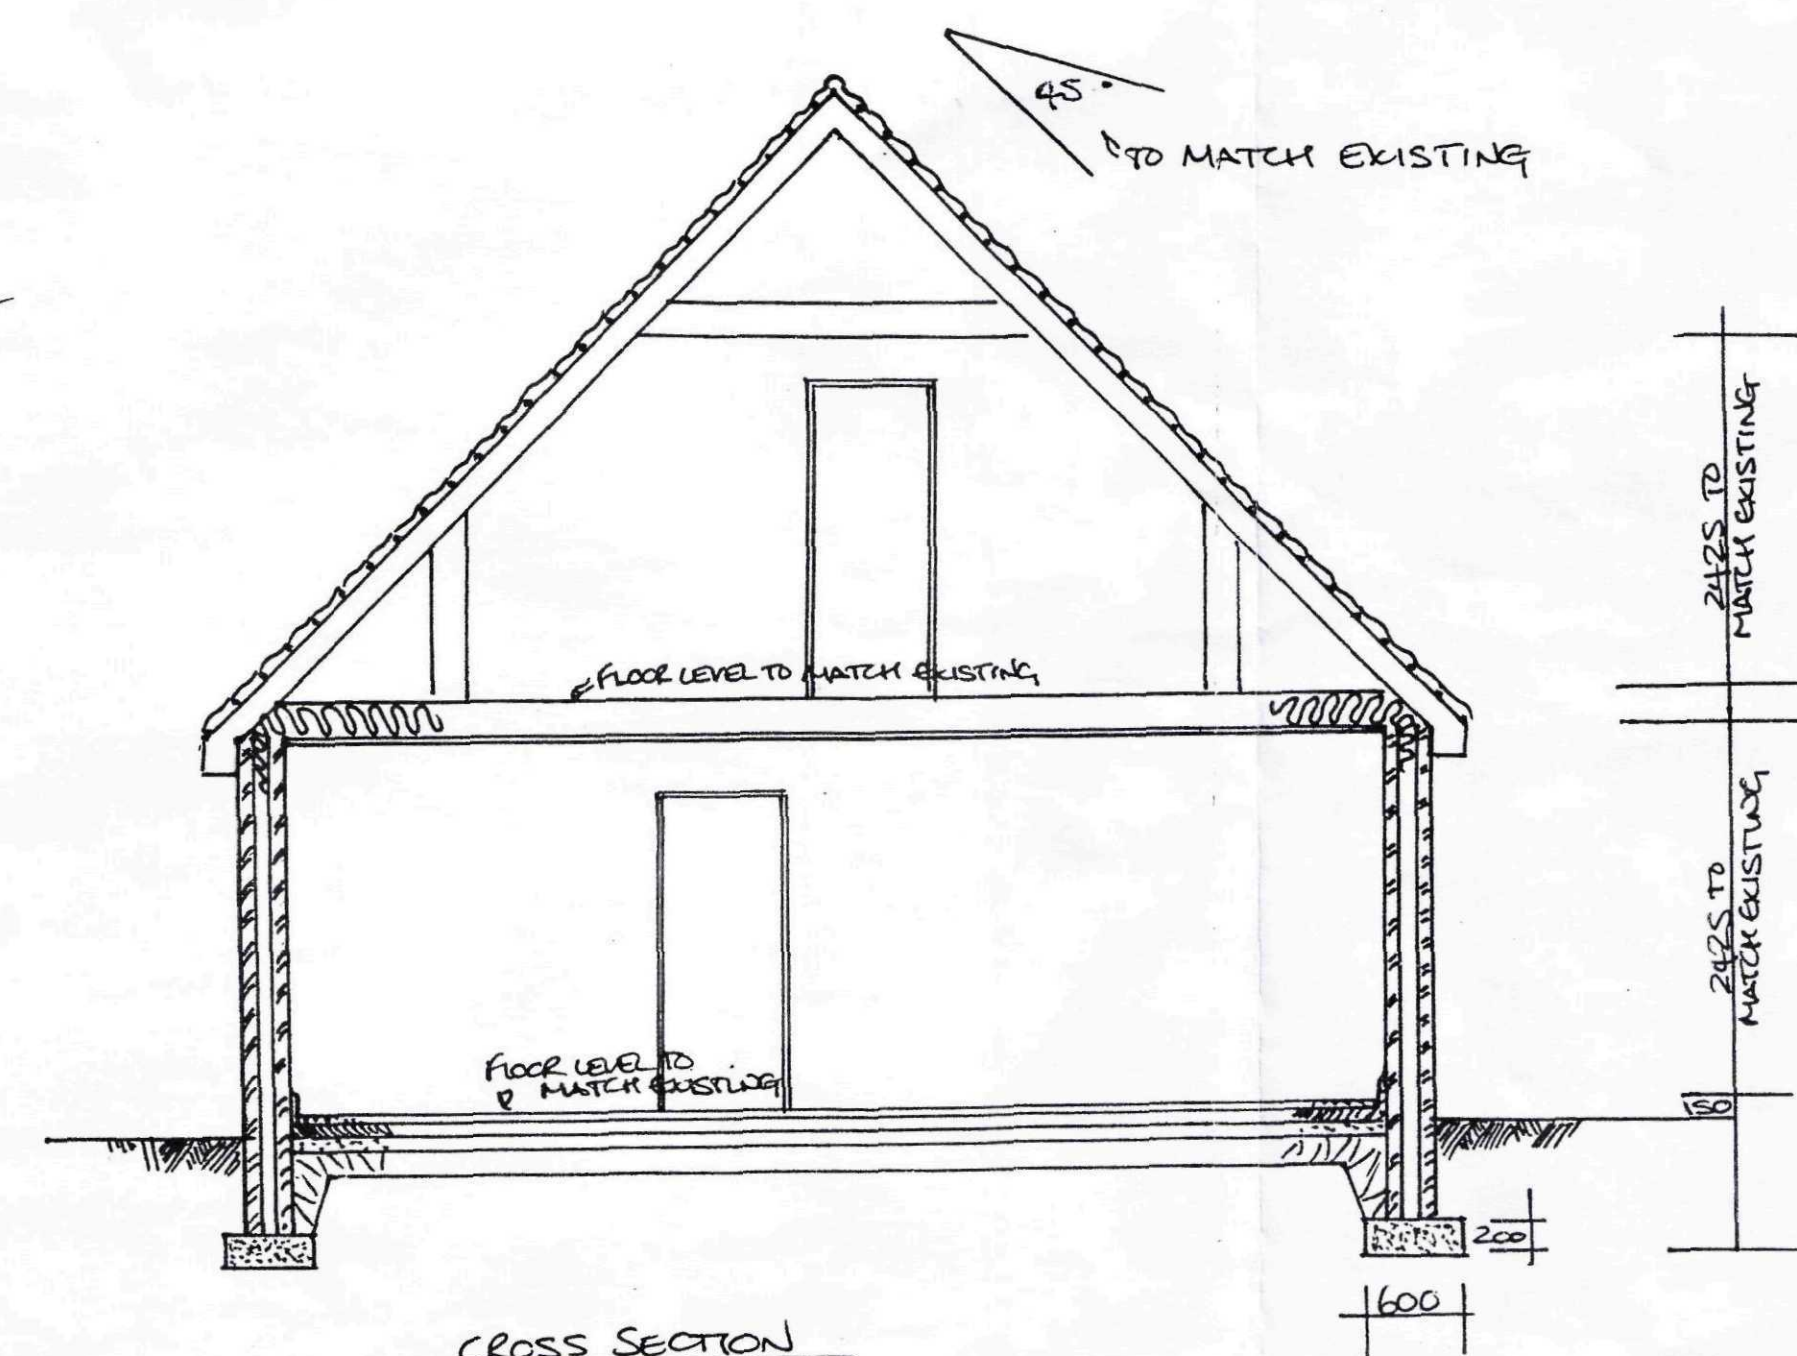

CROSS SECTION

AMENDED PLAN
Ref. A1

NOTES

- THIS DRAWING TO BE READ IN CONJUNCTION WITH DRAWING NO. B/102
- SEE SEPERATE BUILDING REQS SPECIFICATION FOR CONSTRUCTION NOTES
- SEPERATE O.S LOCATION PLANS
- CONSERVATORY TO COMPLY WITH RELEVANT BUILDING REQS. SEE SEPERATE BUILDING REQS SPECIFICATION FOR CONSTRUCTION NOTES

AMENDED PLAN

PLANNING & DEVELOPMENT
31 MAR 2010
0181-10

MR. S. LEFTLEY + MISS. C. THOMSON
1 LOW ROAD, CRAWLAND
PETERBOROUGH, PEG 08X 0133 299620

PROPOSED KITCHEN EXTENSION
AND CONSERVATORY TO:
1 LOW ROAD
CRAWLAND.

ELEVATIONS AND PLANS
OF EXISTING PROPERTY
AND PROPOSED EXTENSION
+ BLOCK PLAN

SCALE 1:100, 50, 500

MAR '10

DRAWING B/101/A