




EXISTING FRONT ELEVATION (SOUTH)

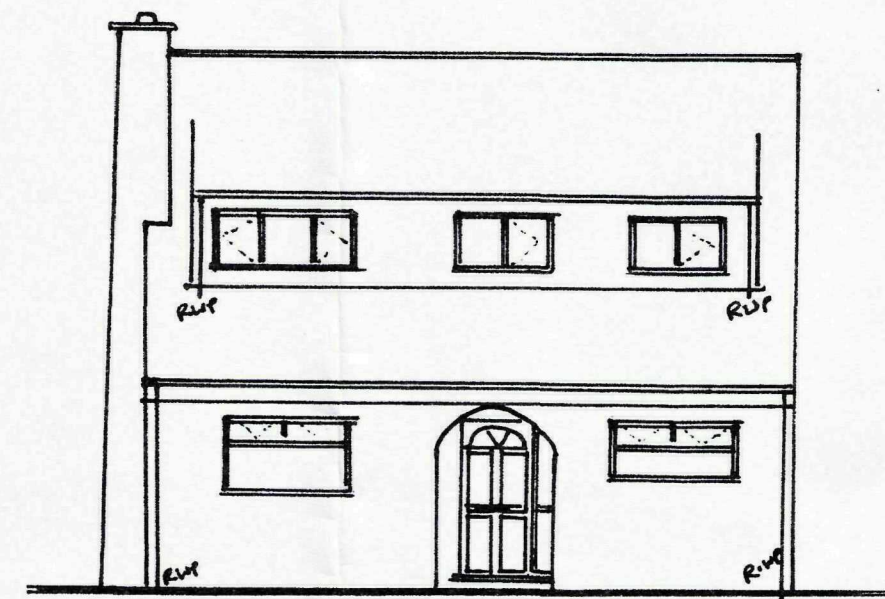



EXISTING REAR ELEVATION (NORTH)

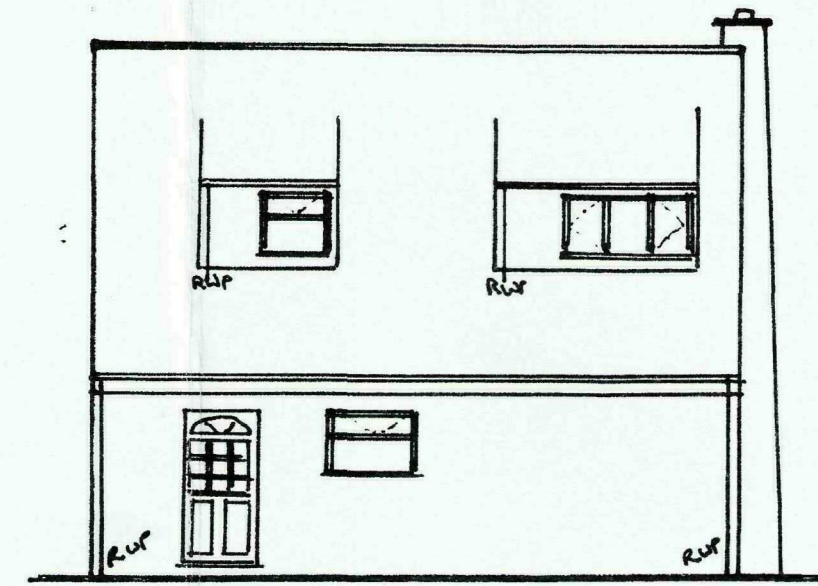


PROPOSED FRONT ELEVATION (SOUTH)

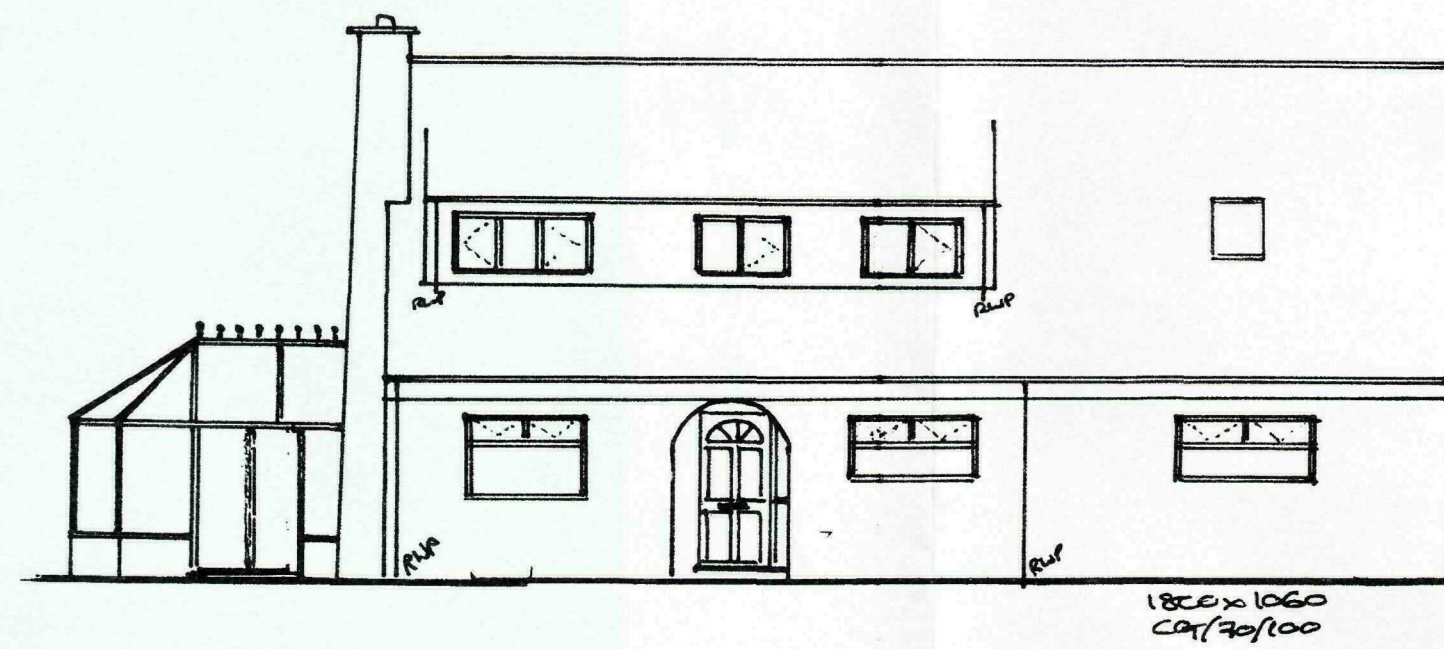


PROPOSED REAR ELEVATION (NORTH)

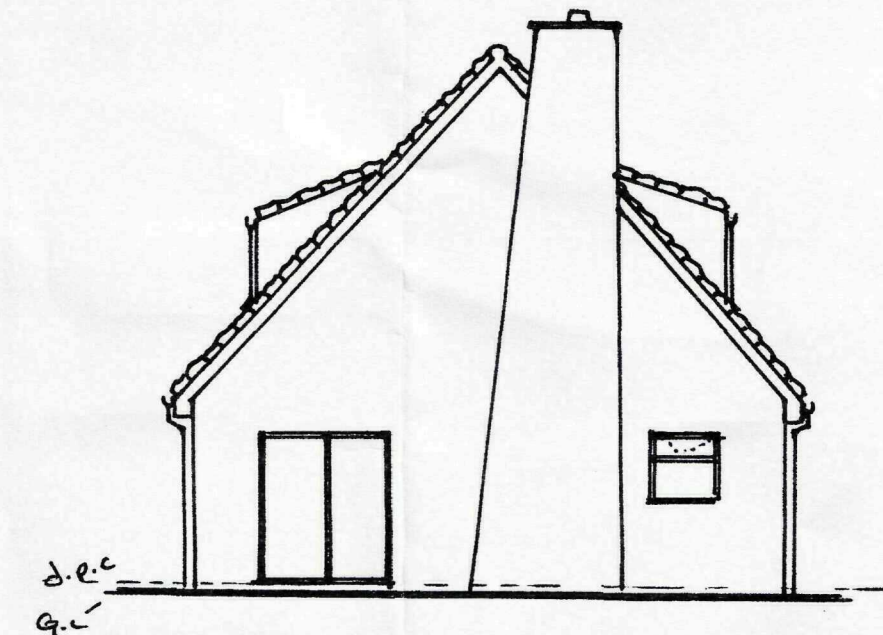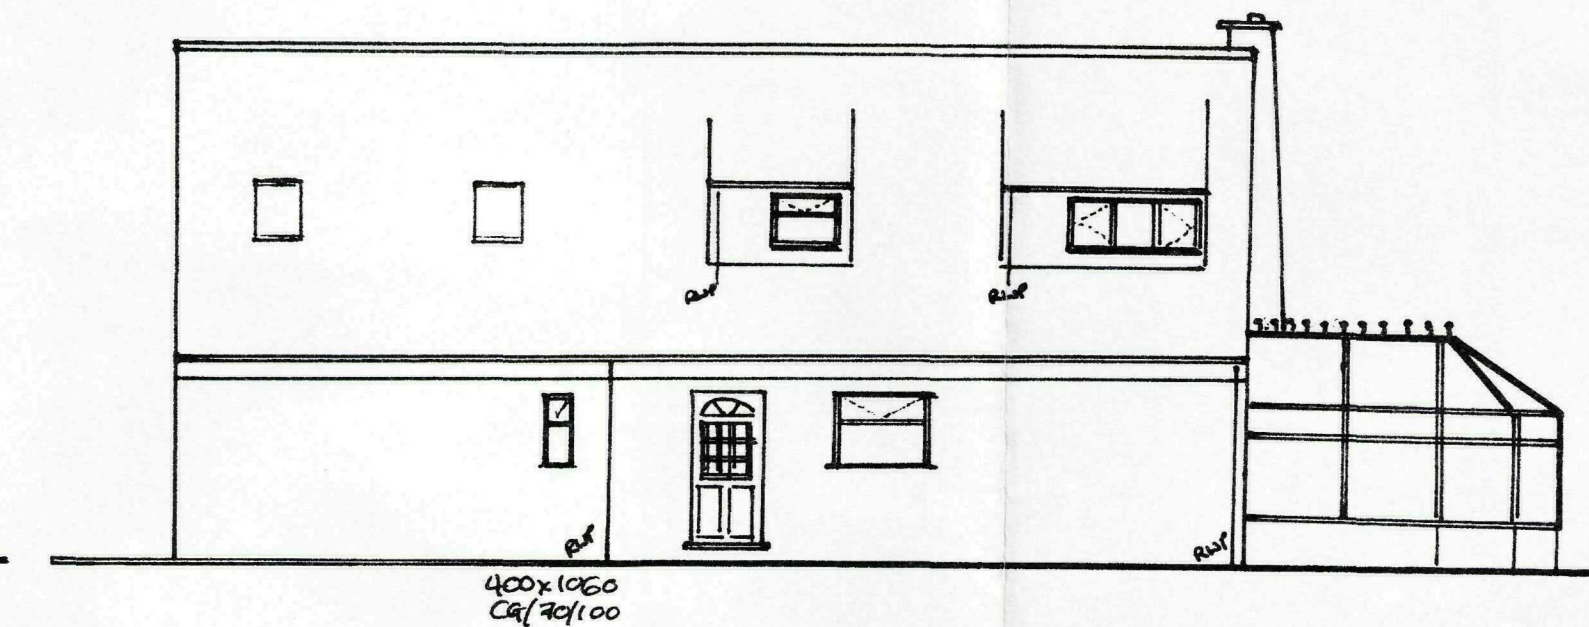


EXISTING SIDE ELEVATION (WEST)

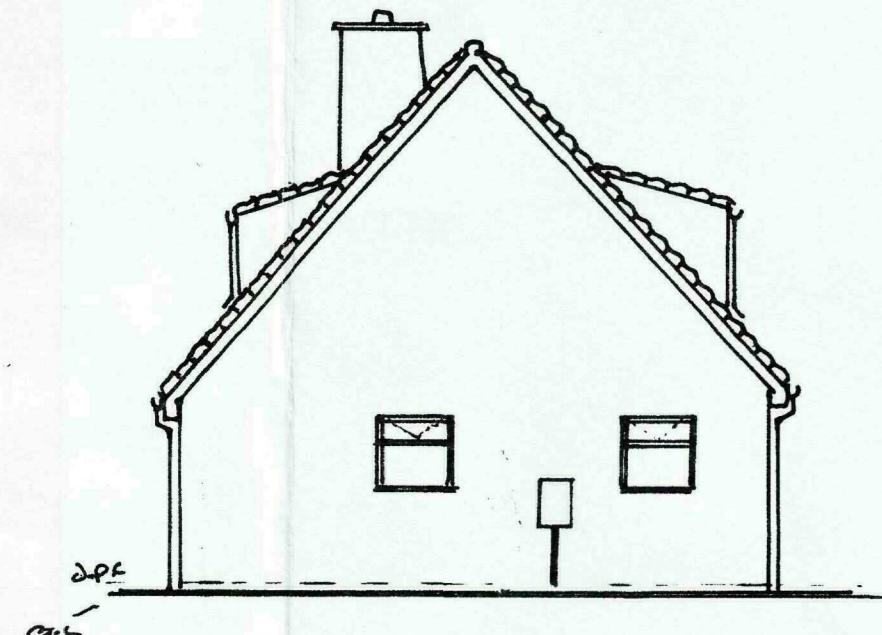


EXISTING SIDE ELEVATION (EAST)

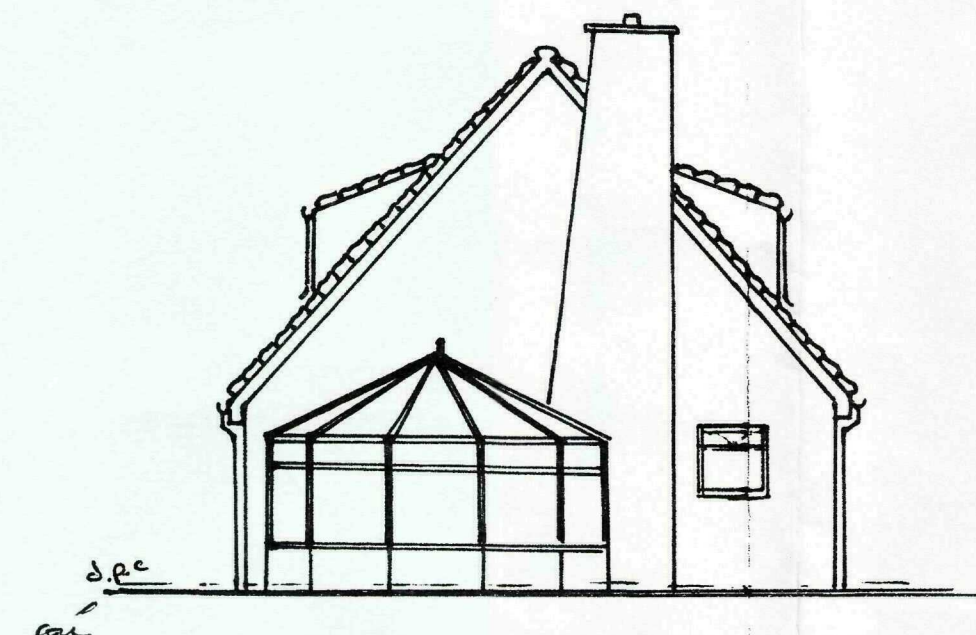


PROPOSED SIDE ELEVATION (WEST)

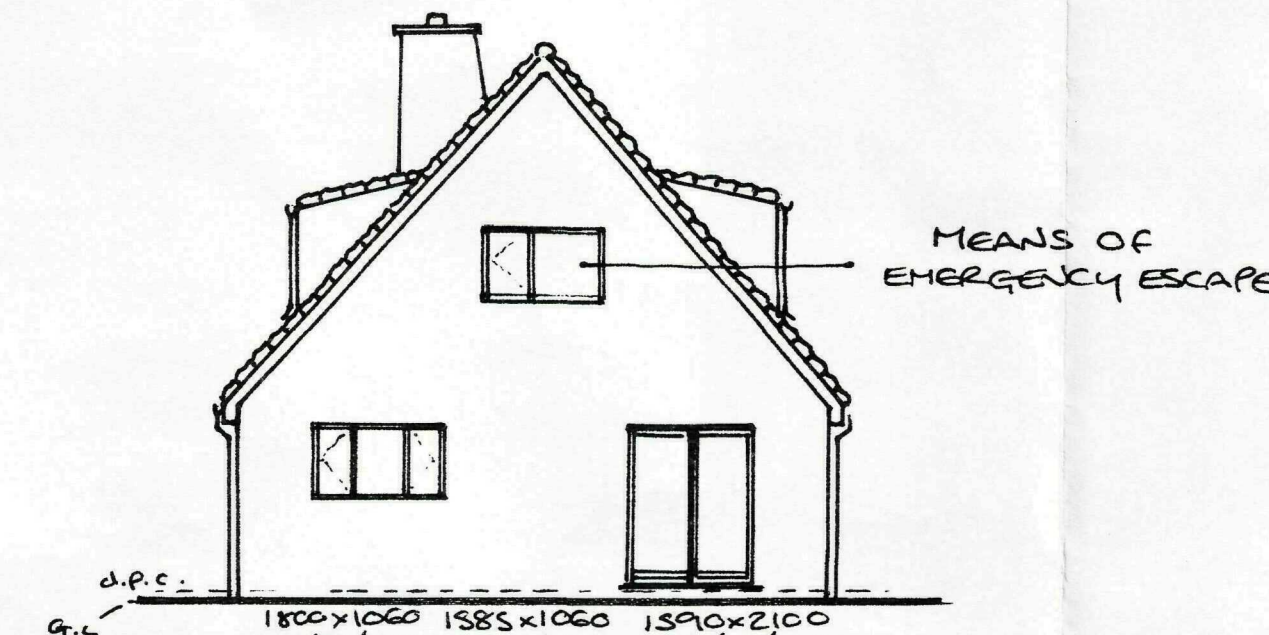


PROPOSED SIDE ELEVATION (EAST)

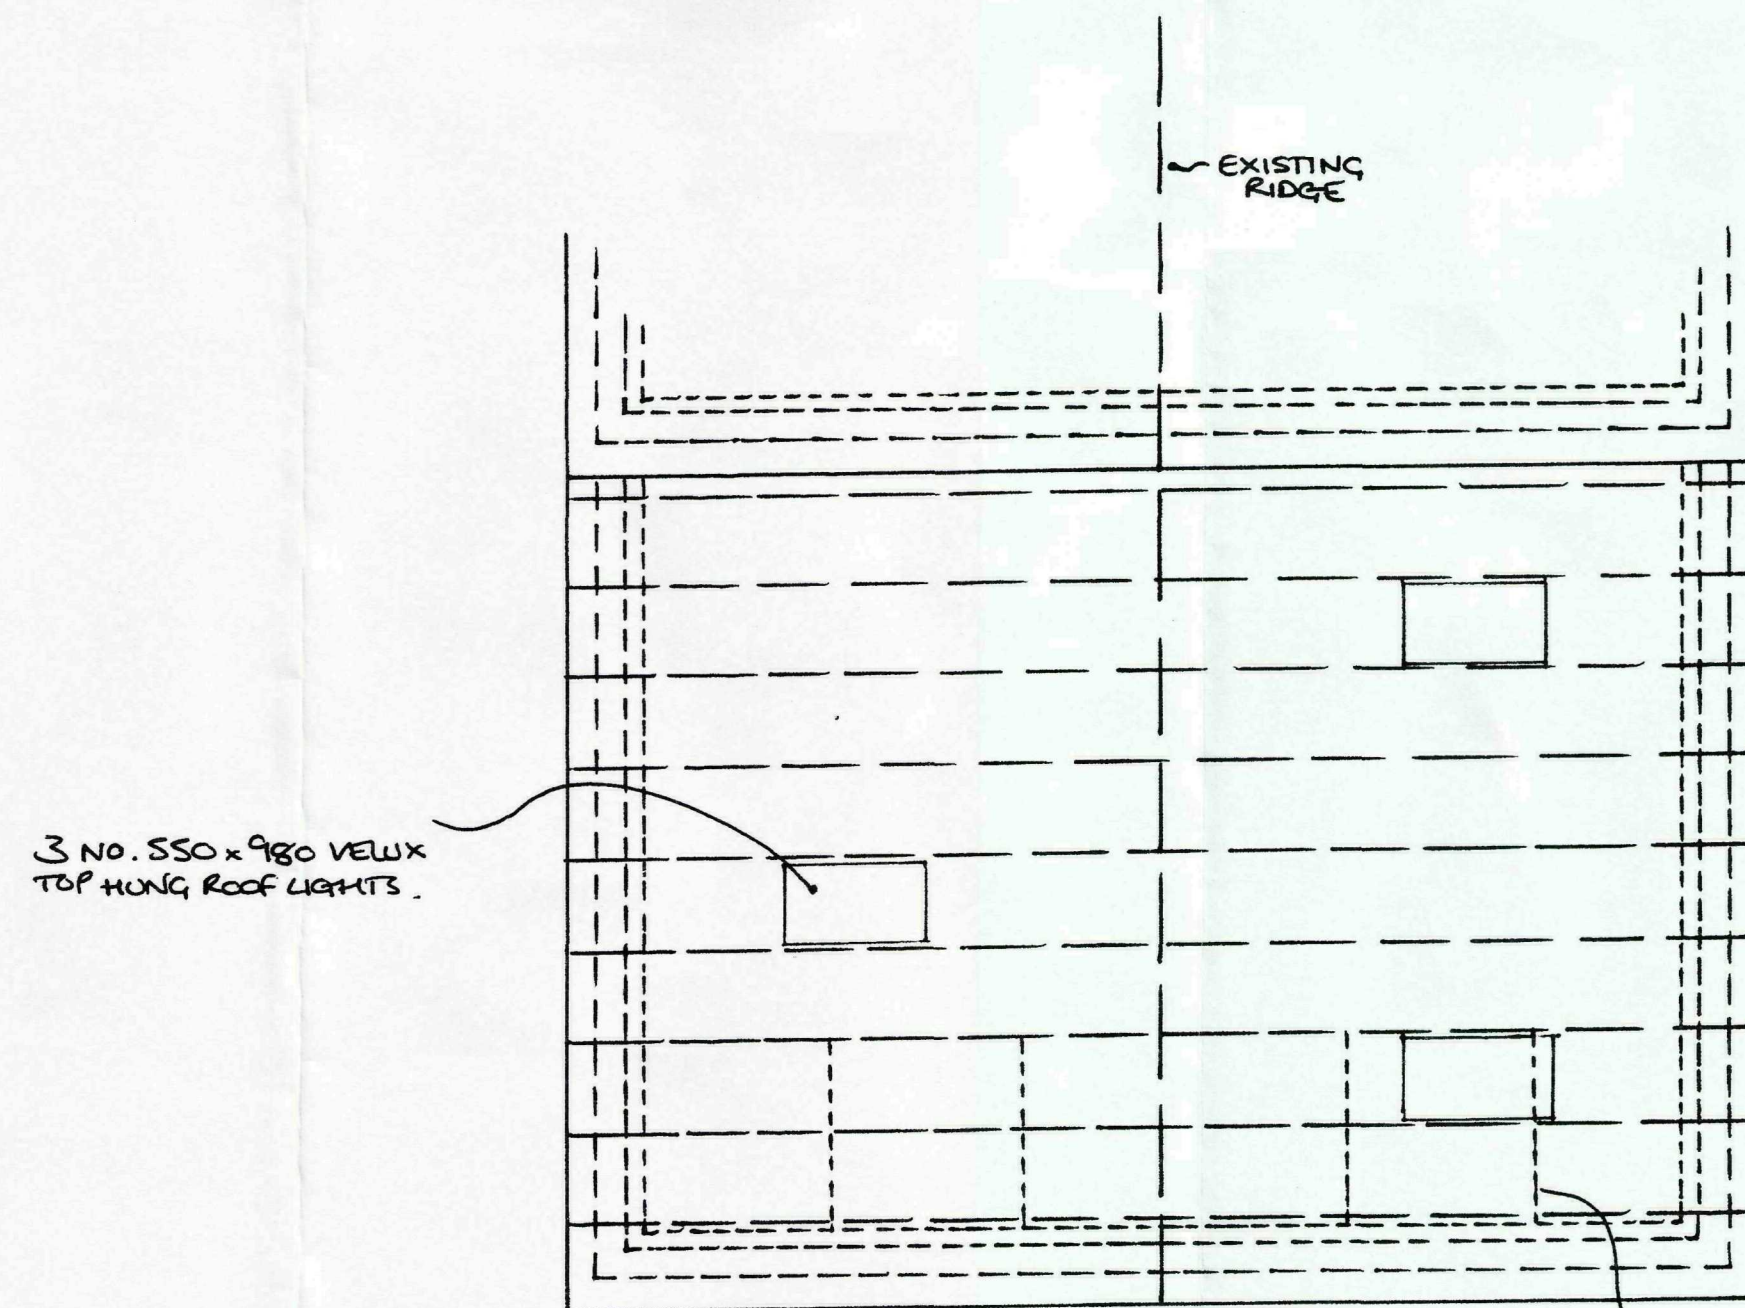

PROPOSED ROOF PLAN

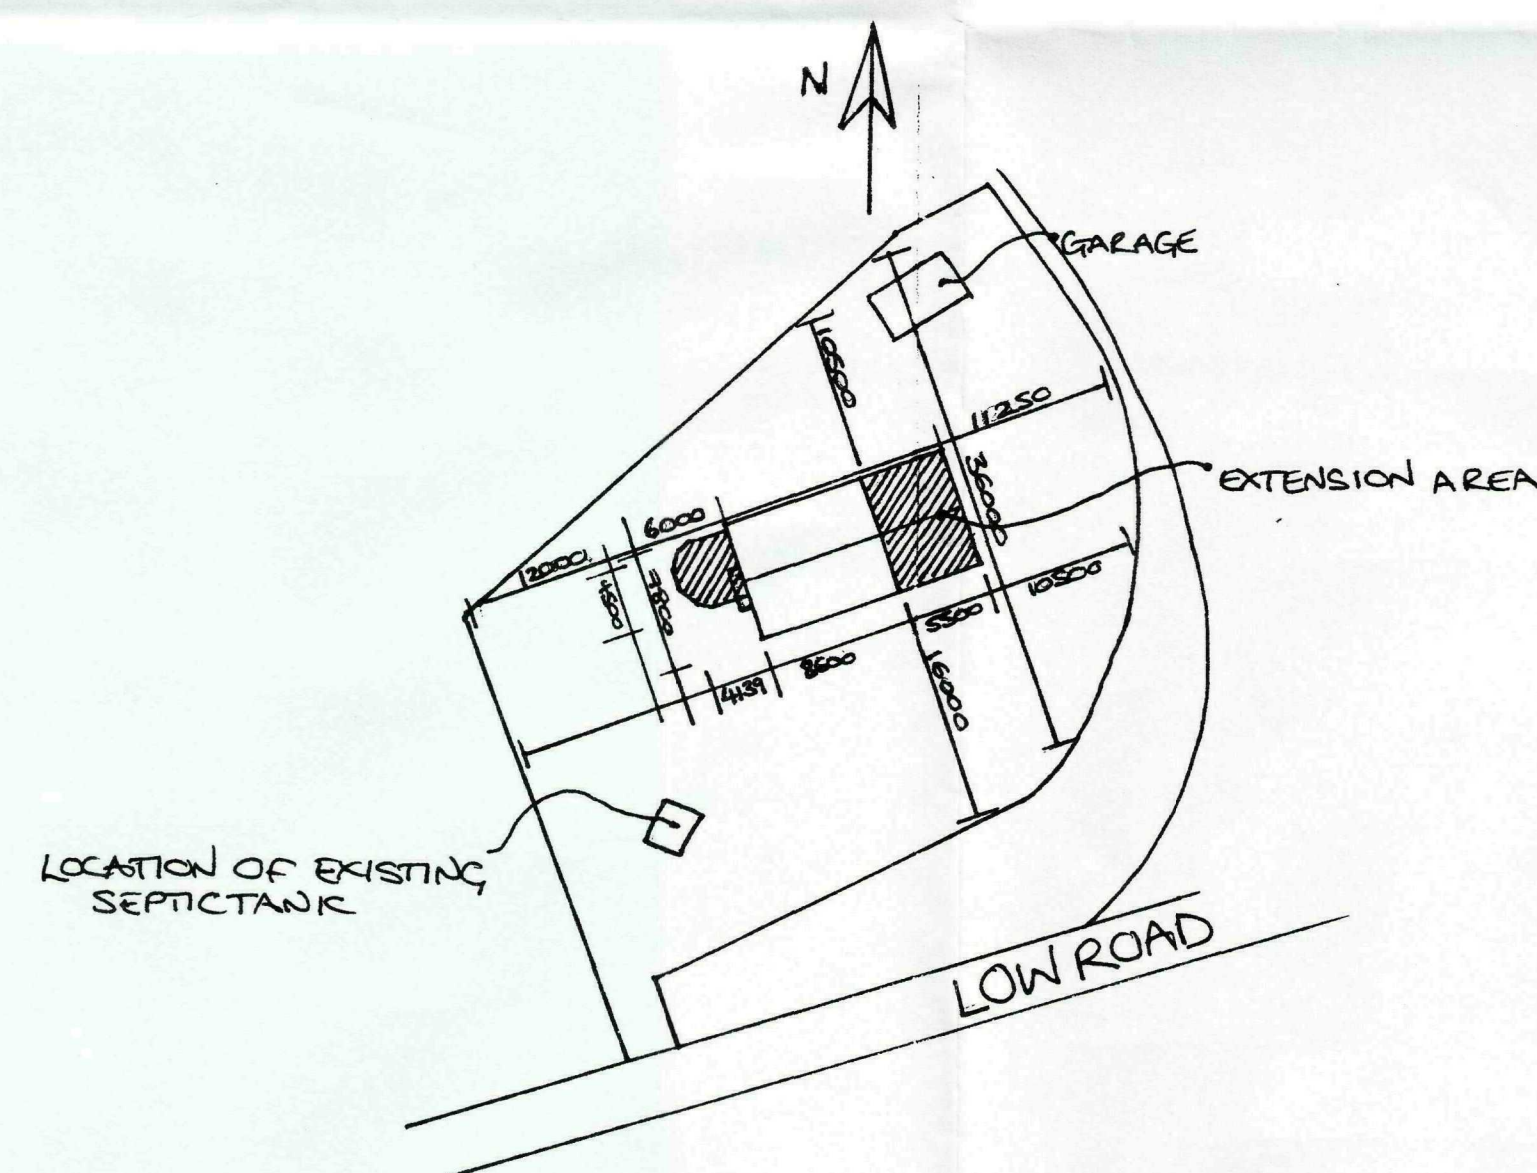

BLOCK PLAN (1:500)

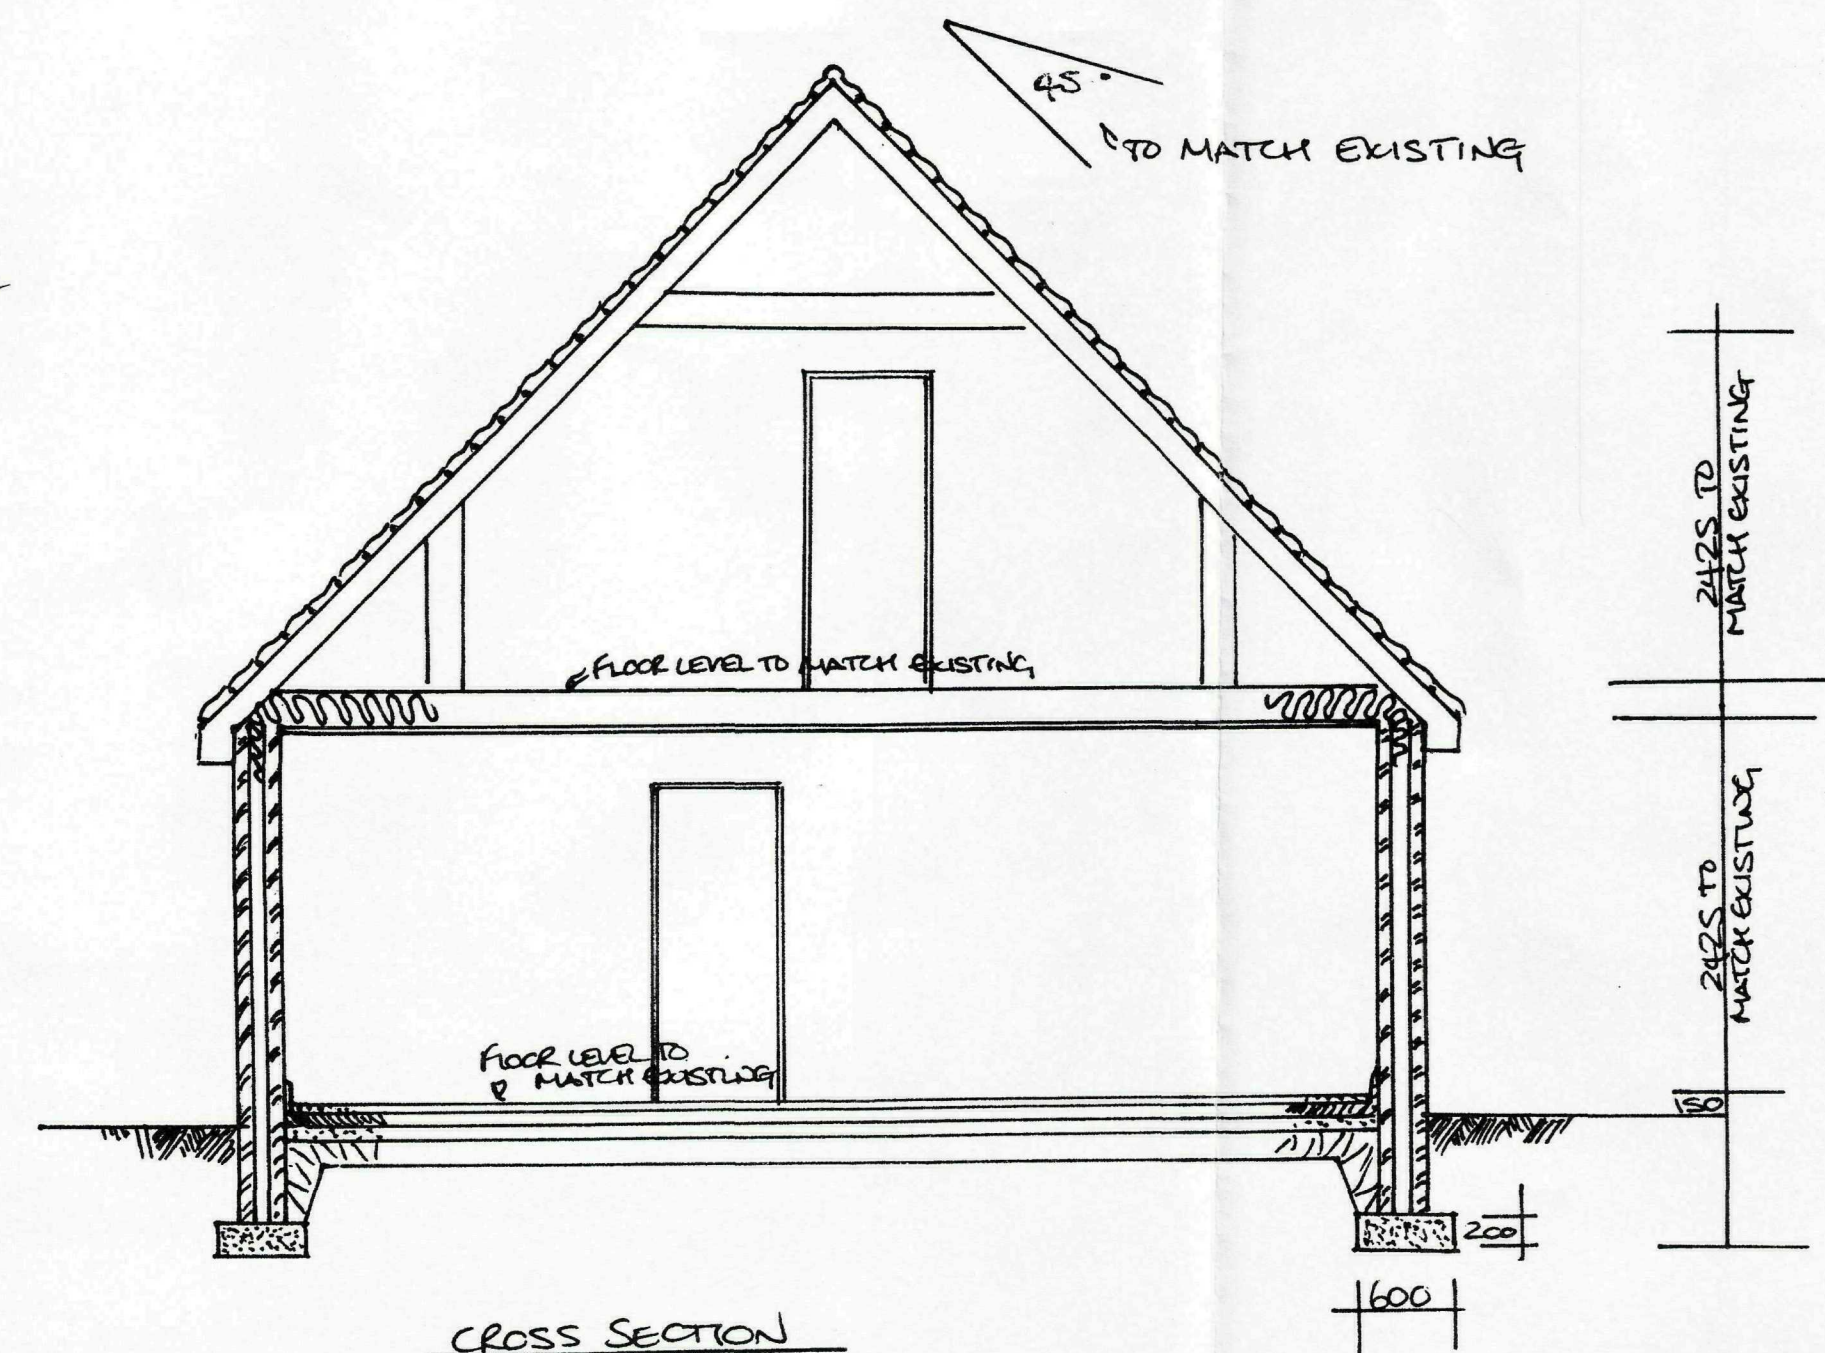

CROSS SECTION

NOTES

- * THIS DRAWING TO BE READ IN CONJUNCTION WITH DRAWING NO. B/102
- * SEE SEPERATE BUILDING REGS SPECIFICATION FOR CONSTRUCTION NOTES
- * SEPERATE O.S LOCATION PLANS
- * CONSERVATORY TO COMPLY WITH RELEVANT BUILDING REGS. SEE SEPERATE BUILDING REGS SPECIFICATION FOR CONSTRUCTION NOTES



MR. S. LEFTLEY + MISS. C. THOMSON
1 LOW ROAD, CROWLAND
PETERBOROUGH, PEG 08X 01933 299620

PROPOSED KITCHEN EXTENSION
AND CONSERVATORY TO:
1 LOW ROAD
CROWLAND.

ELEVATIONS AND PLANS
OF EXISTING PROPERTY
AND PROPOSED EXTENSION
+ BLOCK PLAN

SCALE 1:100, 50, 500

FEB'10

DRAWING B/101