




EXISTING GROUND FLOOR PLAN

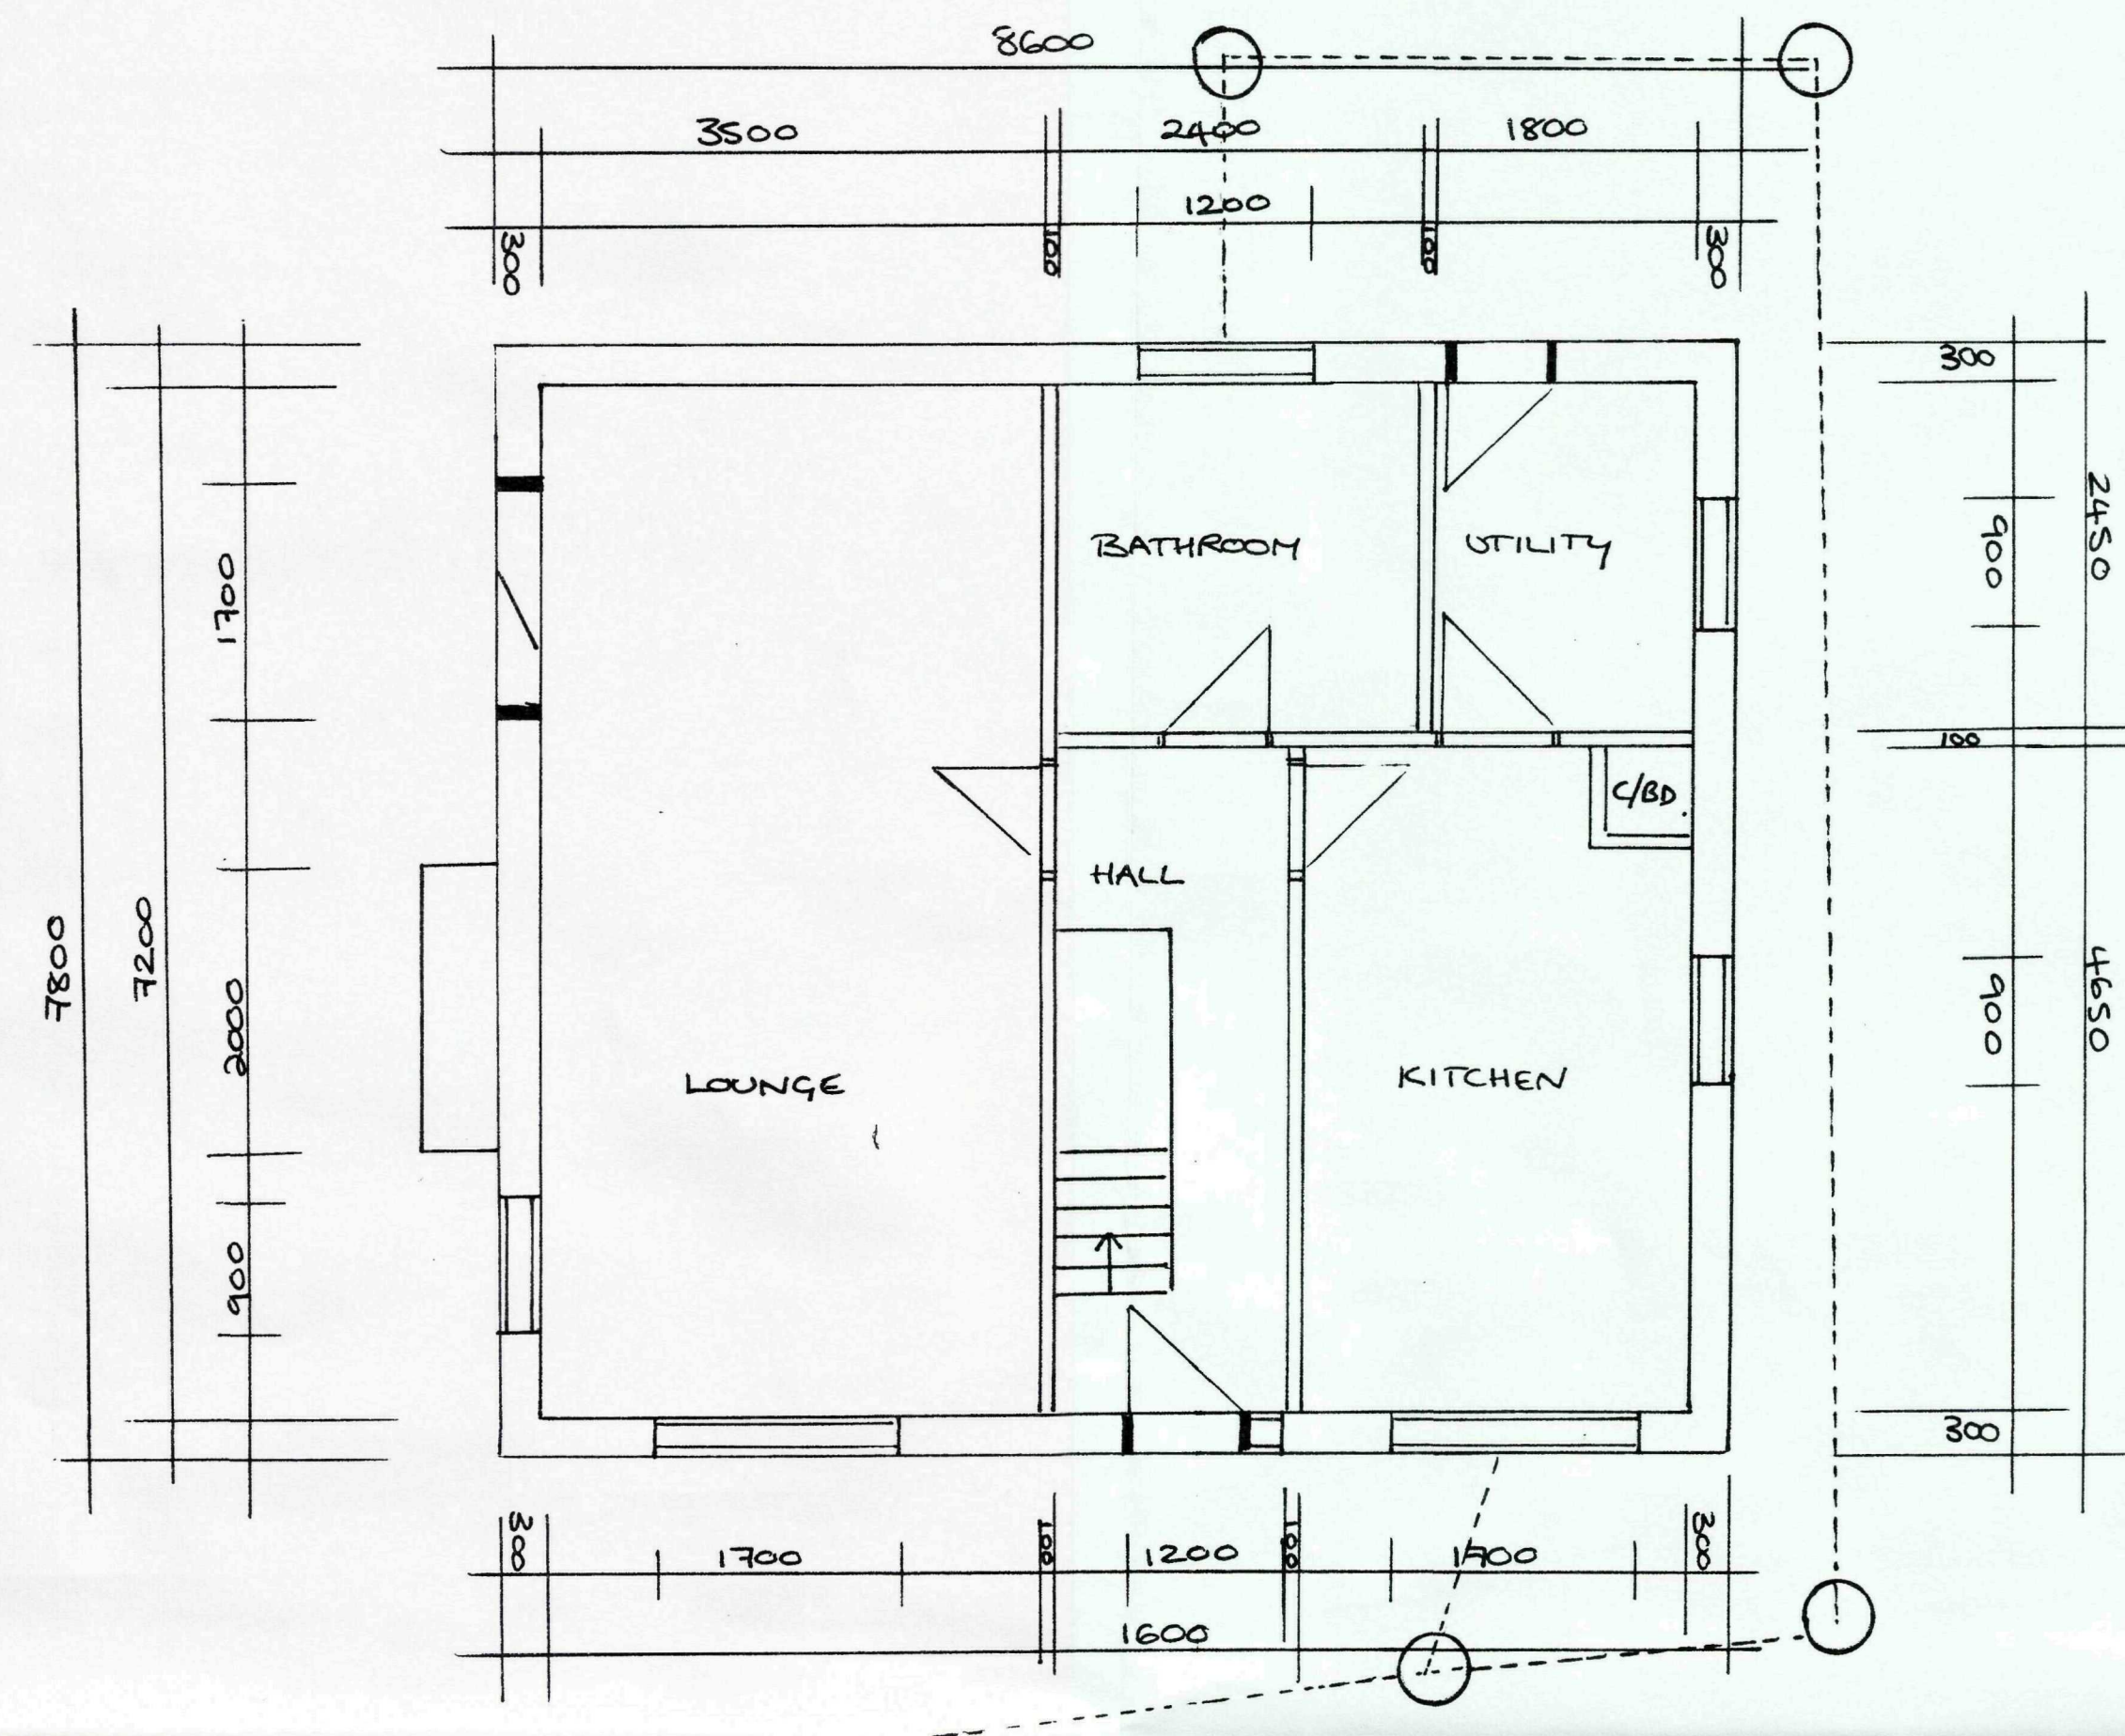


EXISTING FIRST FLOOR PLAN

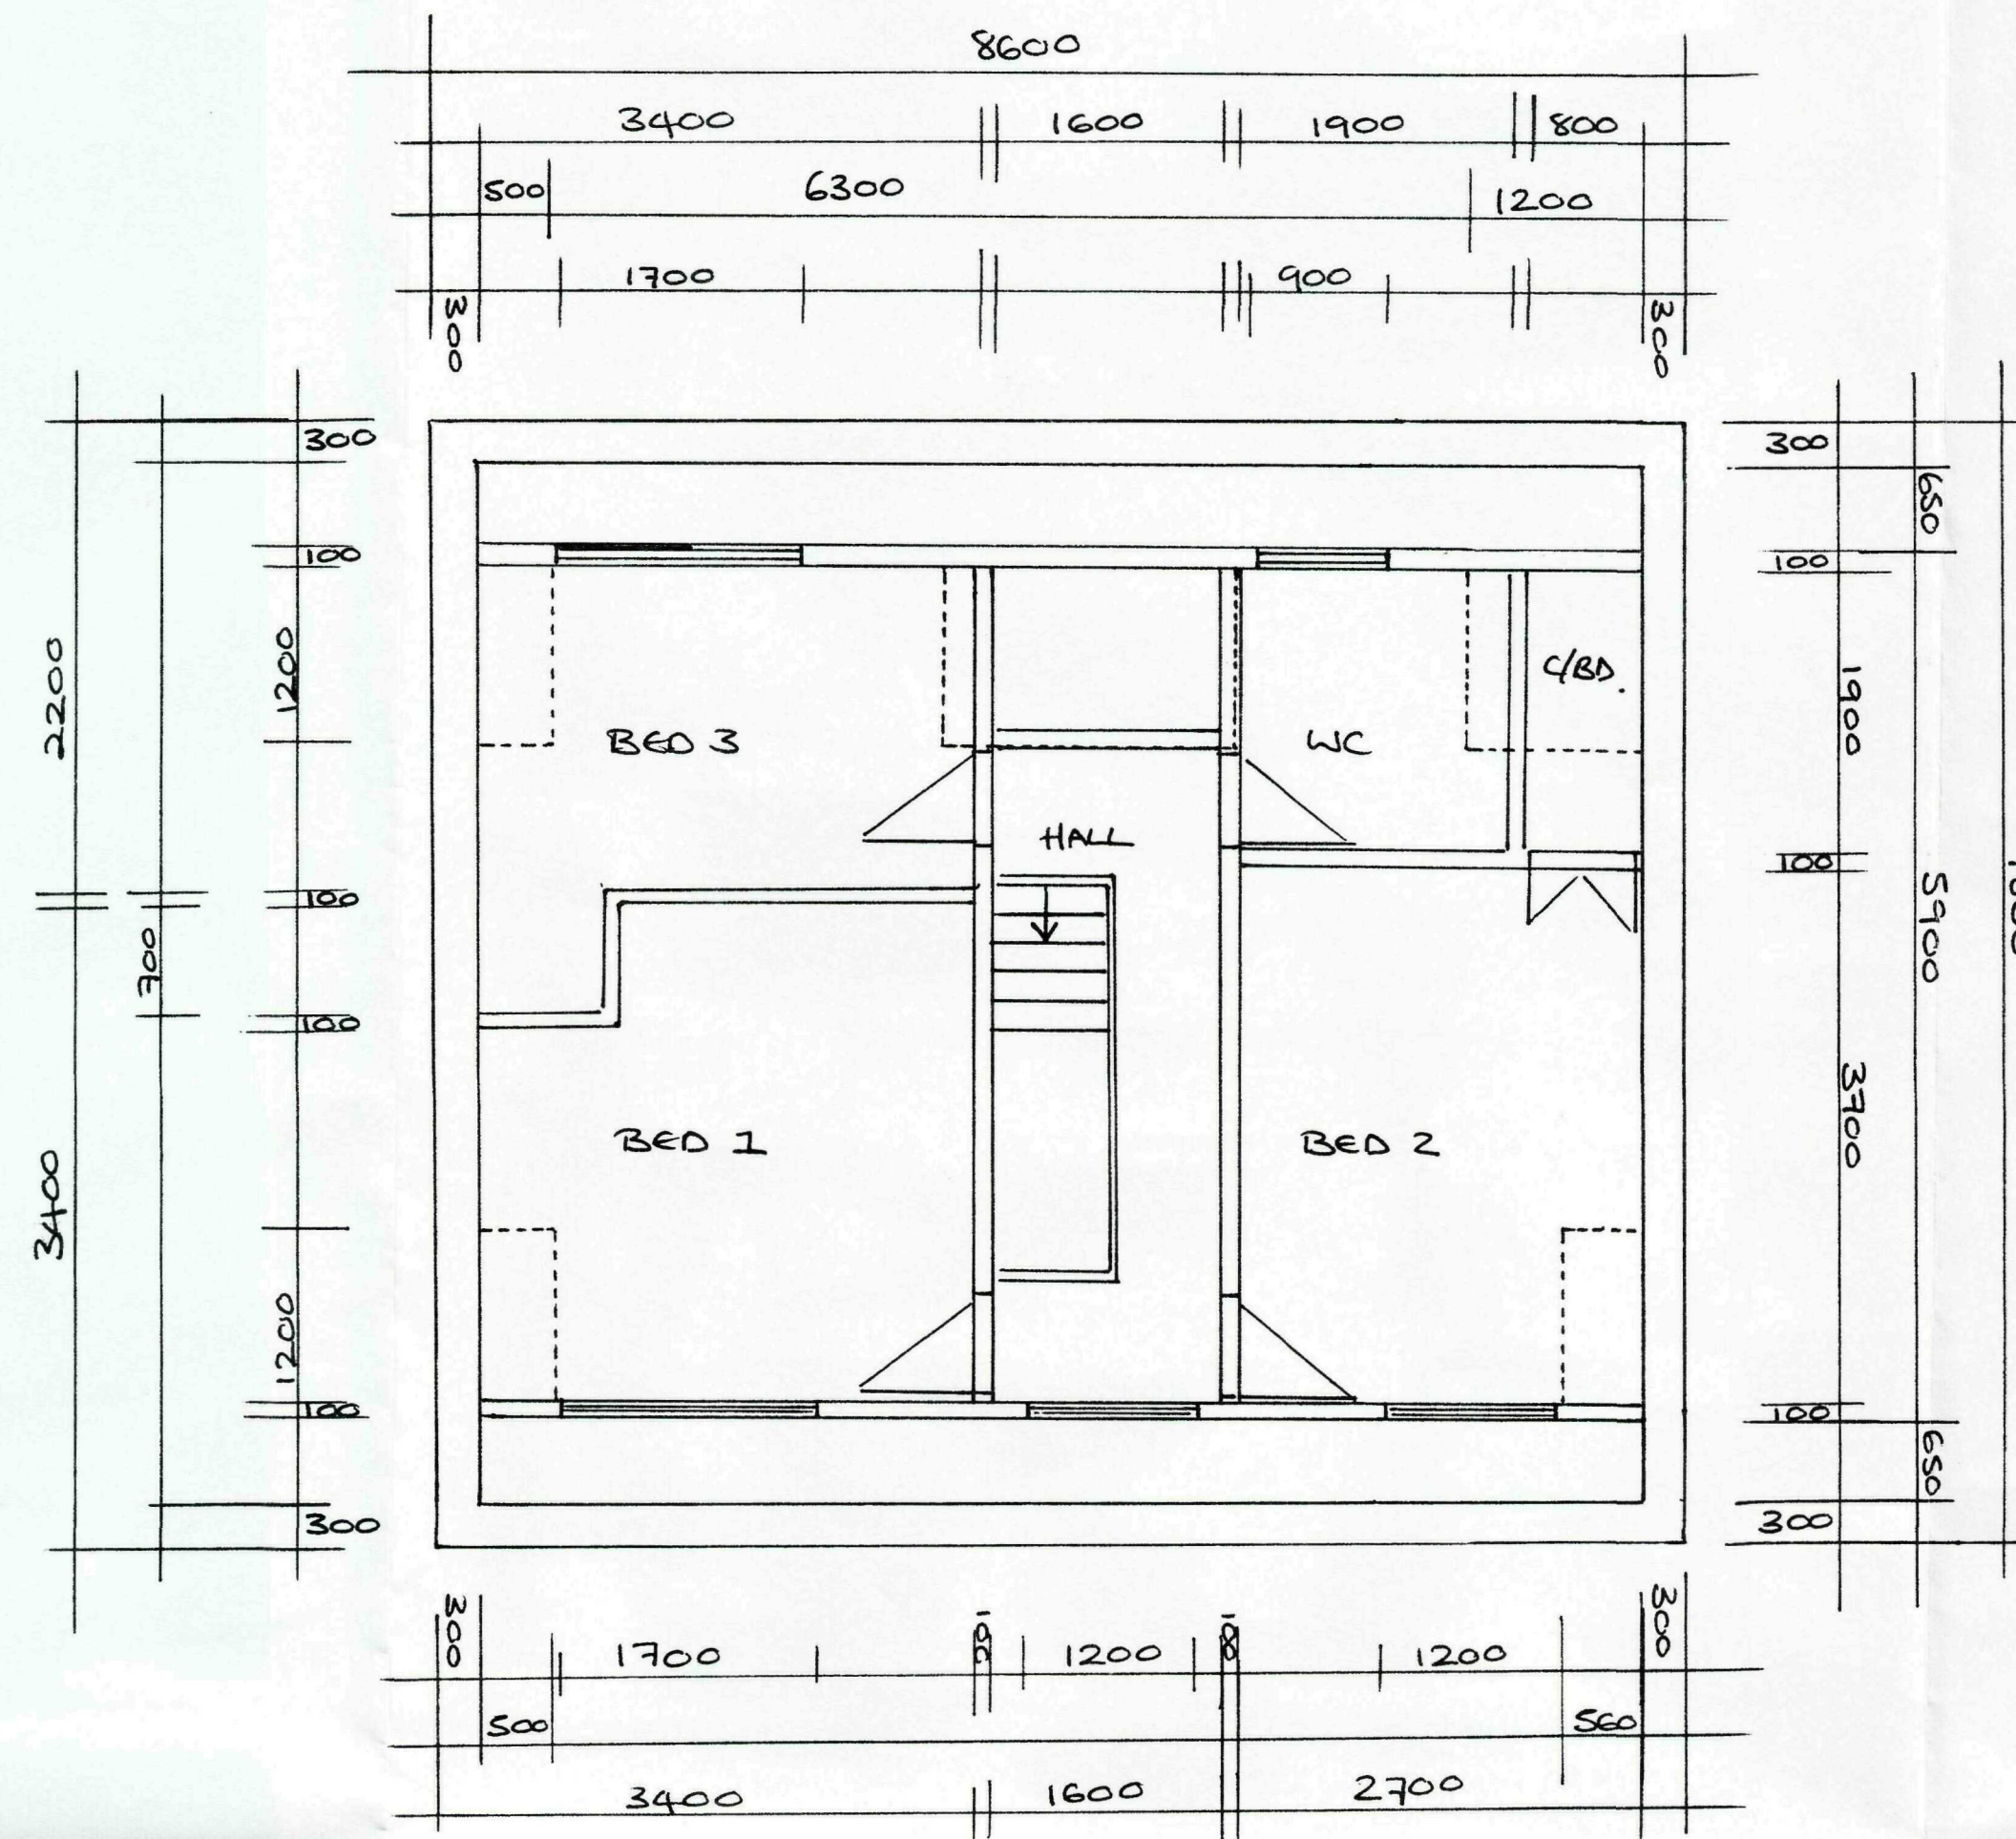

PROPOSED GROUND FLOOR PLAN

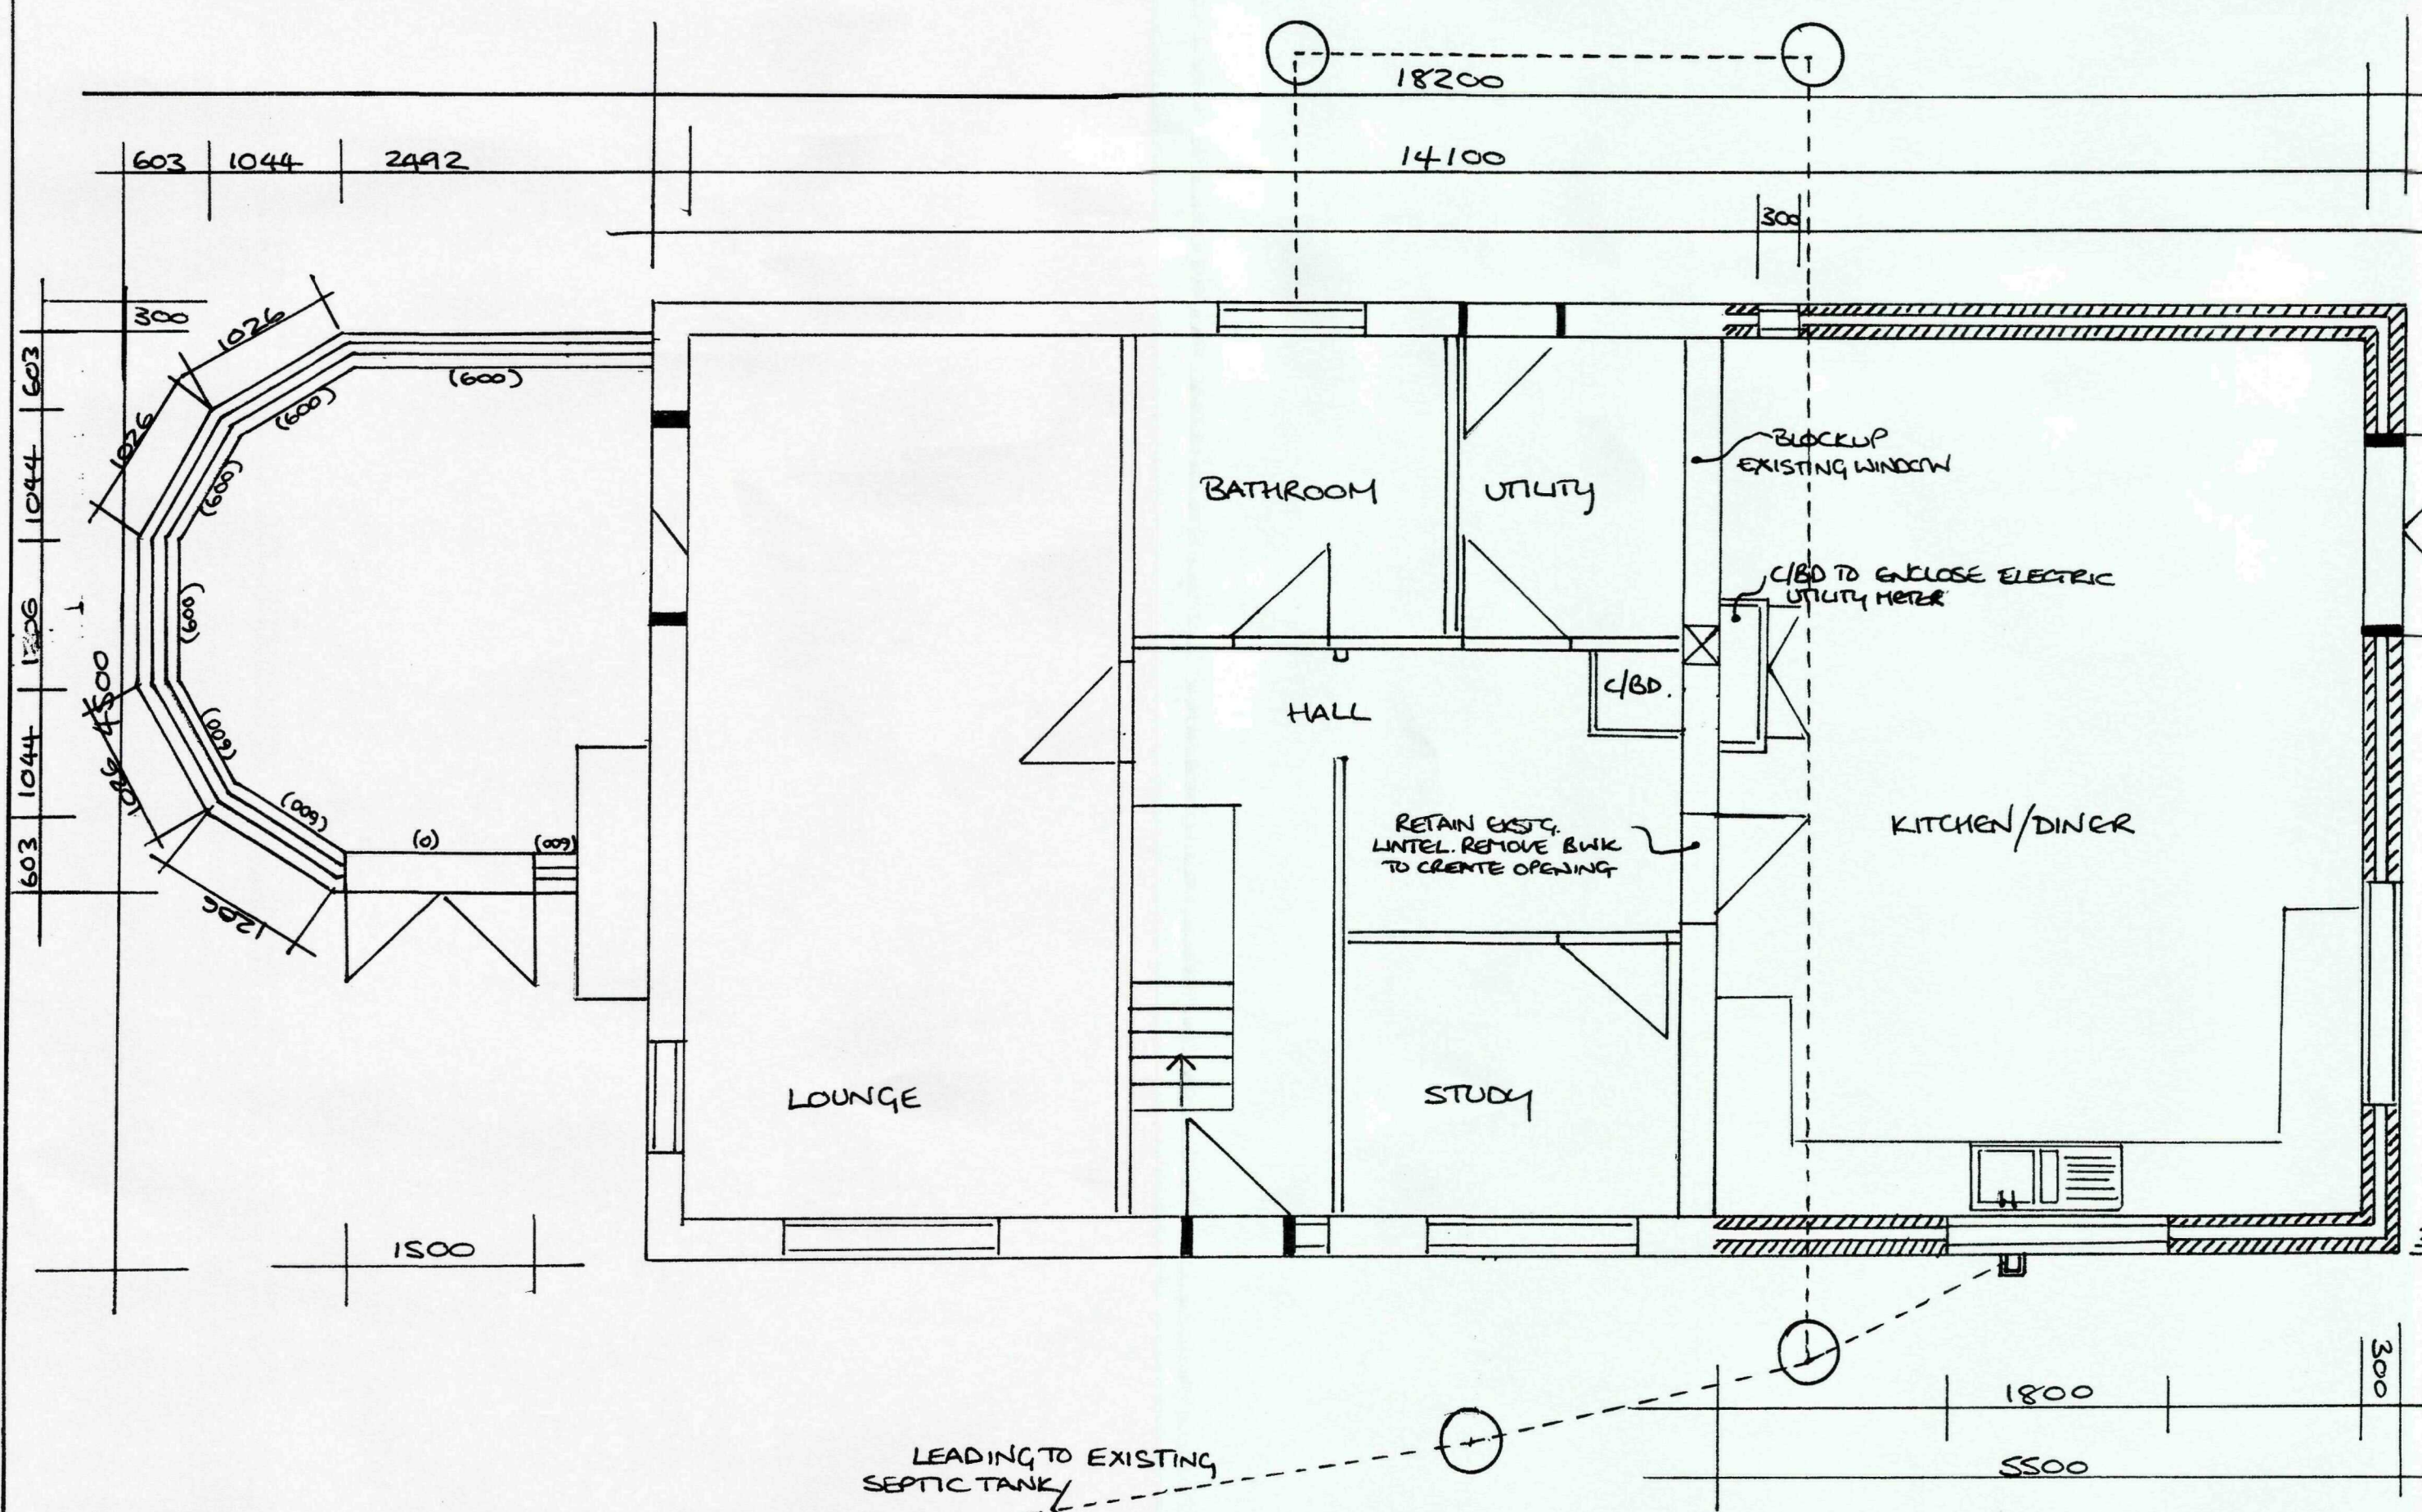

PROPOSED FIRST FLOOR PLAN

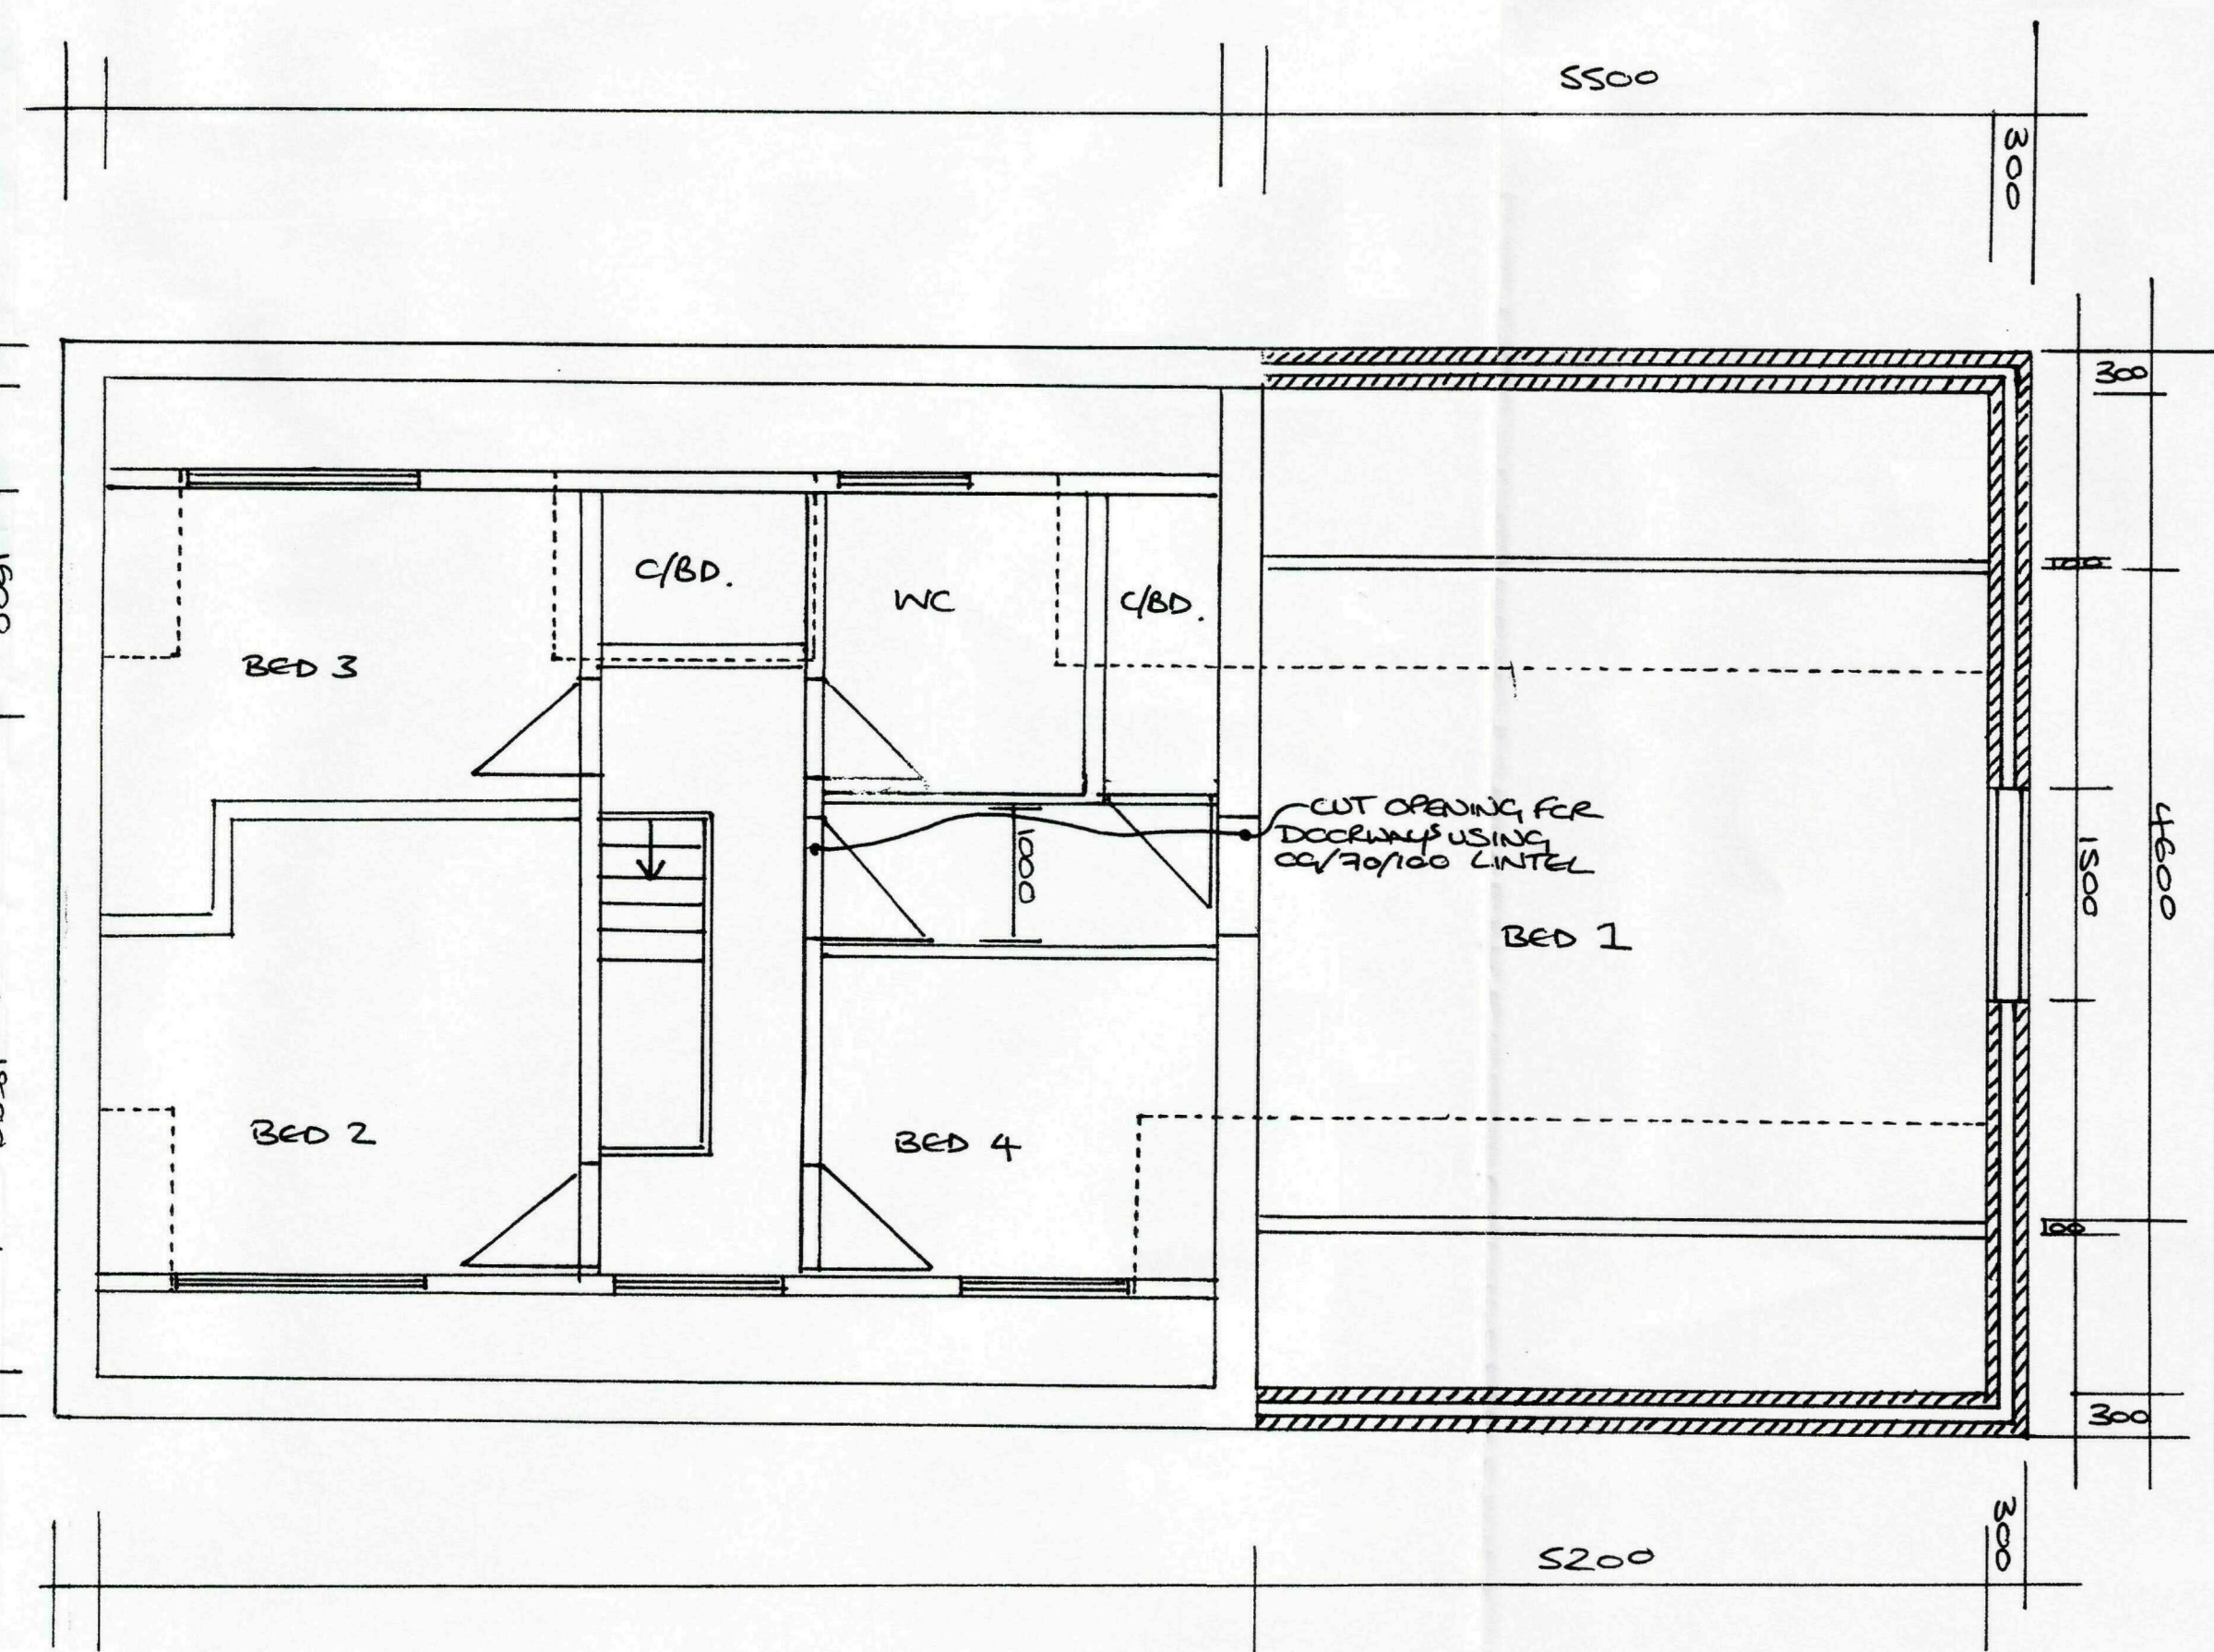

NOTES

- THIS DRAWING TO BE READ IN CONJUNCTION WITH DRAWING NO. B/101
- SEE SEPERATE BUILDING REG'S SPECIFICATION FOR CONSTRUCTION NOTES
- SEPERATE O.S. LOCATION PLANS
- SEPERATE O.S. BLOCK PLANS
- CONSERVATORY TO COMPLY WITH RELEVANT BUILDING REG'S. SEE SEPERATE BUILDING REG'S SPECIFICATION FOR CONSTRUCTION NOTES.

301
Planning & Development
08 MAR 2010
Ref: 0181-10

BLOCK PLAN
MR.S. LEATHLEY & MISS.C. THOMSEN
1 LOW ROAD, CROWLAND,
PETERBOROUGH, PEG OSX
01333 299620

PROPOSED KITCHEN EXTENSION
AND CONSERVATORY TO;
1 LOW ROAD
CROWLAND

PLANS OF EXISTING
PROPERTY AND PROPOSED
EXTENSION

SCALE 1:50

FEB'10

DRAWING B/102