




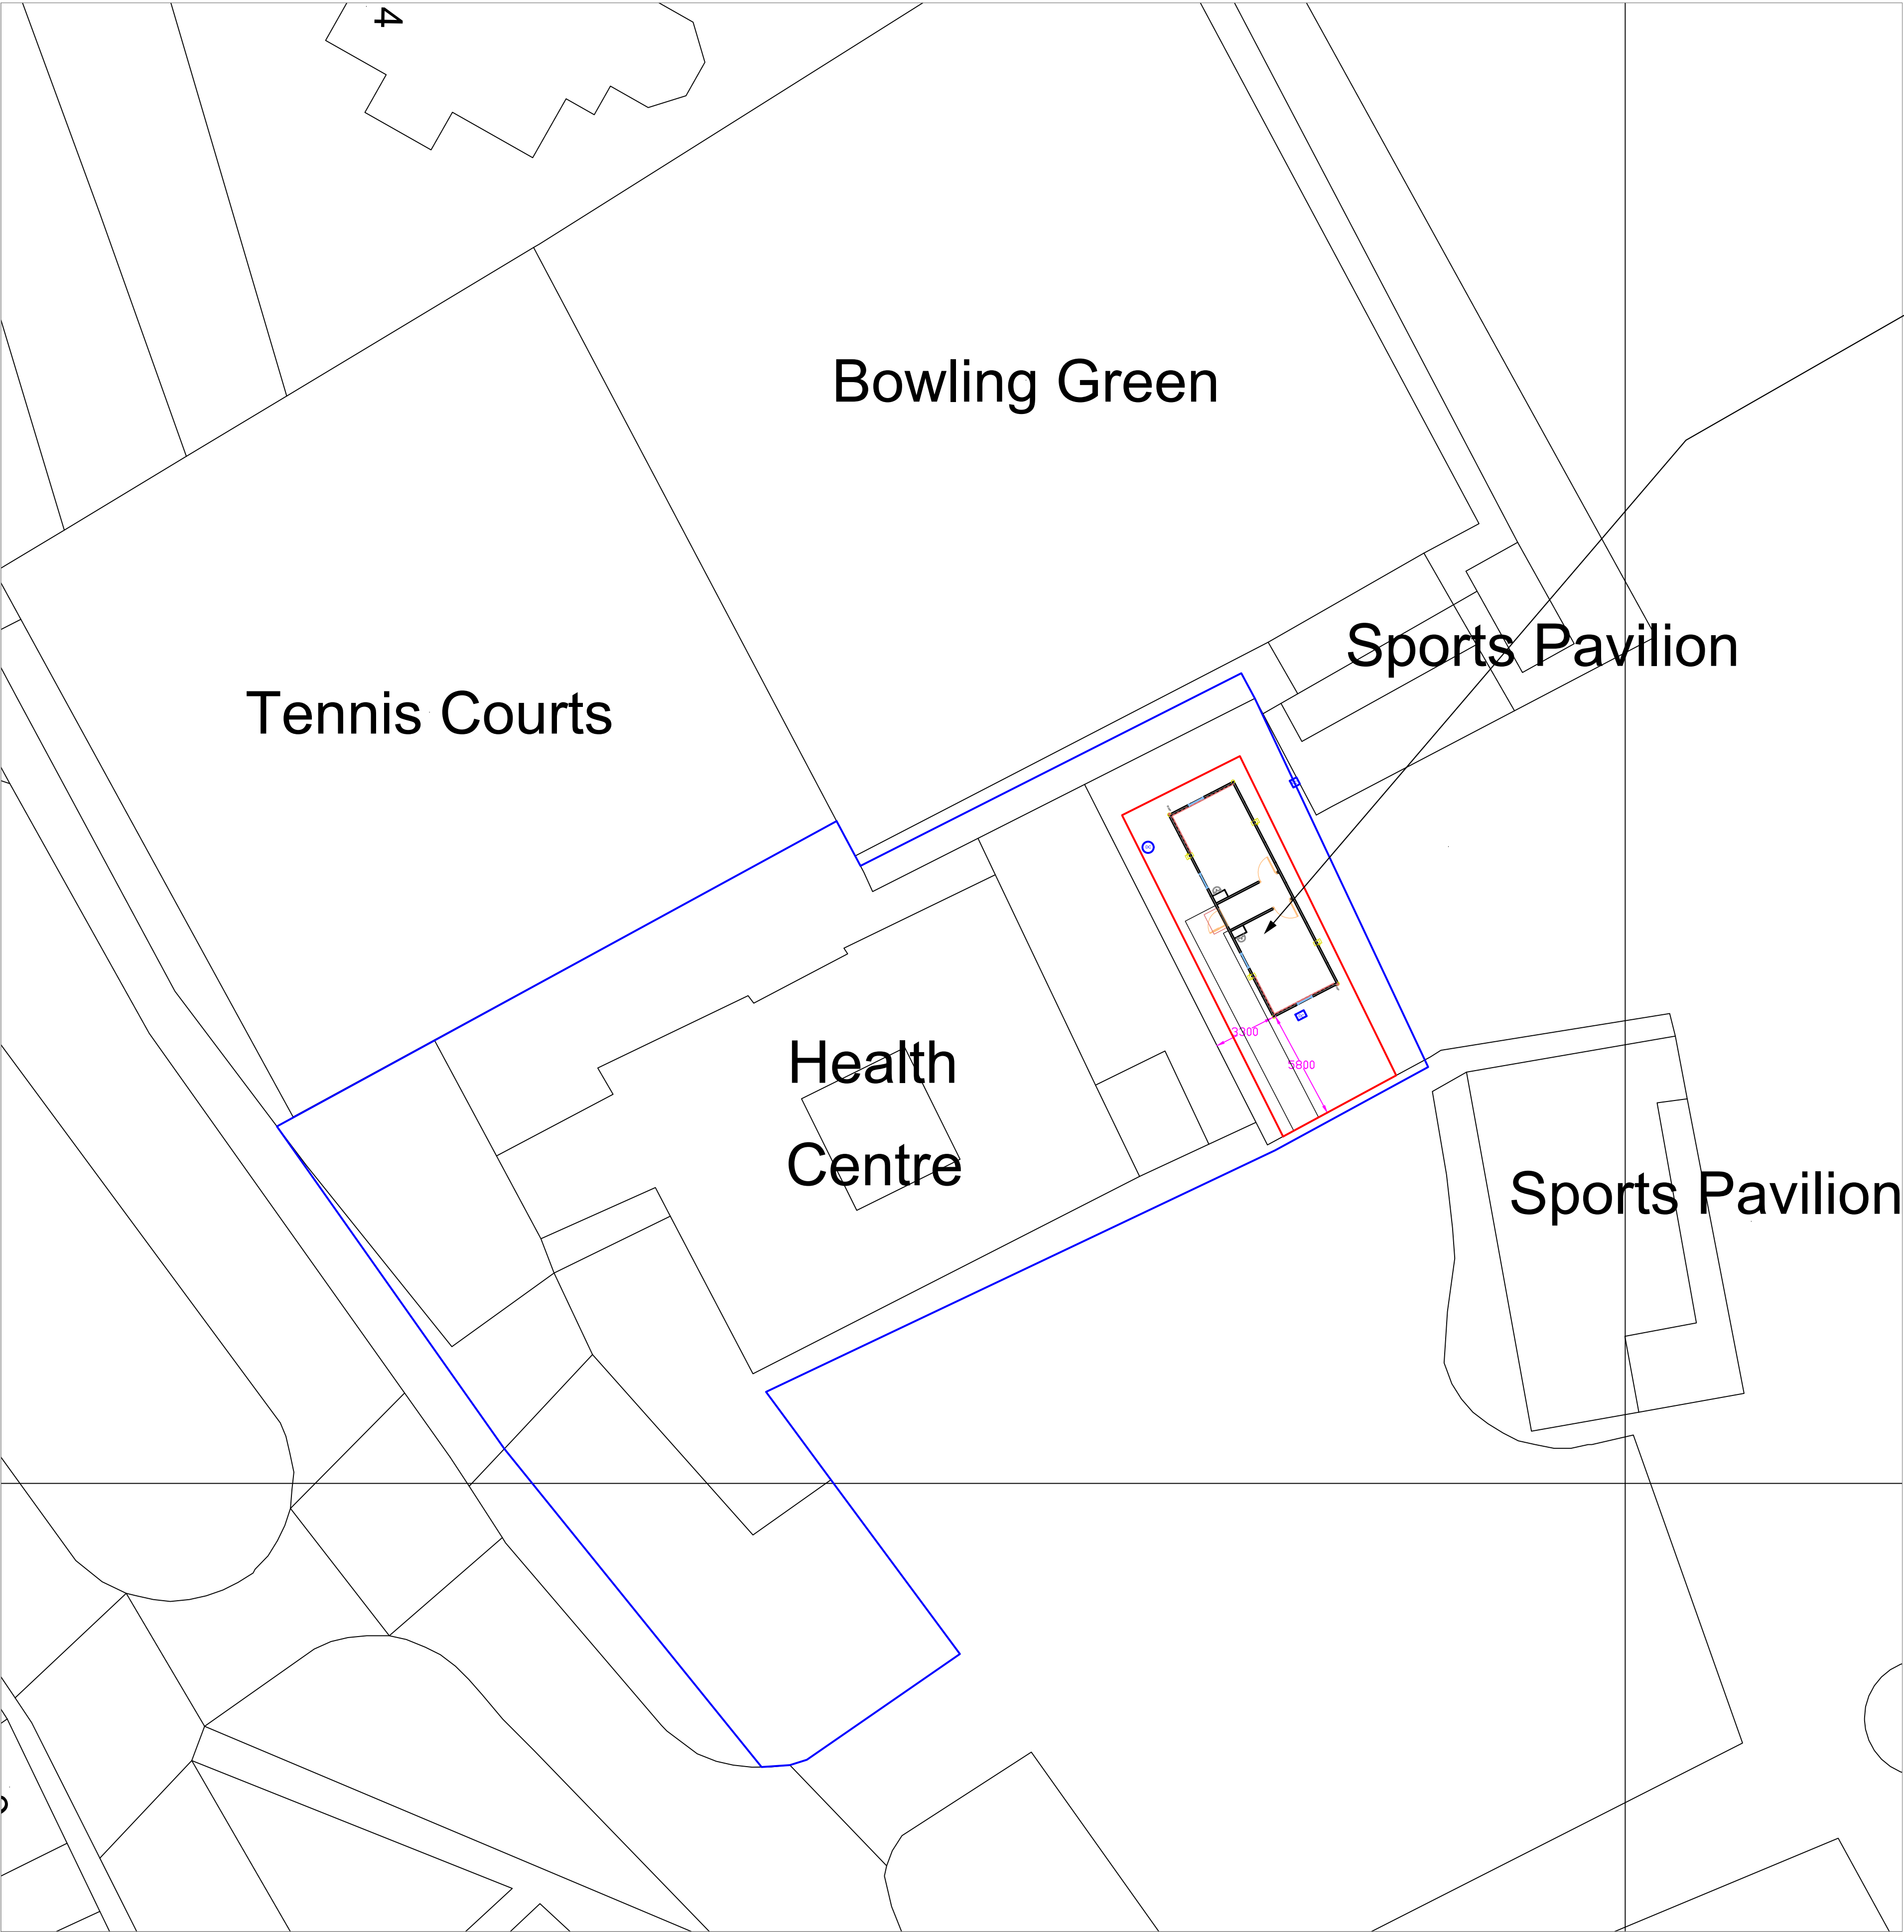


BLOCK PLAN
Scale 1:200

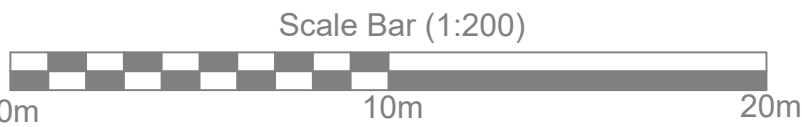


© Crown Copyright and database rights 2024 OS Licence no.100041041

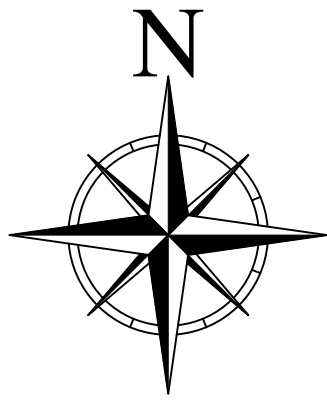

Proposed location of
single-storey
Portakabin Titan
TN124 building

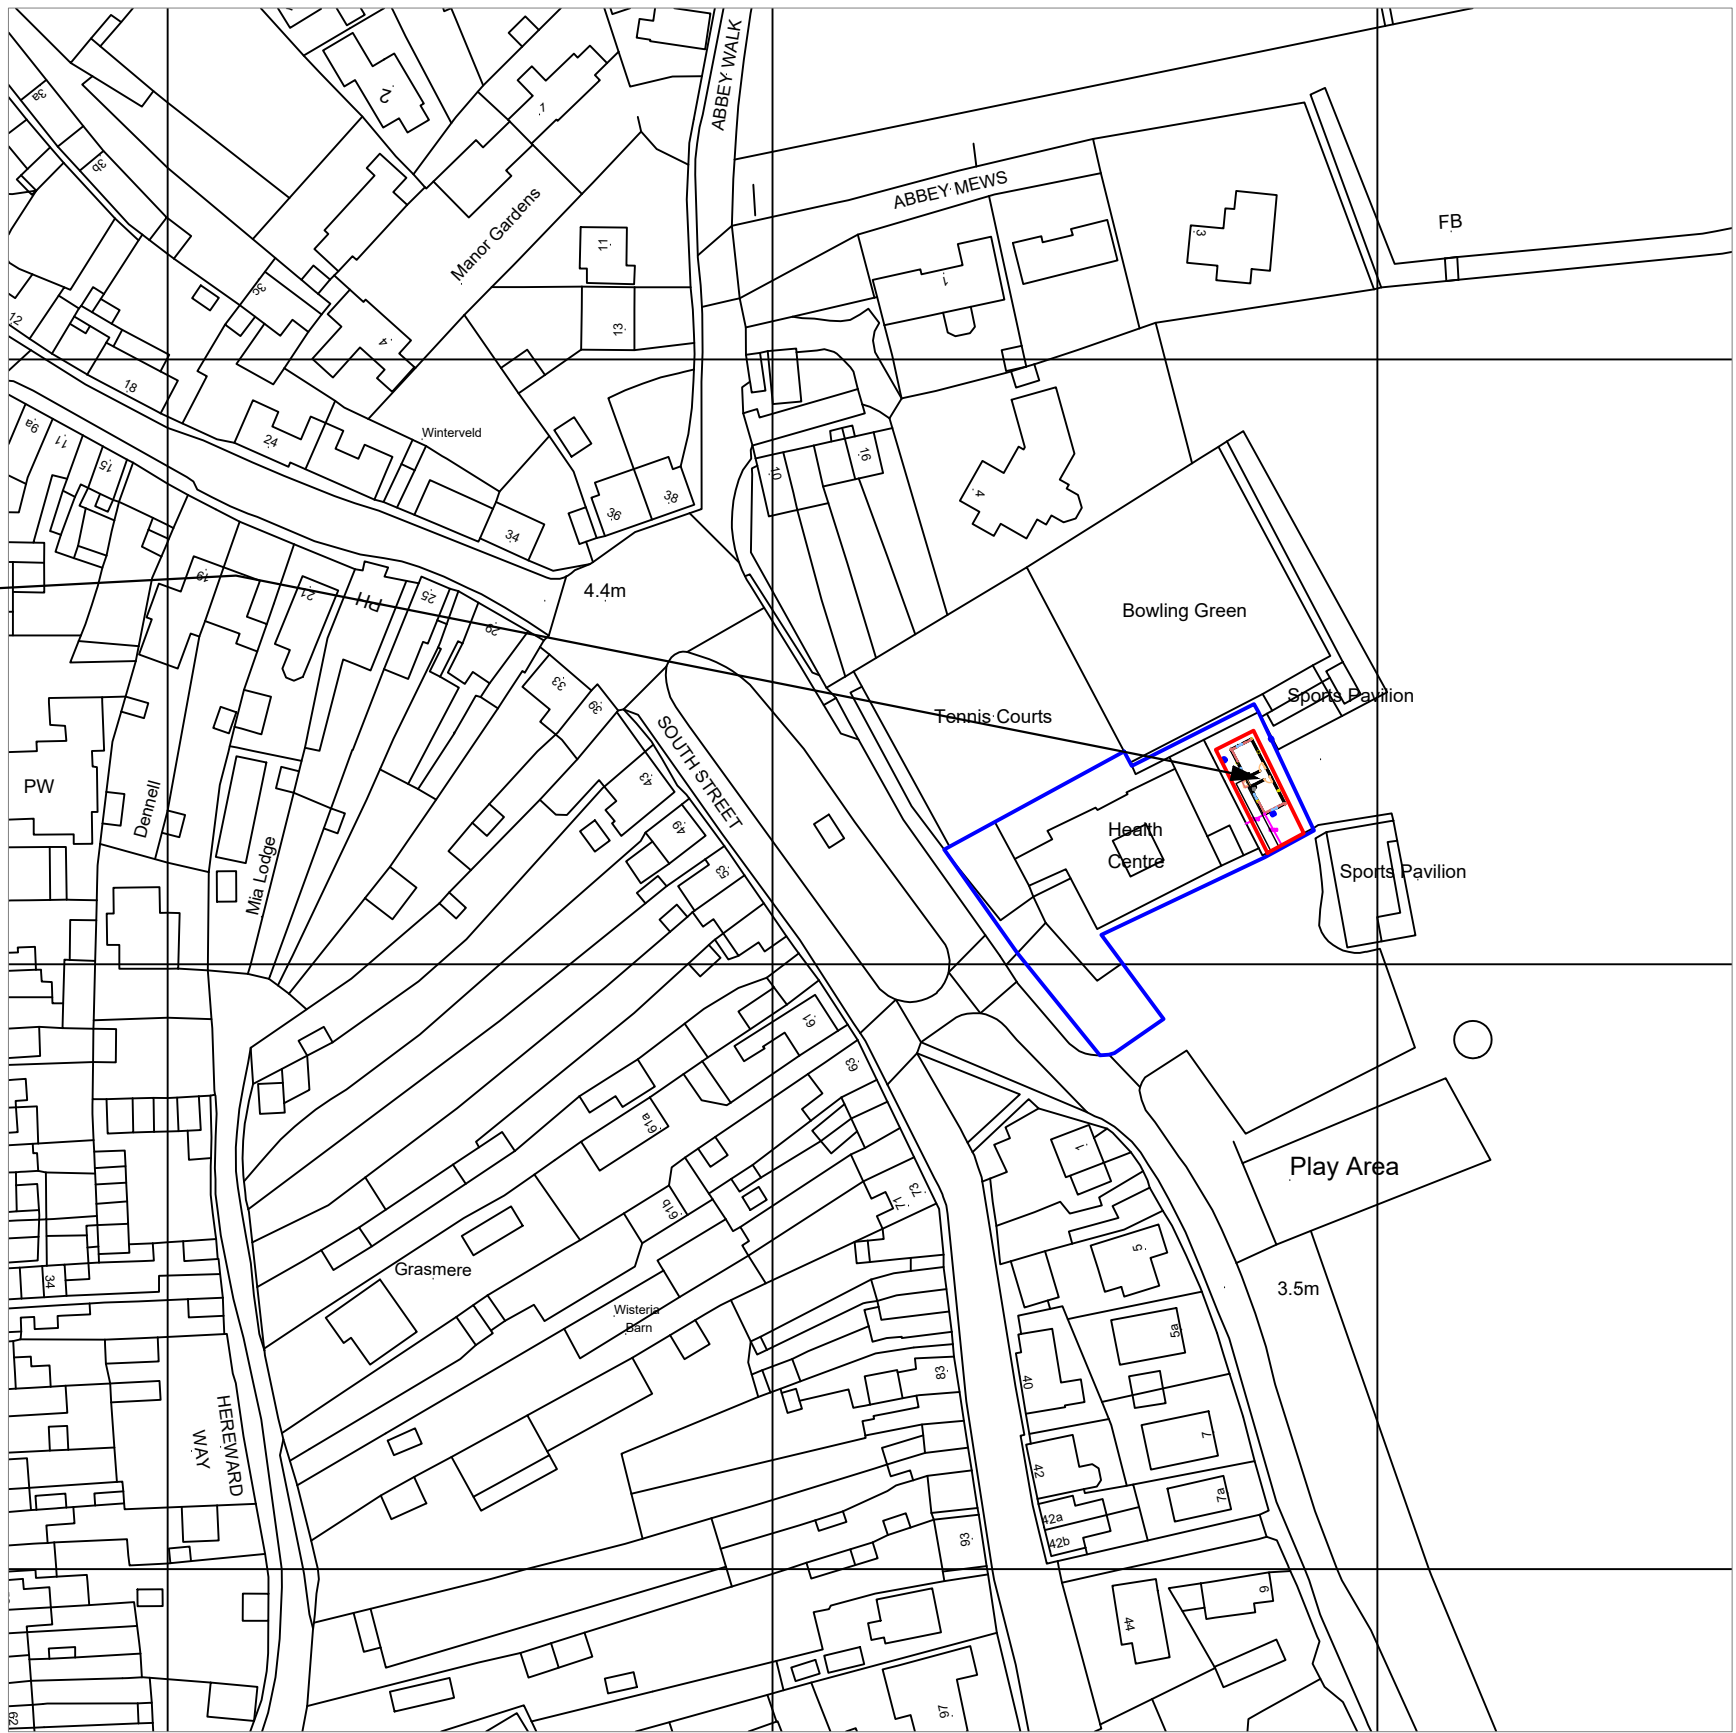

LOCATION PLAN
Scale 1:1250

 

Portakabin®

Portakabin Limited New Lane Huntingdon
York YO32 9PT United Kingdom

+44 (0)1904 611655

portakabin.co.uk

Title

Proposed Location and Block Plan

NHS Lincolnshire Integrated
Care Board

Portakabin Titan Clinical Consulting Rooms at
Crowland Health Centre, Thorney Road, Crowland
Peterborough, PE6 0AL

Date: 20th Feburary 2025

Scale : 1:200 & 1:1250 @ A1

Drawing Number

RCAH400010747CHC01

KEY:

Application Boundary

Area owned by client but not in application

NOTES:

- Site plan is based on existing Ordnance Survey information

- Responsibility is not accepted for errors made by others in
scaling from this drawing. Contractors must check all
dimensions on site. Discrepancies must be reported to the
drawing owner before proceeding.

© Portakabin Limited 2000

This drawing is the property of Portakabin Limited. It must not be
copied, reproduced or divulged to anyone without written
permission.