







PROPOSED ELEVATIONS

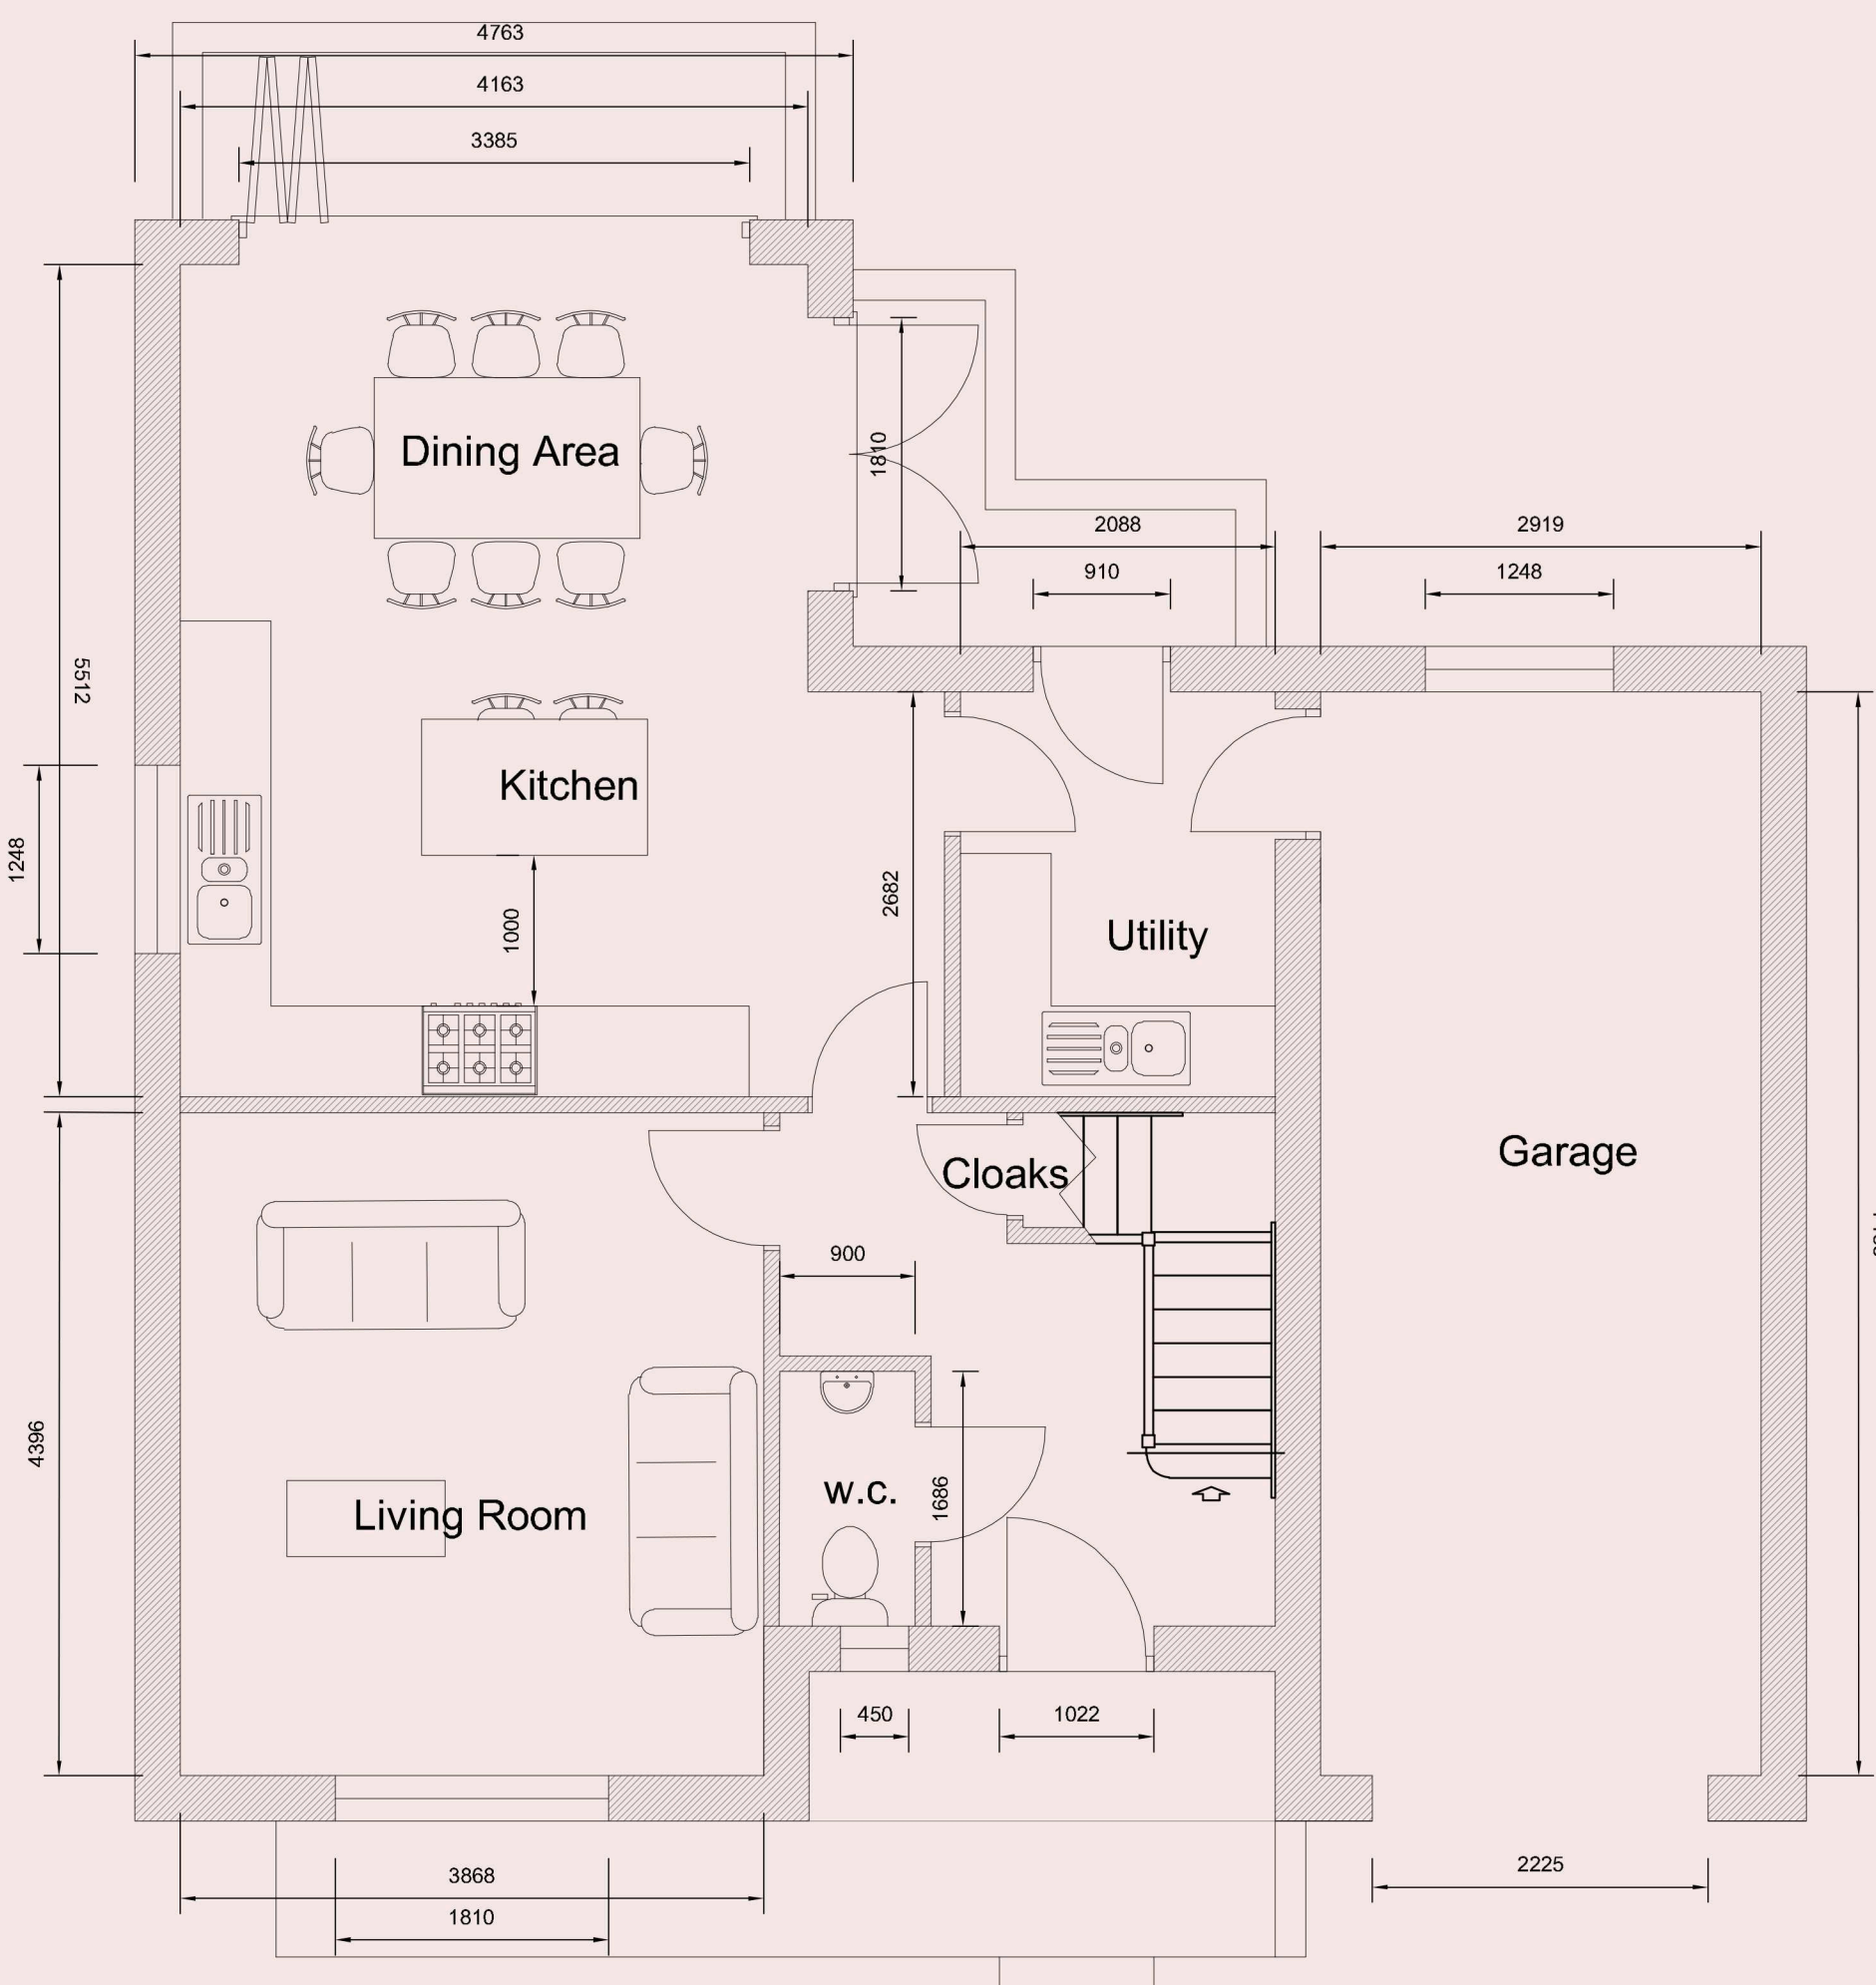

PROPOSED GROUND FLOOR PLAN

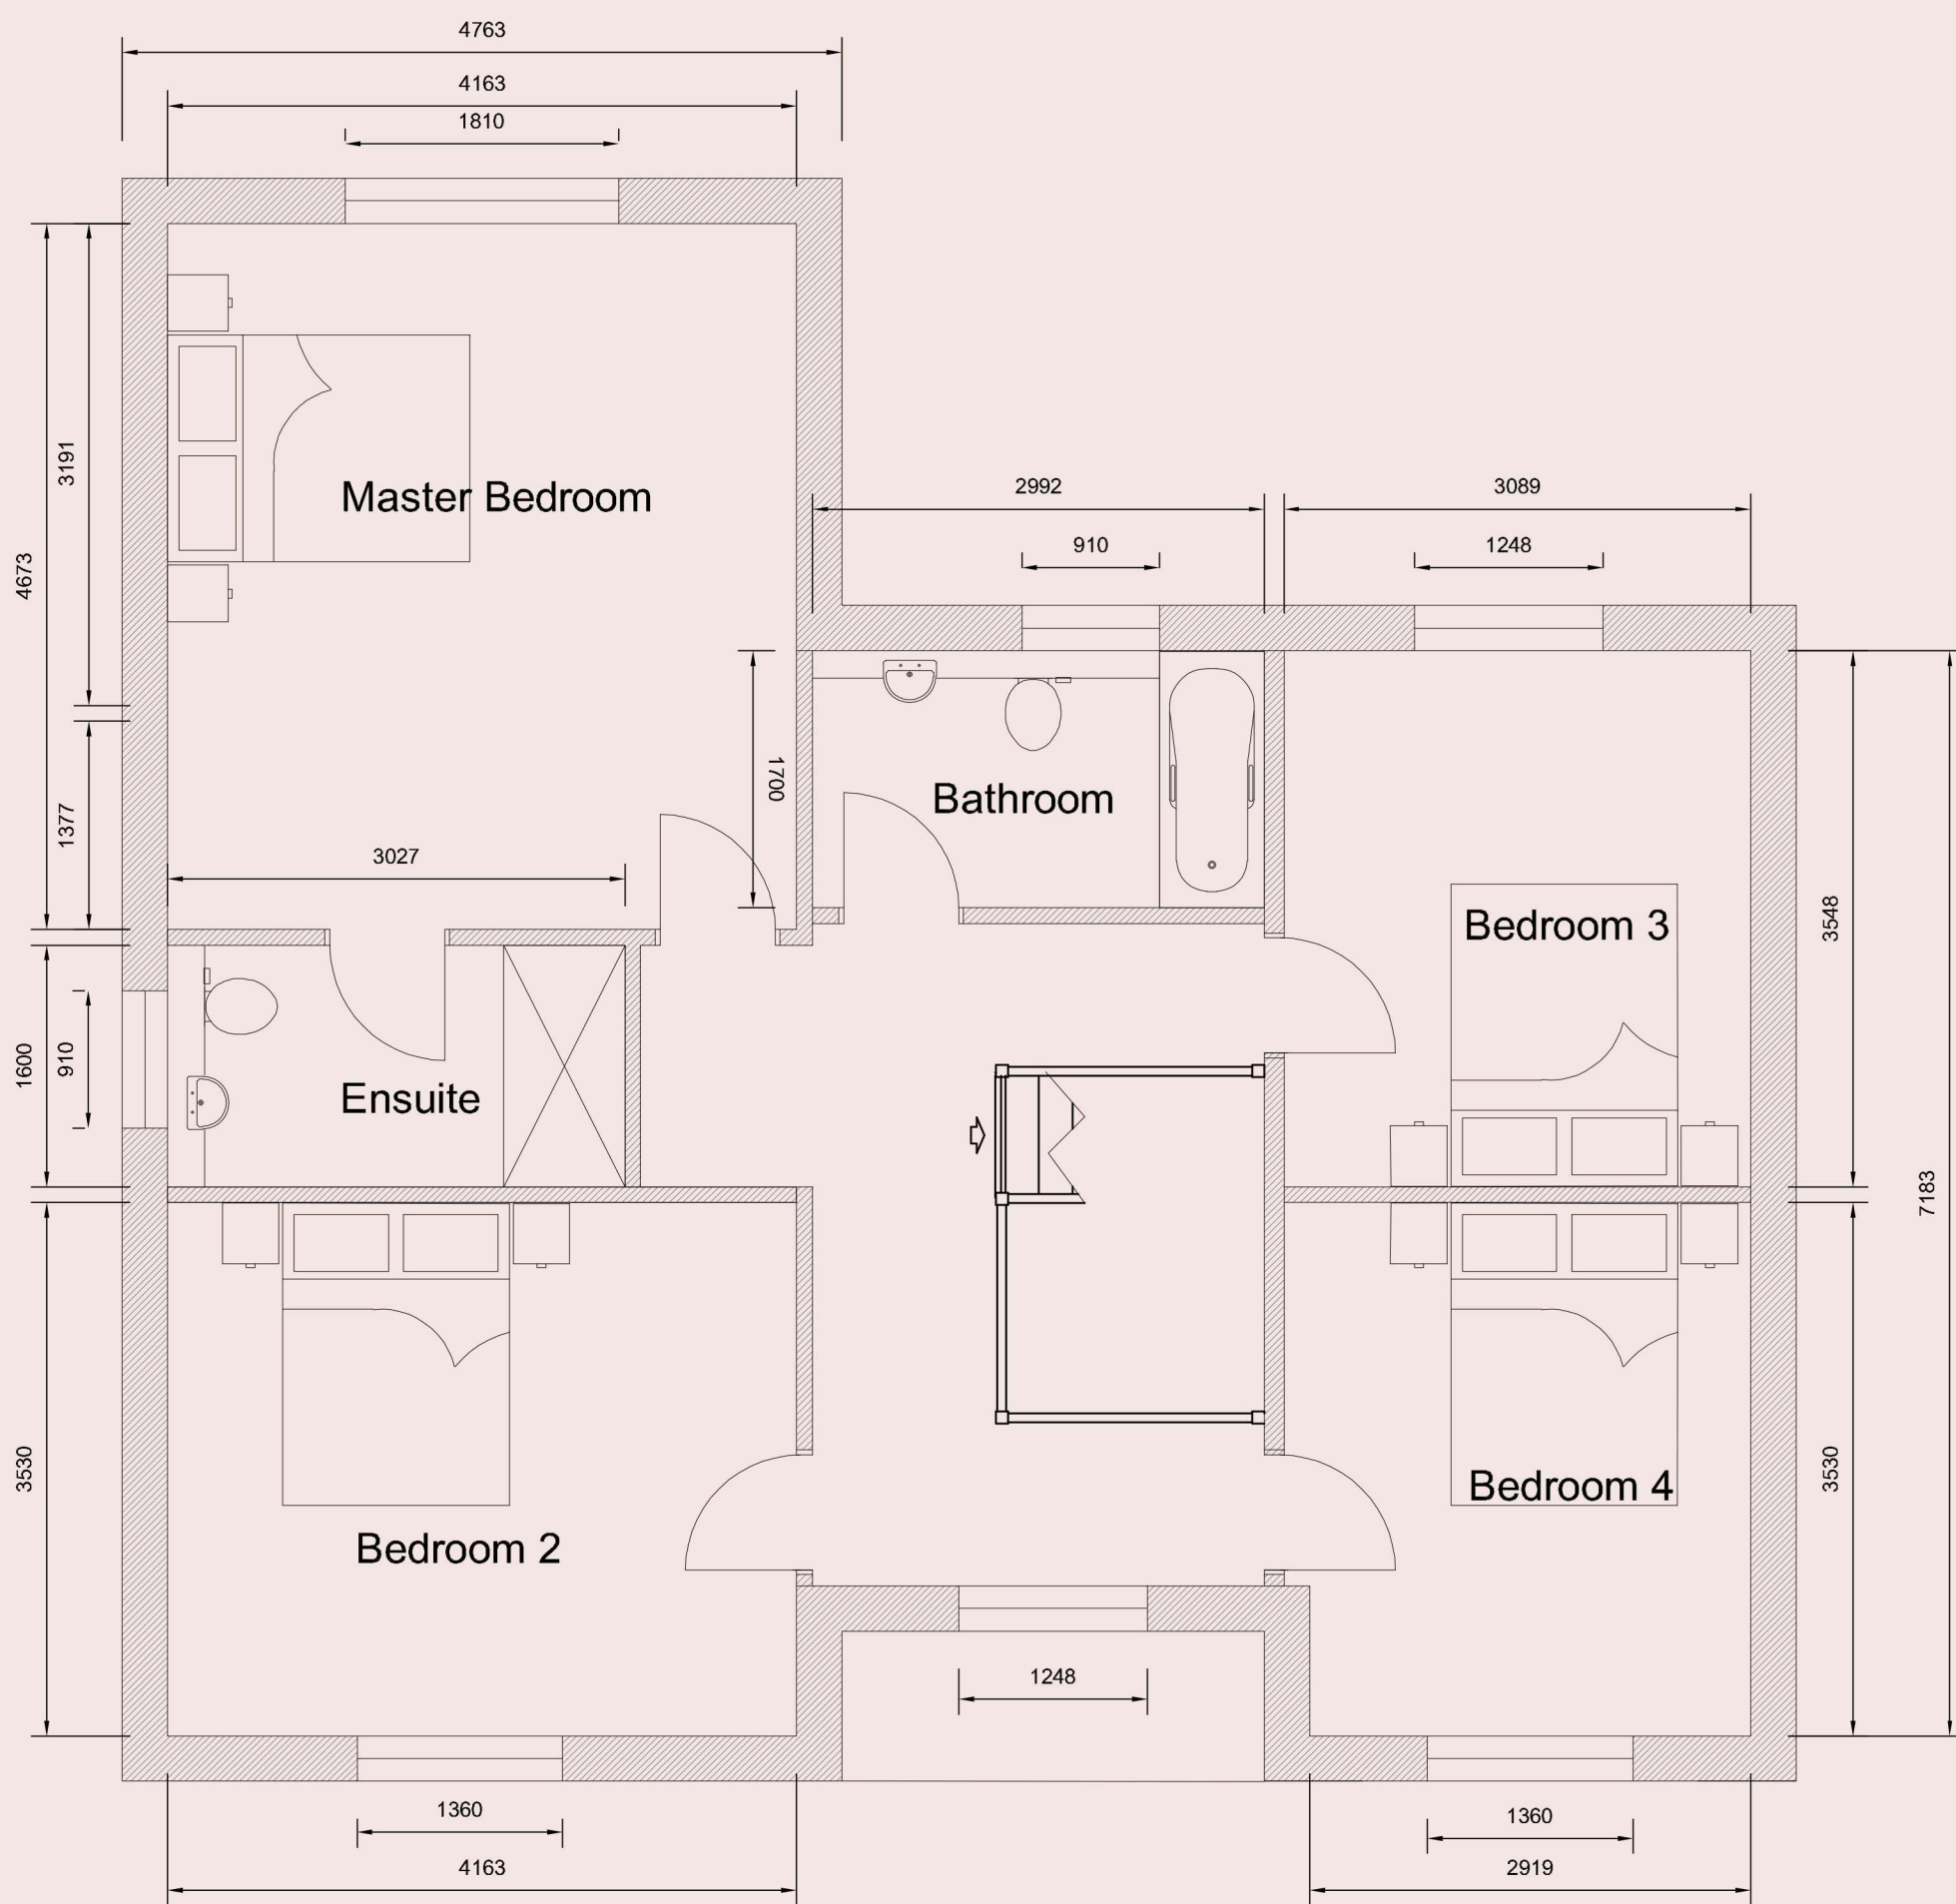

PROPOSED FIRST FLOOR PLAN

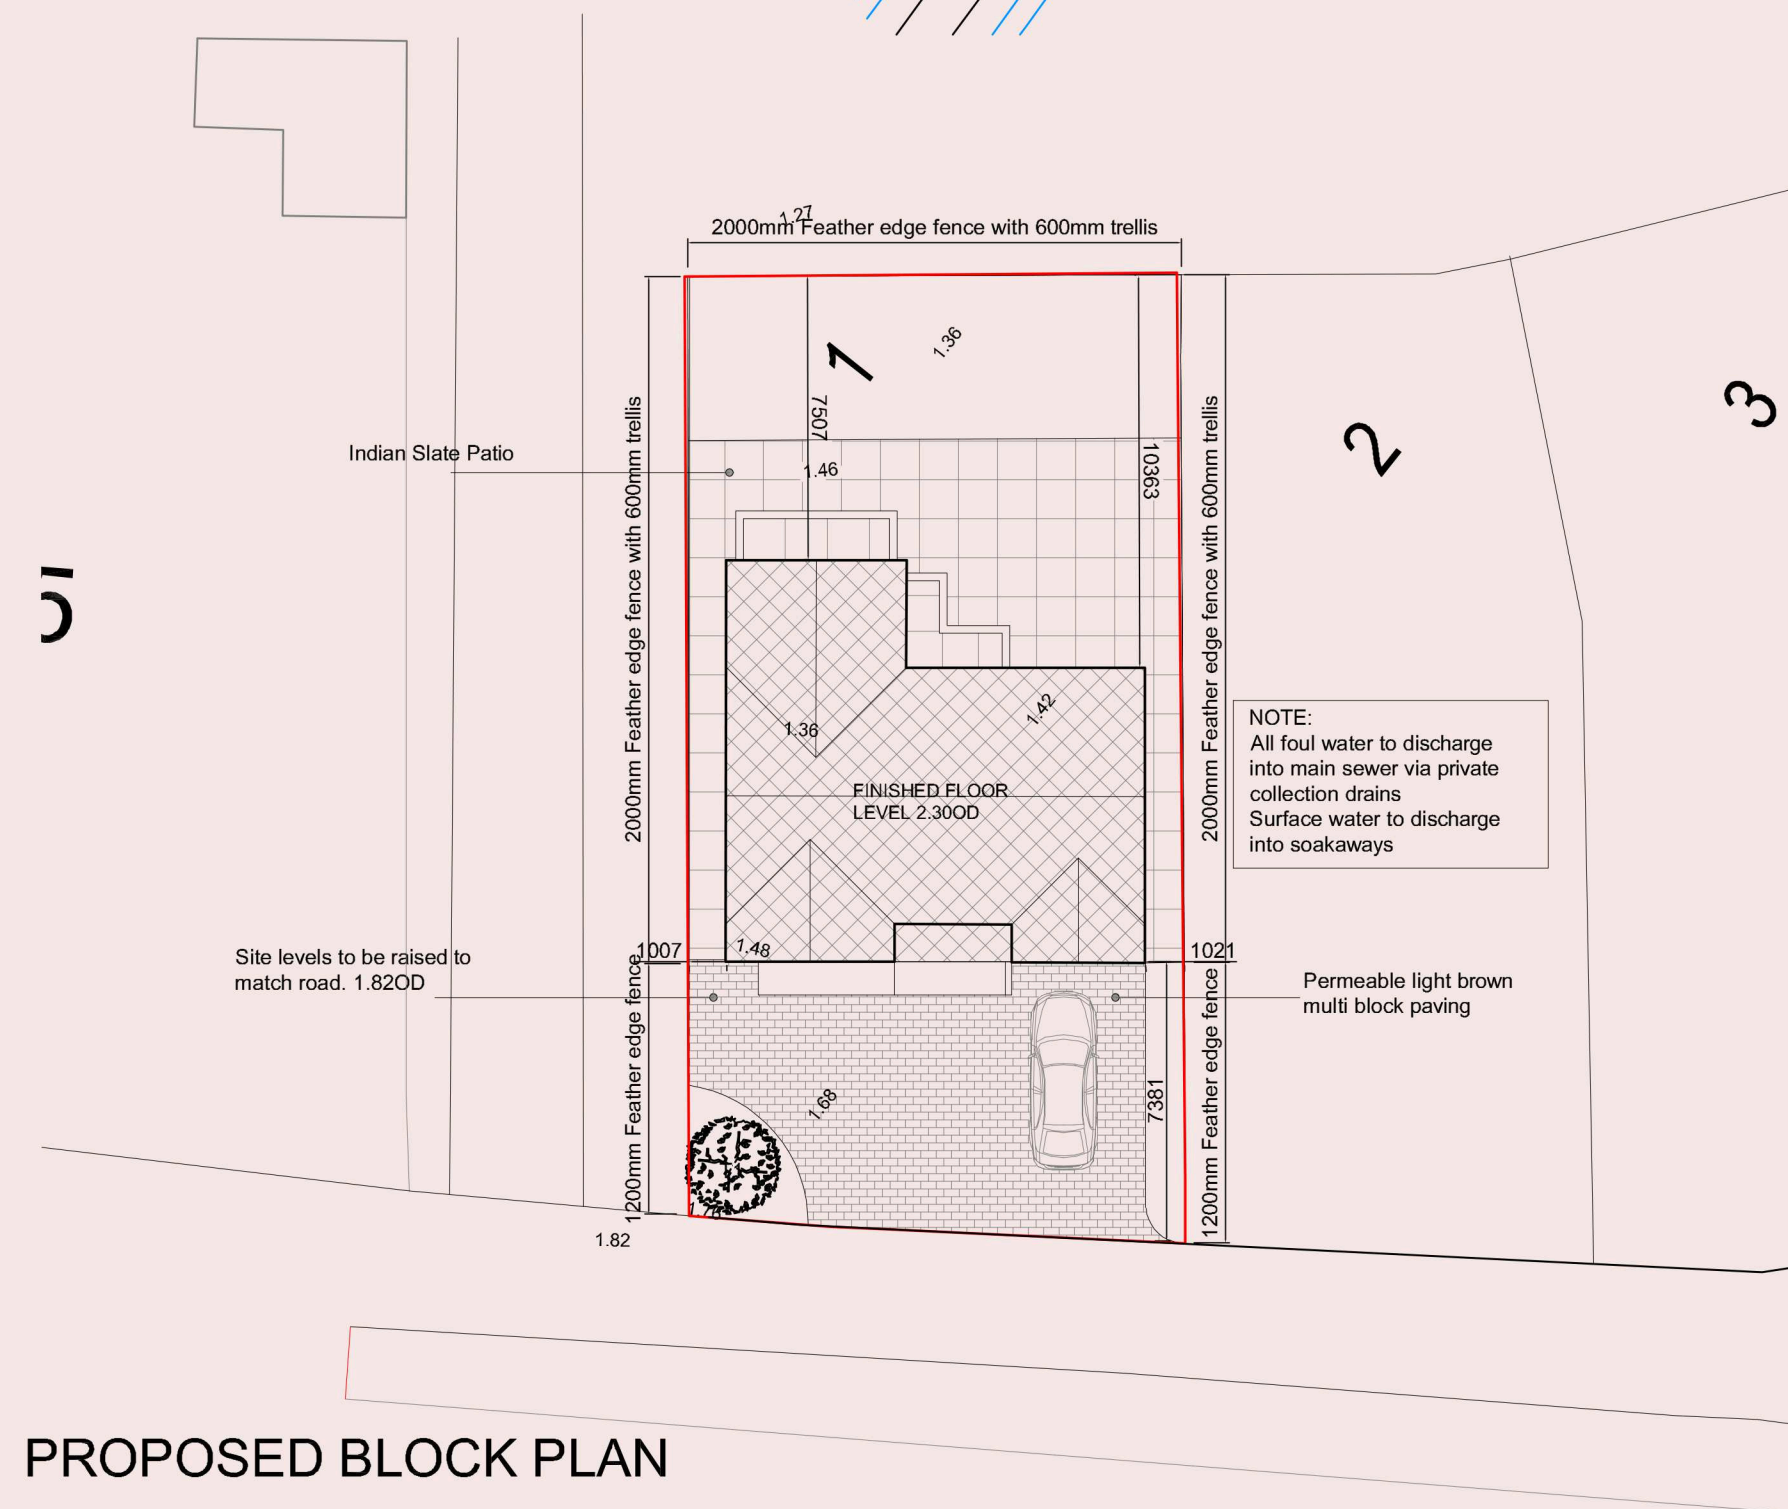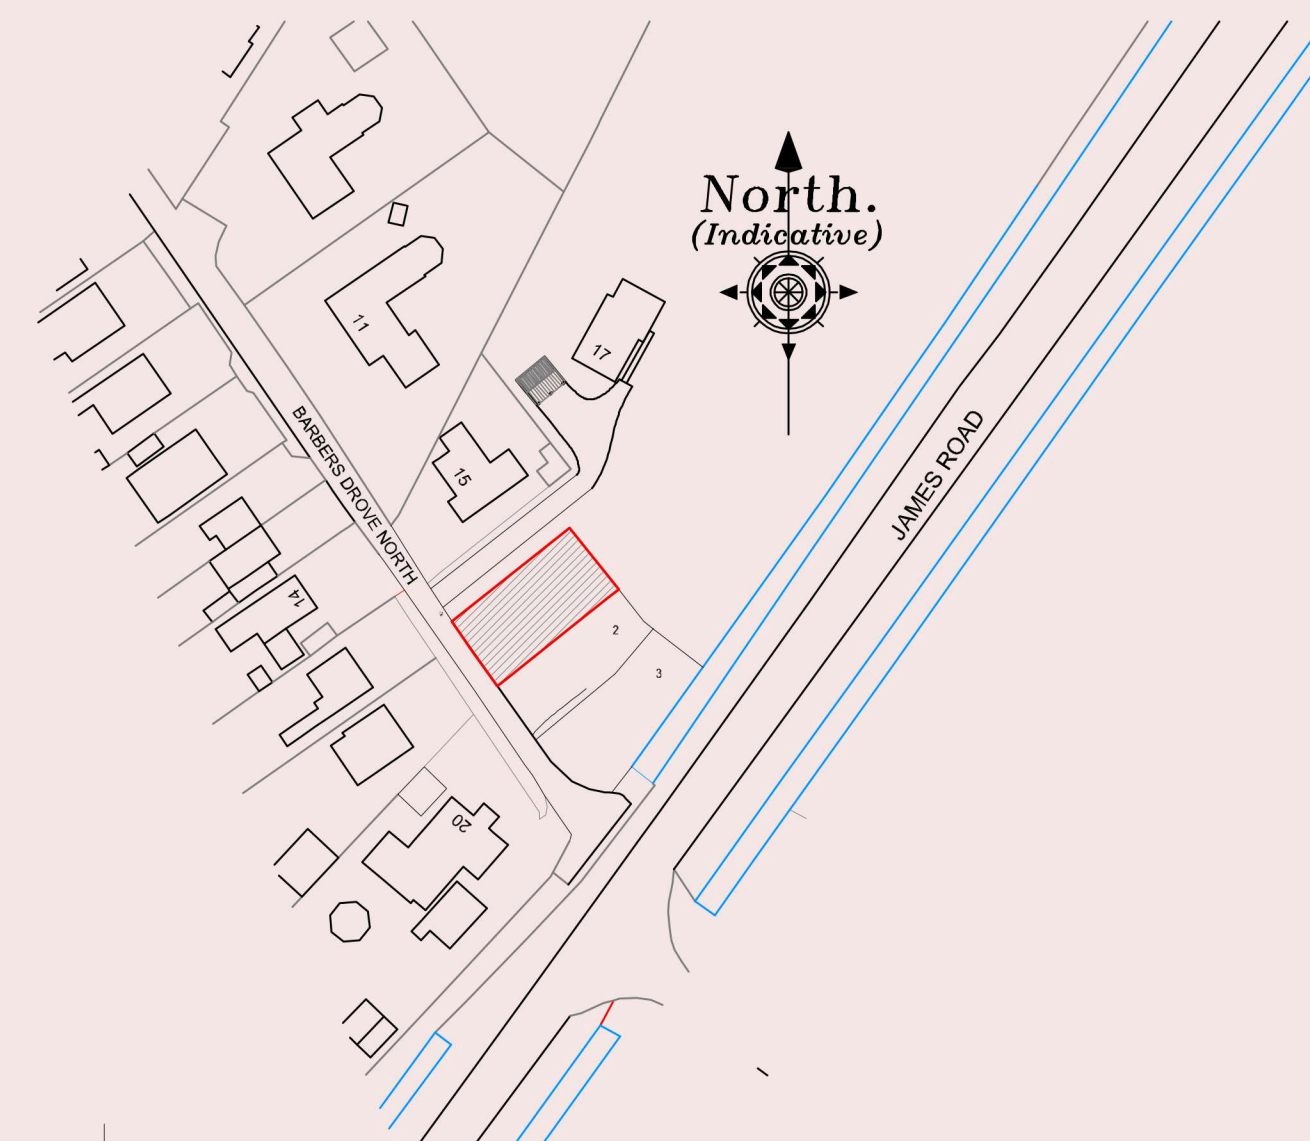

PROPOSED BLOCK PLAN

TREES - PLANTING AND MAINTENANCE SCHEDULE

New Trees

T1 Acer

New trees to be half standard 1800 mm high with well-developed fibrous roots.
On windward side provide pressure treated timber stake to support bottom 3rd of tree.
Set each tree in minimum 300 x 300 x 300 mm pit with peat mulching in base.
Ensure tree is well-heeled in.
Provide protection if rabbits are a problem.
Provide mulching mat to suppress weed growth around base of tree or until tree is established and cover with 20mm of soil.

Revision	Date	Drawn	Description
----------	------	-------	-------------

Client	Mr & Mrs Arlow
--------	----------------

Project	Proposed new dwelling plot 1 BARBERS DROVE NTH, CROWLAND
---------	--

Drawing	Planning
---------	----------

Scale	1:50, 1,100, 1:200, 1:1250 @ A1	Drawn	AWM	Checked	TAC	Date	21/02/2023
-------	---------------------------------	-------	-----	---------	-----	------	------------

Trevor A Clay RIBA Ltd, 14 Old Fendike Road, Weston Hills, Spalding, Lincs. PE126DD							
01406 380027 07778 597975 trevor@tacarchitects.co.uk							



Drawing No. 22/631/PA/002

www.tacarchitects.co.uk