



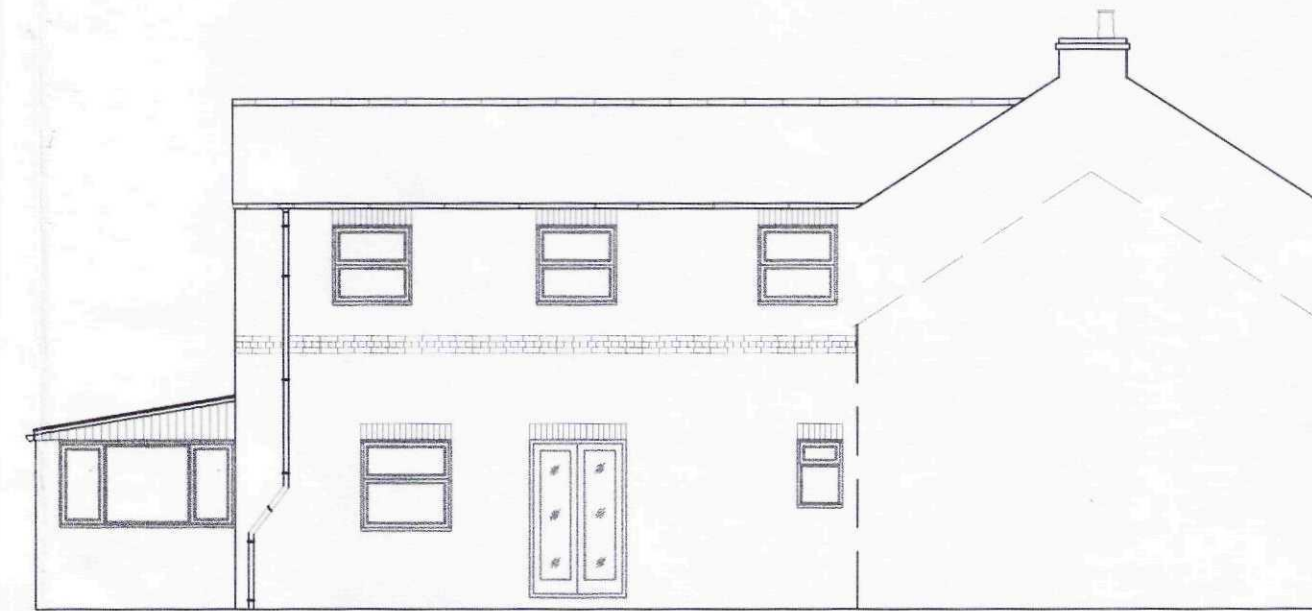


PROPOSED FRONT (SOUTH) ELEVATION




PROPOSED SIDE (WEST) ELEVATION

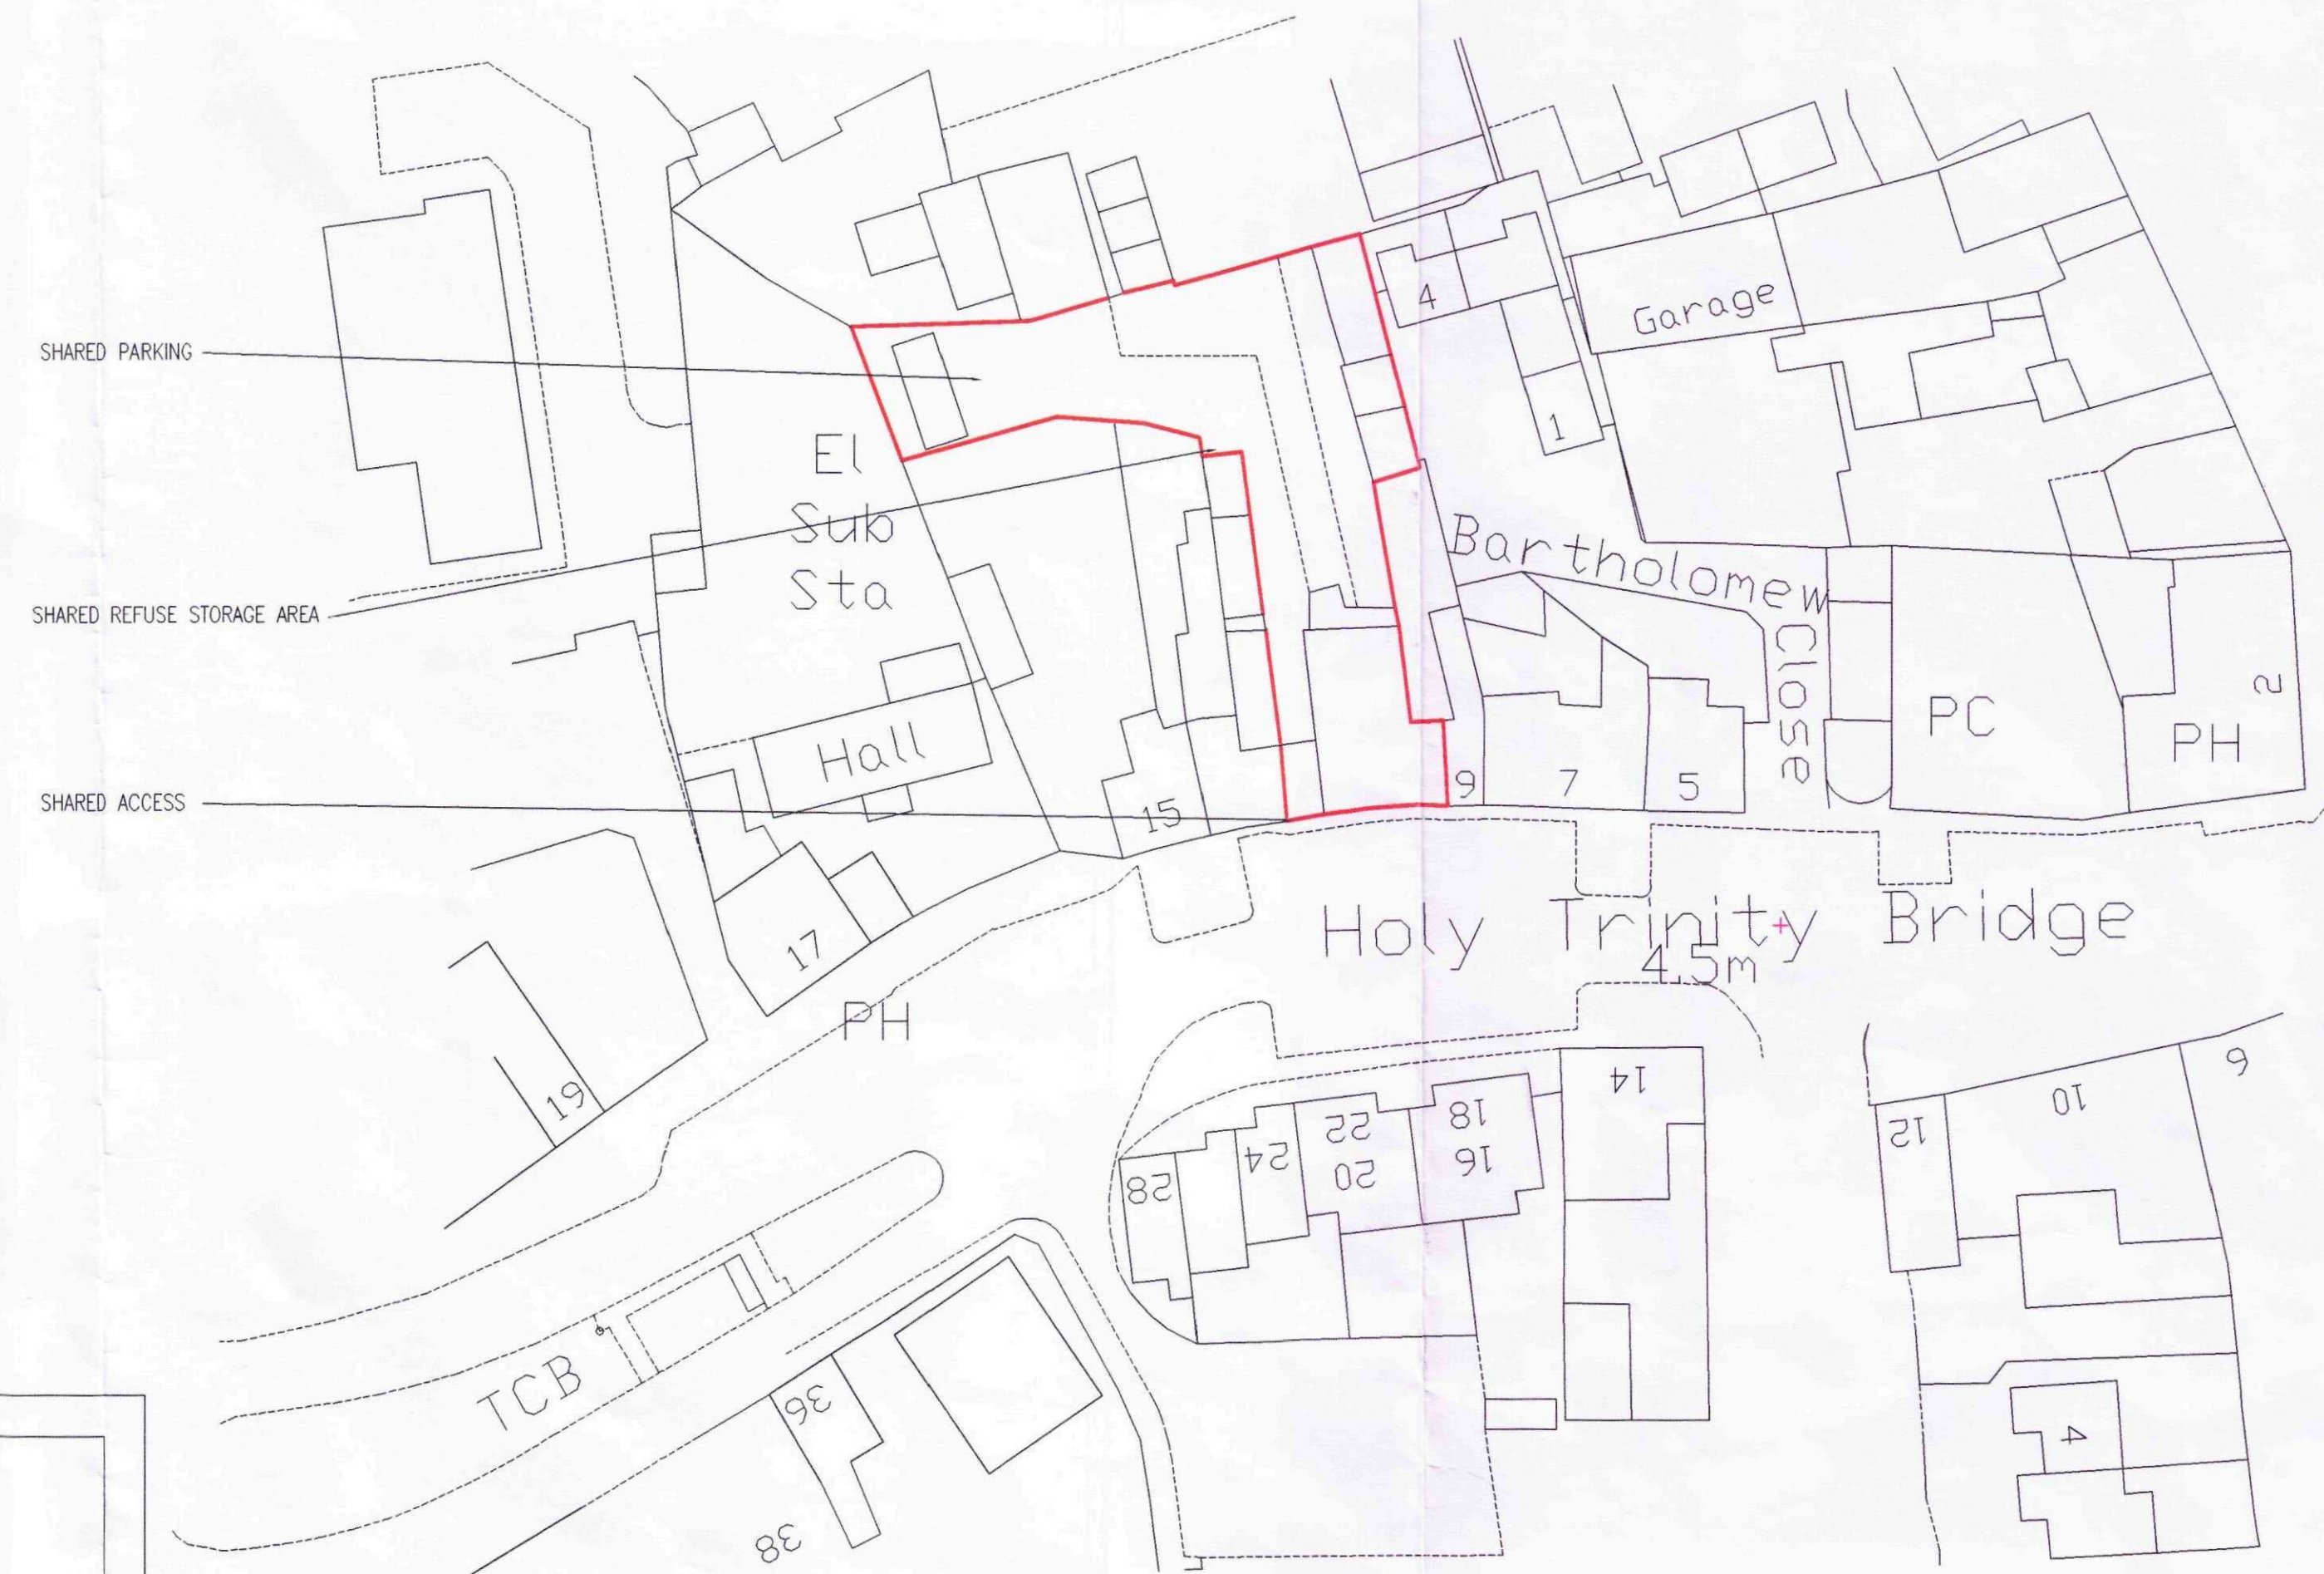

PROPOSED BLOCK PLAN

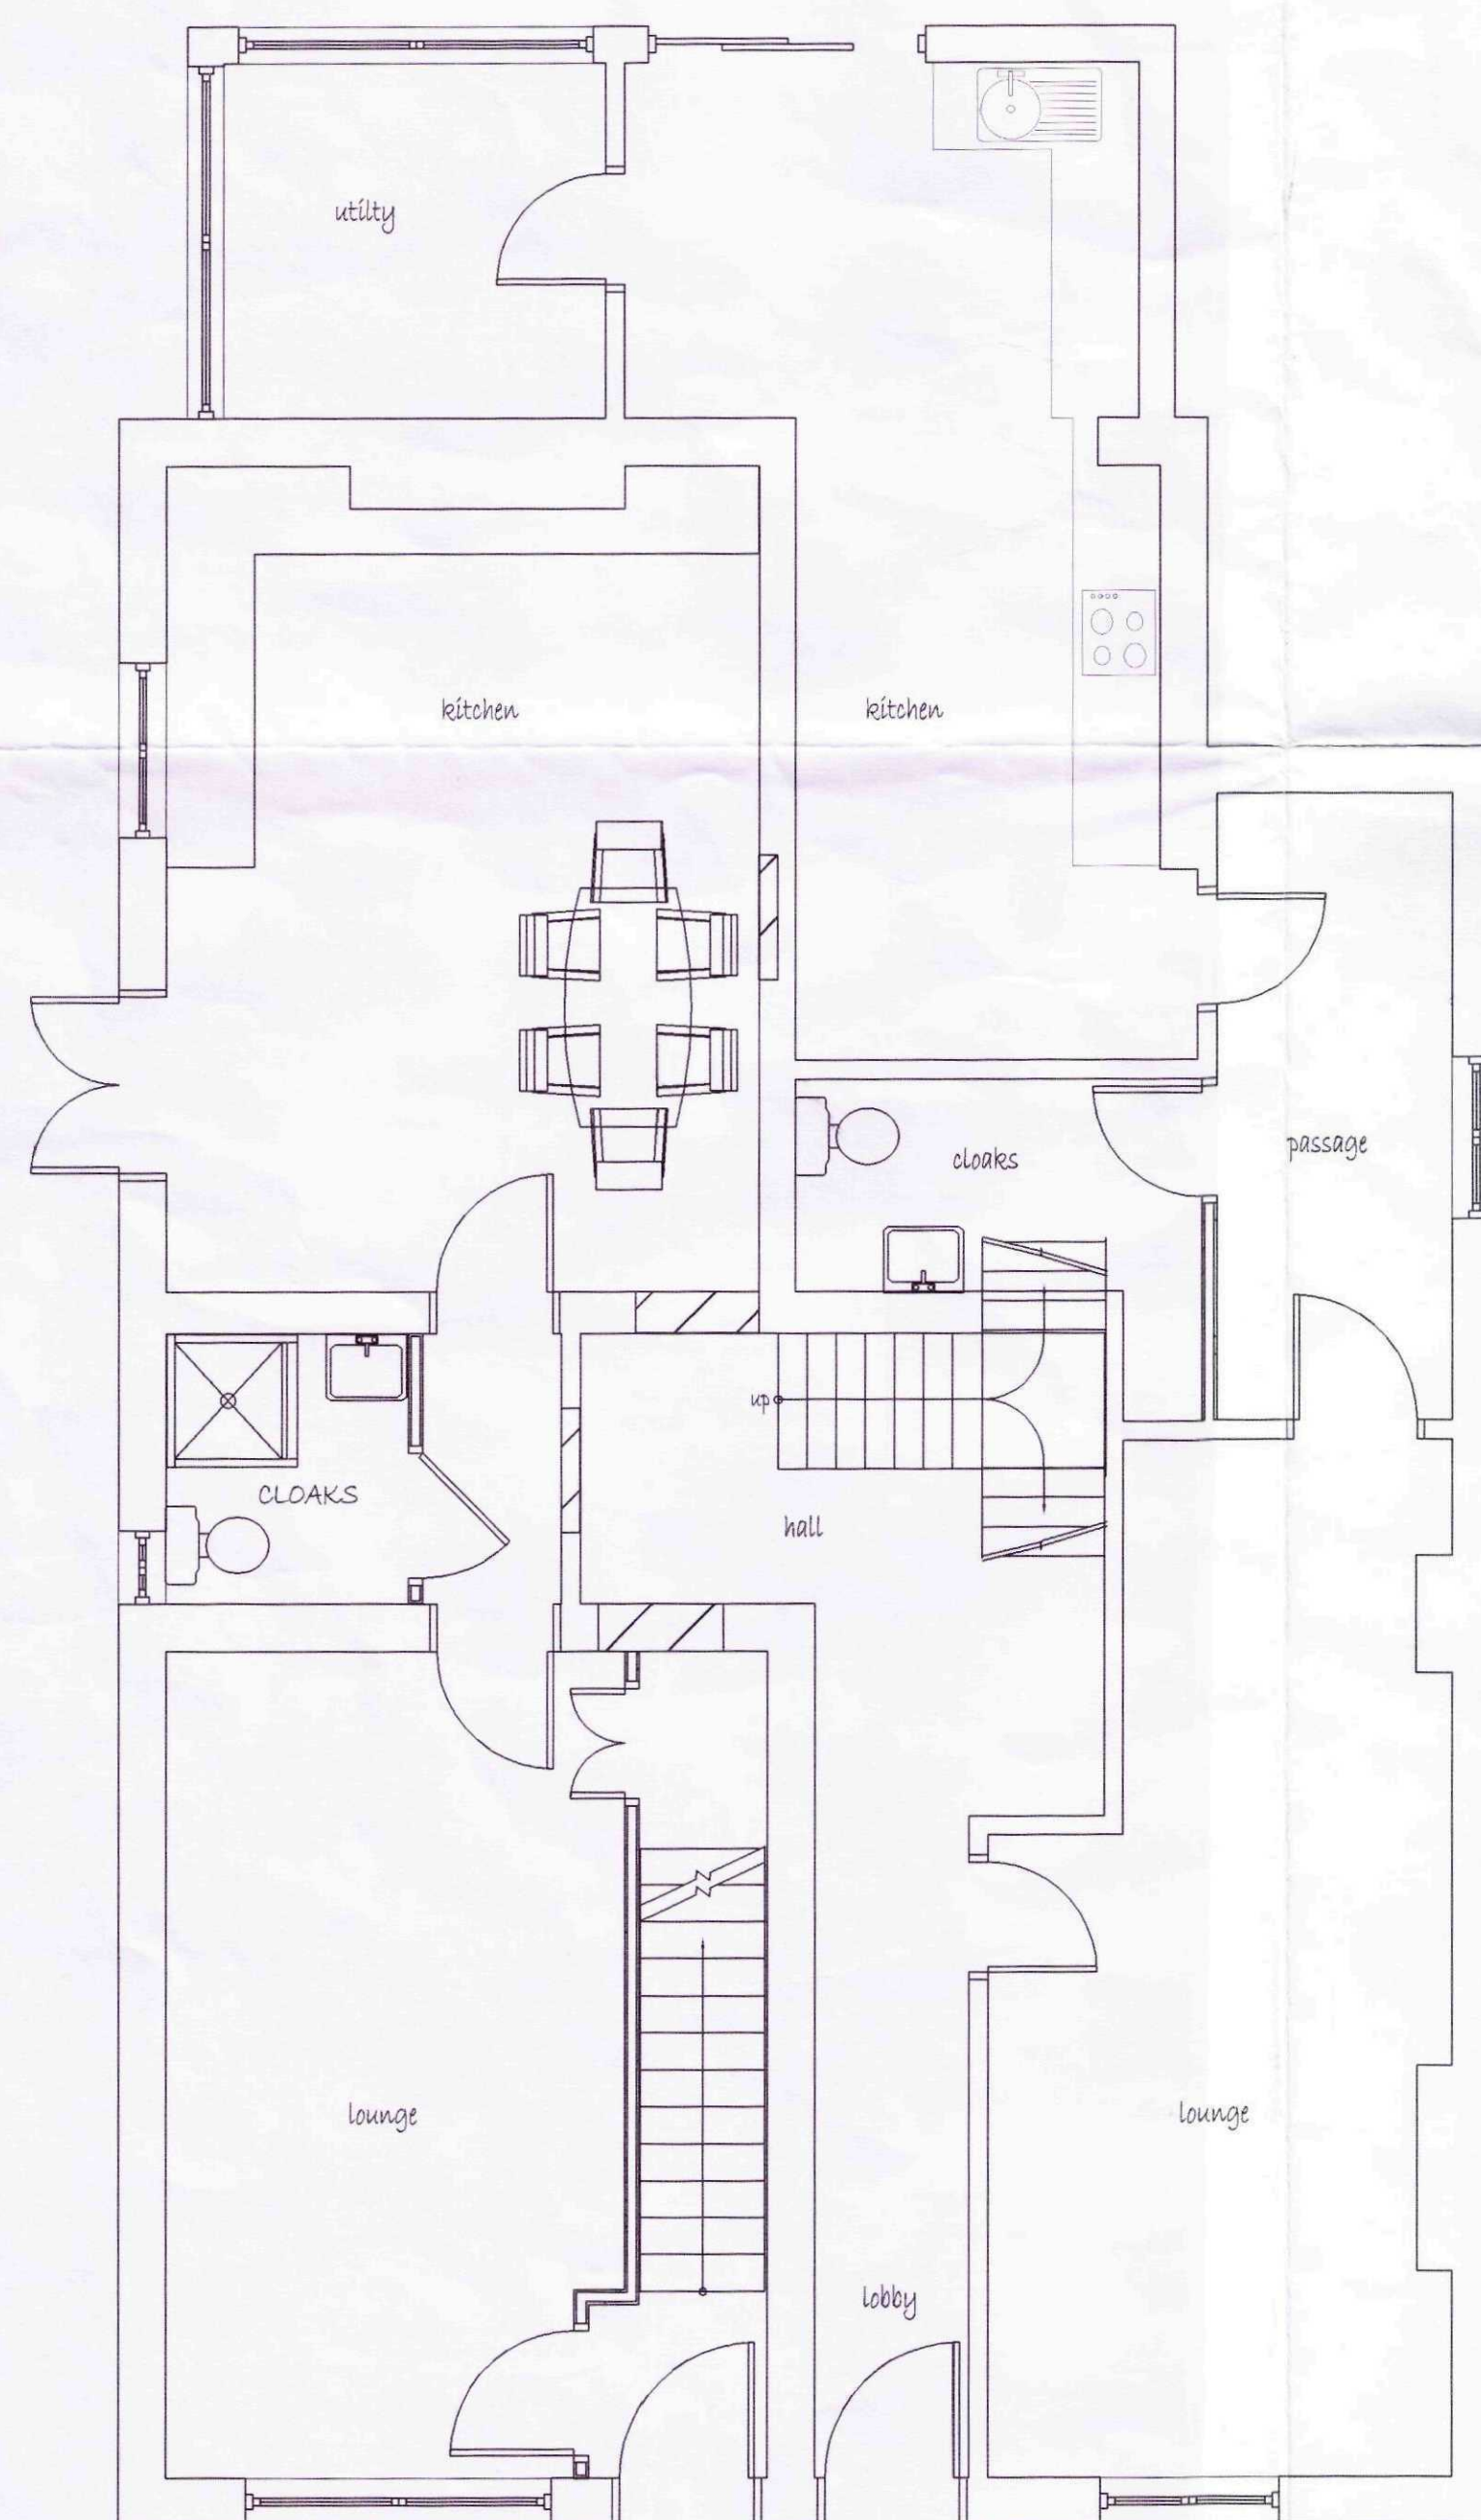

PROPOSED
EXISTING GROUND FLOOR PLAN

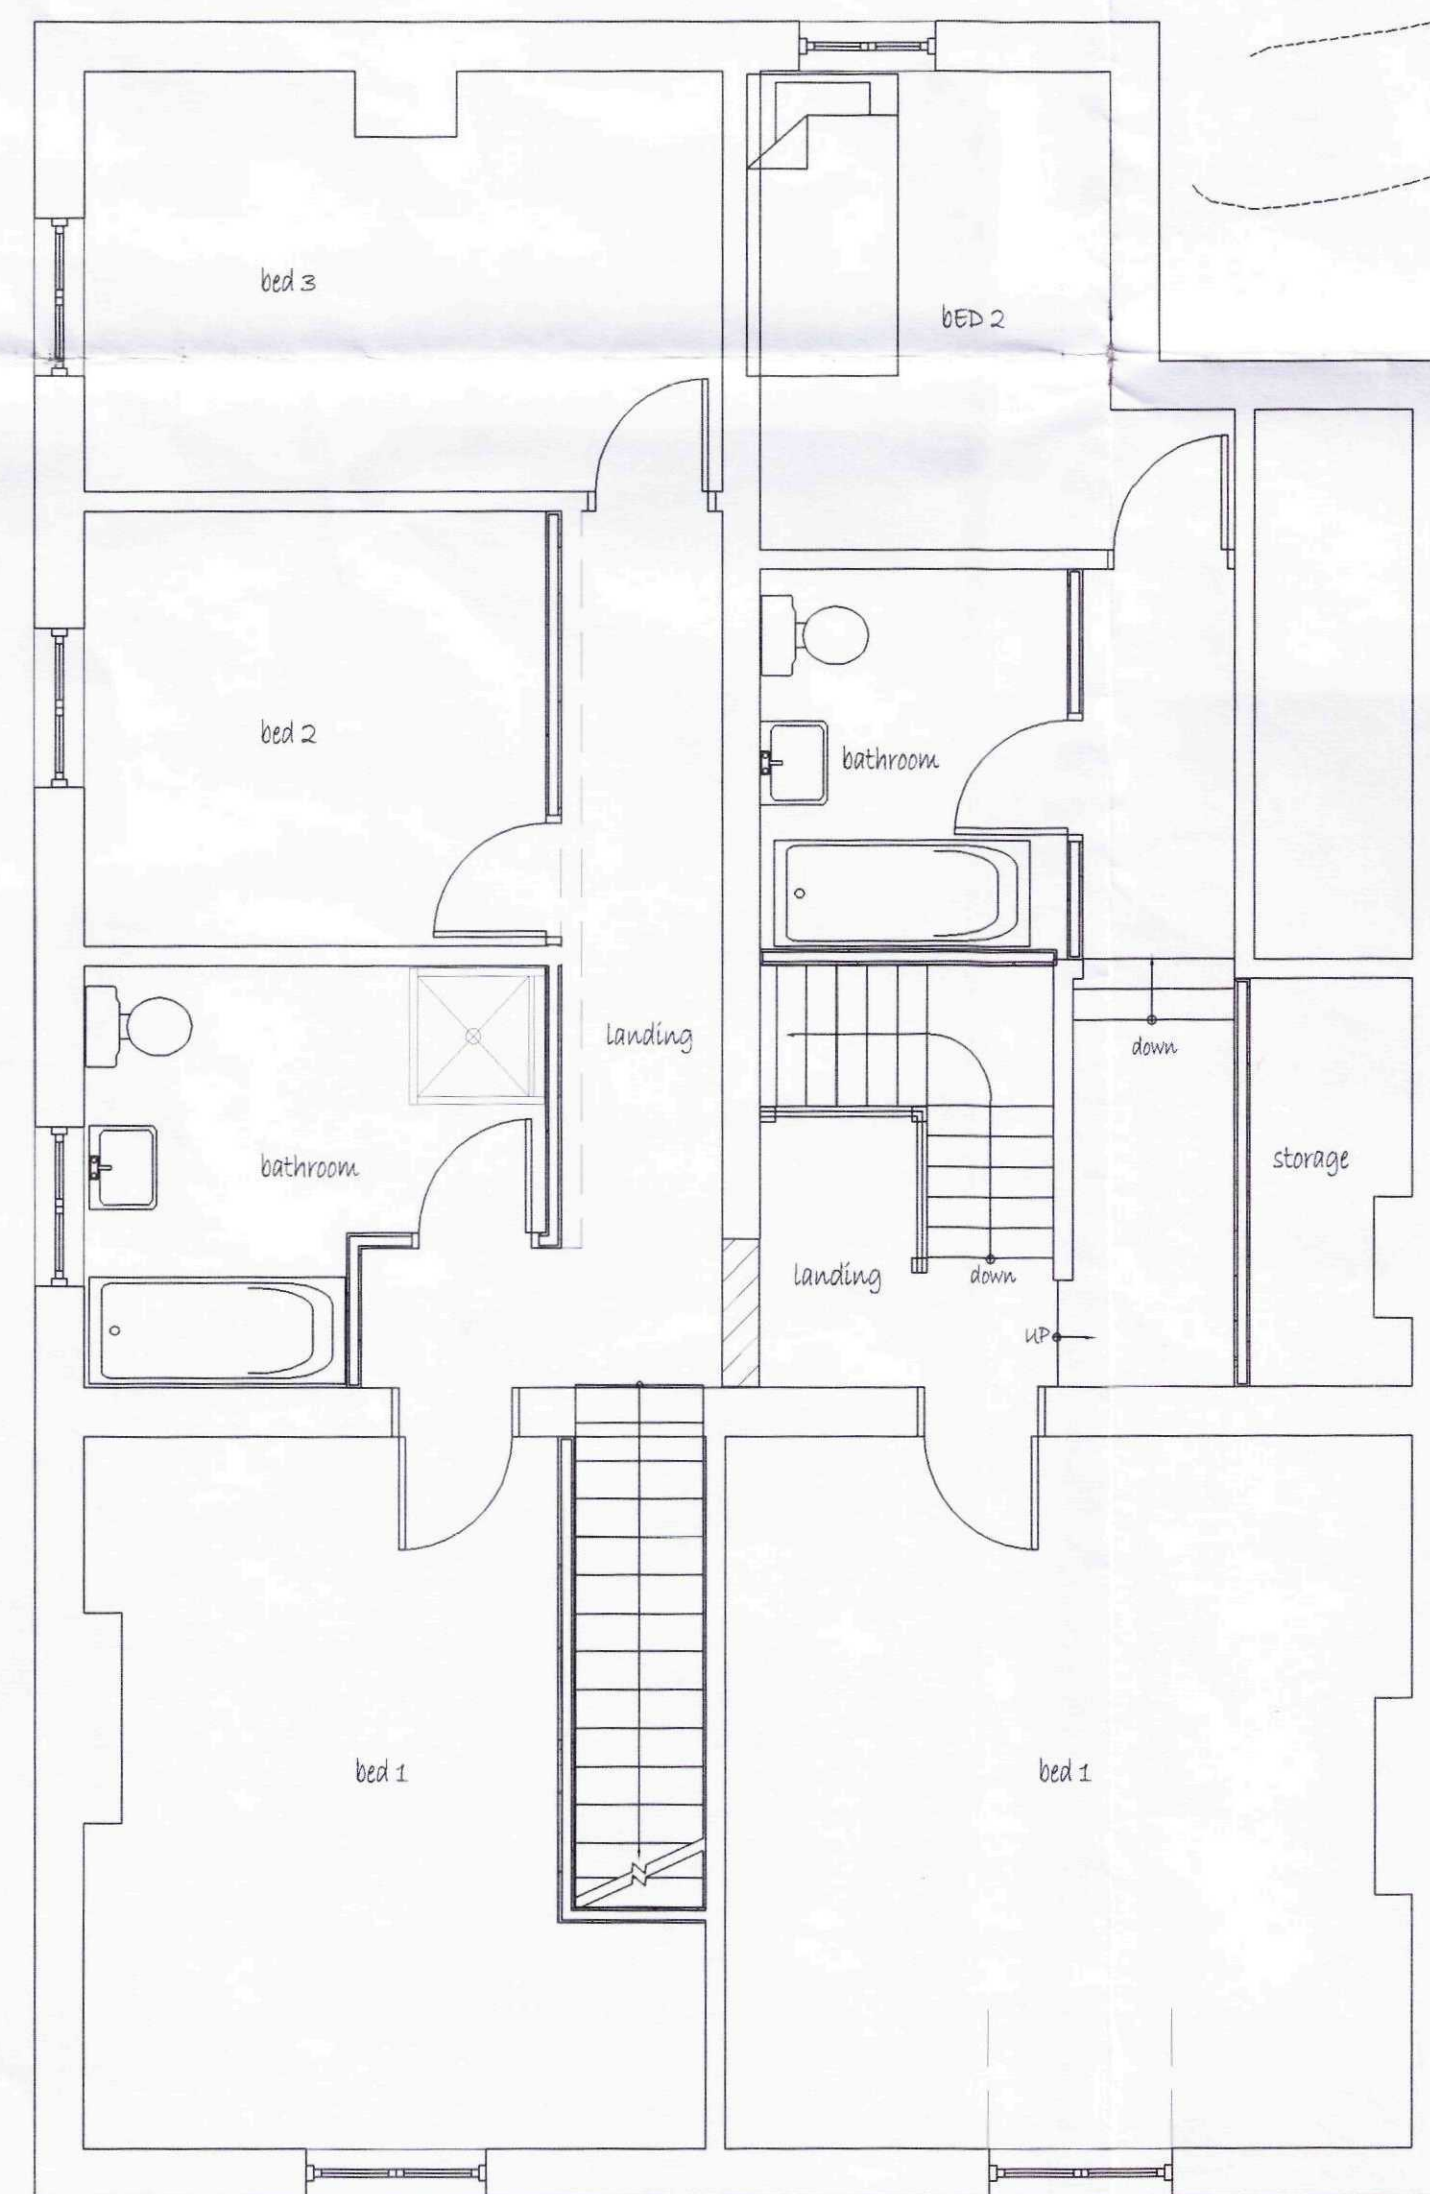

PROPOSED
EXISTING FIRST FLOOR PLAN

SHDC
Planning & Development
18 MAR 2009
Ref: 0196109

WENMAN DESIGN SOLUTIONS Ltd.
2 Austendyke Road
Weston Hills
Spalding
Lincs. PE12 6BX
Tel/Fax 01775 724171
Mobile 0784 1718457
enquiries@wenmanbuildingdesign.co.uk

Project:
Conversion of building into 2
separate dwellings

Client:
MR & MRS BRADLEY
11 WEST STREET
CROWLAND
PETERBOROUGH
Lincs.

DRAWING:
PROPOSED FLOOR PLANS
PROPOSED ELEVATIONS
PROPOSED BLOCK PLAN

**DETERMINED
PLAN**

DRAWING NO: WEN/1293/09/01
DATE: MARCH 2009




DRAWN BY: RW
SCALE: 1:50 1:100 1:500 1:1250

COPIES OF THESE DRAWINGS MUST NOT BE TAKEN, TRACED OR ALTERED FOR ANY PURPOSE OTHER THAN THAT FOR WHICH THEY ARE ISSUED WITHOUT THE WRITTEN PERMISSION OF WENMAN BUILDING DESIGN. THESE SERVICES ARE PROVIDED ONLY FOR THE PURPOSE OF OBTAINING PLANNING OR BUILDING REGULATIONS APPROVAL AND DO NOT CONSTITUTE A FULL SPECIFICATION FOR THE PROPOSED WORKS AND MUST NOT BE USED AS A CONTRACT DOCUMENT ALONE.


THE PROPOSED WORK WILL NOT BE SUPERSEDED/REPLACED BY ANY OTHER BUILDING DESIGN (written or otherwise) in writing by the client, therefore it is the client's responsibility to ensure that the BUILDING DESIGN is kept up to date and that any necessary amendments are made to the BUILDING DESIGN. THE BUILDING DESIGN IS NOT A CONTRACT DOCUMENT AND DOES NOT CONSTITUTE A FULL SPECIFICATION FOR THE PROPOSED WORKS. 

THESE DRAWINGS ARE NOT TO BE USED FOR CONSTRUCTION/ERECTION PURPOSES. ALL DIMENSIONS FOR SETTING OUT OF THE WORKS ARE SHOWN ON THE DRAWINGS TO BE CHECKED BY THE BUILDING CONTRACTOR PRIOR TO COMMENCEMENT OF WORK AND ANY DISCREPANCIES REPORTED IMMEDIATELY. WHERE APPLICABLE DIMENSIONS SHOWN ARE UNDER THE OUTLINE/PERIMETER OF THE WORKS AND NOT FINISHED PLACES. IF IT IS RECOMMENDED THAT A SET-OUT SURVEY IS REQUIRED PRIOR TO COMMENCEMENT OF WORKS, THE ACTUAL POSITIONS OF EXISTING SERVICES (PIPE, ELECTRICAL CABLES) ARE NOT GENERALLY SHOWN. THE ACTUAL POSITIONS OF SERVICES MUST BE CHECKED BY THE BUILDING CONTRACTOR PRIOR TO COMMENCEMENT OF WORK AND REPORTED TO THE BUILDING DESIGNER IMMEDIATELY.

SCALE & DATE:
The client is to ensure that the appointed contractor is familiar with and complies with Health & Safety for Building Sites and Work Places.

   

SITE PLAN

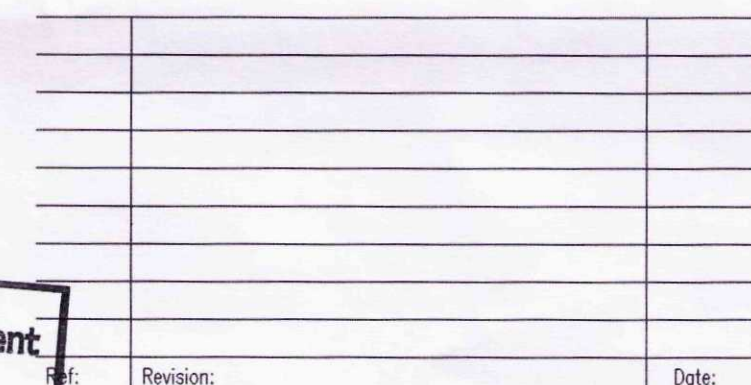

WENMAN DESIGN SOLUTIONS Ltd.
2 Austendyke Road
Weston Hills
Spalding
Lincs. PE12 6BX
Tel/Fax 01775 724171
Mobile 0784 1718457
enquiries@wenmanbuildingdesign.co.uk

Project:

Conversion of building into 2 separate dwellings

Client: MR & MRS BRADLEY
11 WEST STREET
CROWLAND
PETERBOROUGH
Lincs.

DRAWING:

EXISTING FLOOR PLANS
EXISTING ELEVATIONS
EXISTING BLOCK PLAN
SITE PLAN

DRAWING N°:
WEN/1293/09/00

DRAWN BY:

DATE:	MARCH 2009
SCALES:	1:50 1:100 1:500 1:1250

**ETERM
PLAN**

[illegible]