


AREA SCHEDULE

FLOOR LEVEL	AREA (m2)	AREA (sq ft)
Ground Floor	108.6 m ²	1168.45 ft ²
	108.6 m ²	1168.45 ft ²

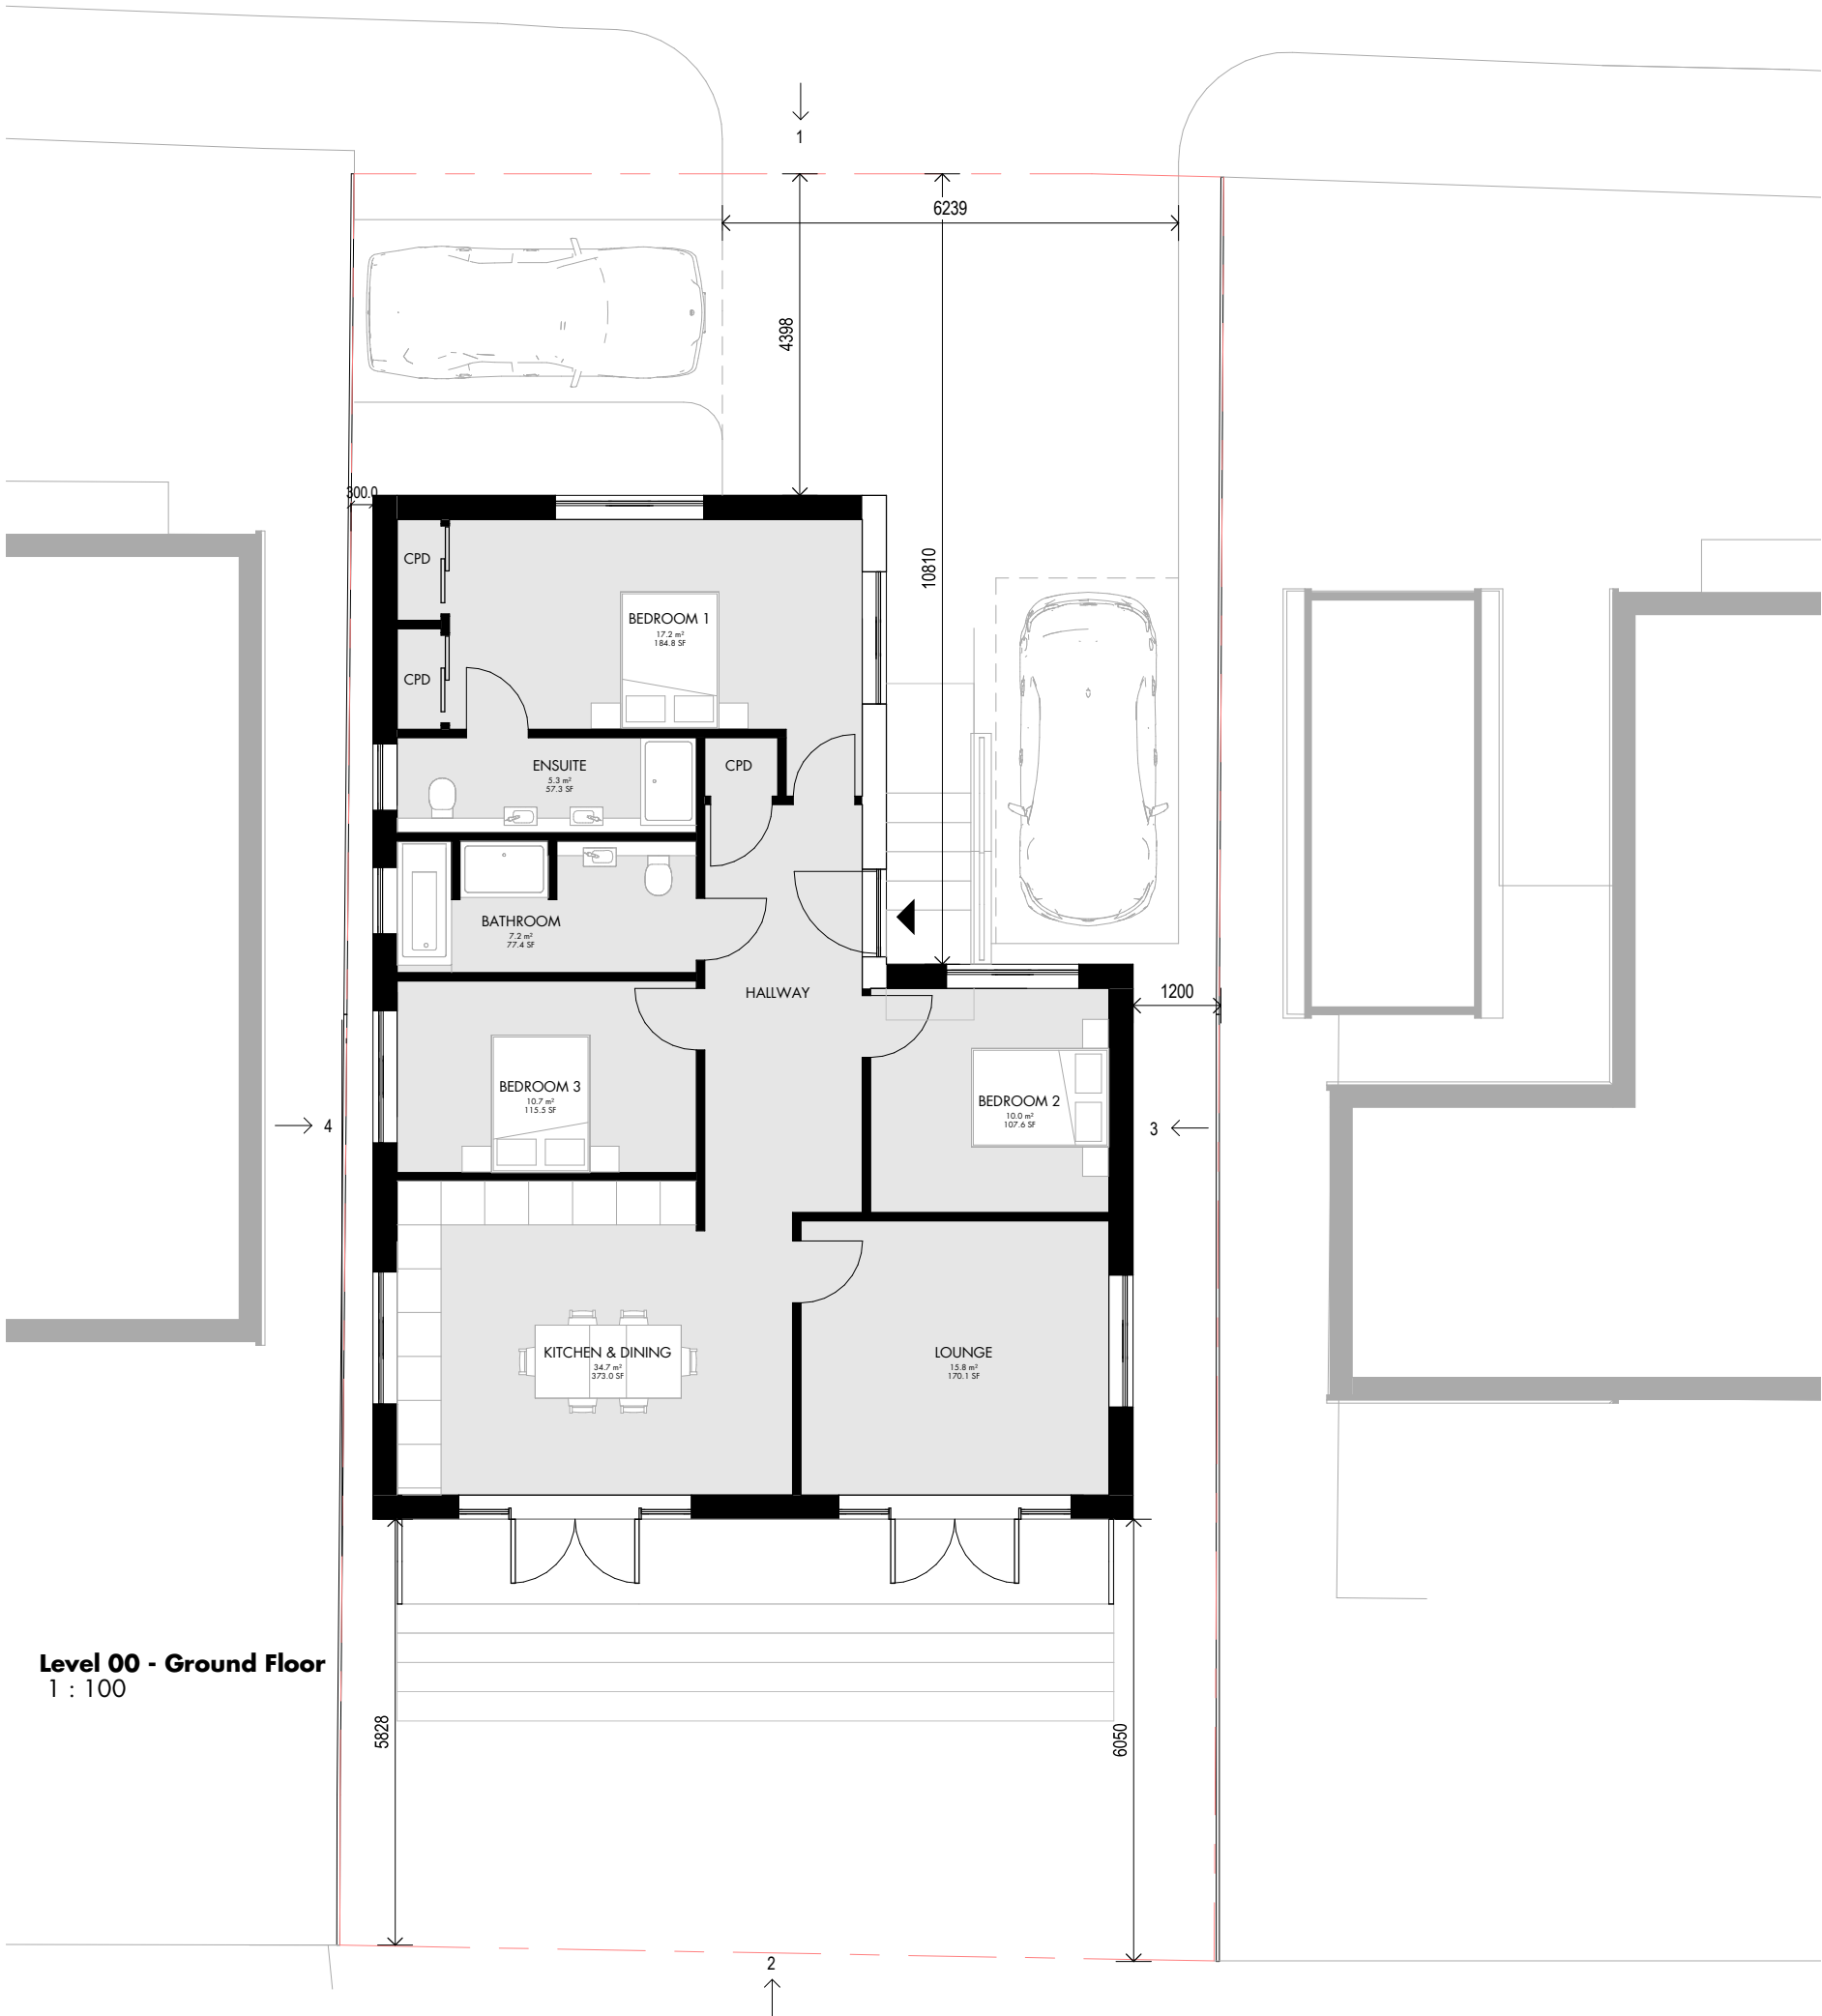

Contractors must work only to figured dimensions which are to be checked on site, any discrepancies are to be reported to the architect before proceeding.

All rights described in chapter IV of the copyright, designs and patents act 1988 have been generally asserted.

Information contained within this drawing is the sole copyright of TMV Architects and should not be reproduced or imparted to a third party without written permission.

- Proposed Walls
- Proposed Area
- Principal Entrance



A	26.05.21	Amended as per the planners' comments	NA	TJM
Rev	Date	Details	NA	TJM
Issued for:			Drawn	Checked

PLANNING

Project Name:	Project No:
HARRINGTON DRIVE, CROWLAND	761
Dwg No:	004
Rev:	A
Drawing Name:	Scale:
PROPOSED FLOOR PLAN	1 : 100 @A3
Drawn By:	Date:
NA	01.02.2021
Checked By:	Date:
TJM	01.02.2021