


AREA SCHEDULE

FLOOR LEVEL	AREA (m2)	AREA (sq ft)
Ground Floor	108.6 m²	1168.45 ft²
	108.6 m²	1168.45 ft²

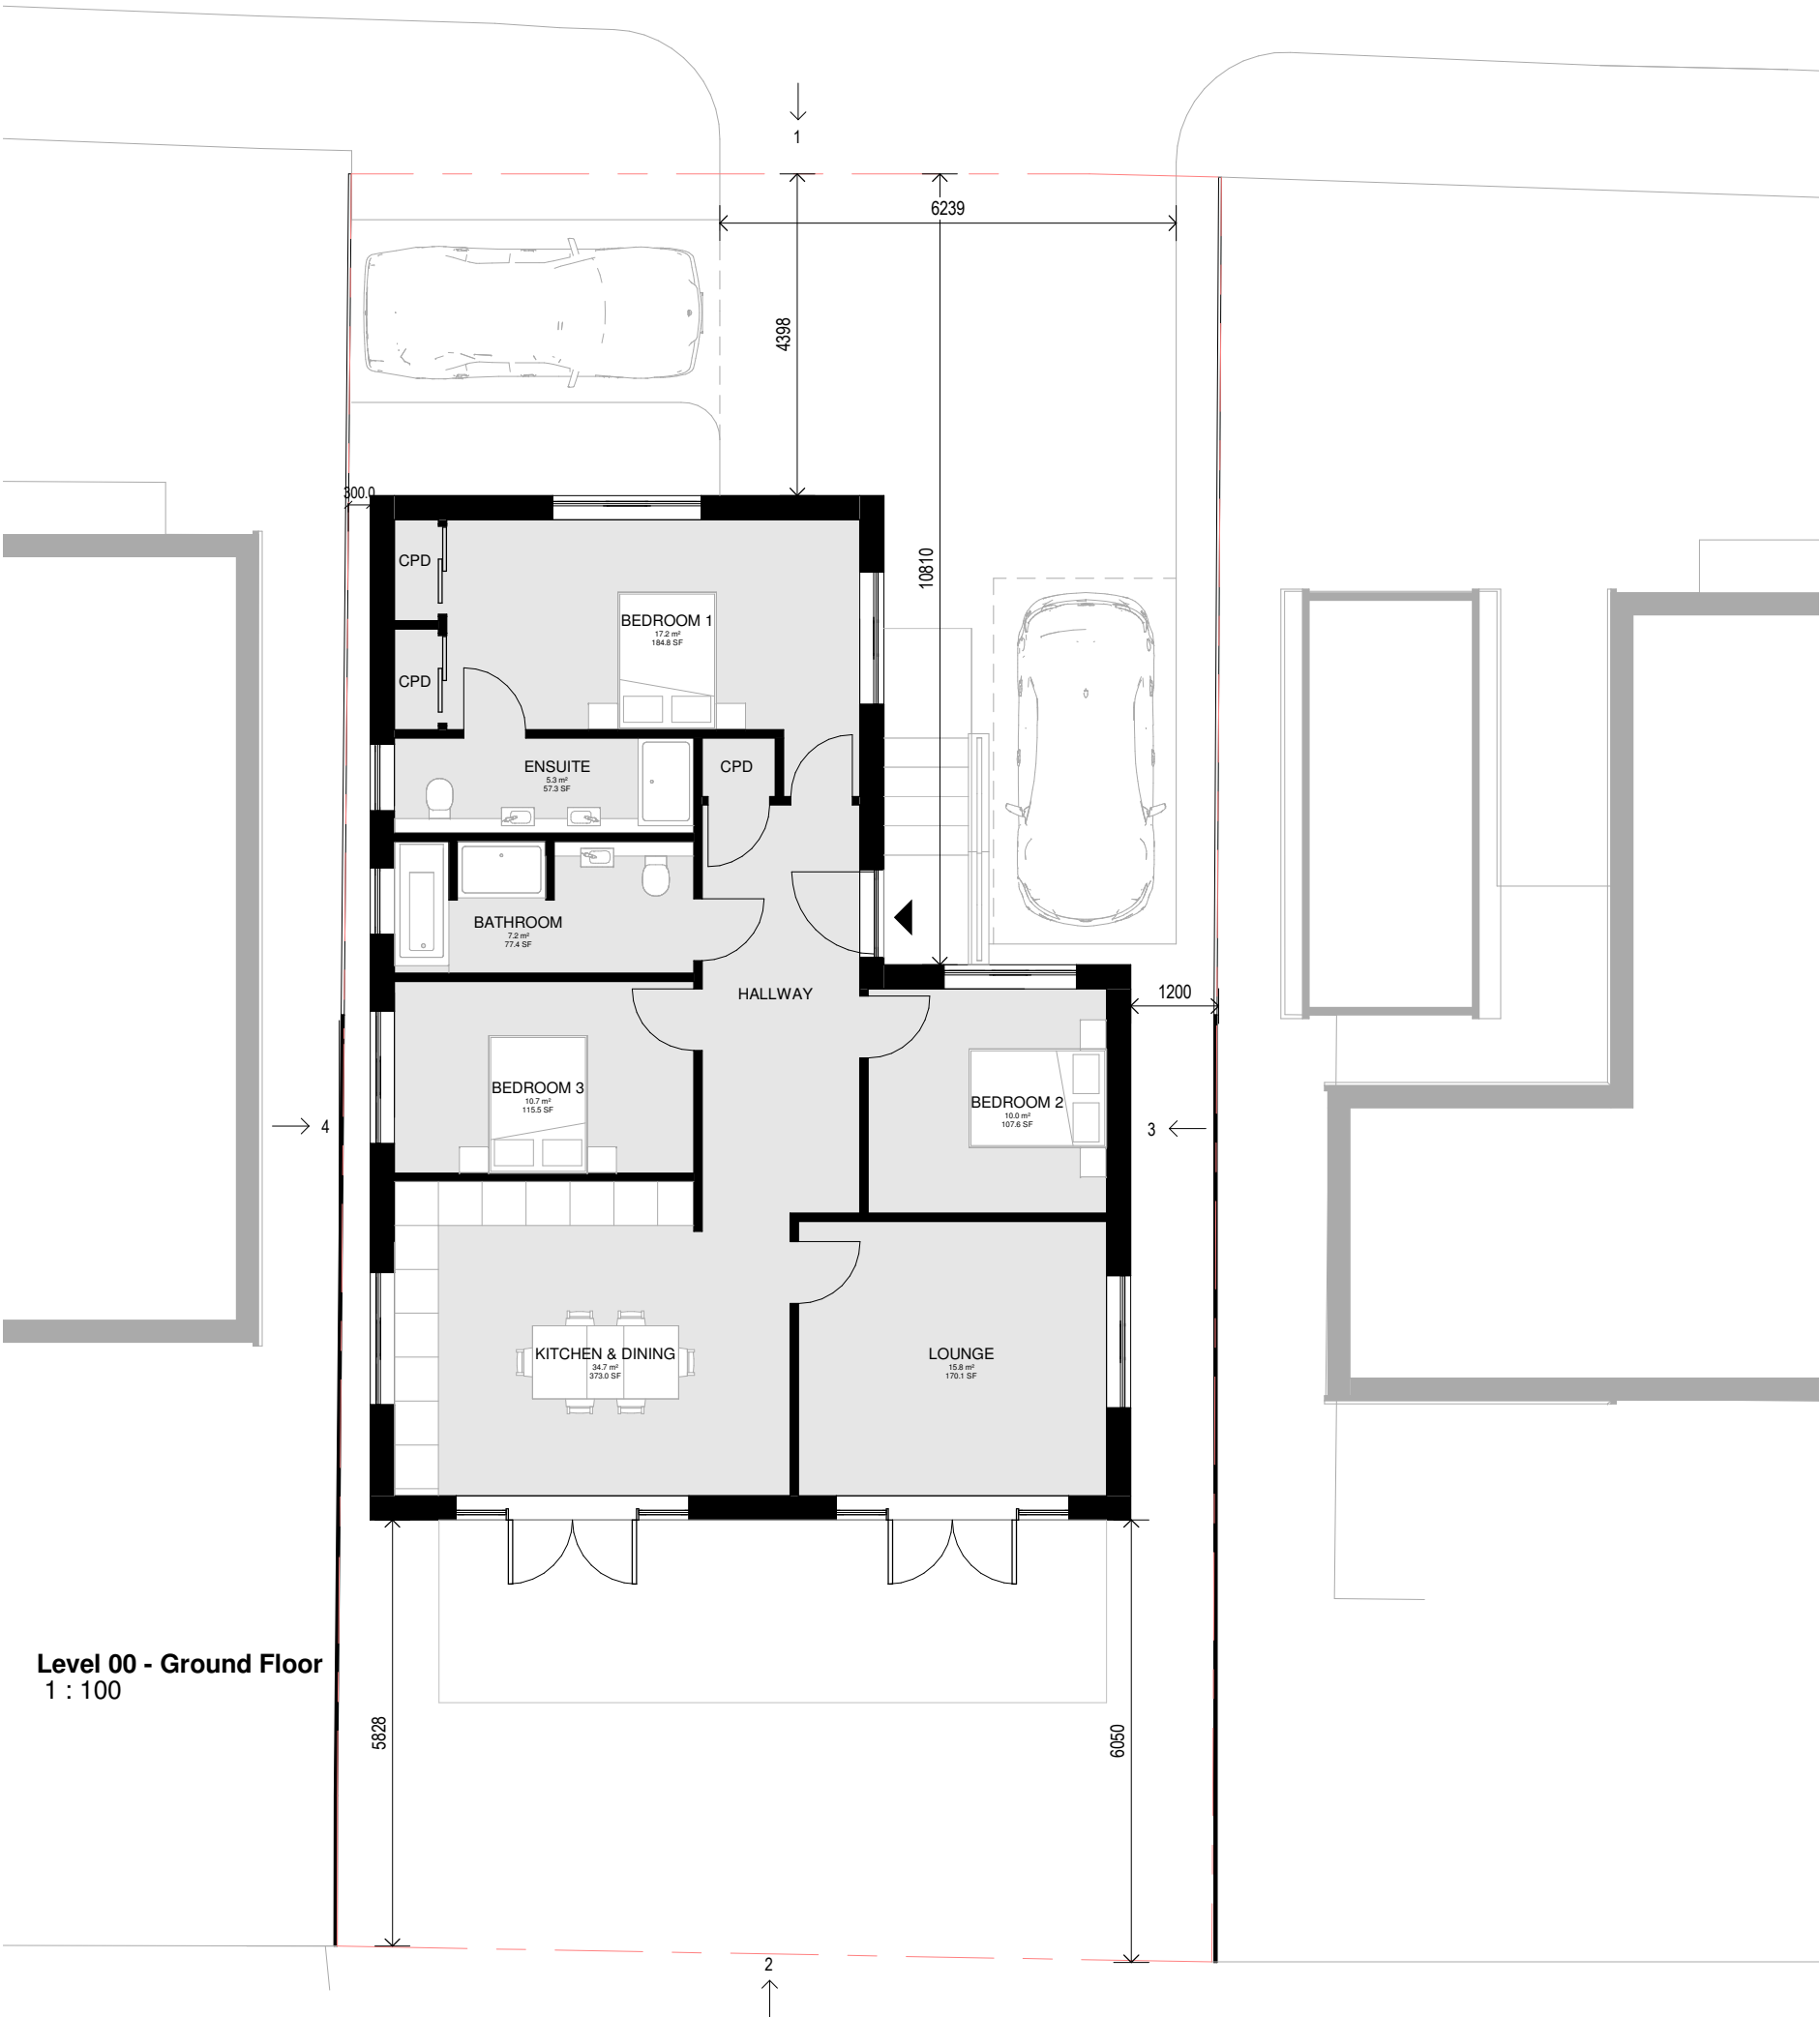

Level 00 - Ground Floor
1 : 100

Contractors must work only to figured dimensions which are to be checked on site, any discrepancies are to be reported to the architect before proceeding.

All rights described in chapter IV of the copyright, designs and patents act 1988 have been generally asserted.

Information contained within this drawing is the sole copyright of TMV Architects and should not be reproduced or imparted to a third party without written permission.


- Proposed Walls
- Proposed Area
- Principal Entrance



01.02.21 FIRST ISSUE	NA	TJM
Rev Date	Details	Drawn Checked
Issued for:	PLANNING	
Project Name:	HARRINGTON DRIVE, CROWLAND	
Project No:	761	
Dwg No:	004	
Rev:		
Drawing Name:	PROPOSED FLOOR PLAN	
Scale:	1 : 100 @A3	
Drawn By:	NA	Date: 01.02.2021
Checked By:	TJM	Date: 01.02.2021

AREA SCHEDULE

FLOOR LEVEL	AREA (m2)	AREA (sq ft)
Ground Floor	108.6 m²	1168.45 ft²
	108.6 m²	1168.45 ft²

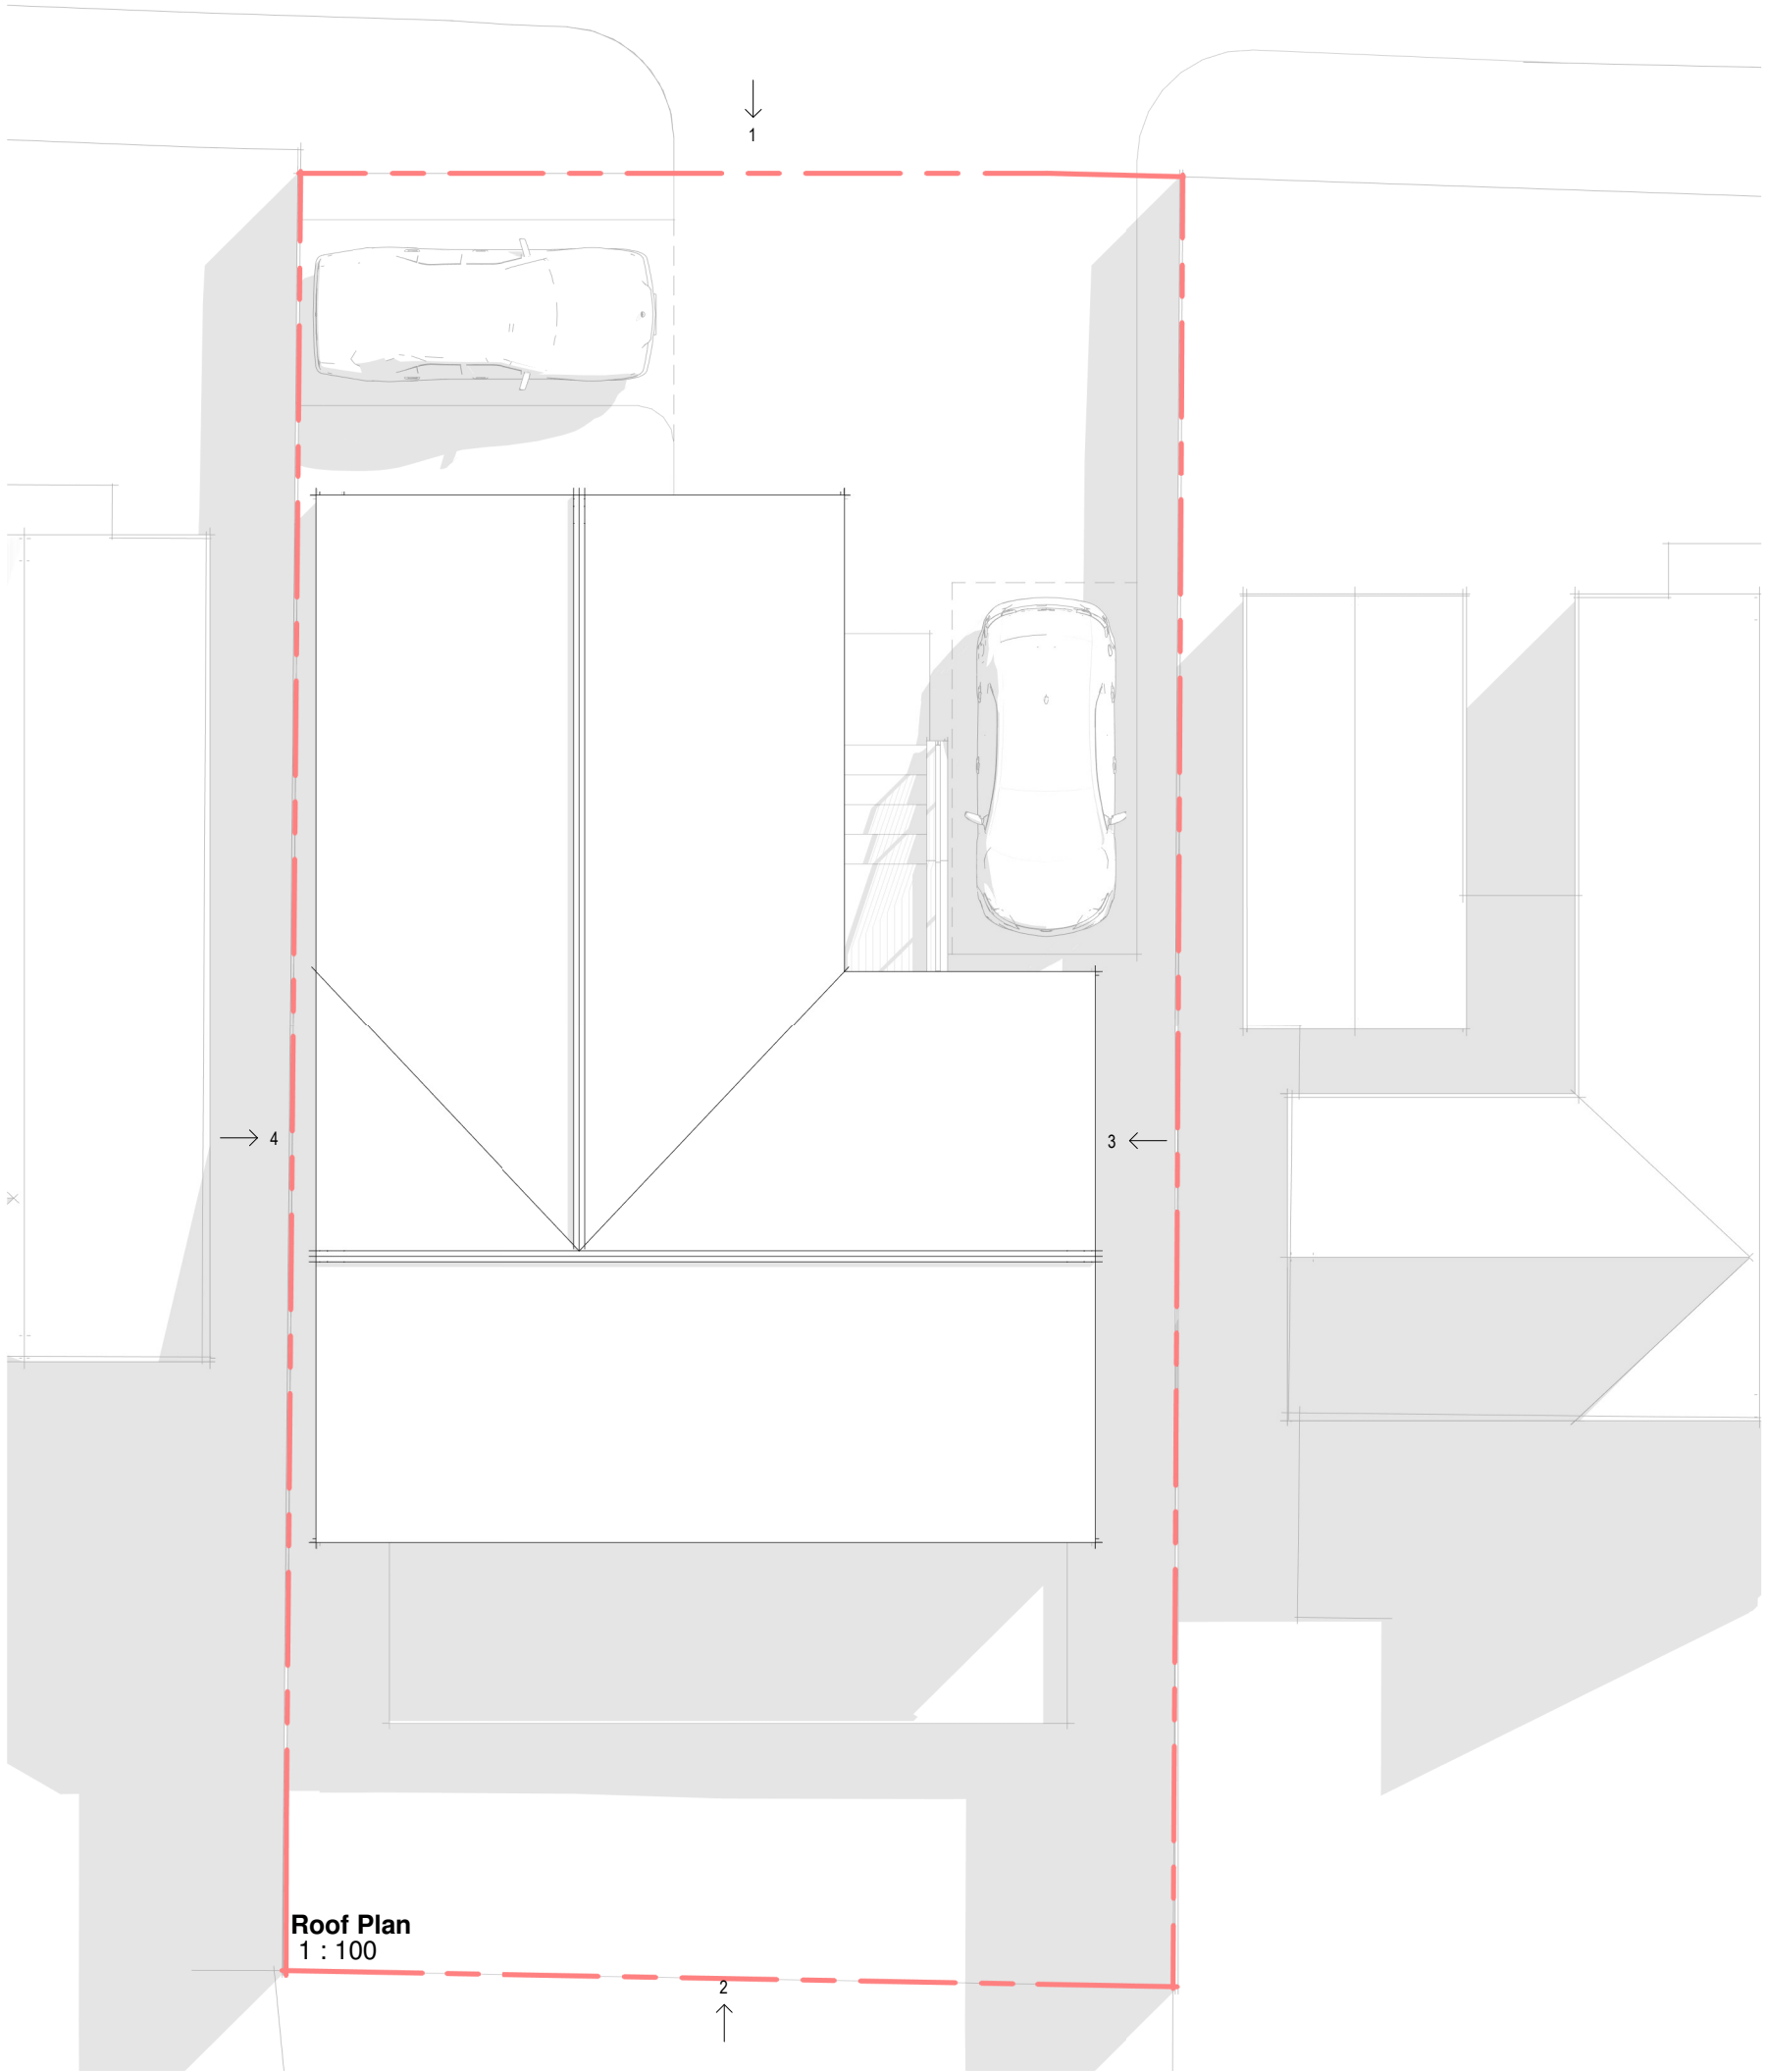

Contractors must work only to figured dimensions which are to be checked on site, any discrepancies are to be reported to the architect before proceeding.

All rights described in chapter IV of the copyright, designs and patents act 1988 have been generally asserted.

Information contained within this drawing is the sole copyright of TMV Architects and should not be reproduced or imparted to a third party without written permission.


- Proposed Walls
- Proposed Area
- Principal Entrance



01.02.21	FIRST ISSUE	NA	TJM
Rev	Date	Drawn	Checked
Issued for:			
Project Name:		Project No:	
HARRINGTON DRIVE, CROWLAND		761	
		Dwg No:	
		005	
		Rev:	
Drawing Name:		Scale:	
PROPOSED ROOF PLAN		1 : 100 @A3	
		Drawn By: Date:	
		NA 01.02.2021	
		Checked By: Date:	
		TJM 01.02.2021	




Elevation 1
1 : 100

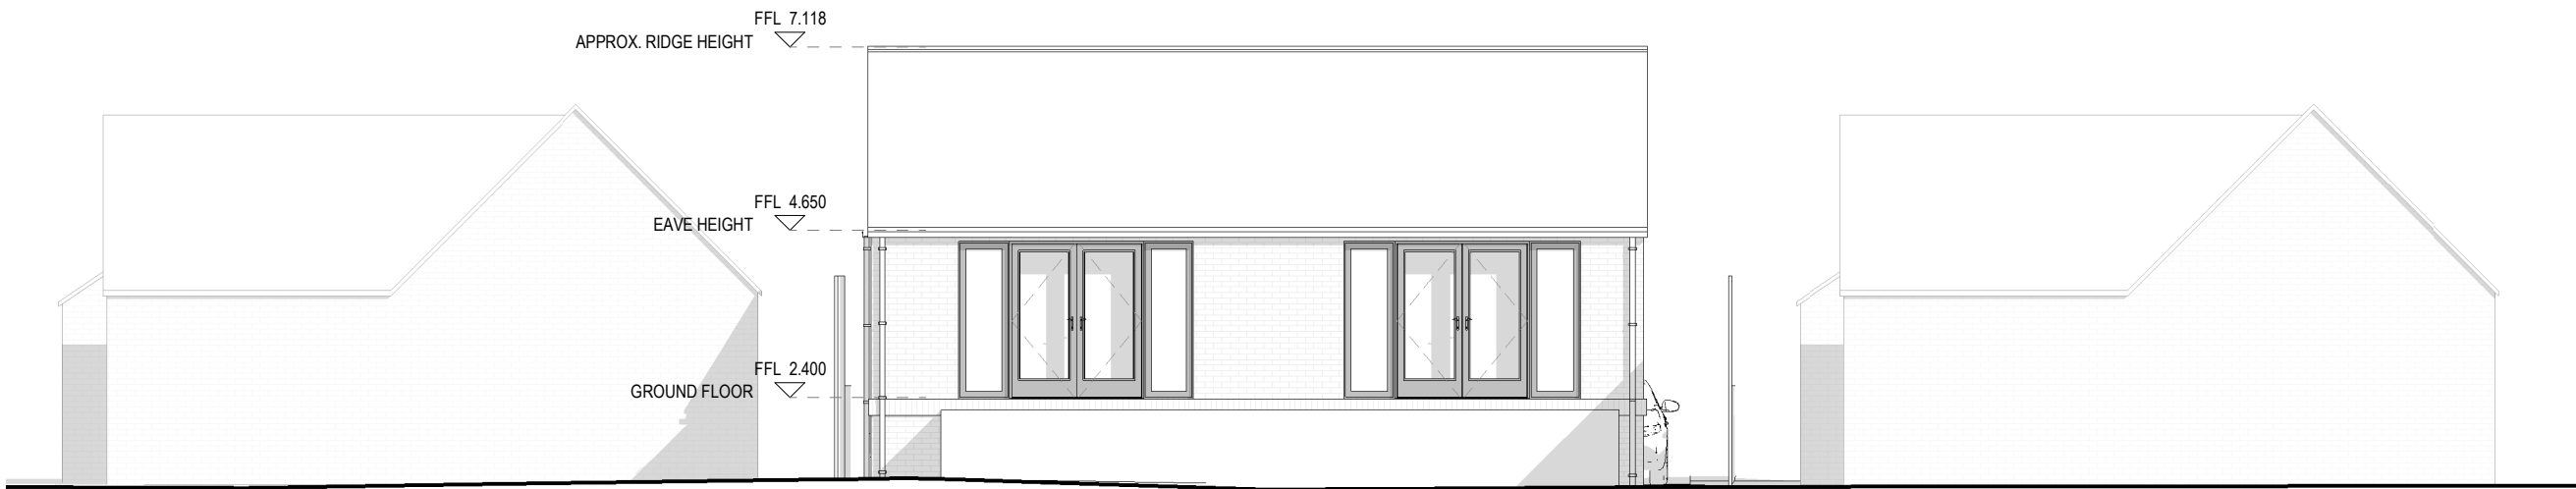

Elevation 2
1 : 100



01.02.21 FIRST ISSUE		NA	TJM	
Rev	Date	Details	Drawn	Checked
Issued for:				
PLANNING				
Project Name:		Project No:		
HARRINGTON DRIVE, CROWLAND		761		
		Dwg No:		
		006		
		Rev:		
Drawing Name:		Scale:		
PROPOSED ELEVATIONS - SHEET 1		1 : 100 @A3		
Drawn By:		Date:		
NA		01.02.2021		
Checked By:		Date:		
TJM		01.02.2021		

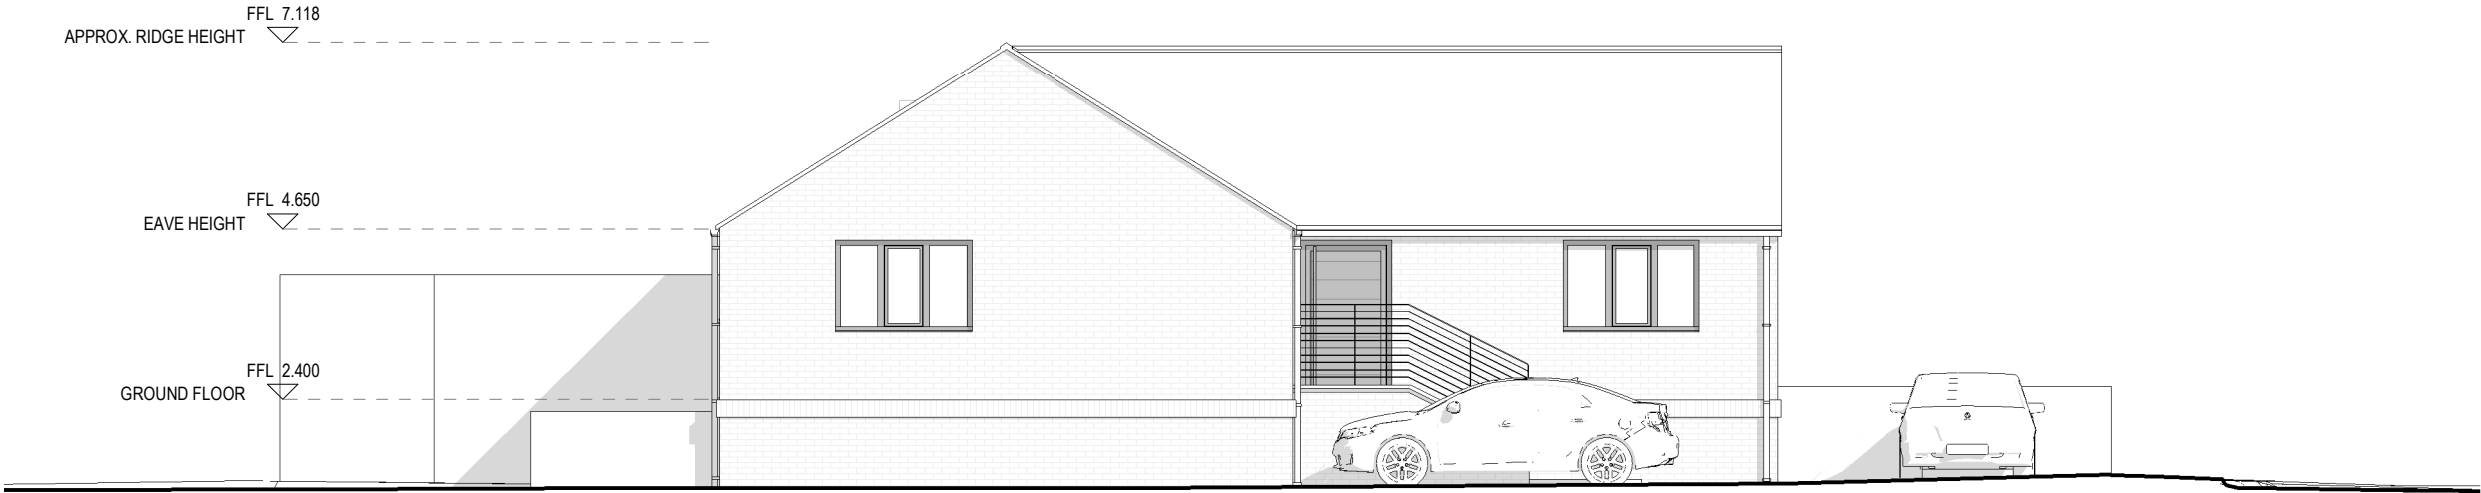

Elevation 3
1 : 100



Elevation 4
1 : 100



01.02.21 FIRST ISSUE		NA	TJM
Rev	Date	Details	Drawn
Issued for:			
Project Name:		Project No:	
HARRINGTON DRIVE, CROWLAND		761	
		Dwg No:	
		007	
		Rev:	
Drawing Name:		Scale:	
PROPOSED ELEVATIONS - SHEET 2		1 : 100 @A3	
Drawn By:		Date:	
NA		01.02.2021	
Checked By:		Date:	
TJM		01.02.2021	



3D View 1

01.02.21 FIRST ISSUE		NA TJM	
Rev	Date	Details	Drawn Checked
Issued for:			
PLANNING			
Project Name:		Project No:	
HARRINGTON DRIVE,		761	
CROWLAND		Dwg No:	
		008	
		Rev:	
Drawing Name:		Scale:	
PROPOSED 3D VIEW 1		@A3	
Drawn By:		Date:	
NA		01.02.2021	
Checked By:		Date:	
TJM		01.02.2021	



3D View 2

01.02.21 FIRST ISSUE		NA TJM	
Rev	Date	Details	Drawn Checked
Issued for:			
PLANNING			
Project Name:		Project No:	
HARRINGTON DRIVE,		761	
CROWLAND		Dwg No:	
		009	
		Rev:	
Drawing Name:		Scale:	
PROPOSED 3D VIEW 2		@A3	
Drawn By:		Date:	
NA		01.02.2021	
Checked By:		Date:	
TJM		01.02.2021	