



AREA SCHEDULE

FLOOR LEVEL	AREA (m2)	AREA (sq ft)
Ground Floor	108.6 m ²	1168.45 ft ²
	108.6 m ²	1168.45 ft ²

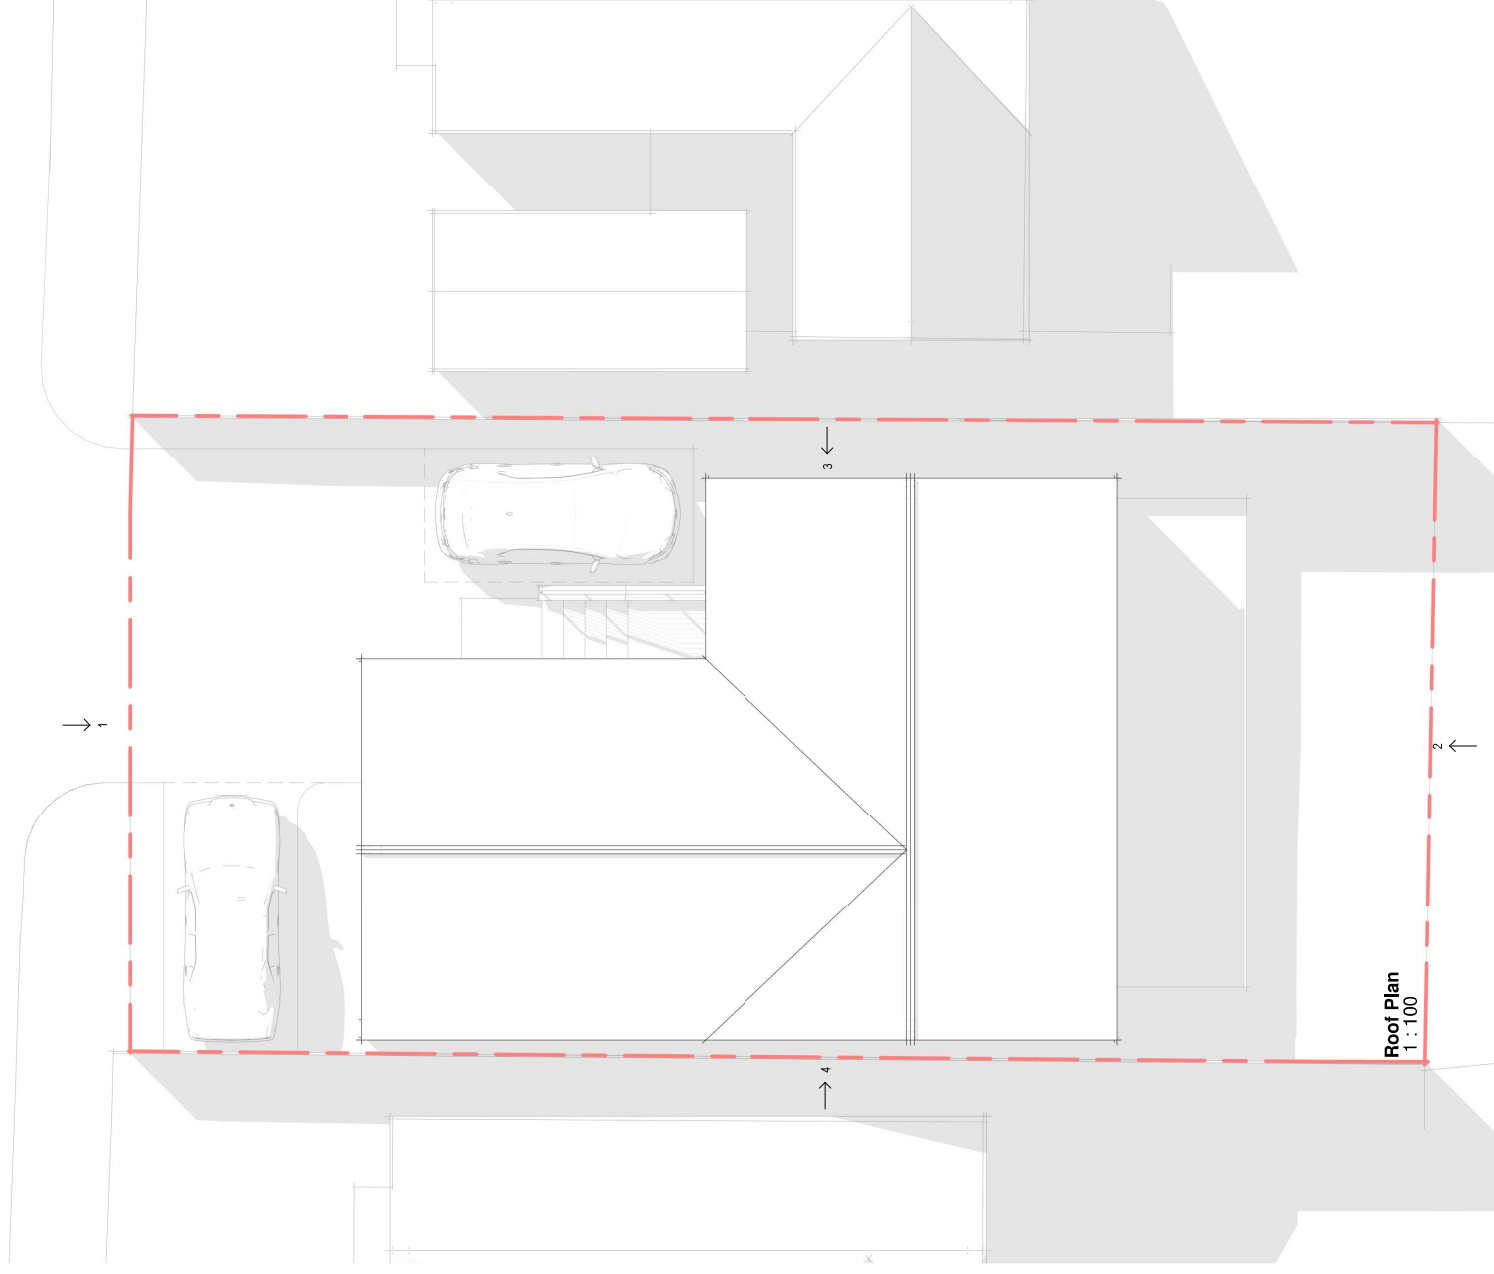

Roof Plan
1 : 100

 

No.	01 02 01 PART 1 ISSUE	Drawn By	MA	Scale	1" = 100'	Sheet No.	MA
Revised By		Drawn By	MA	Scale	1" = 100'	Sheet No.	MA
Project Name		HARRINGTON DRIVE, E.		Project No.		761	
Address		CROWLAND		Drawn By		MA	
City				Drawn By		MA	
State				Drawn By		MA	
Zip				Drawn By		MA	
Phone				Drawn By		MA	
Fax				Drawn By		MA	
E-mail				Drawn By		MA	
Project Name		PROPOSED ROOF PLAN		Project No.		@A3	
Address				Drawn By		MA	
City				Drawn By		MA	
State				Drawn By		MA	
Zip				Drawn By		MA	
Phone				Drawn By		MA	
Fax				Drawn By		MA	
E-mail				Drawn By		MA	