


Important Note
 The builder is to check all dimensions prior to construction and any discrepancies to be reported to VINNARRY. Any existing walls must be checked prior to construction to prove suitability of any existing lintels and foundations which are to take any additional loadings.

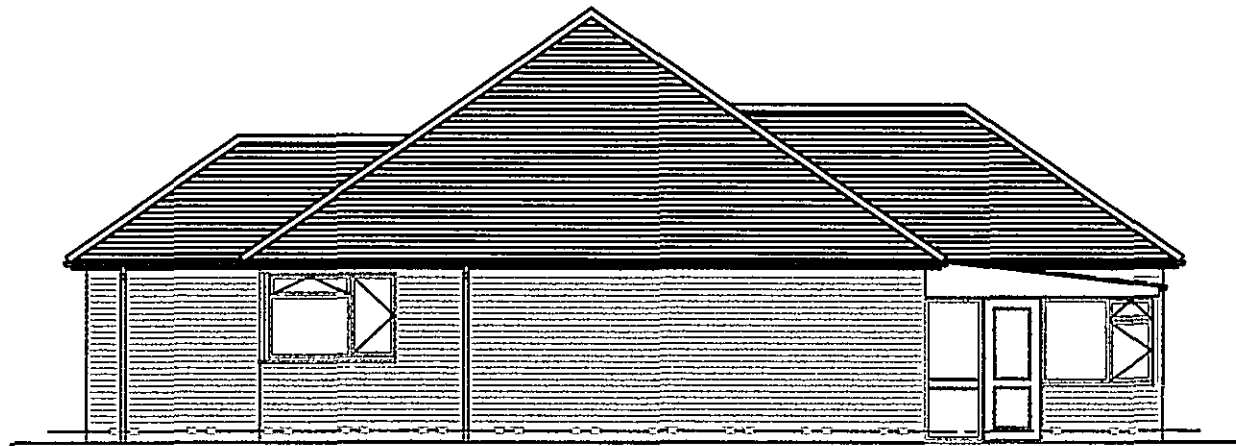


Existing West Elevation

SHDC
 Planning & Development
 18 FEB 2008
 Ref: 0210/08




Existing North Elevation

**DETERMINED
 PLAN**

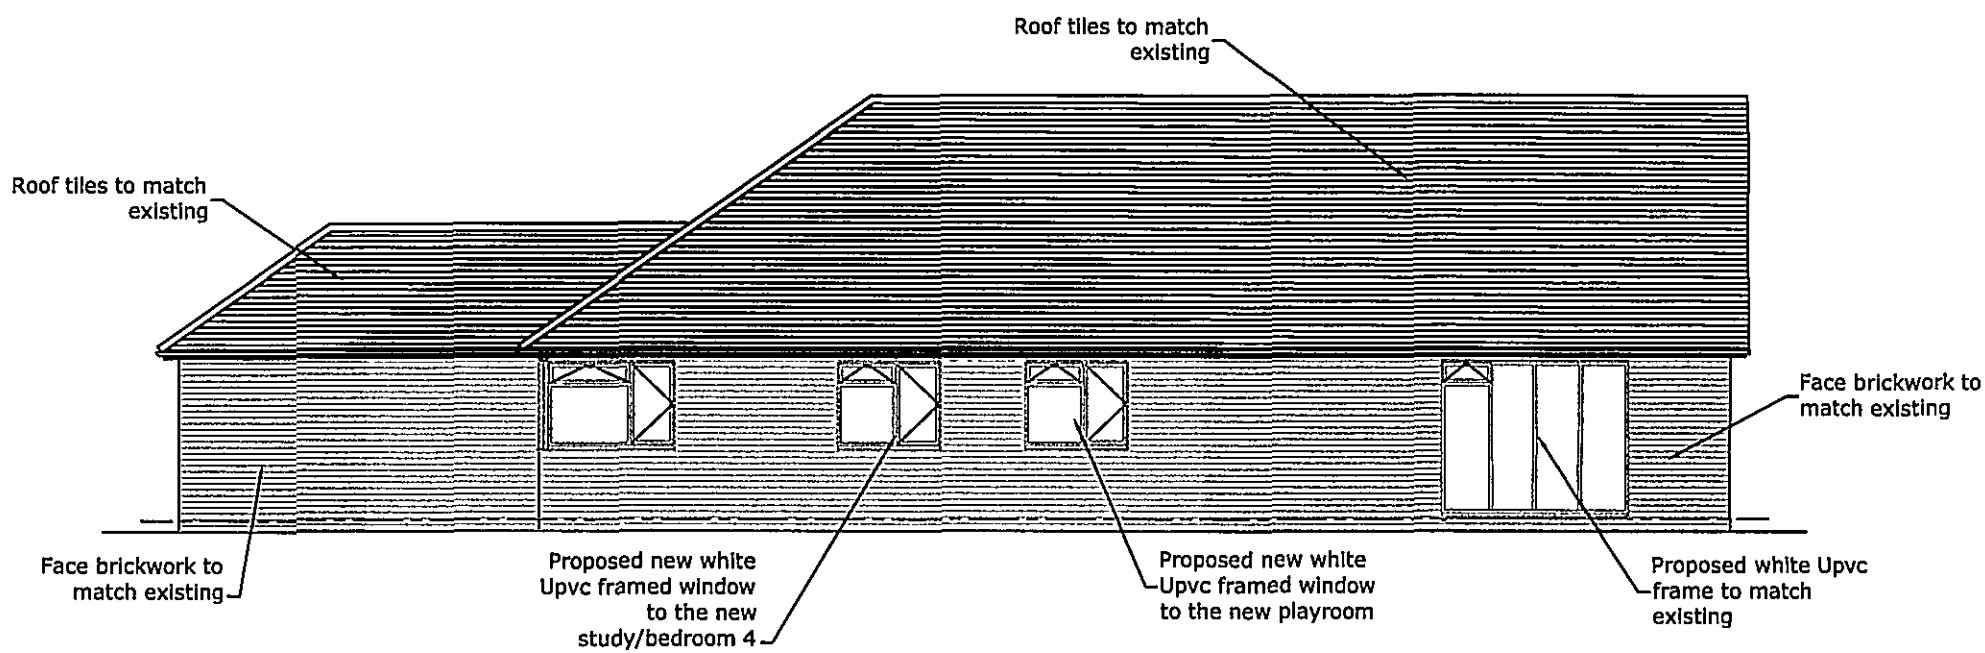

Proposed West Elevation

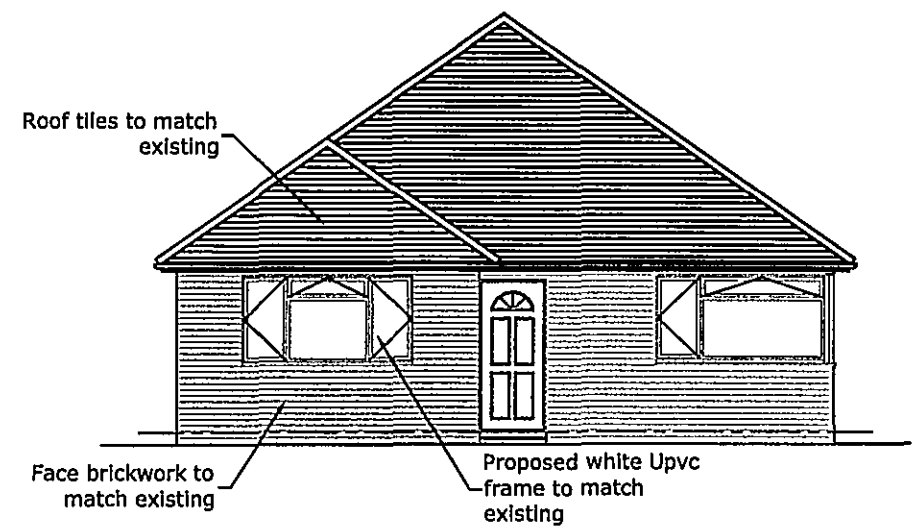

Proposed North Elevation

Drawings produced by
Vinnarry
 Property Design Solutions Ltd
 01395 26-66-66

REVISIONS.			CONTRACT.	DETAIL.
NO.	DETAILS.	DATE		
			Proposed Extension to; 57 Postland Road Crowland	WEST AND NORTH ELEVATIONS (Project 08/1474)
			CLIENT. Mr Stuart Annibal 57 Postland Road Crowland	
	Revision 0 1. Drawing Issue		DRAWN. Dean REVISION. 0 STATUS FOR APPROVAL	DRAWING NO. Drawing 3
			DATE. 4 Feb 08 SCALE. 1:100	