



Important Note
 The builder is to check all dimensions prior to construction and any discrepancies to be reported to VINNARRY. Any existing walls must be checked prior to construction to prove suitability of any existing lintels and foundations which are to take any additional loadings.

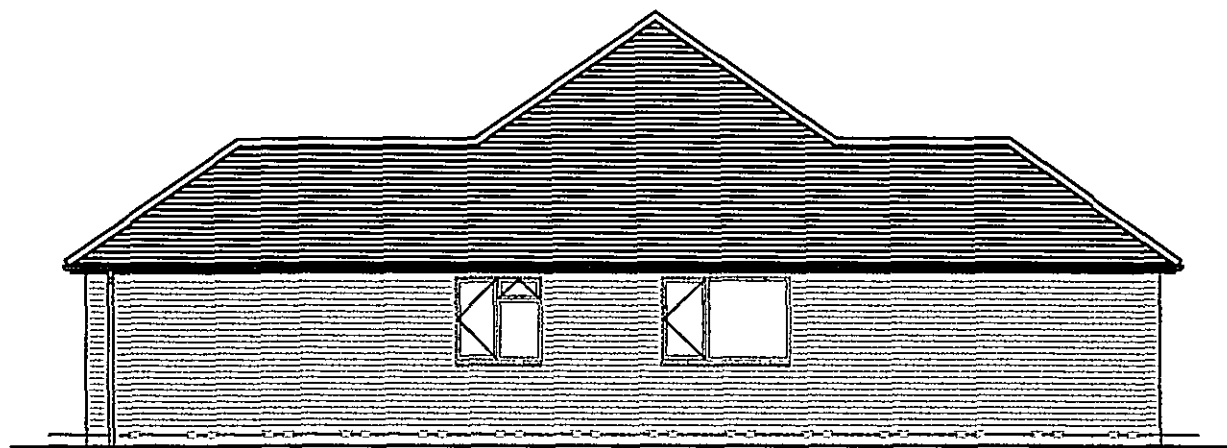


Existing East Elevation

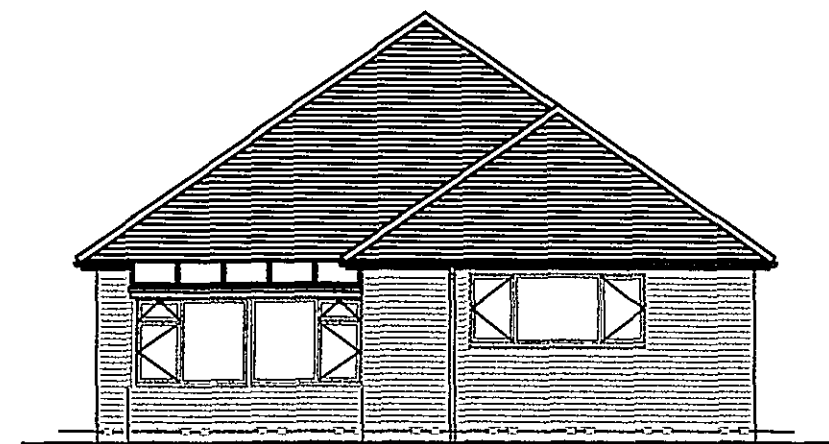


Existing South Elevation

SHDC
 Planning & Development
 18 FEB 2008
 Ref: 0210/08

**DETERMINED
 PLAN**

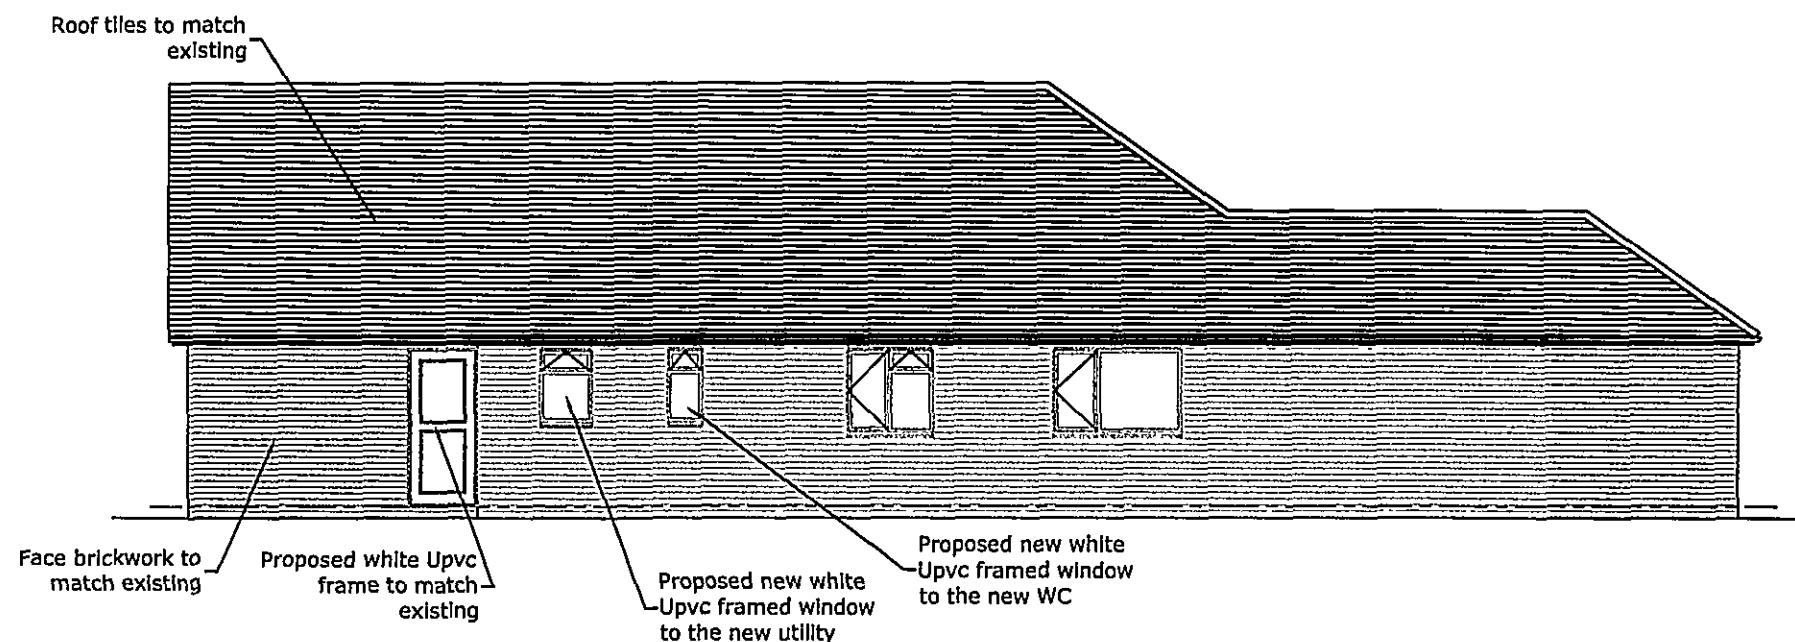

Proposed East Elevation

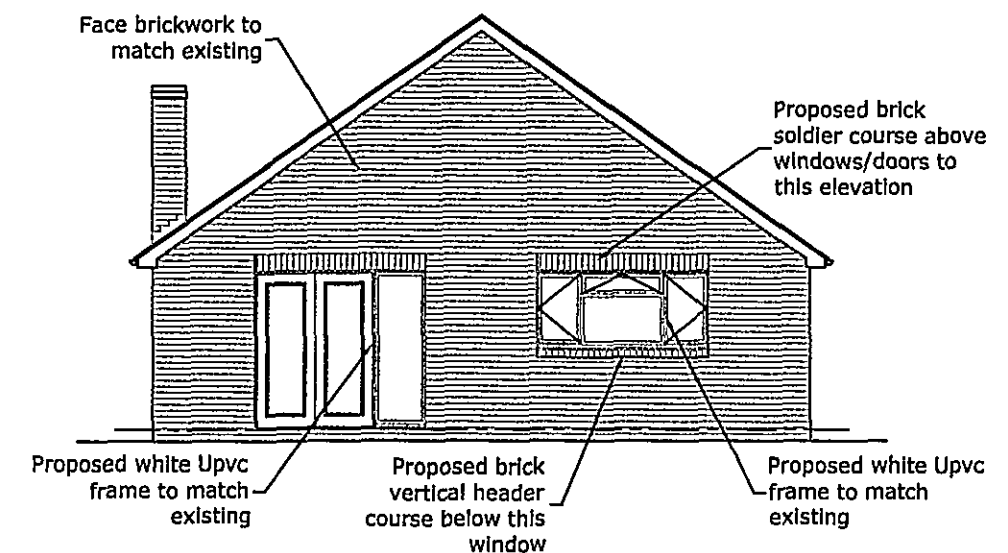

Proposed South Elevation

Drawings produced by

Vinnarry

Property Design Solutions Ltd

01395 26-66-66

REVISIONS			CONTRACT	DETAIL
NO.	DETAILS	DATE		
			Proposed Extension to; 57 Postland Road Crowland	EAST AND SOUTH ELEVATIONS (Project 08/1474)
			CLIENT. Mr Stuart Annibal 57 Postland Road Crowland	
	Revision A 1. Chimney added		DRAWN. Dean REVISION. A STATUS FOR APPROVAL	DRAWING NO. Drawing 4
			DATE. 18 Feb 08 SCALE. 1:100	