


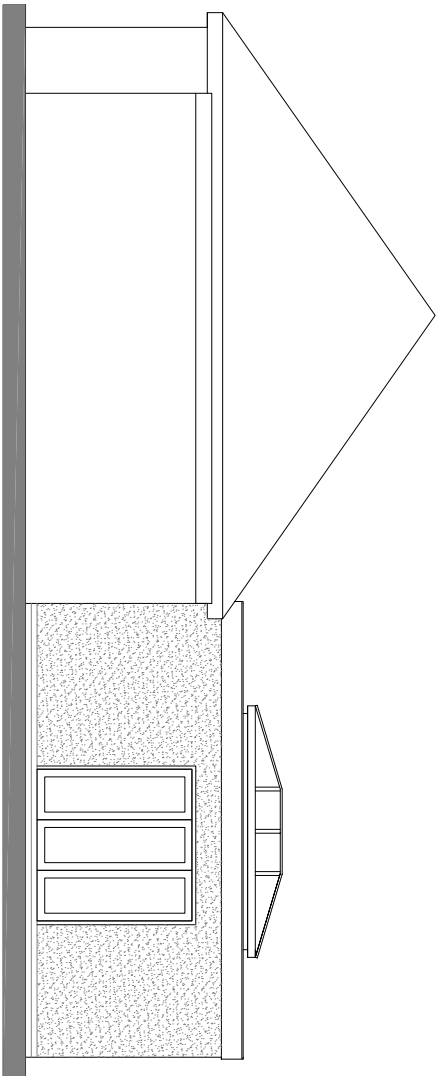
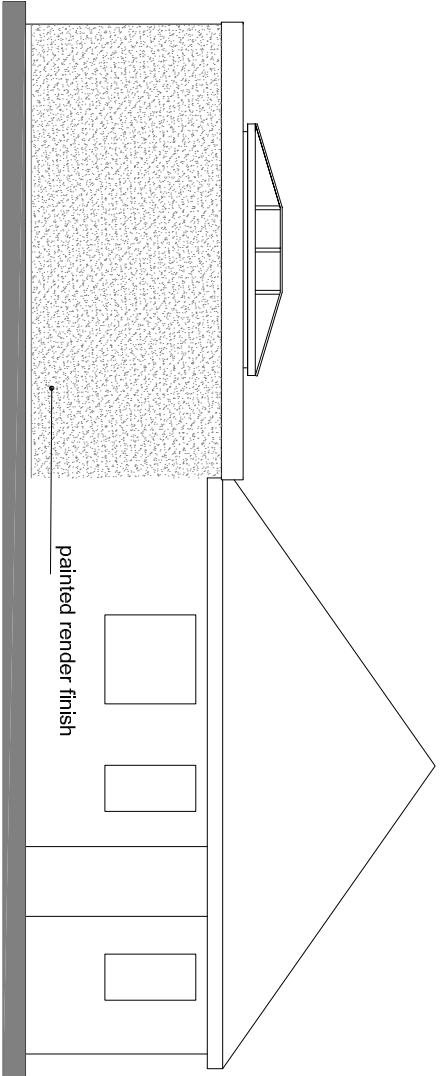
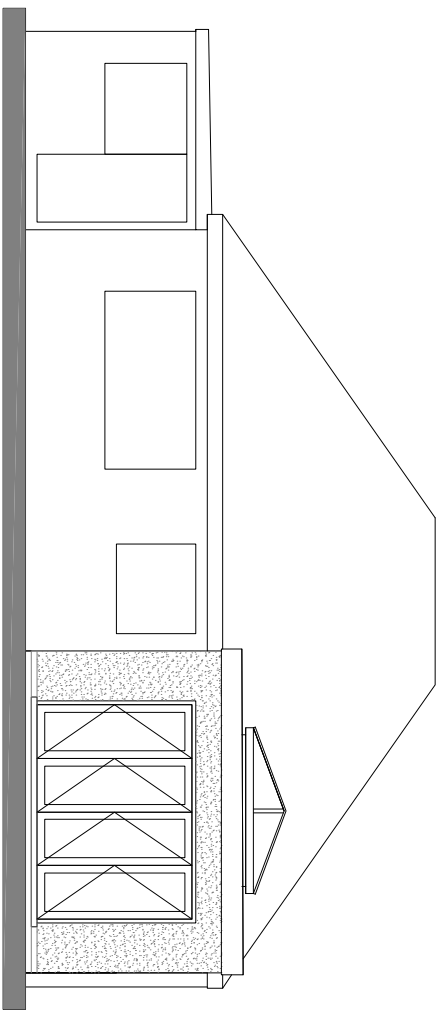
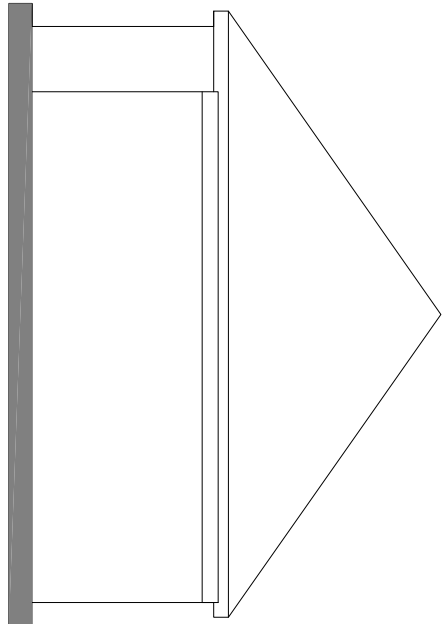


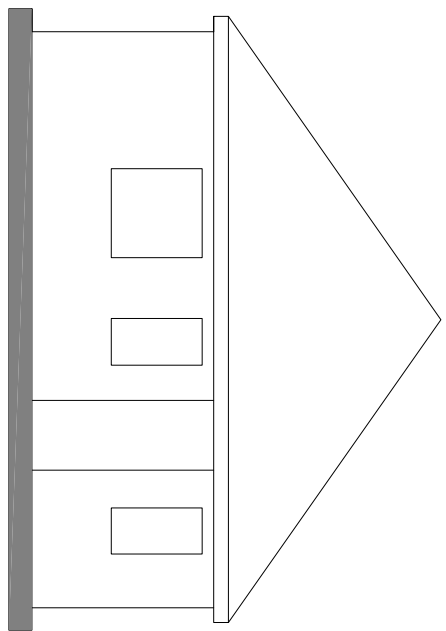

PROPOSED ELEVATIONS




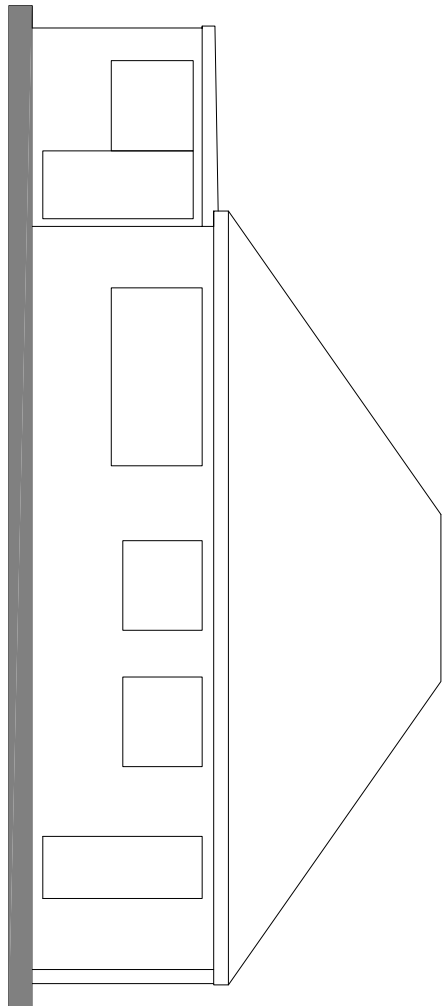


EXISTING ELEVATIONS

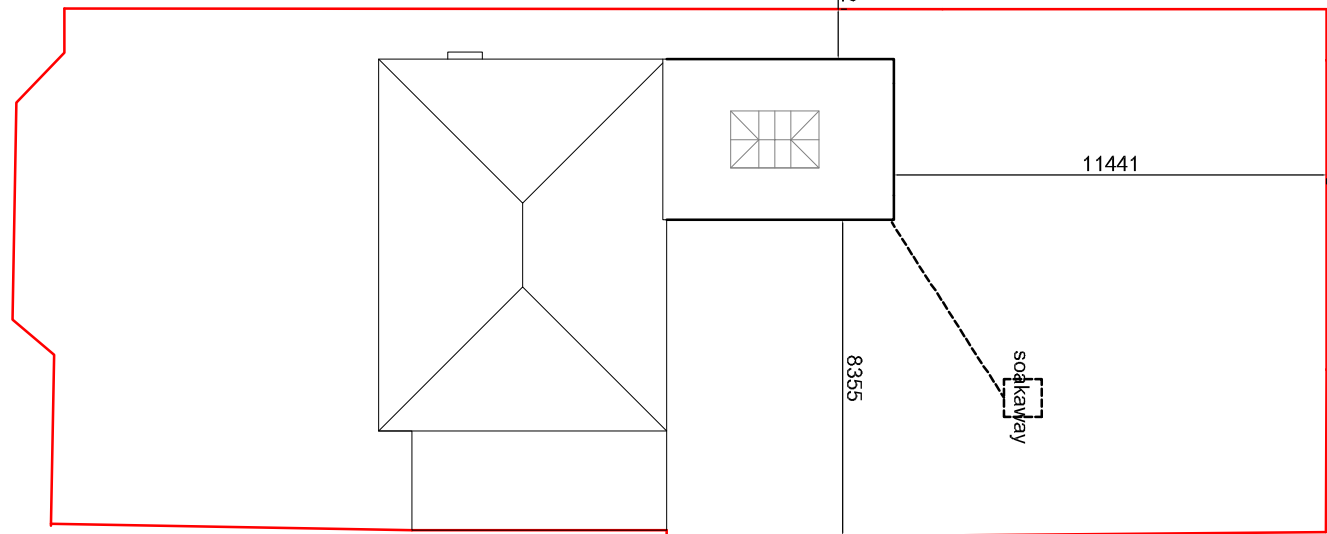

PROPOSED BLOCK PLAN

LOCATION PLAN  
© Crown Copyright and database rights 2020 OS Licence no. 100019980

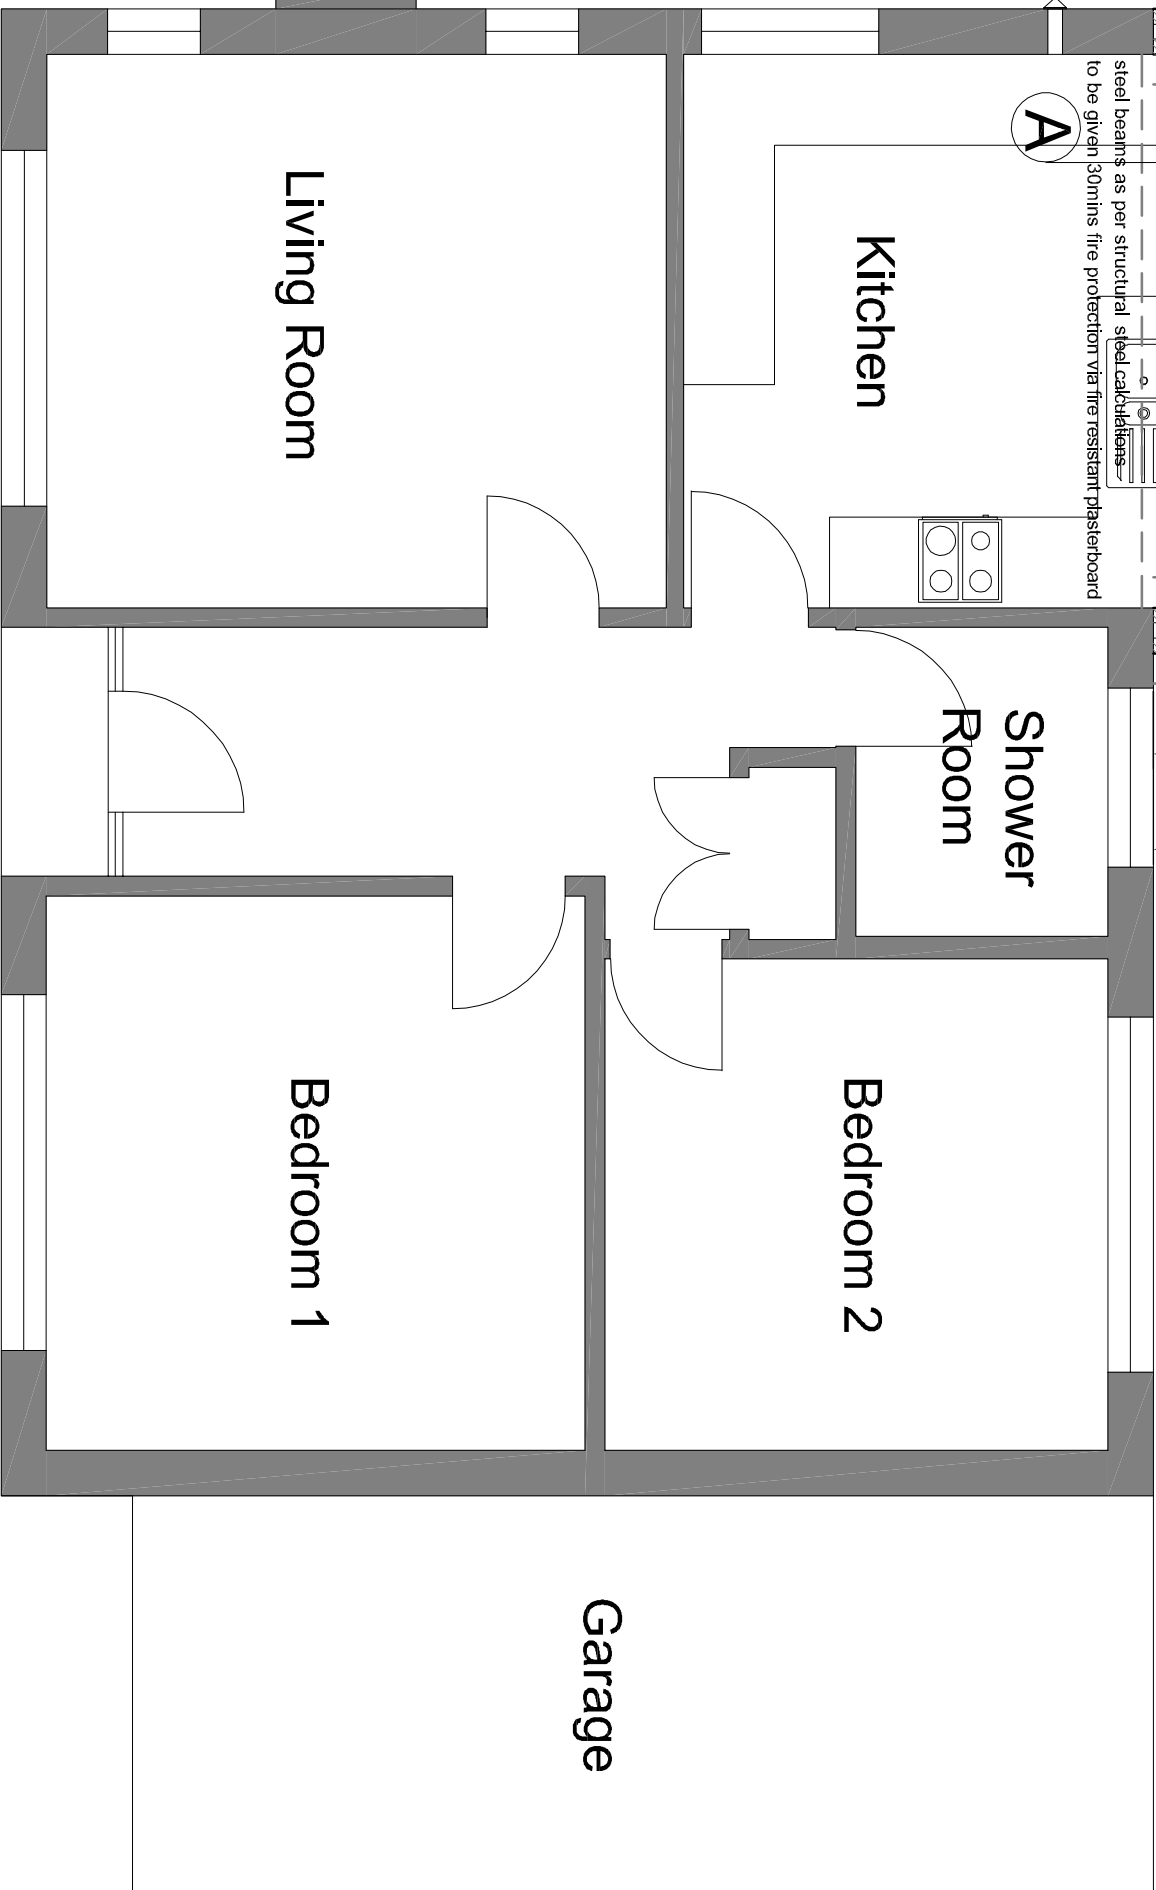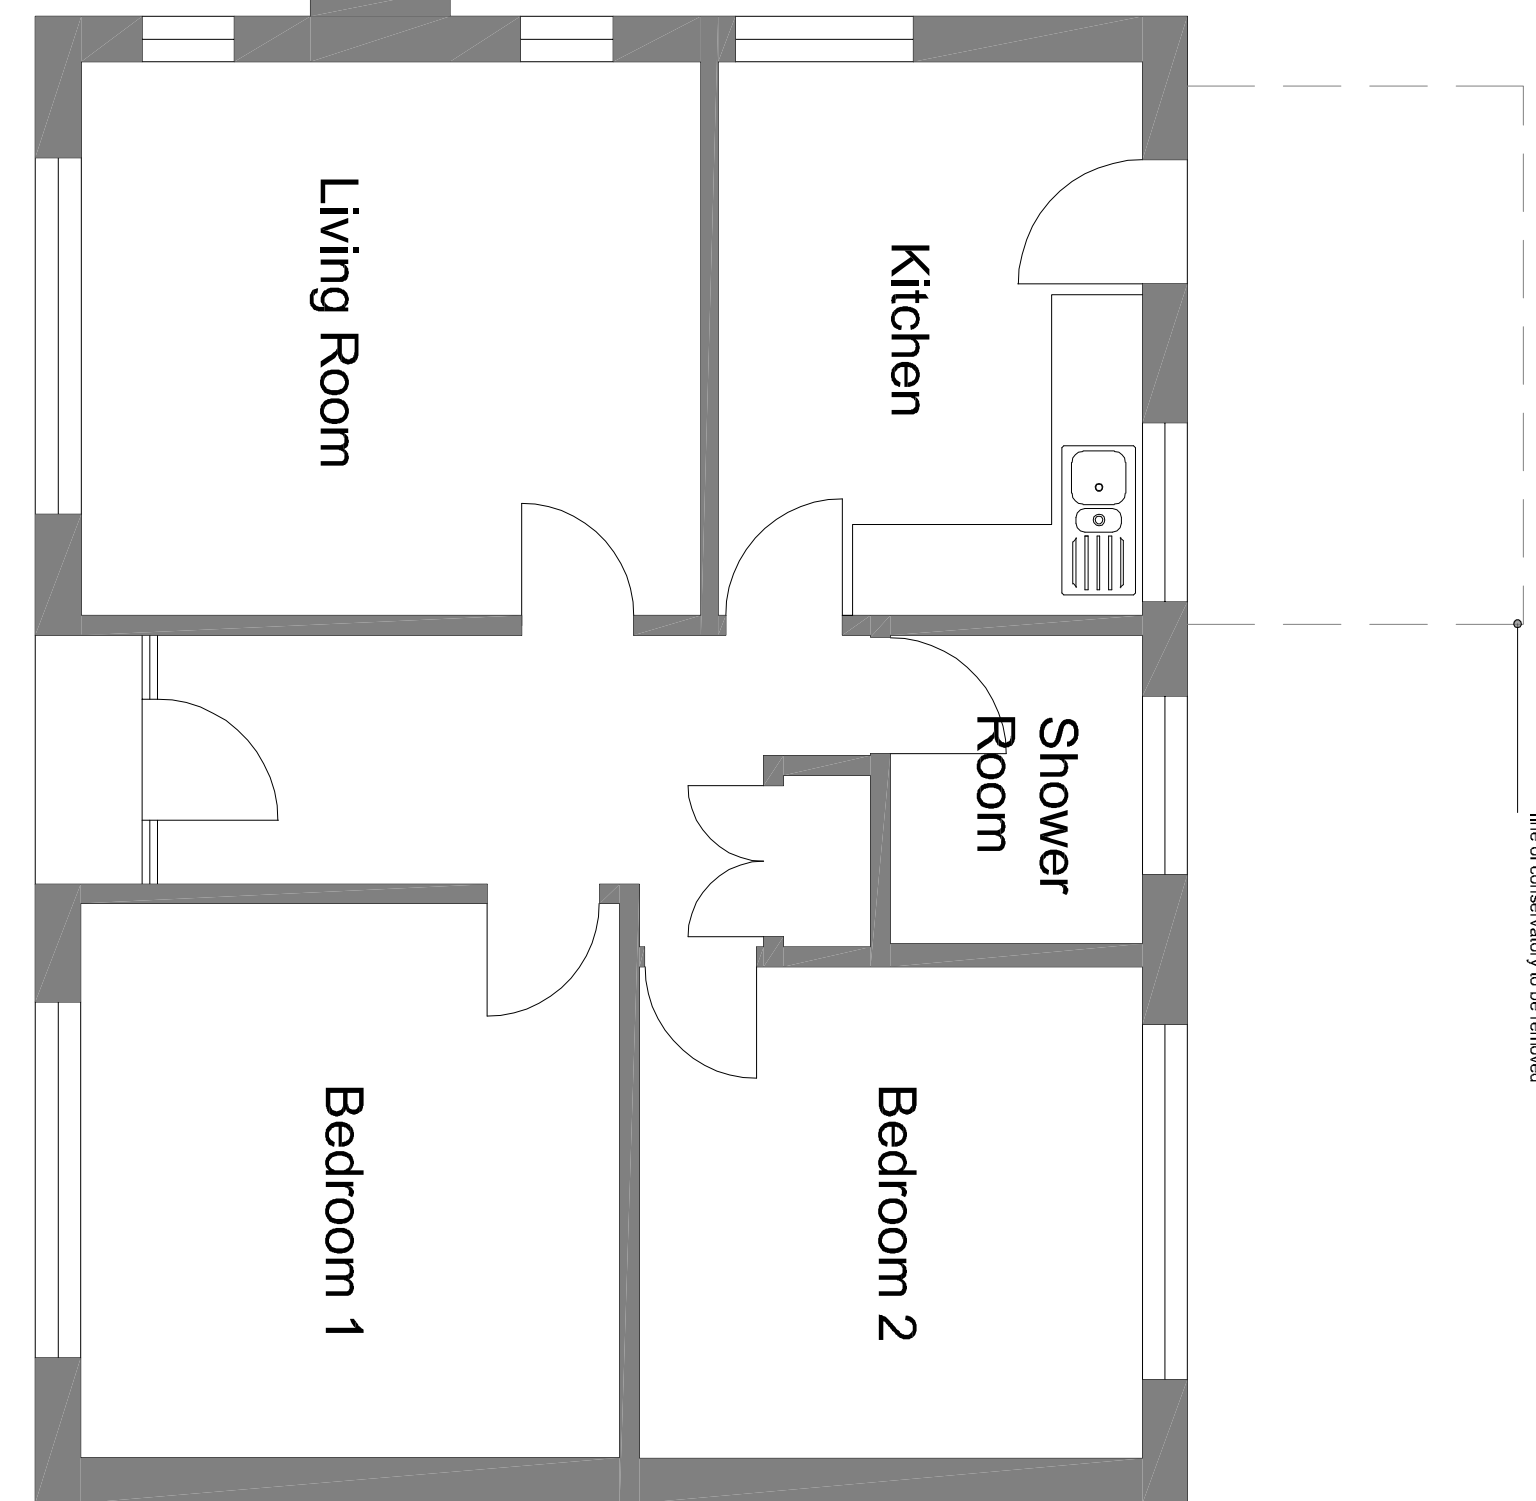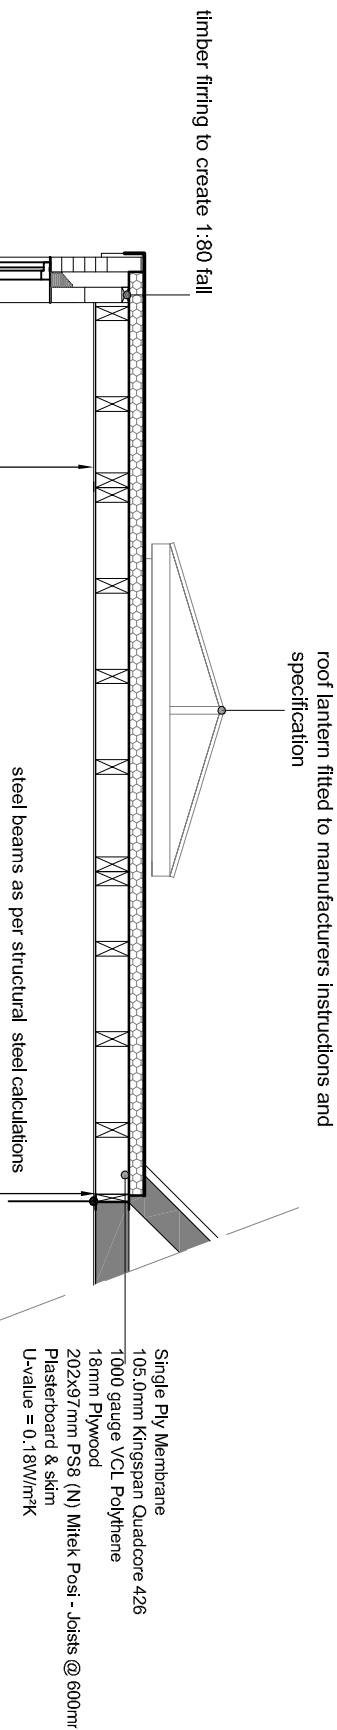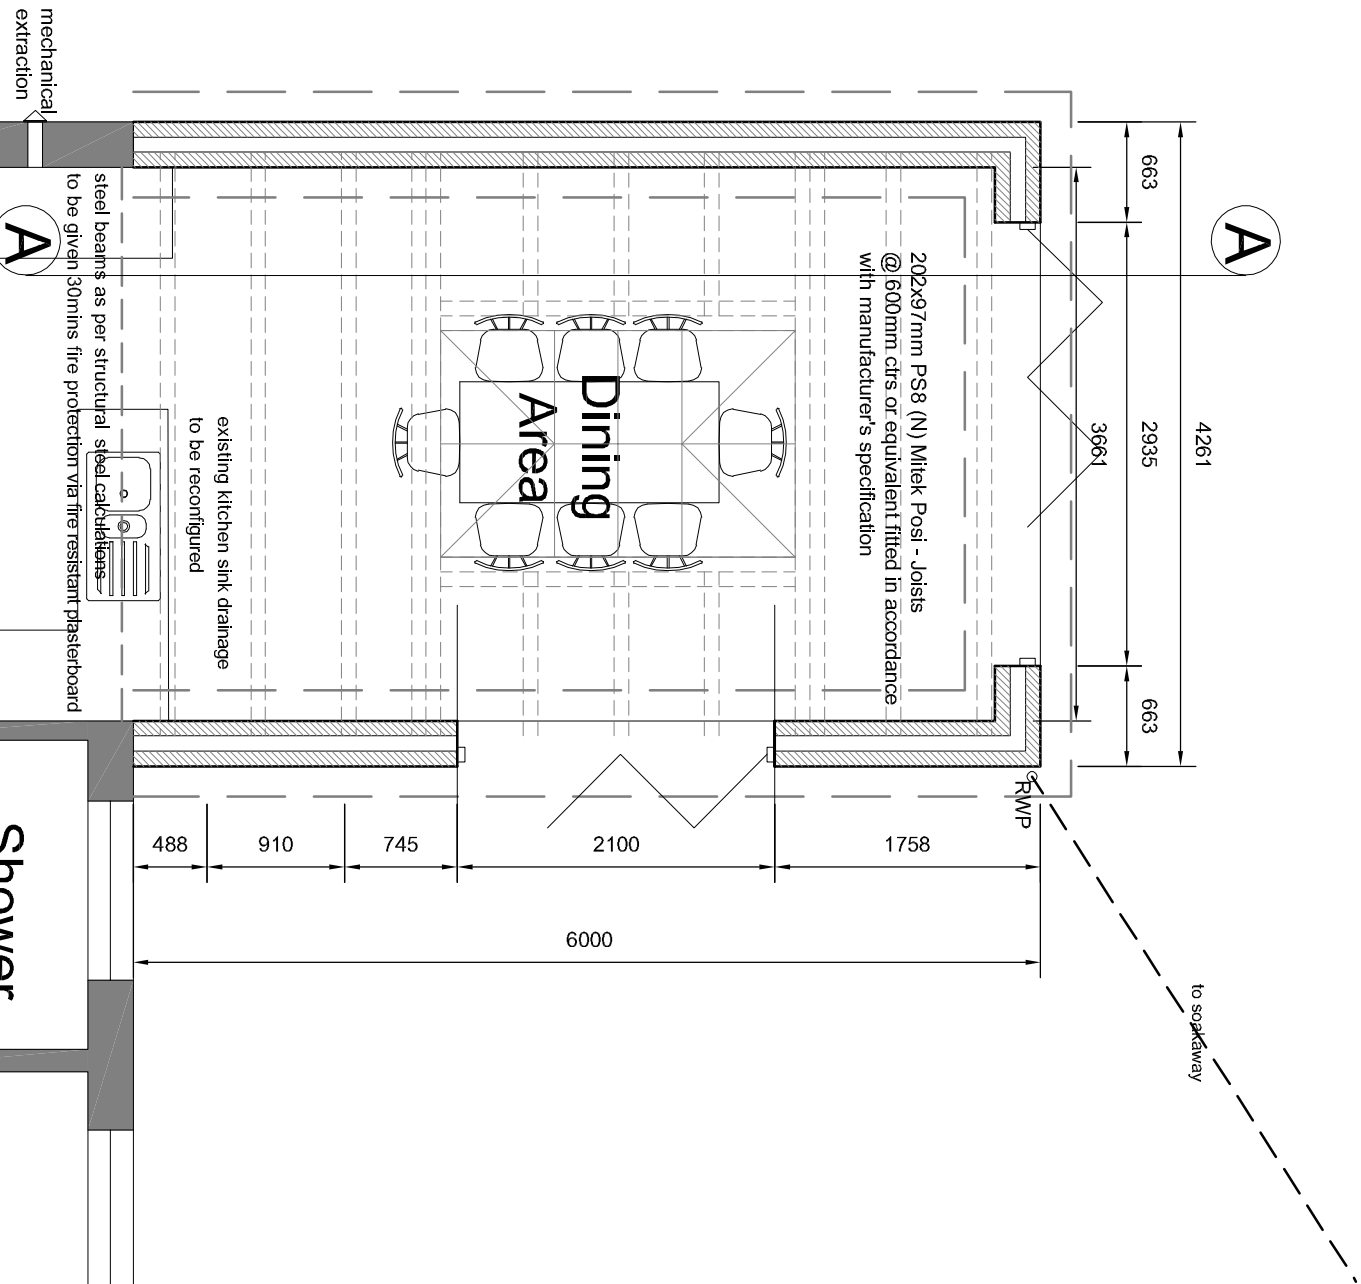

SECTION A-A

EXISTING FLOOR PLAN

PROPOSED FLOOR PLAN

|          |          |       |                    |
|----------|----------|-------|--------------------|
| A        | 05/05/22 | AWM   | Approved to detail |
| Revision | Date     | Drawn | Description        |

Client **Steve Mills**

Project **Proposed rear extension to 29 Crease Drive**

Drawing **Building Regulations**

Scale **1:50, 1:100, 1:200** Drawn **TAC** Checked **AWM** Date **18/11/2020**

**1:1250 @ A1**

Trevor A Gray ARIBA Ltd, 14 Old Fenelike Road, Weston Hills, Spalding, Lincs, PE126DD  
01406 380027  
trevor@tacarchitects.co.uk



Drawing No. **20/566/PA/003A**

www.tacarchitects.co.uk