


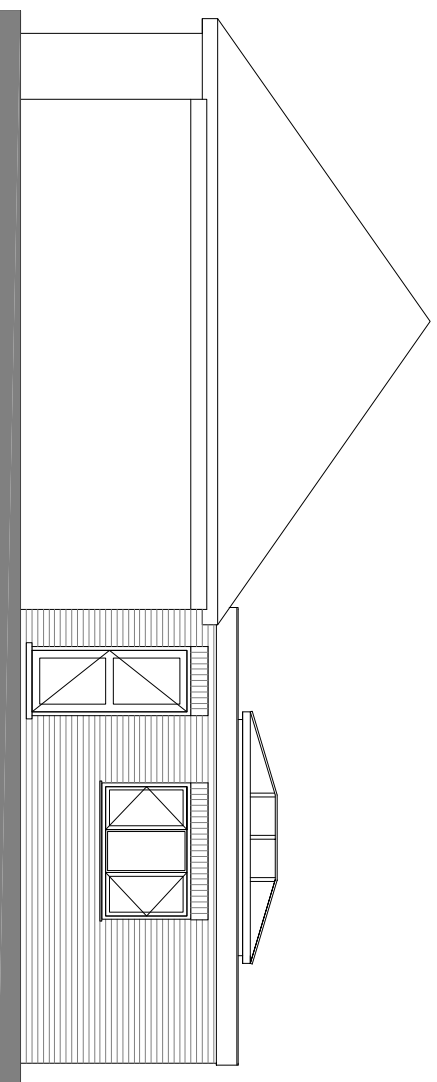
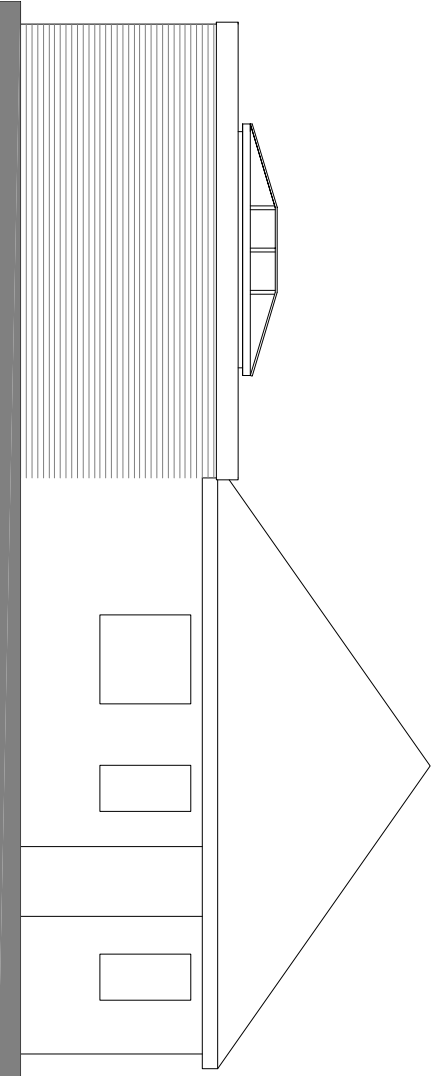
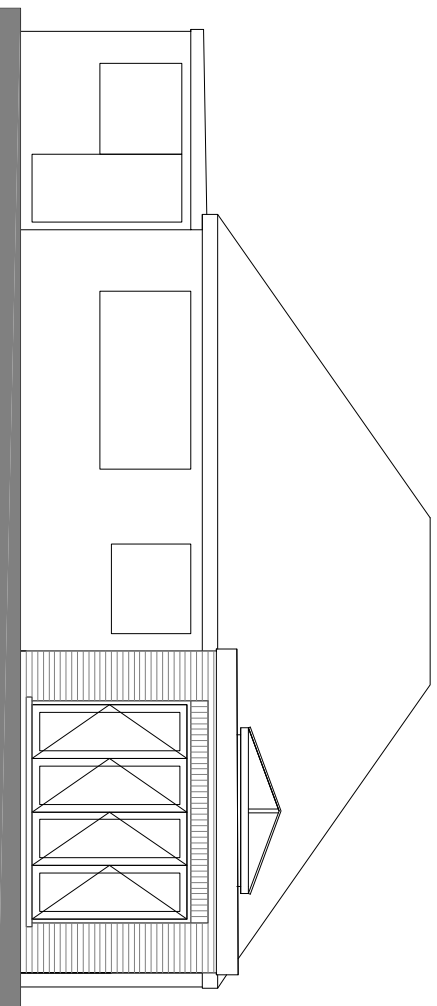
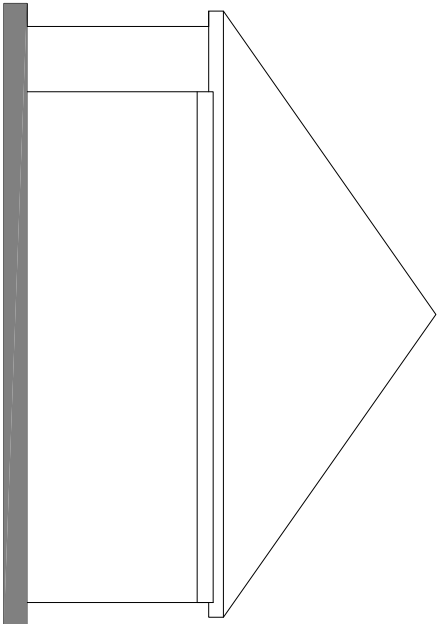


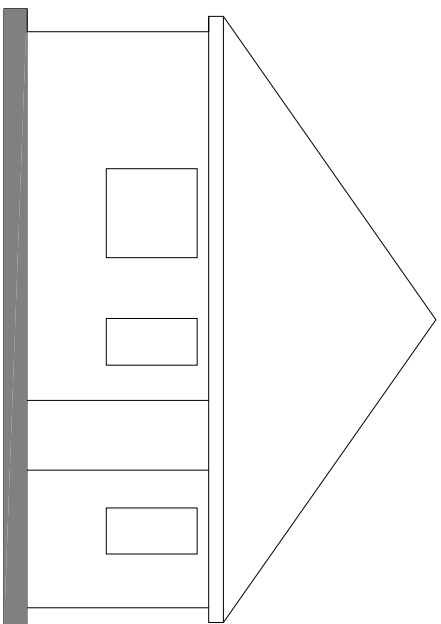

PROPOSED ELEVATIONS

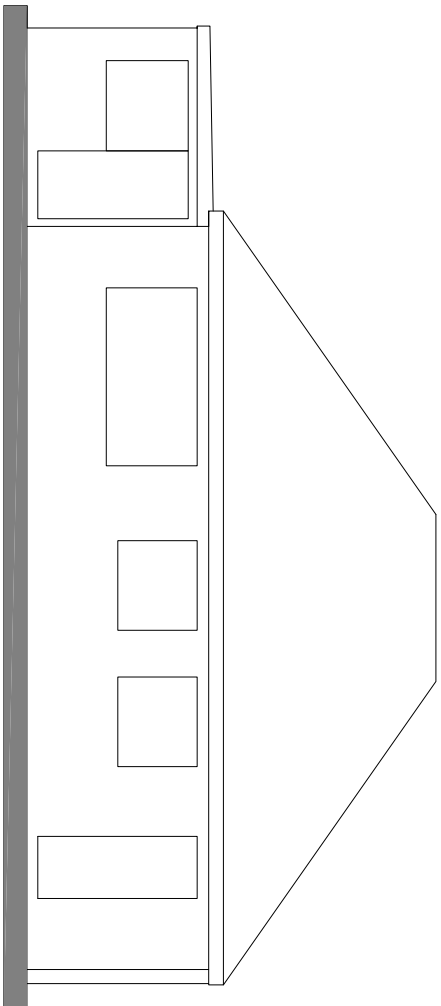


EXISTING ELEVATIONS

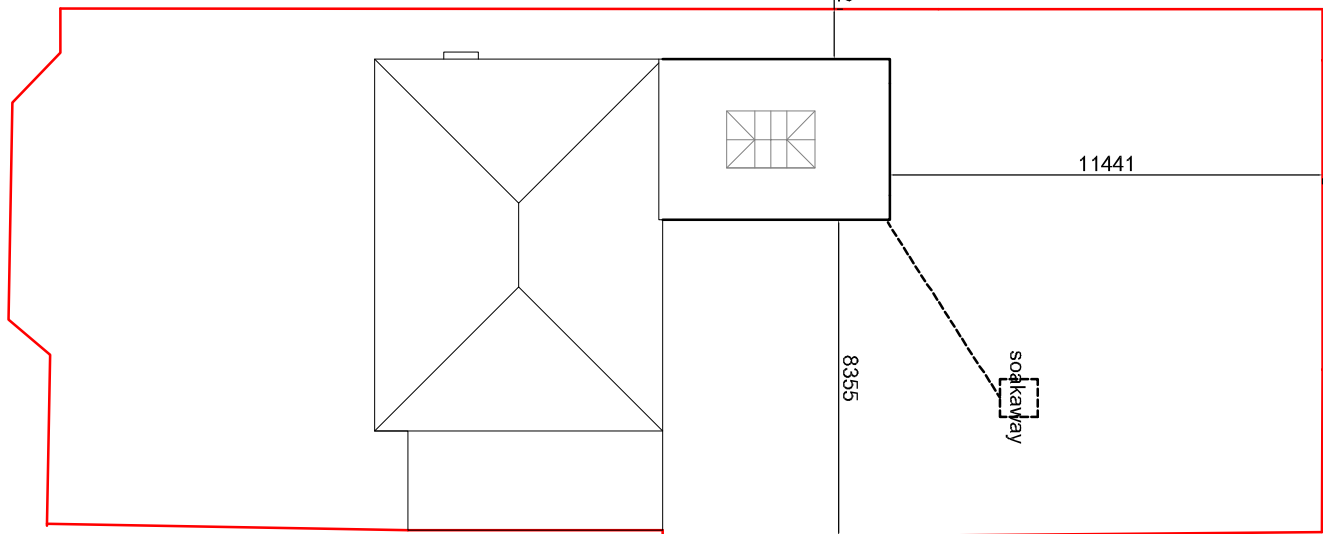


PROPOSED BLOCK PLAN


©Crown Copyright and database rights 2020 OS licence no. 100019980
LOCATION PLAN

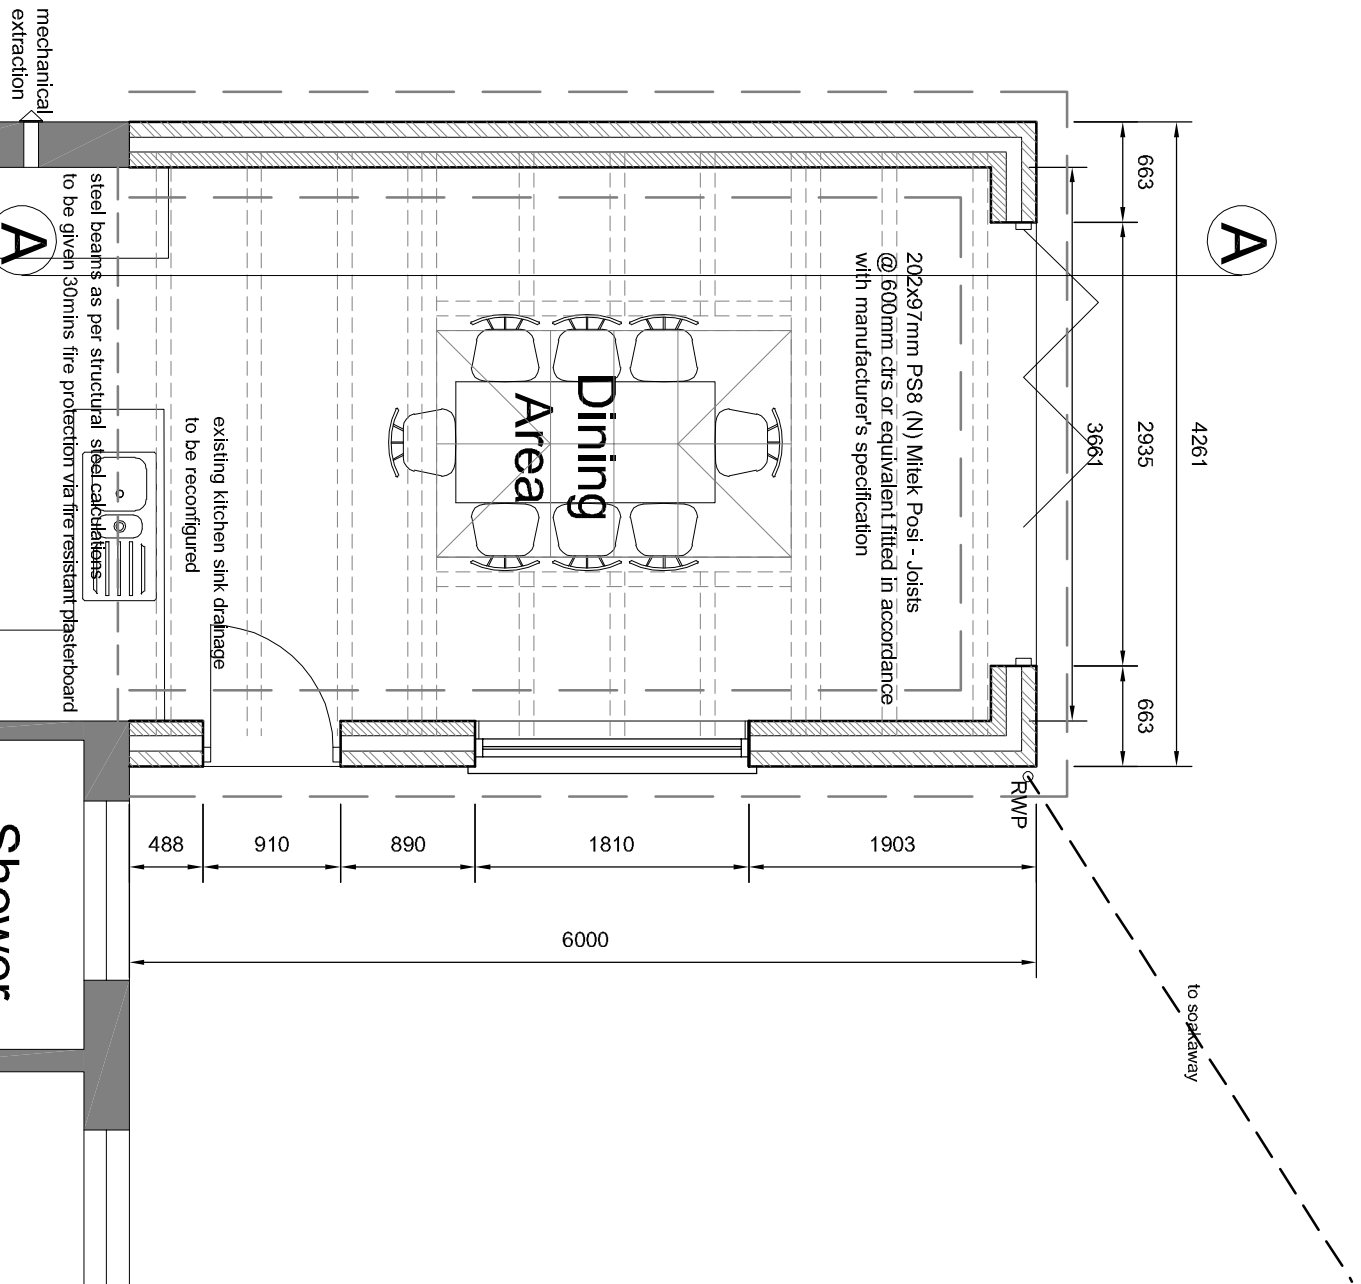

EXISTING FLOOR PLAN

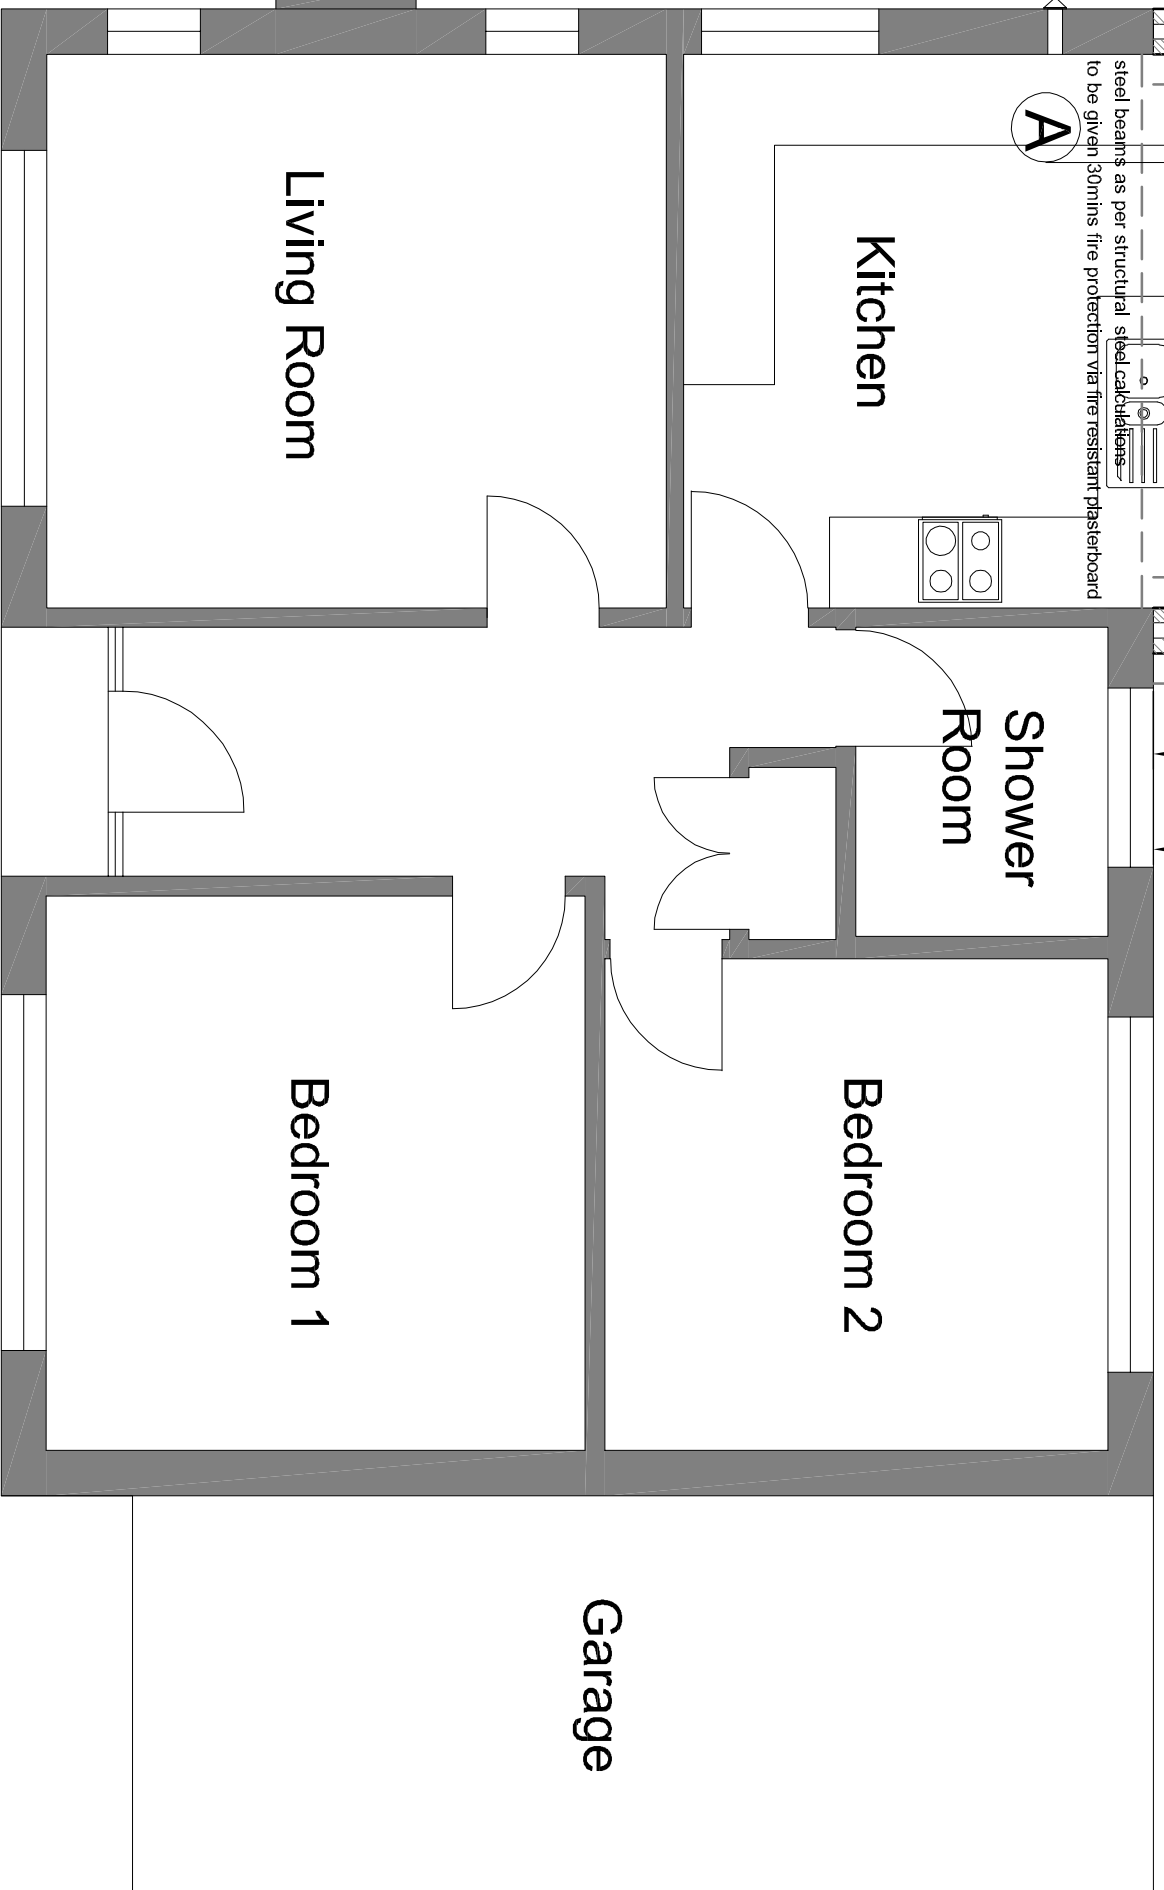

PROPOSED FLOOR PLAN

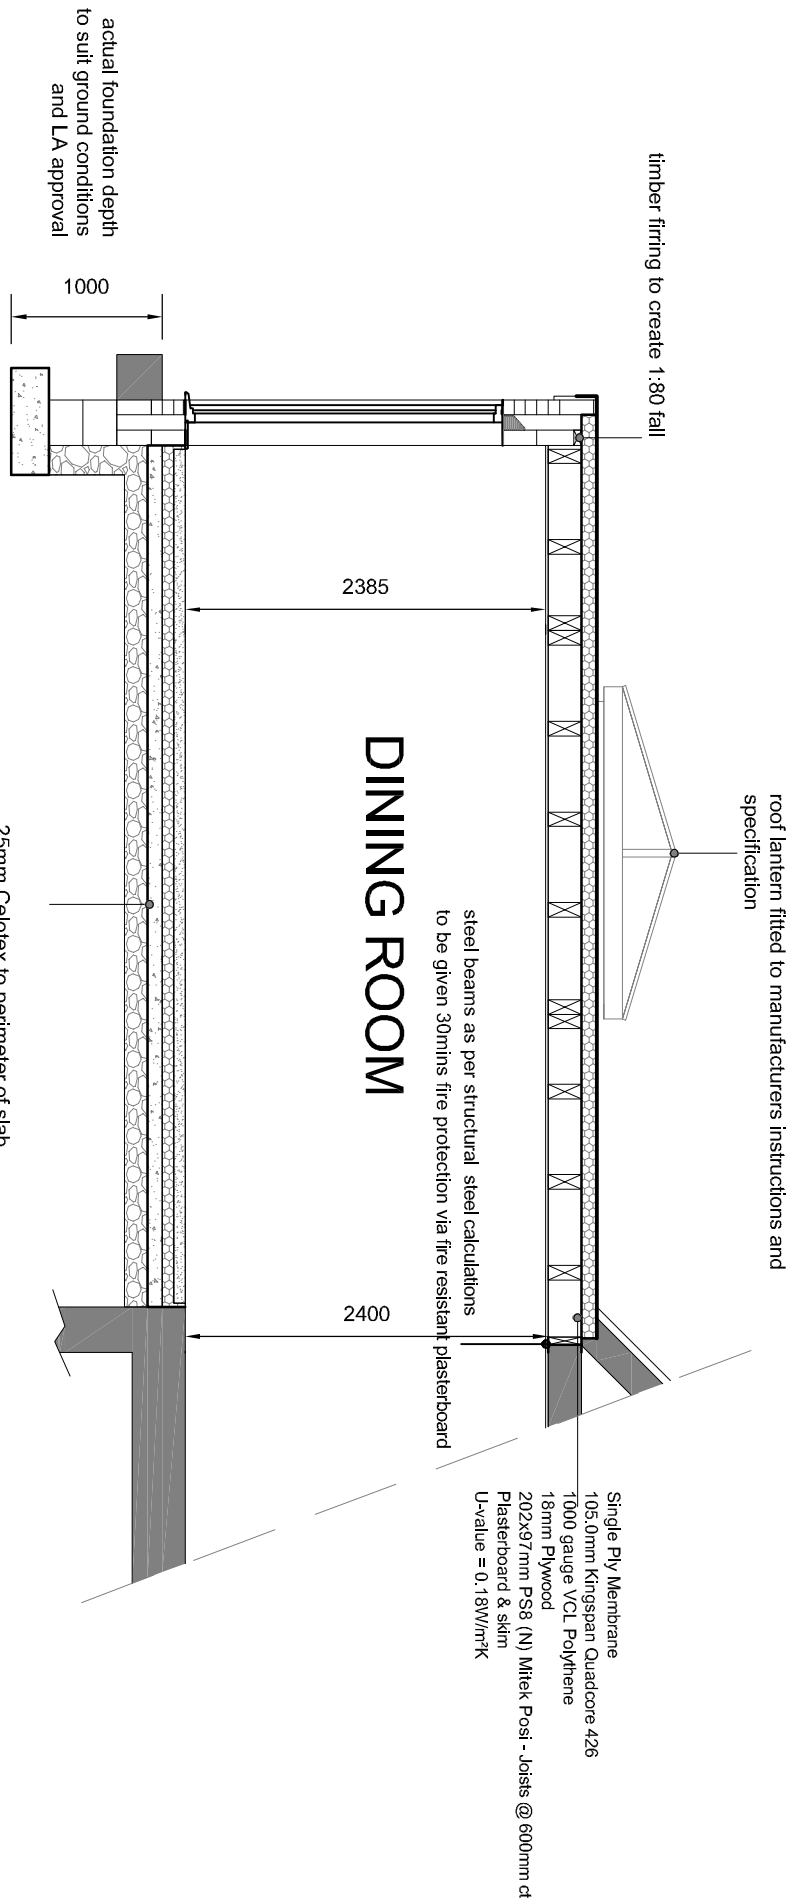

SECTION A-A

Revision	Date	Drawn	Description
Client	Steve Mills		
Project	Proposed rear extension to 29 Crease Drive		
Drawing	Building Regulations		
Scale	1:50, 1:100, 1:200	Drawn	TAC
1:1250 @ A1		Checked	AWM
Date	18/11/2020	Drawing No.	20/566/PA/002
Trevor A Gray ARIBA Ltd, 14 Old Fenelike Road, Weston Hills, Spalding, Lincs, PE126DD			
07778 597975			
trevor@tacarchitects.co.uk			
www.tacarchitects.co.uk			

